


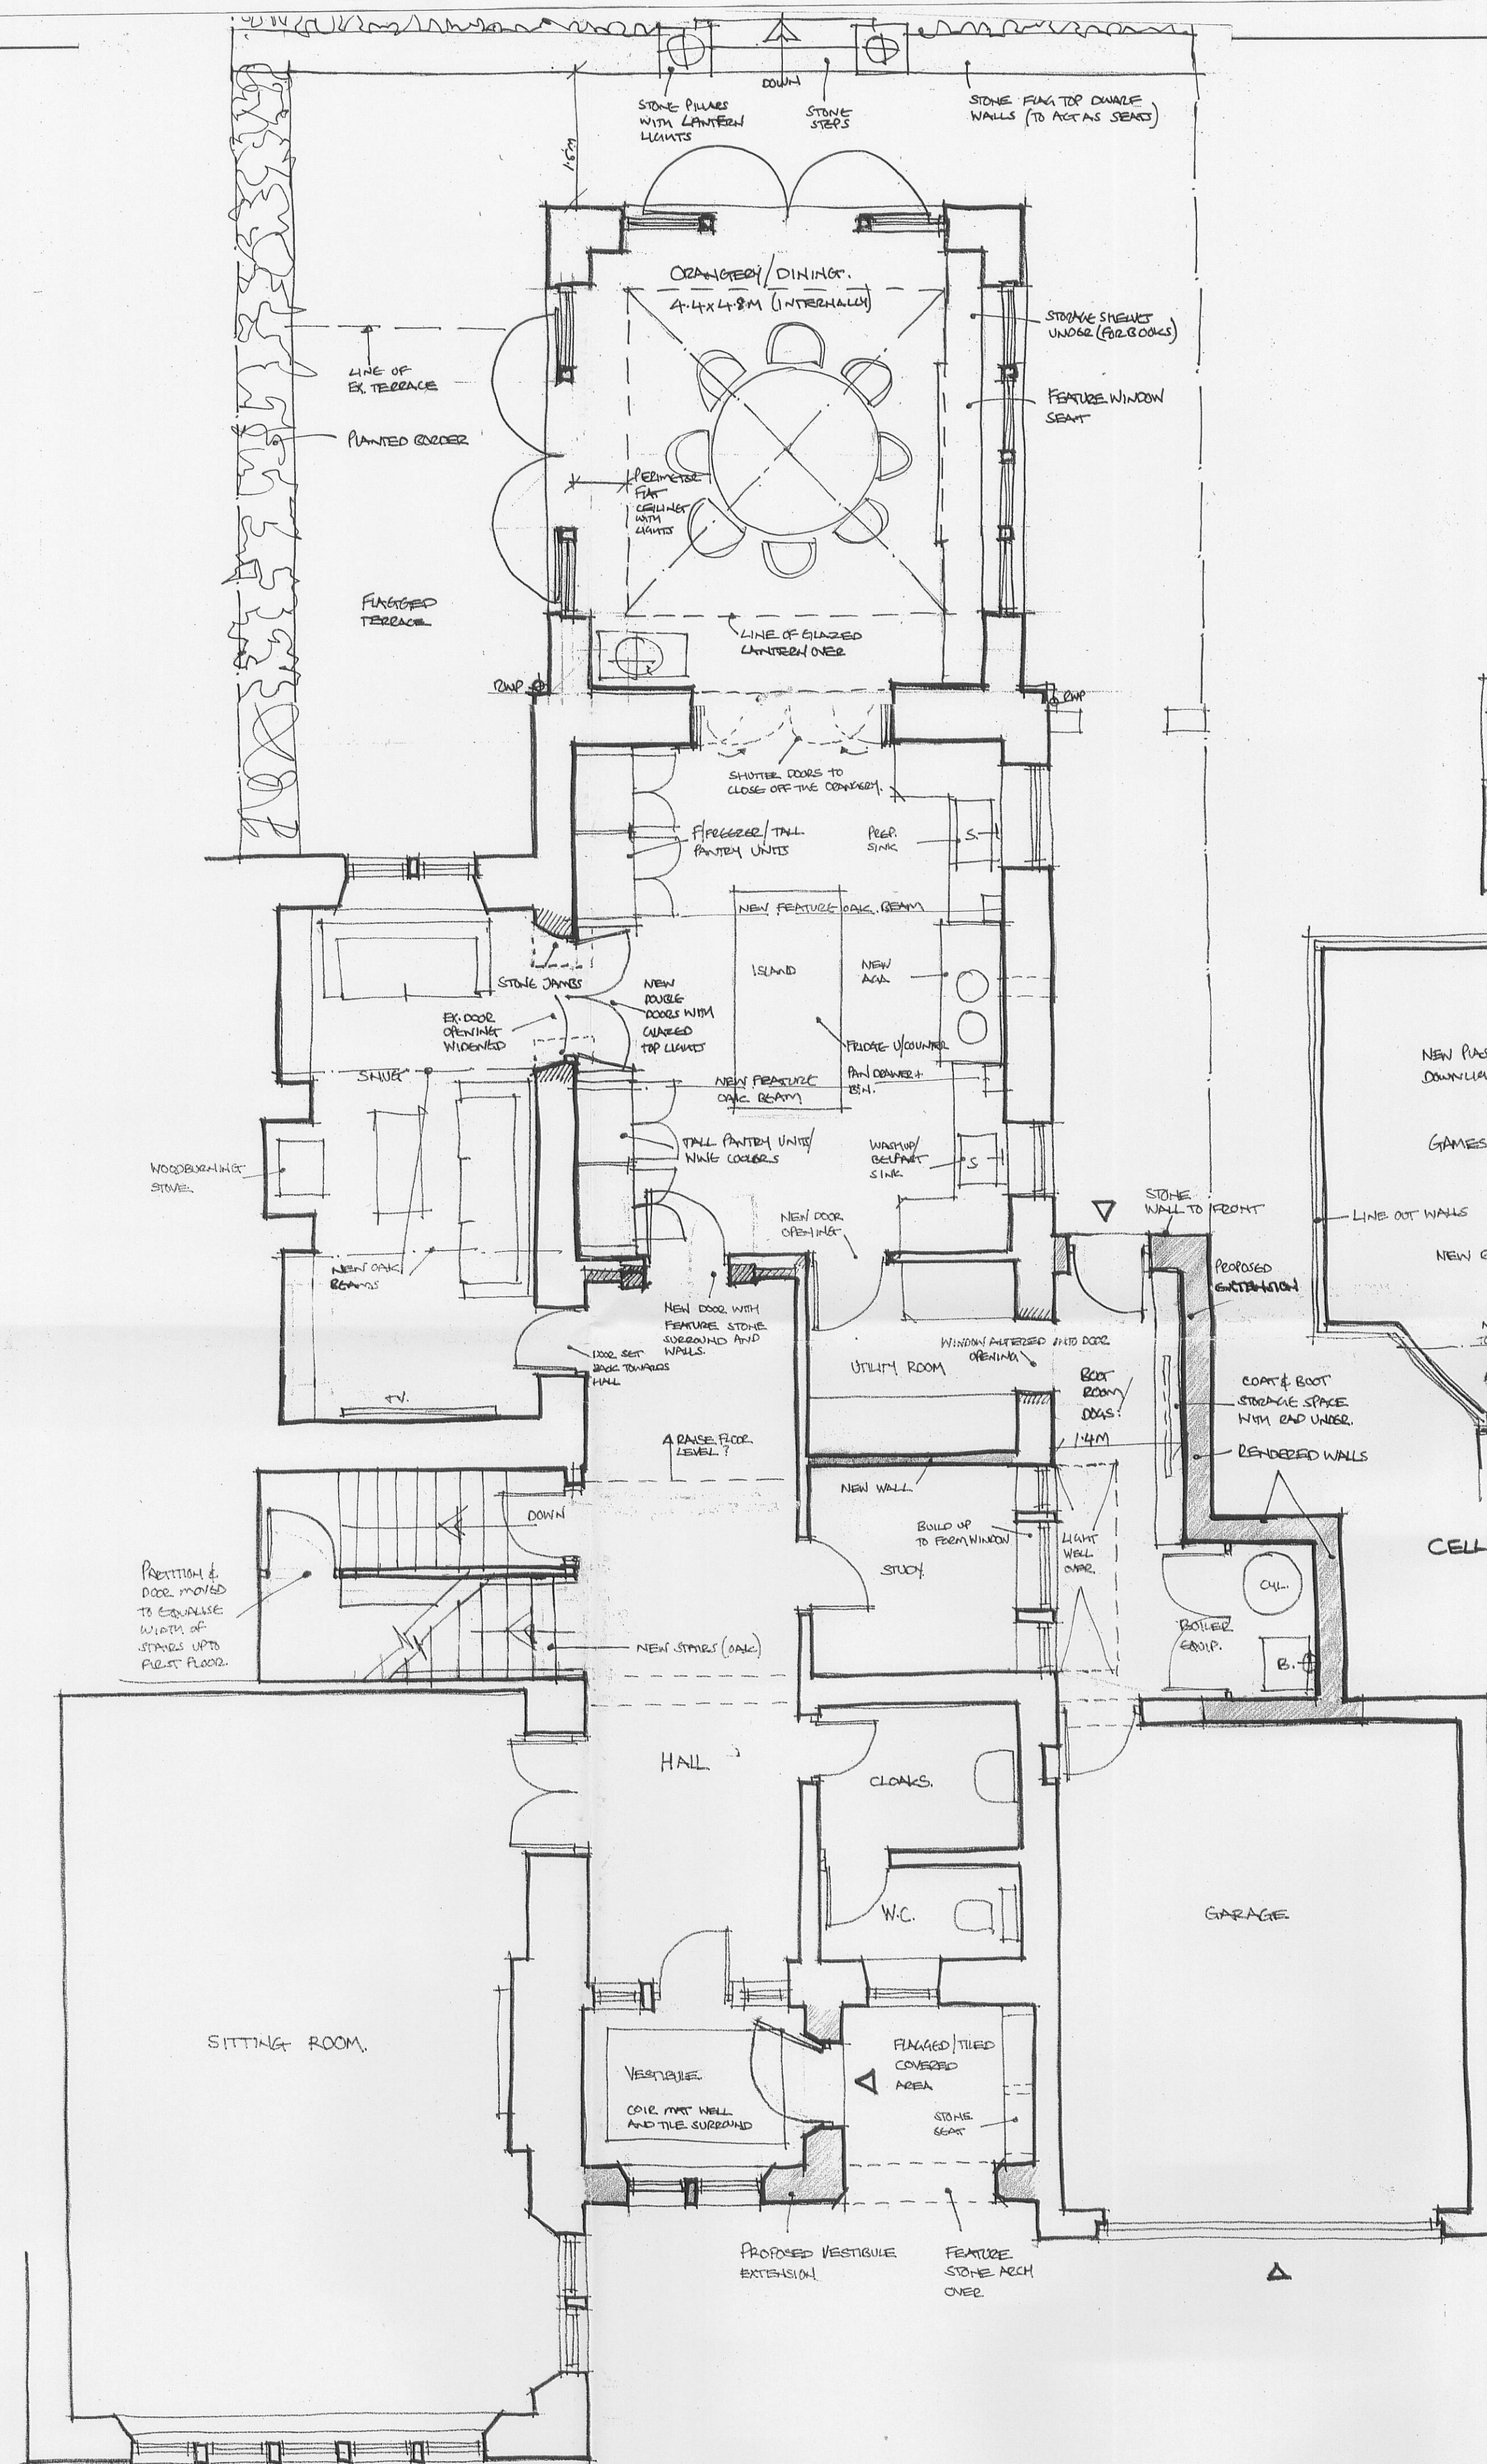

320100207P

REV A: CRANBERM DESIGN ALTERED
22/2/0 SEM.

Client
MR AND MRS BUCHANAN

Job Title

PROPOSED ALTERATIONS TO
NO. 2, WEST ELSNICK LODGE.
MELLOR

Drawing Title

PROPOSED PLANS

Scale 1:50	Date JAN. 2010	Drawn SGH.
---------------	-------------------	---------------

spa
ROCK ARCHITECTS

SUNDERLAND PEACOCK
SUNDERLAND PEACOCK & ASSOCIATES LTD.
HAZELMERE, PIMLICO ROAD, CLITHEROE,
LANCASHIRE, BB7 2AG
T 01200 423178 F 01200 427328
E info@sunderlandpeacock.com
www.sunderlandpeacock.com

