
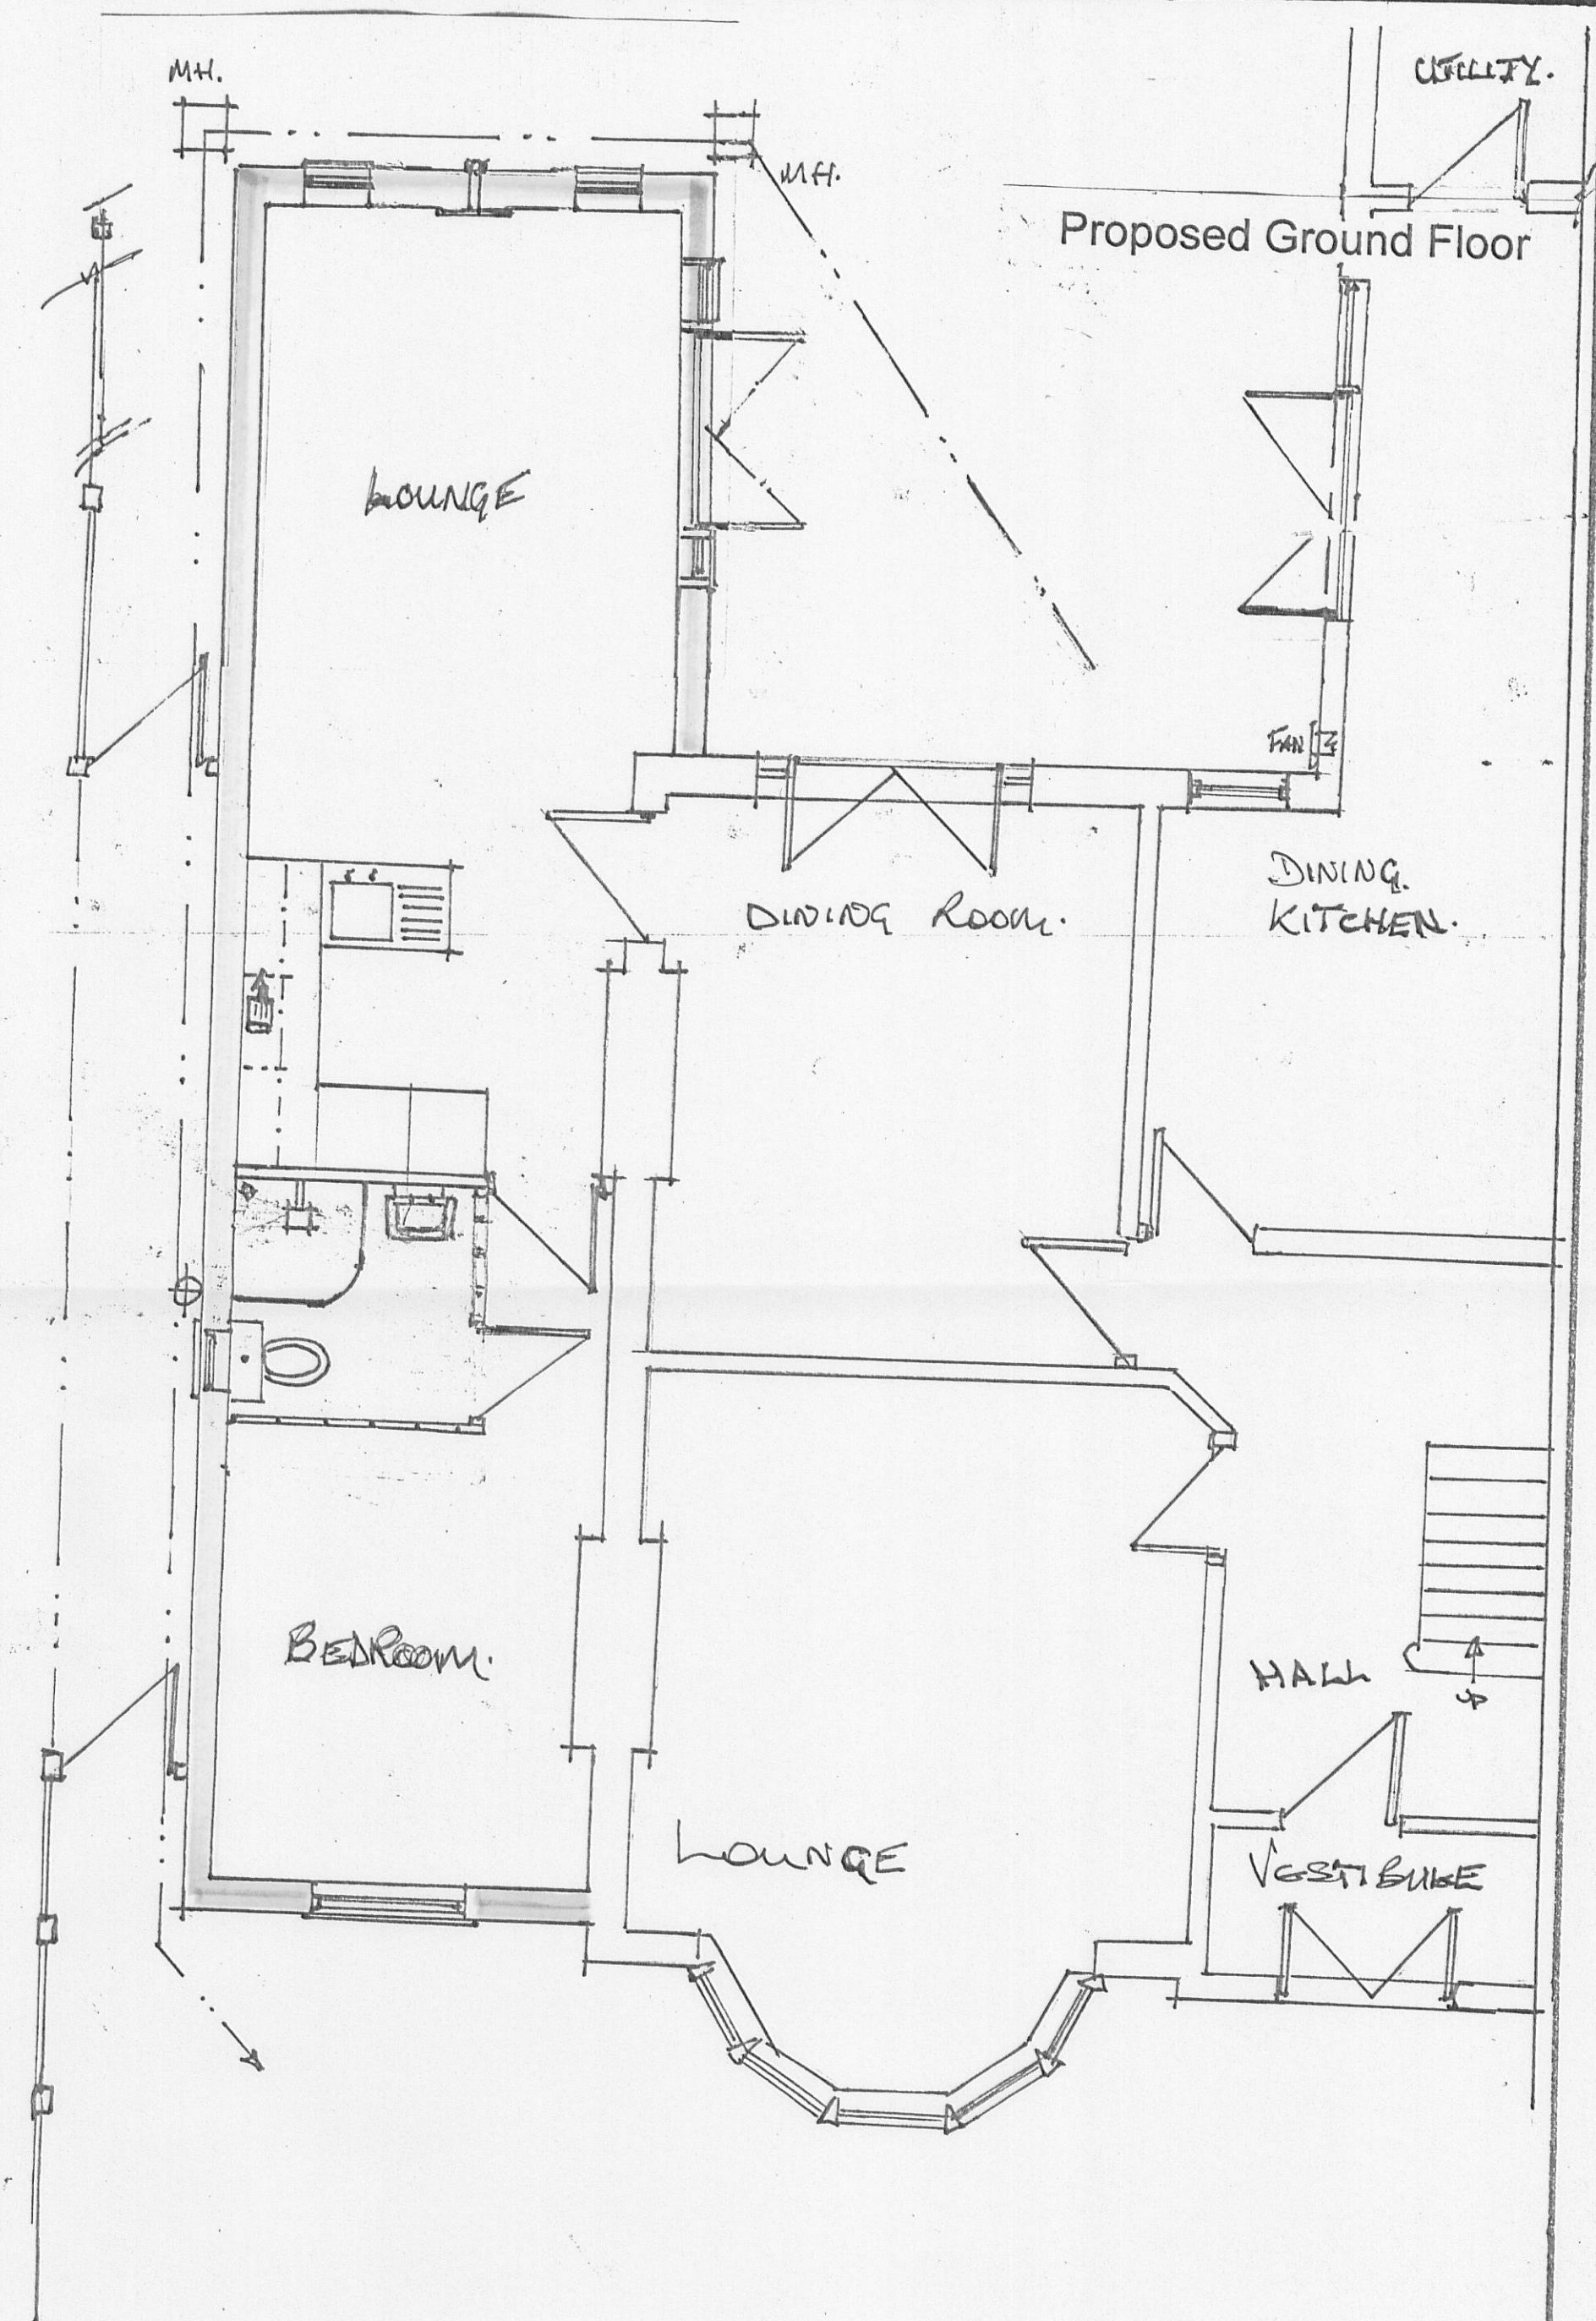


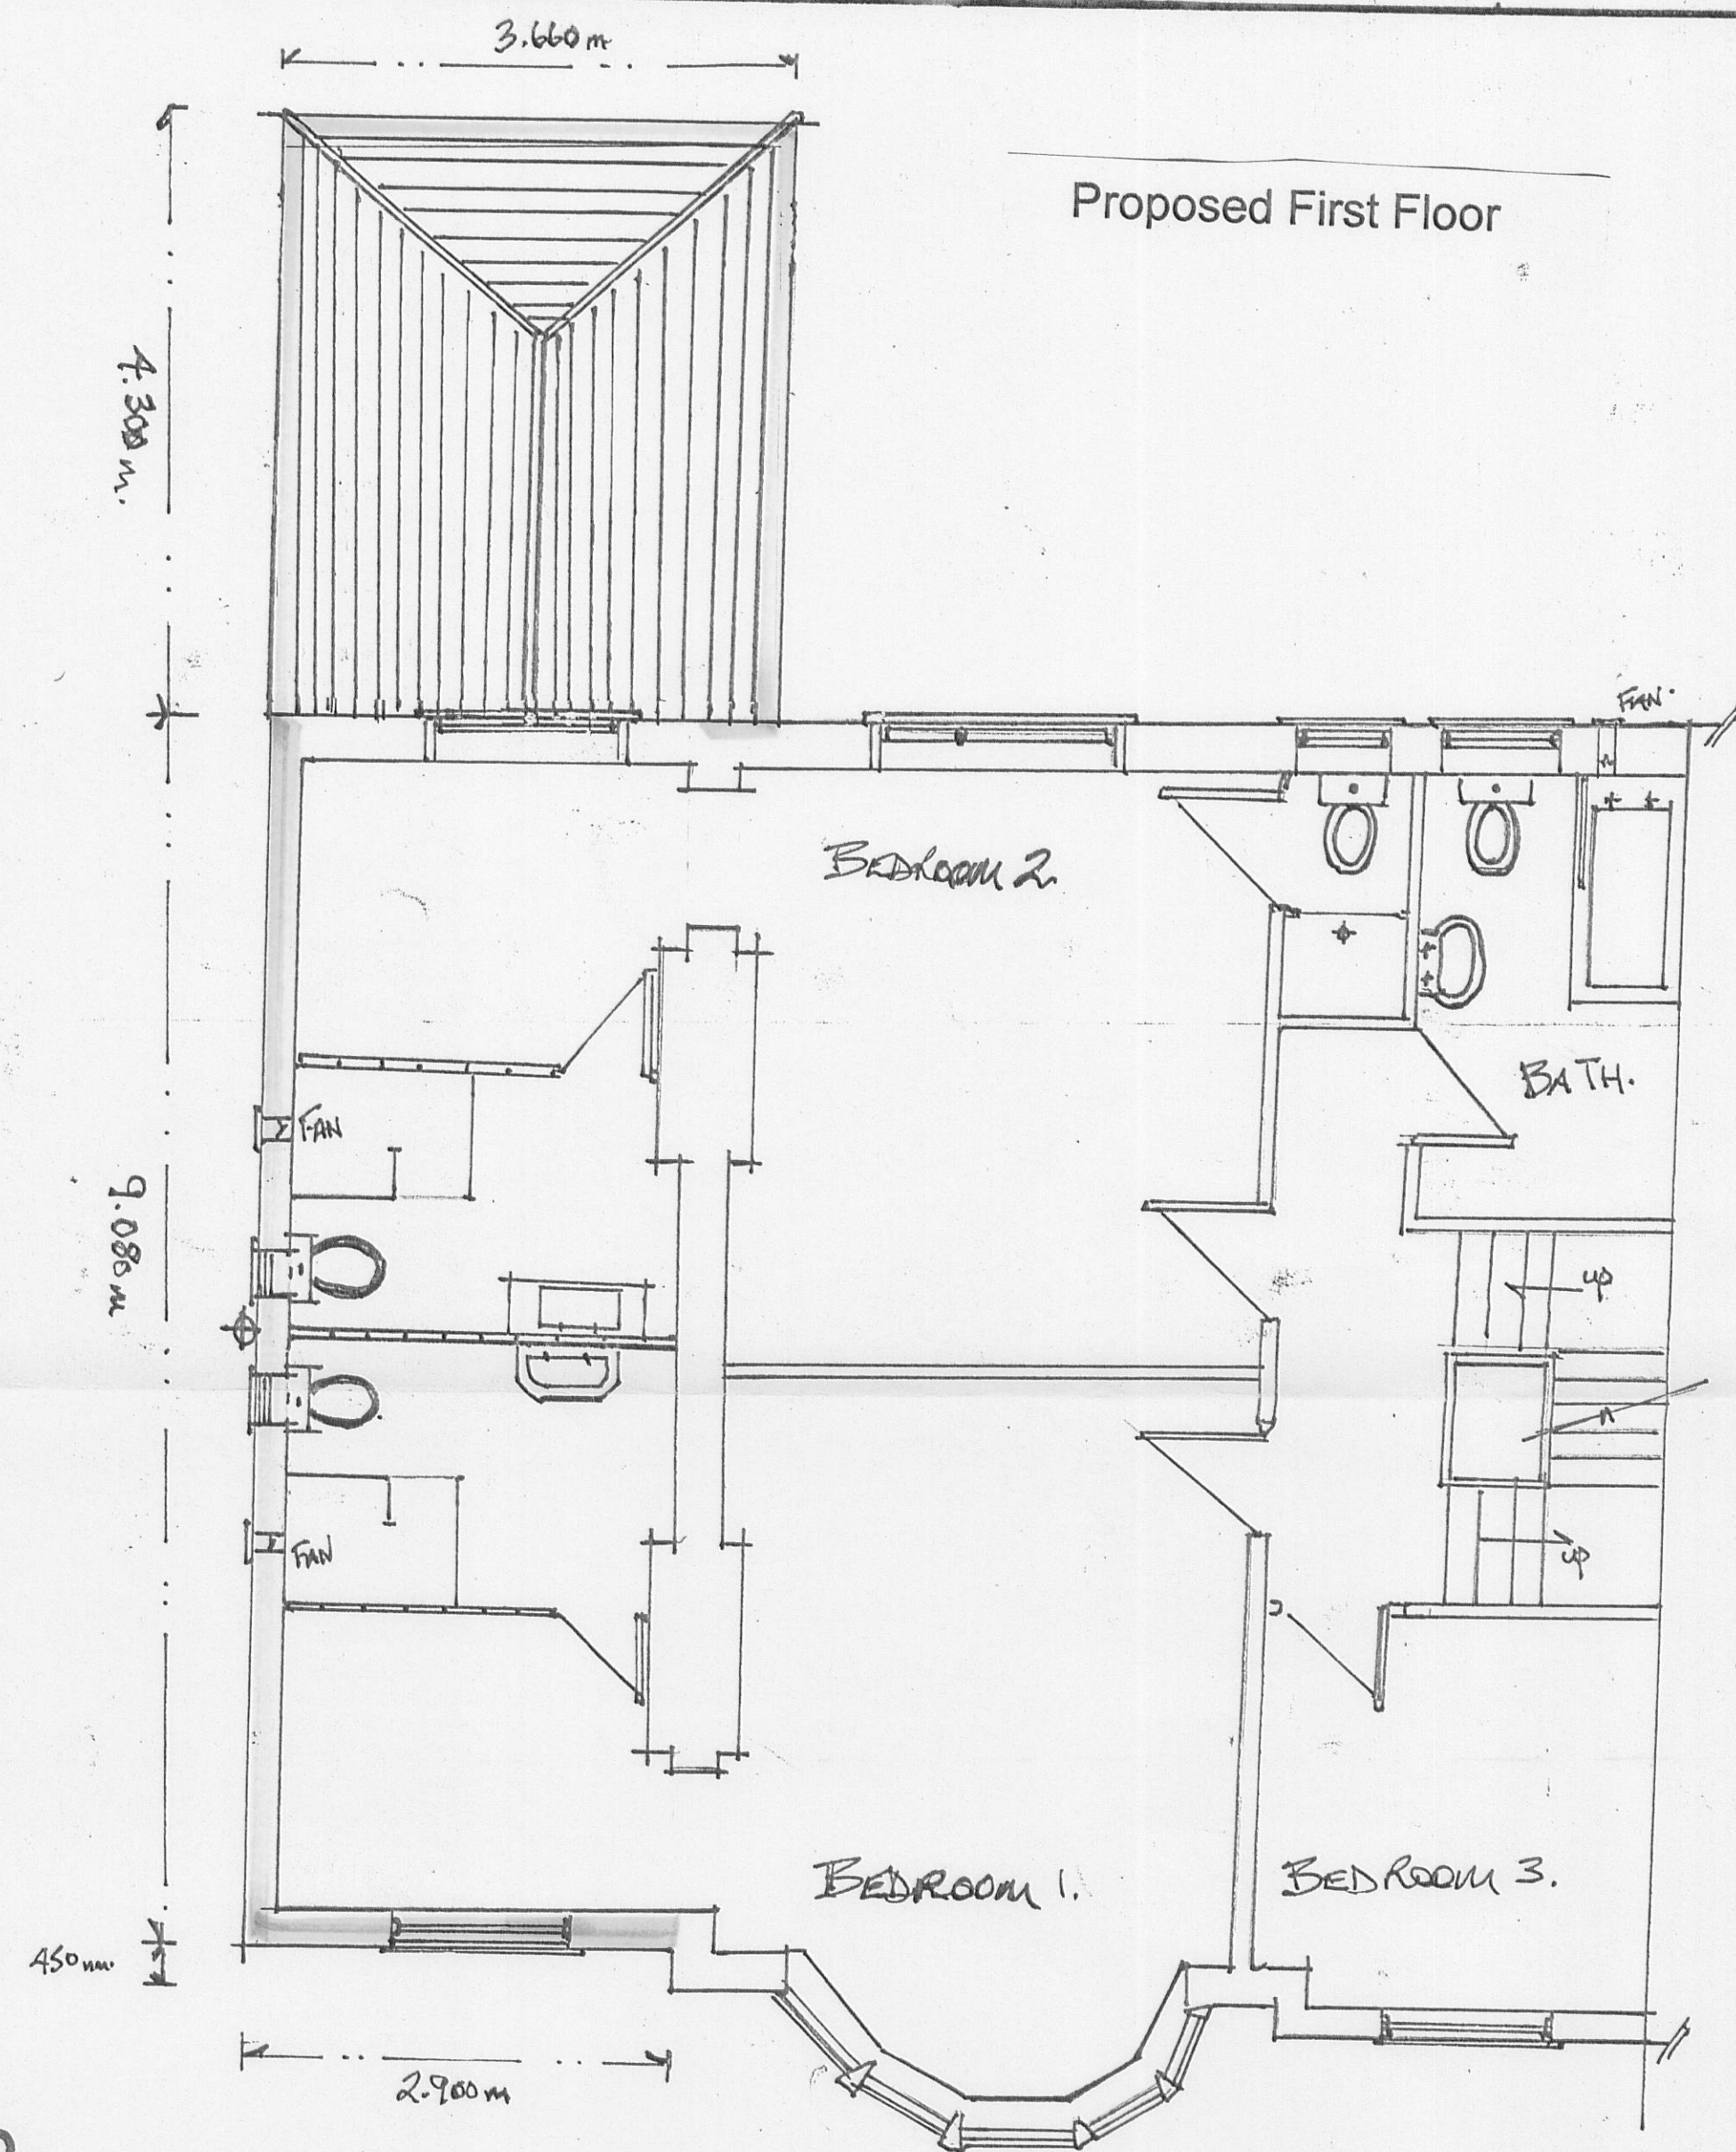

32000225P