


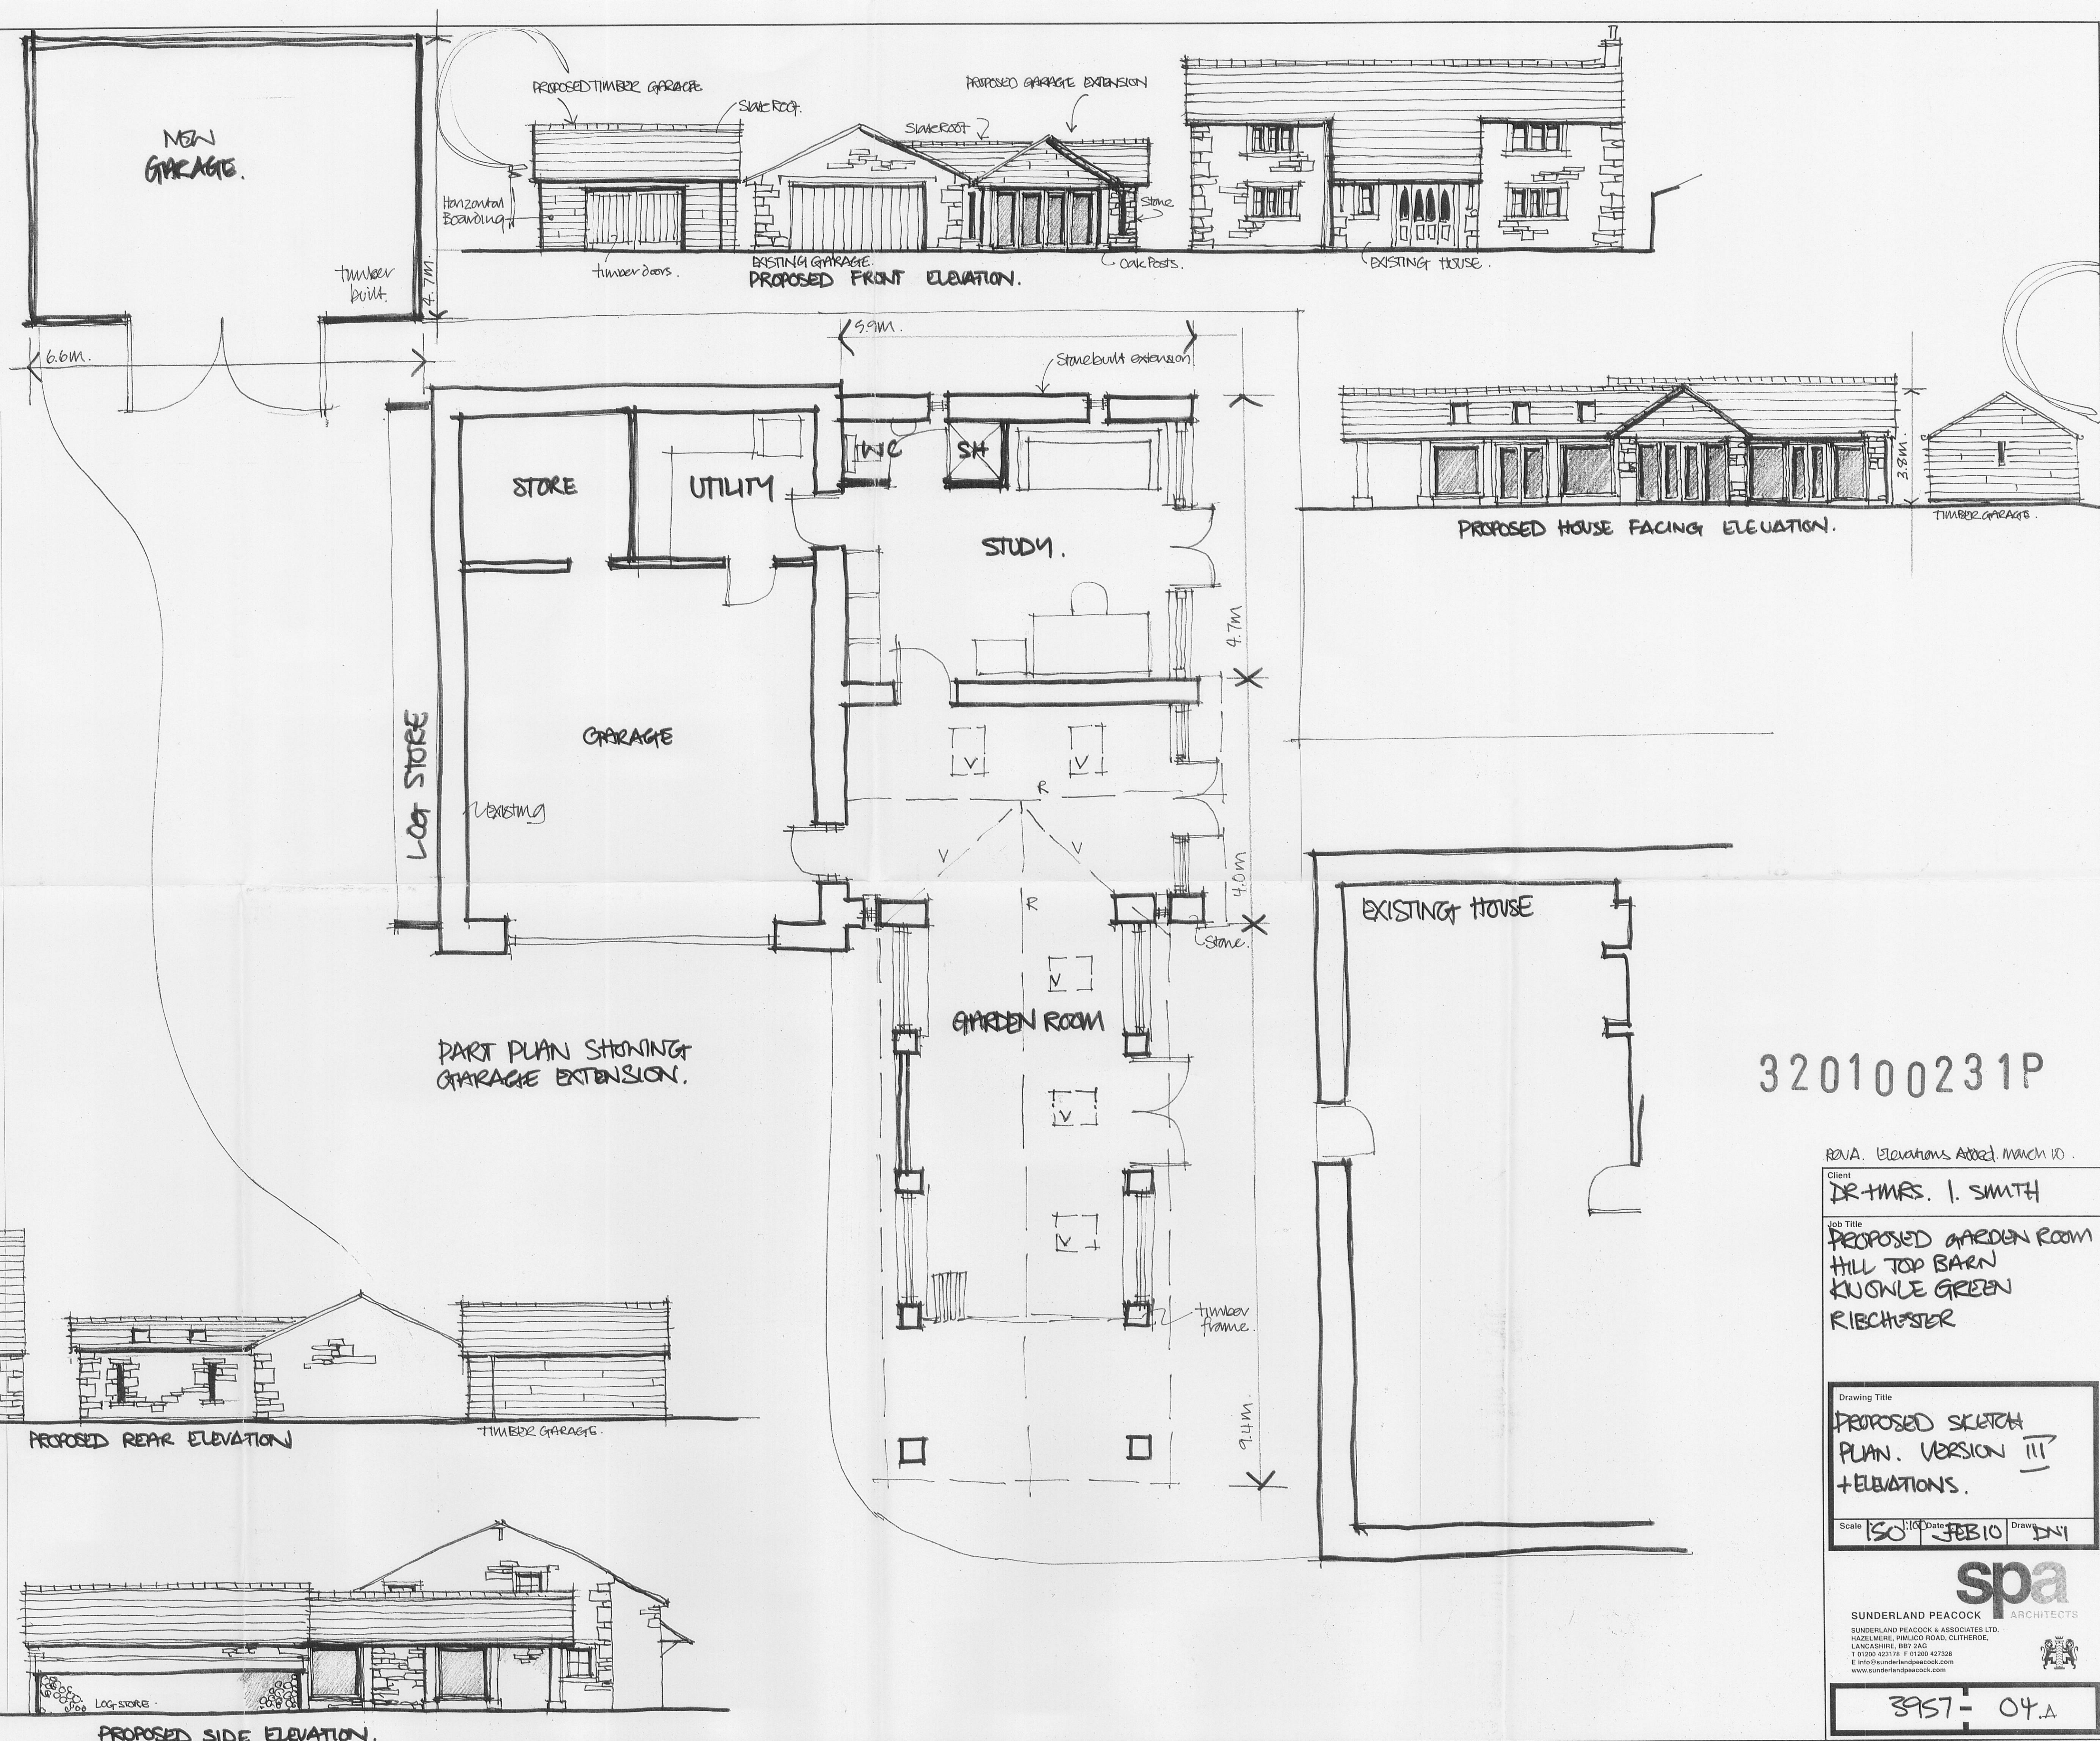

320100231P

RDVA. Elevations Added. March 10.

Client
DR & MRS. I. SMITH

Job Title
PROPOSED GARDEN ROOM
HILL TOP BARN
KNOWLE GREEN
RIBCHESSTER

Drawing Title
PROPOSED SKETCH
PLAN. VERSION III
+ ELEVATIONS.

Scale 1:50 Date FEB 10 Drawn DA

spa ARCHITECTS
SUNDERLAND PEACOCK & ASSOCIATES LTD.
HAZELMERE, PARKCO ROAD, CLITHEROE,
LANCASHIRE, BB7 2AG
T 01200 423176 F 01200 427228
E info@sunderlandpeacock.com
www.sunderlandpeacock.com

3957-04.A