
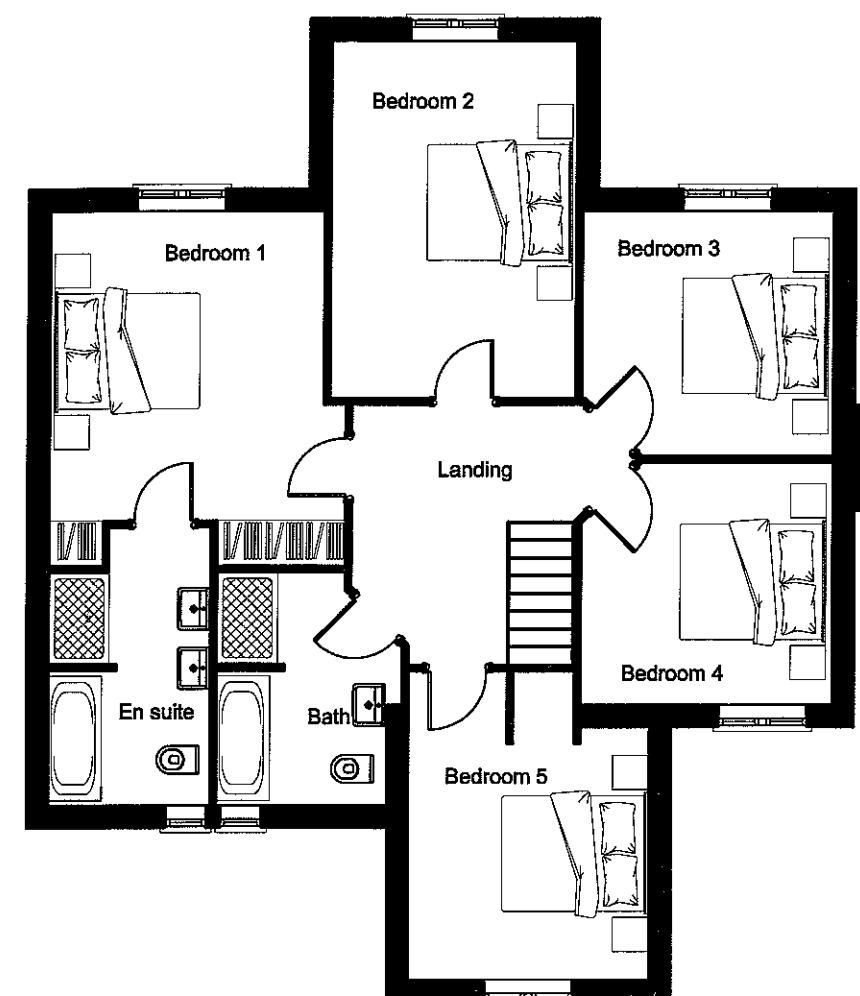


320100288

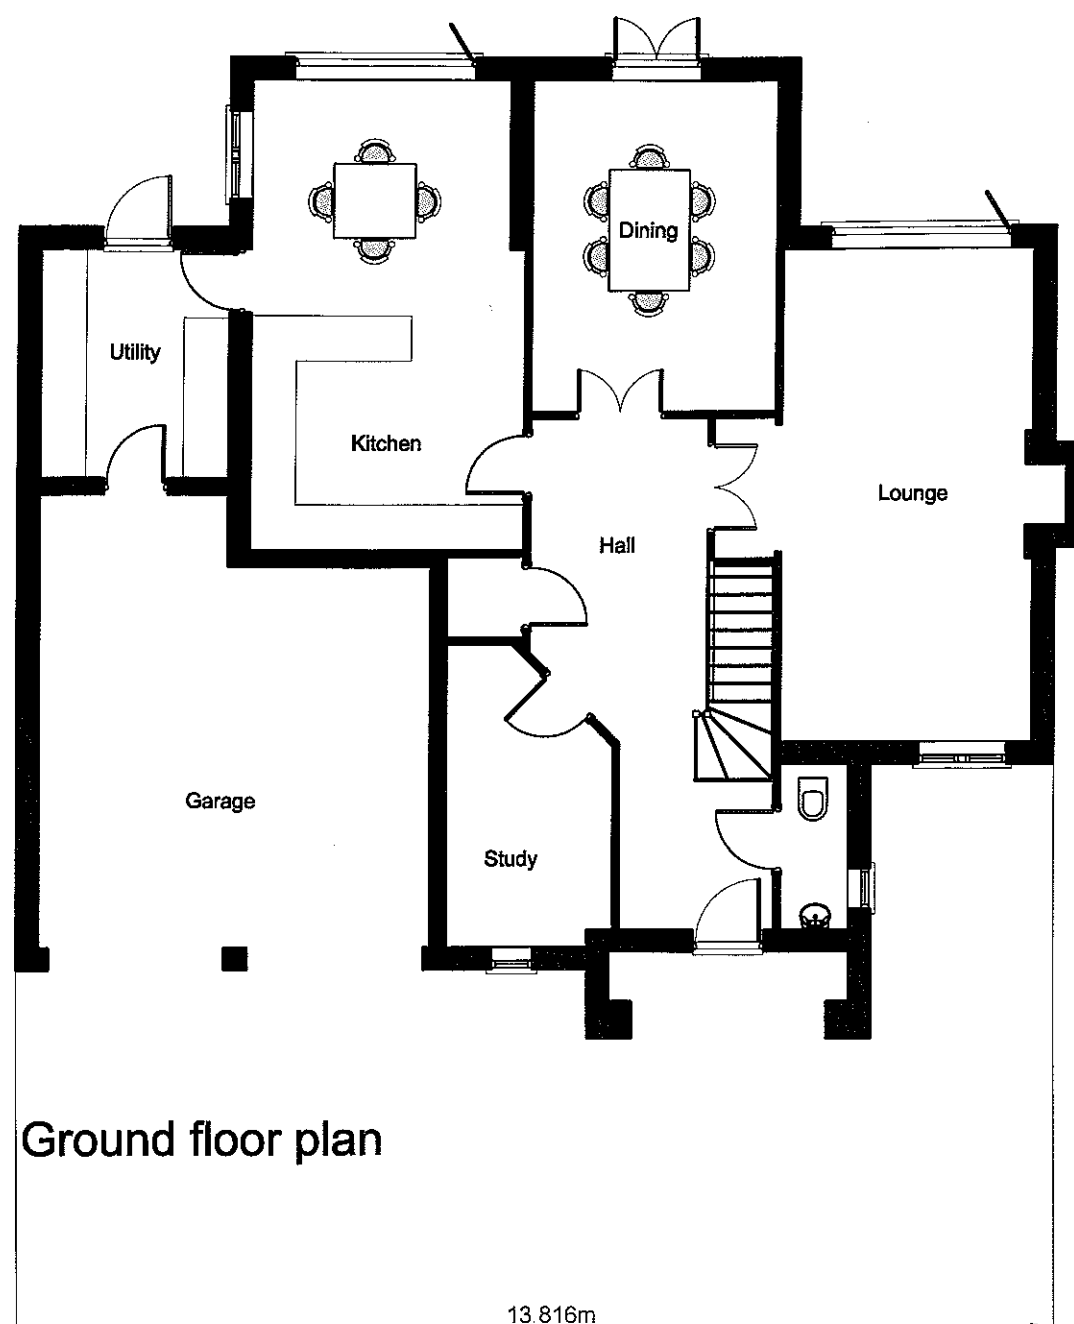

14 Sept 2010

Rev A - Now plot 4 only - Sep 10

Land at Stalwart Lodge - Primrose Rd - Clitheroe
Plot 4

Floor plans

1:100


Apr 10

BD/SL/011a

Beck Developments Ltd
Challenge House, Challenge Way, Greenbank Business Park,
BLACKBURN, Lancashire. BB1 5QB
telephone 01254 685787 fax 01254 685742
www.beckhomesdevelopments.co.uk


beck
developments

3201002887

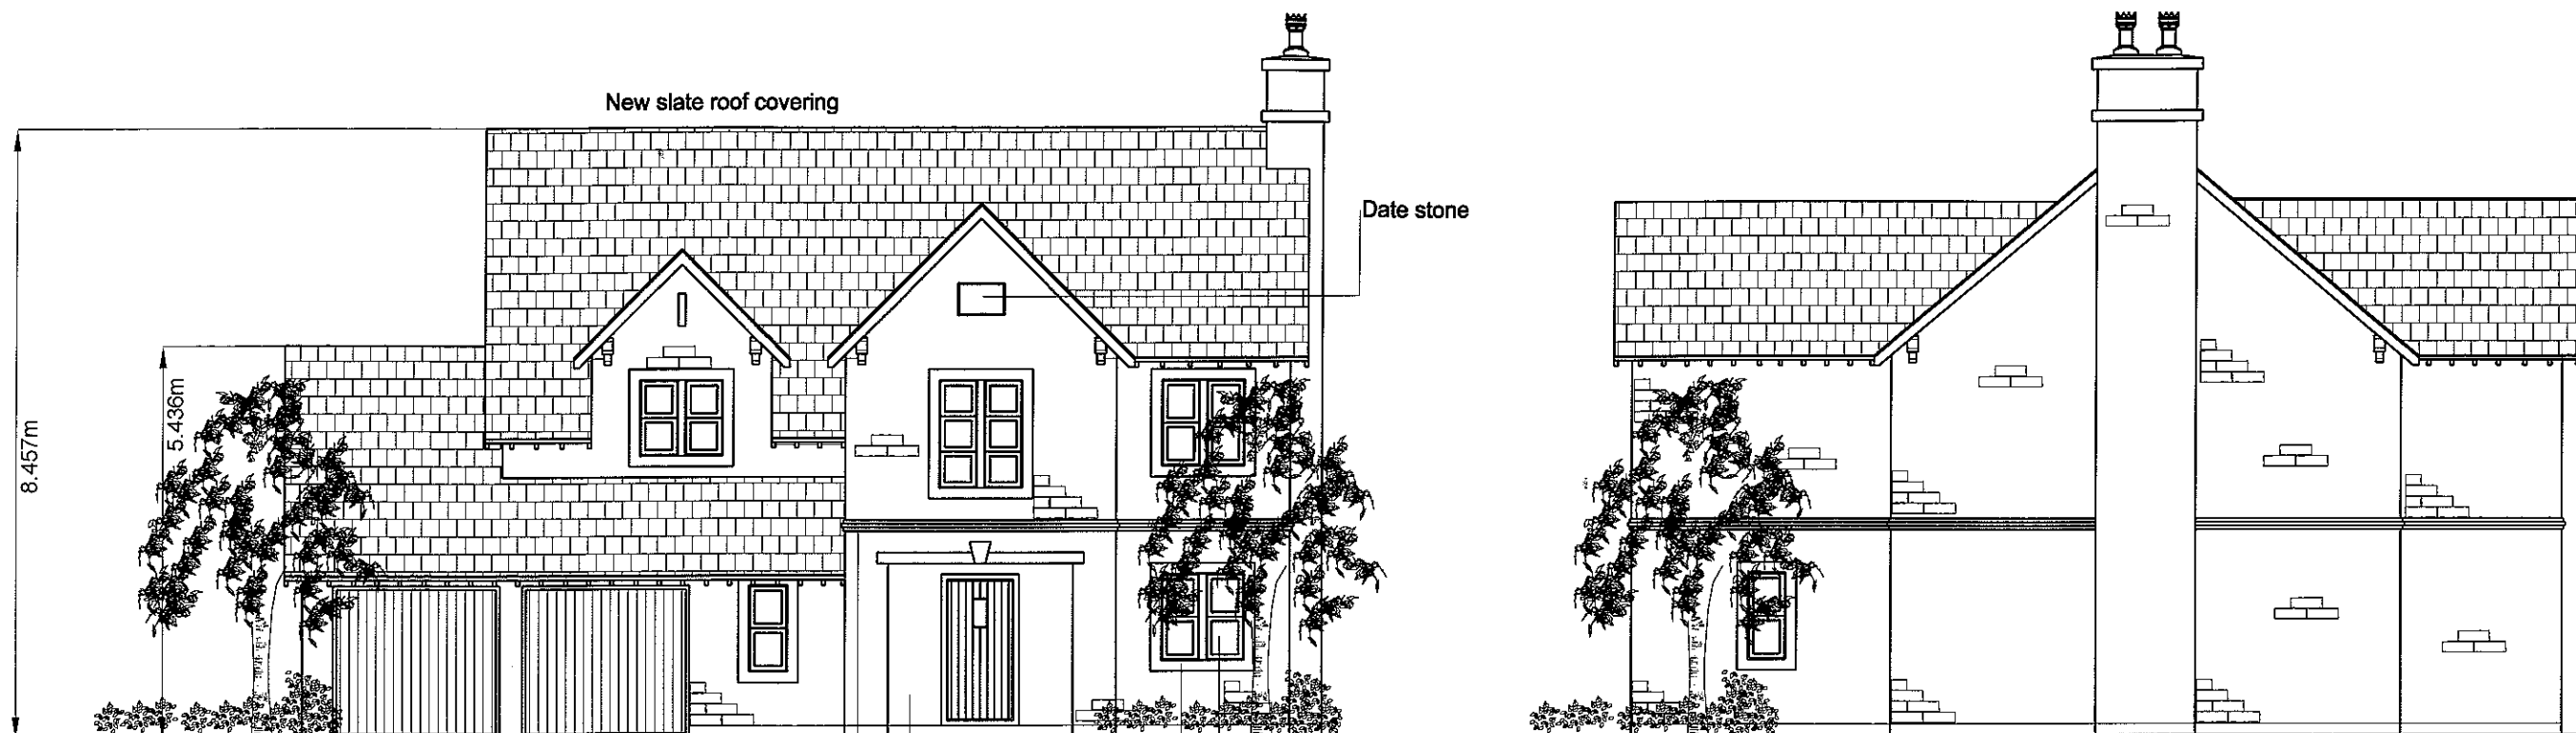

Stone detailed string course
 Natural pitched face coursed walling stone
 Natural smooth stone surrounds
 Black upvc windows

AMENDED PLANS RECEIVED
 DATE 14 Sept 2010

Rev A - Now plot 4 only - Sep 10

Land at Stalwart Lodge - Primrose Rd - Clitheroe
 Plot 4

Beck Developments Ltd
 Challenge House, Challenge Way, Greenbank Business Park,
 BLACKBURN, Lancashire. BB1 5QB
 telephone 01254 685787 fax 01254 685742
 www.beckhomesdevelopments.co.uk


beck
 developments


Elevations 1

1:100

Apr 10

BD/SL/012a

3201002887

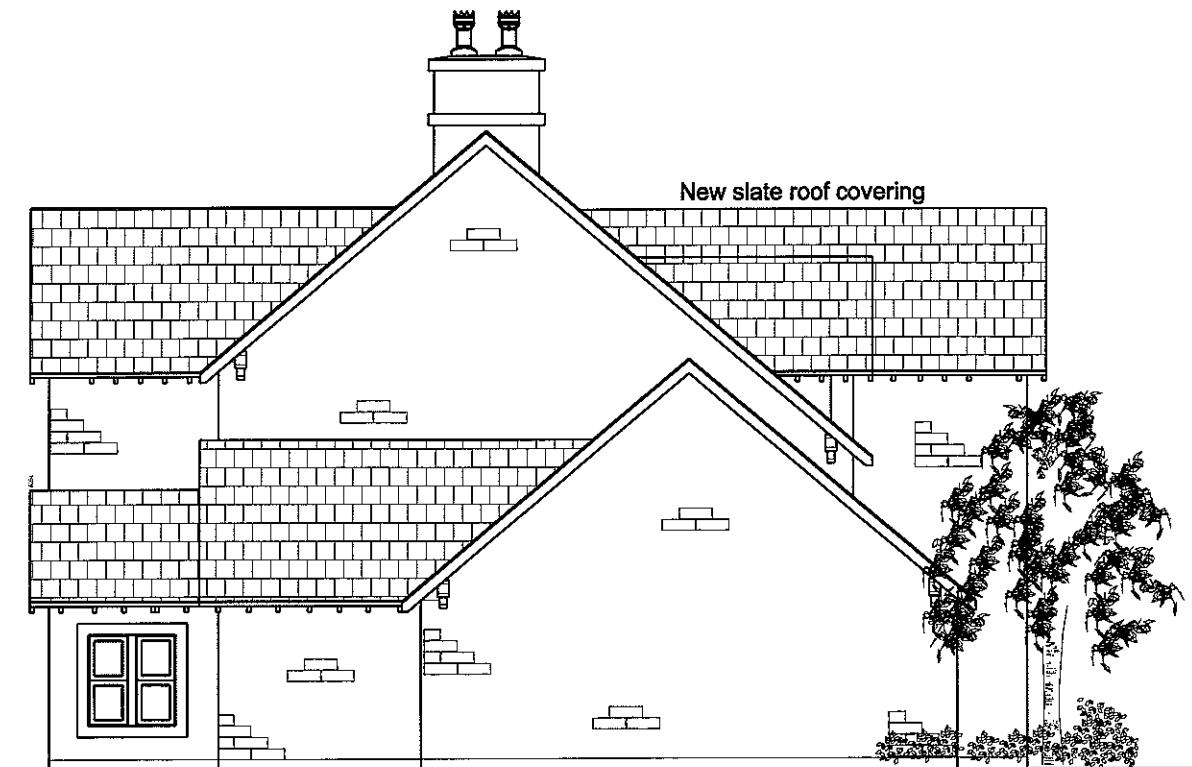

Stone detailed string course

Natural pitched face coursed walling stone

Natural smooth stone surrounds

Black upvc windows

AMENDED PLANS RECEIVED

DATE 14 Sept 2010

Rev A - Now plot 4 only - Sep 10

Land at Stalwart Lodge - Primrose Rd - Clitheroe
Plot 4

Elevations 2

1:100



Apr 10

BD/SL/013a

Beck Developments Ltd
Challenge House, Challenge Way, Greenbank Business Park,
BLACKBURN, Lancashire. BB1 5QB
telephone 01254 685787 fax 01254 685742
www.beckhomesdevelopments.co.uk


beck
developments

3201002887

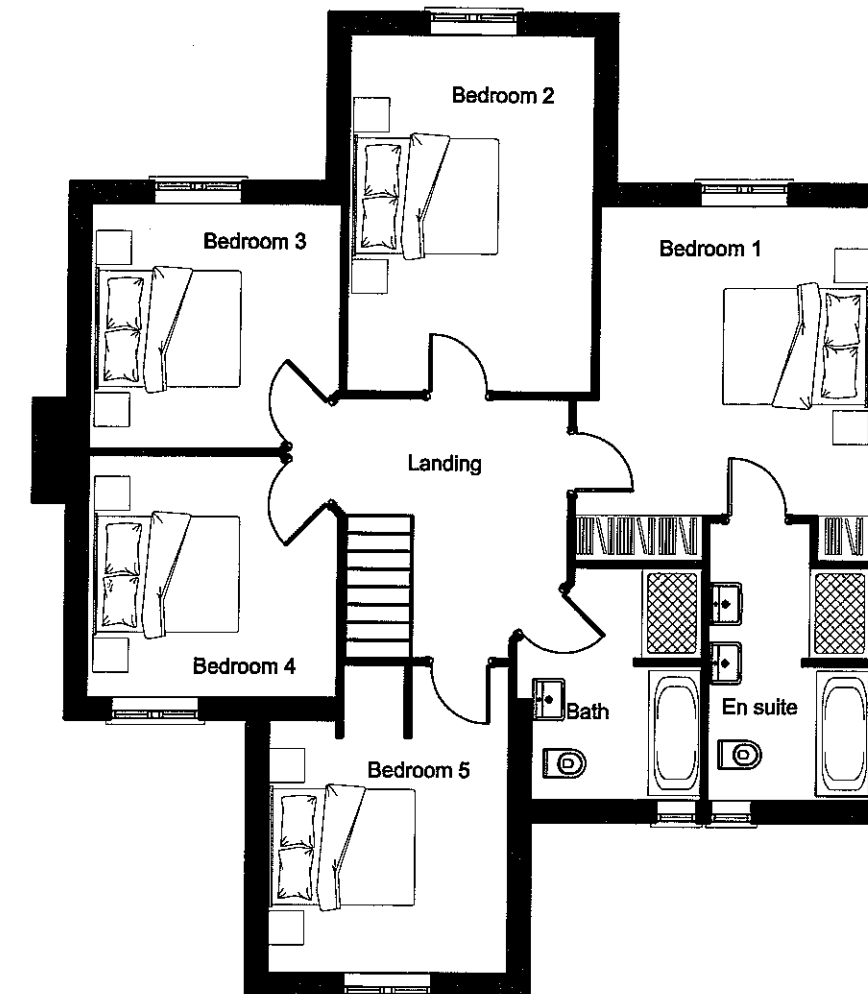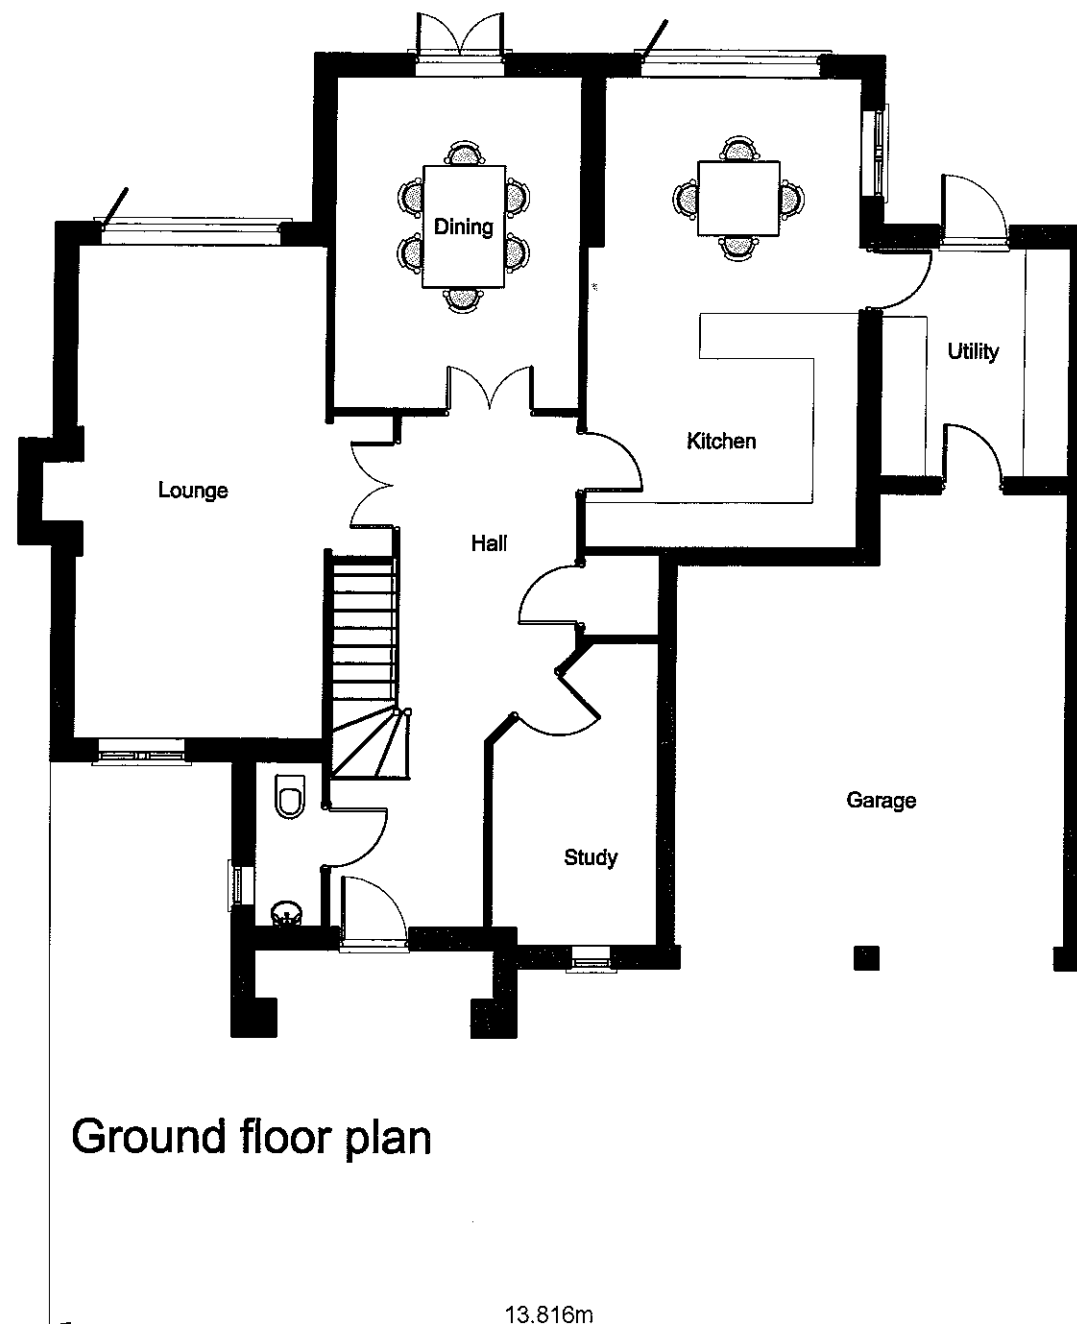

AMENDED PLANS RECEIVED
DATE 14 Sept 2010

Rev A - Now plots 6 & 7 - Sep 10

Land at Stalwart Lodge - Primrose Rd - Clitheroe
Plots 6 & 7

Floor plans

1:100


Apr 10

BD/SL/017a

Beck Developments Ltd
Challenge House, Challenge Way, Greenbank Business Park,
BLACKBURN, Lancashire BB1 5QB
telephone 01254 685787 fax 01254 685742
www.beckhomesdevelopments.co.uk


beck
developments

3201002887

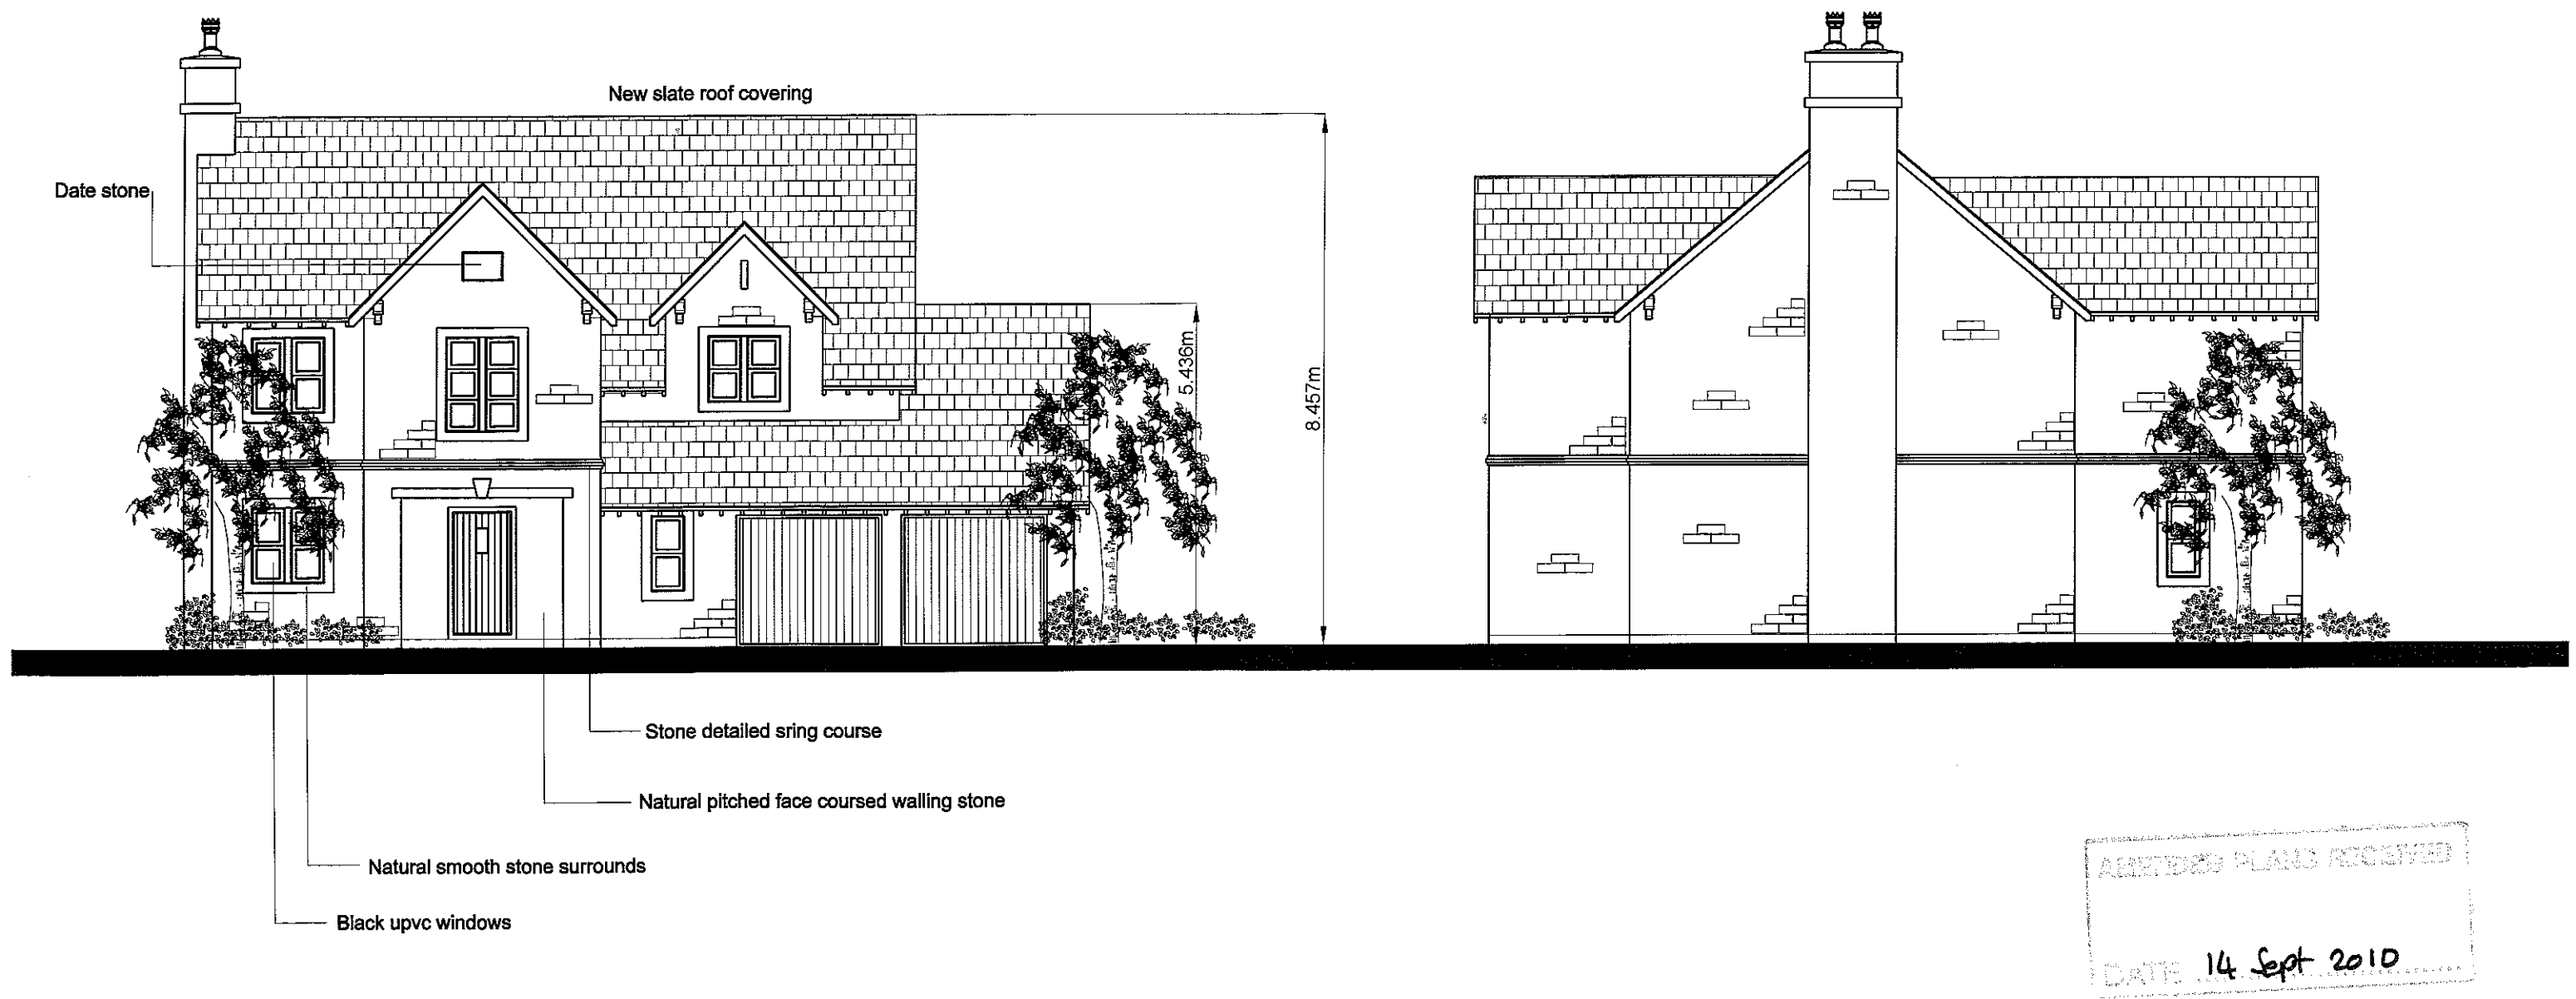

Rev A - Now plots 6 & 7 - Sep 10


Land at Stalwart Lodge - Primrose Rd - Clitheroe
Plots 6 & 7

Elevations 1	1:100	Apr 10	BD/SL/018a
--------------	-------	--------	------------

Beck Developments Ltd
Challenge House, Challenge Way, Greenbank Business Park,
BLACKBURN, Lancashire. BB1 5QB
telephone 01254 685787 fax 01254 685742
www.beckhomesdevelopments.co.uk



320100288

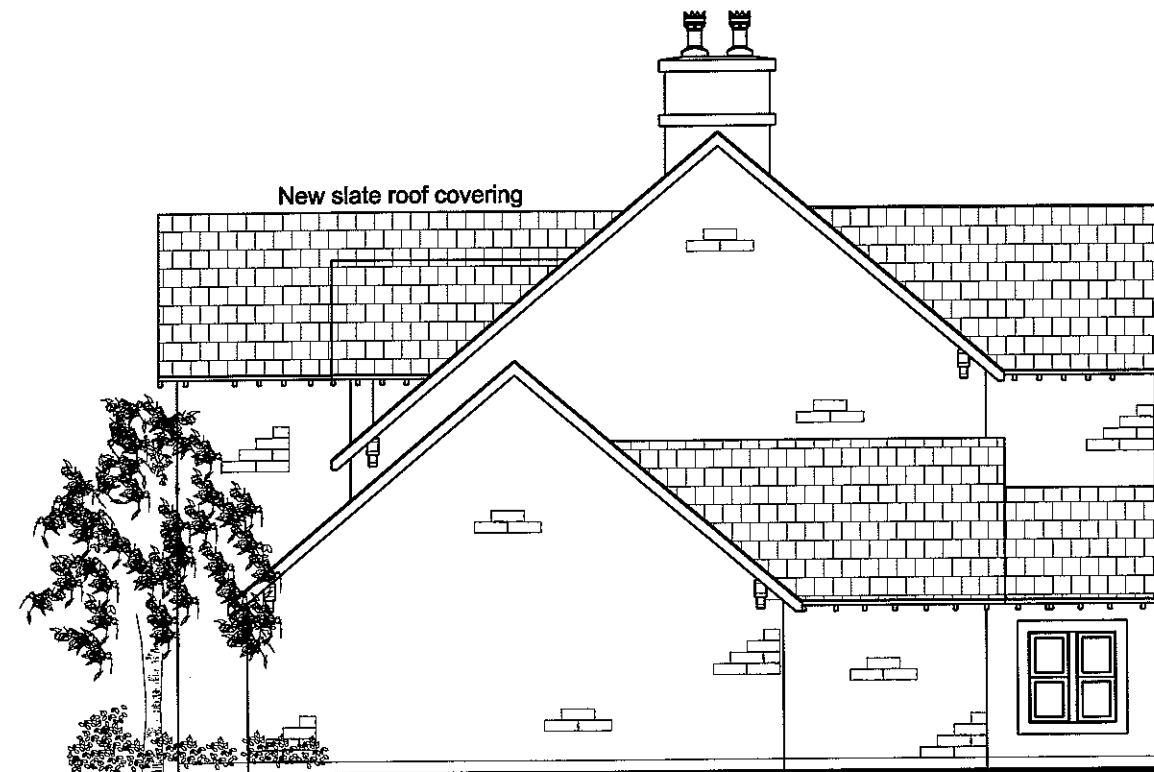

Stone detailed string course

Natural pitched face coursed walling stone

Natural smooth stone surrounds

Black upvc windows

14 Sept 2010

Rev A - Now plots 6 & 7 - Sep 10

Land at Stalwart Lodge - Primrose Rd - Clitheroe
Plots 6 & 7

Elevations 2

1:100

Apr 10

BD/SL/019a

Beck Developments Ltd
Challenge House, Challenge Way, Greenbank Business Park,
BLACKBURN, Lancashire BB1 5QB
telephone 01254 685787 fax 01254 685742
www.beckhomesdevelopments.co.uk


beck
developments