

materials schedule
materials used in construction of external envelope to match existing house, unless otherwise stated.

roof - slate, as existing house
walls - render, as existing house
sandstone walls
windows - polyester powder coated aluminium, colour to be confirmed. timber panelling to opening lights.

this drawing is to be read in conjunction with all relevant consultants and specialists drawings. the architect is to be notified of any discrepancies before proceeding.
do not scale from this drawing.
all dimensions are to be checked on site.
this drawing is subject to copyright.

insulation to be laid on top of existing roof structure (to address thermal failings of existing fabric) resulting in increase in ridge height. roof for slate finish.

walls to existing house to be externally insulated (to address thermal failings of existing fabric) and rendered.

broken line indicates profile of existing house (to be retained and extended)



elevation no.1 - south



elevation no.2 - east

broken line indicates profile of existing house (to be retained and extended)

staircase enclosure finished in sandstone.



elevation no.3 - west




elevation no.4 - north

'french' doors providing access to kitchen garden

random sandstone wall

proposed entrance accessed from new court

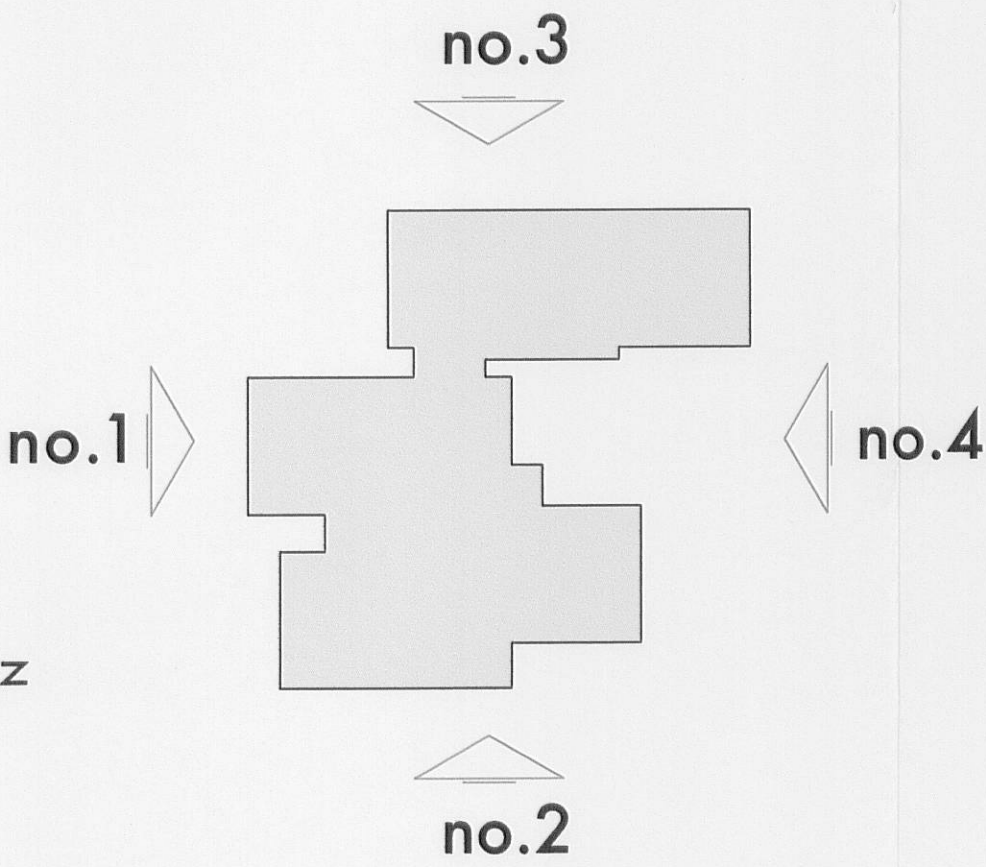

320100533P

rev.B 17th June 2010
dimensions also shown in metres
rev.A 16th June 2010
additional dimensions added

stanton andrews
architects

44 york street
clitheroe
BB7 2DL

t 01200 444490
f 01200 444491
e mail@stantonandrews.co.uk
w stantonandrews.co.uk

mr and mrs wood
withgill lodge

proposed elevations