



this drawing is to be read in conjunction with all relevant consultants and specialists drawings. the architect is to be notified of any discrepancies before proceeding. do not scale from this drawing. all dimensions are to be checked on site. this drawing is subject to copyright.

first floor

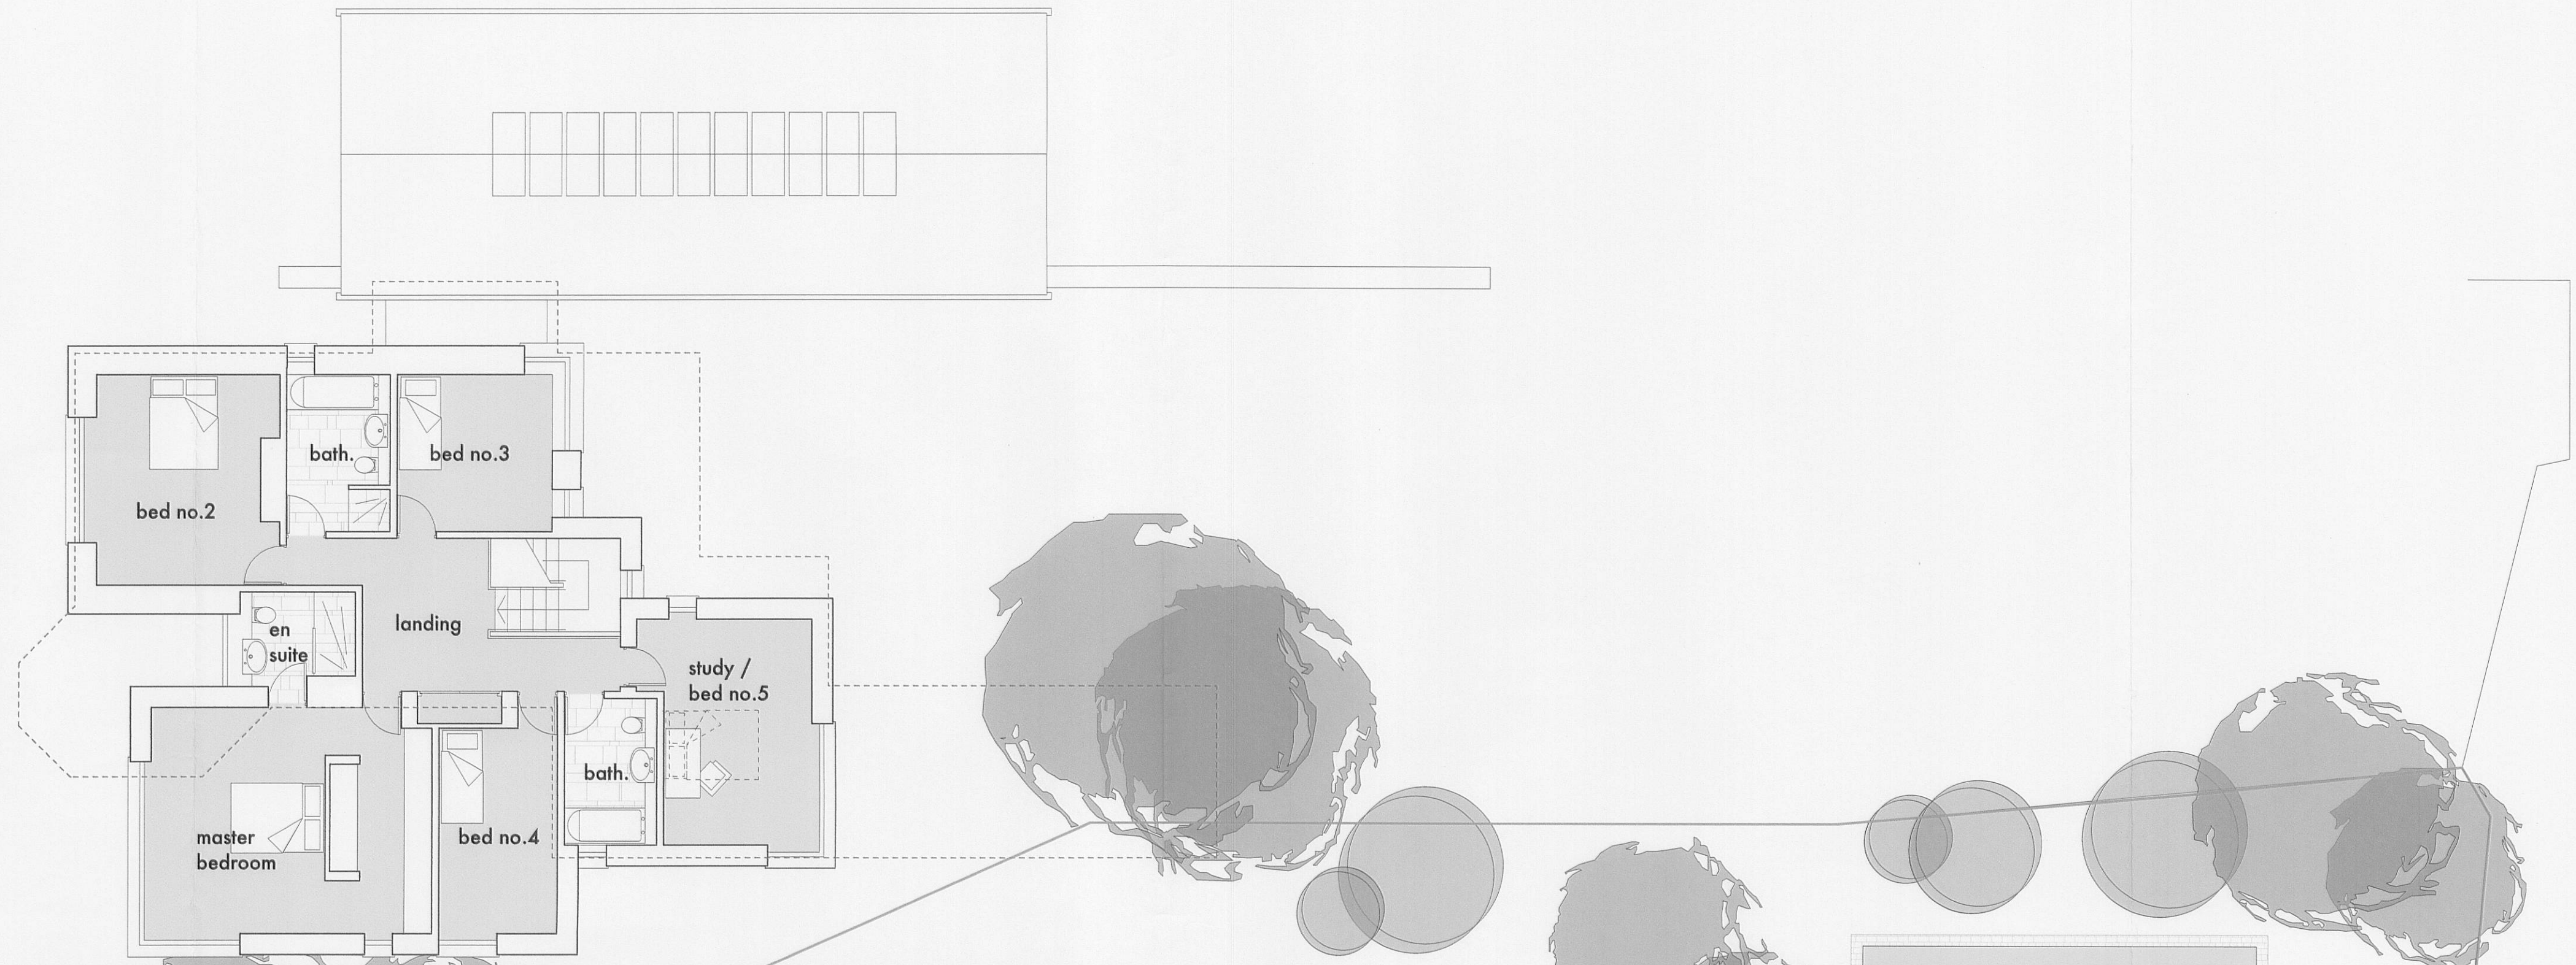

32 01005 33P

ground floor

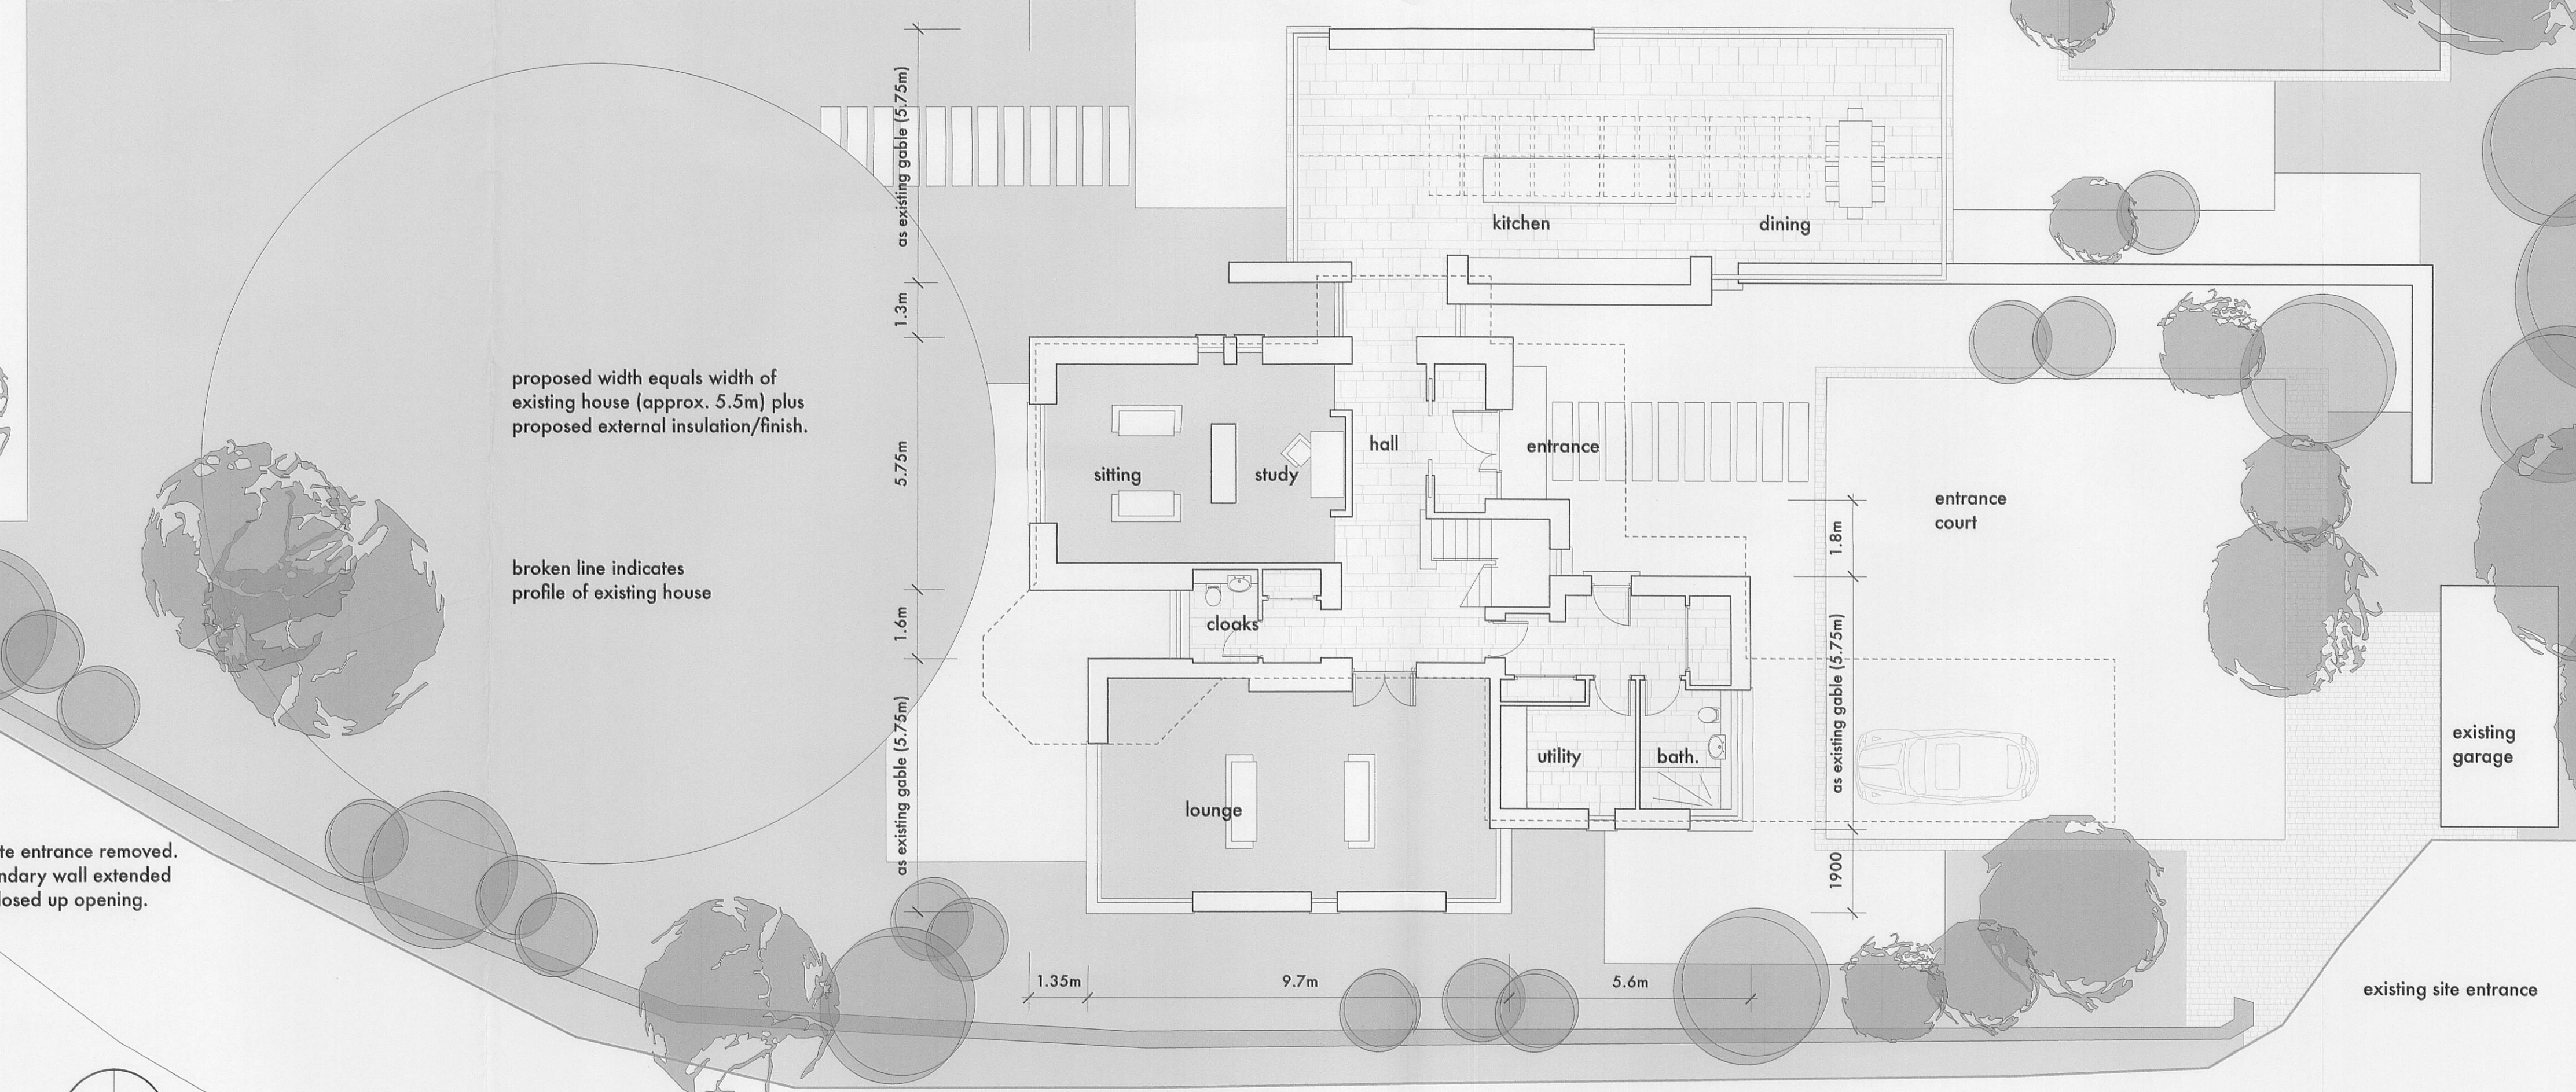

redundant site entrance removed. existing boundary wall extended through to closed up opening.

proposed width equals width of existing house (approx. 5.5m) plus proposed external insulation/finish.

broken line indicates profile of existing house

existing boundary wall retained and renovated

stanton andrews architects

44 york street
clitheroe
BB7 2DL

t 01200 444490
f 01200 444491
e mail@stantonandrews.co.uk
w stantonandrews.co.uk

mr and mrs wood
withgill lodge

proposed plans