



320100615P

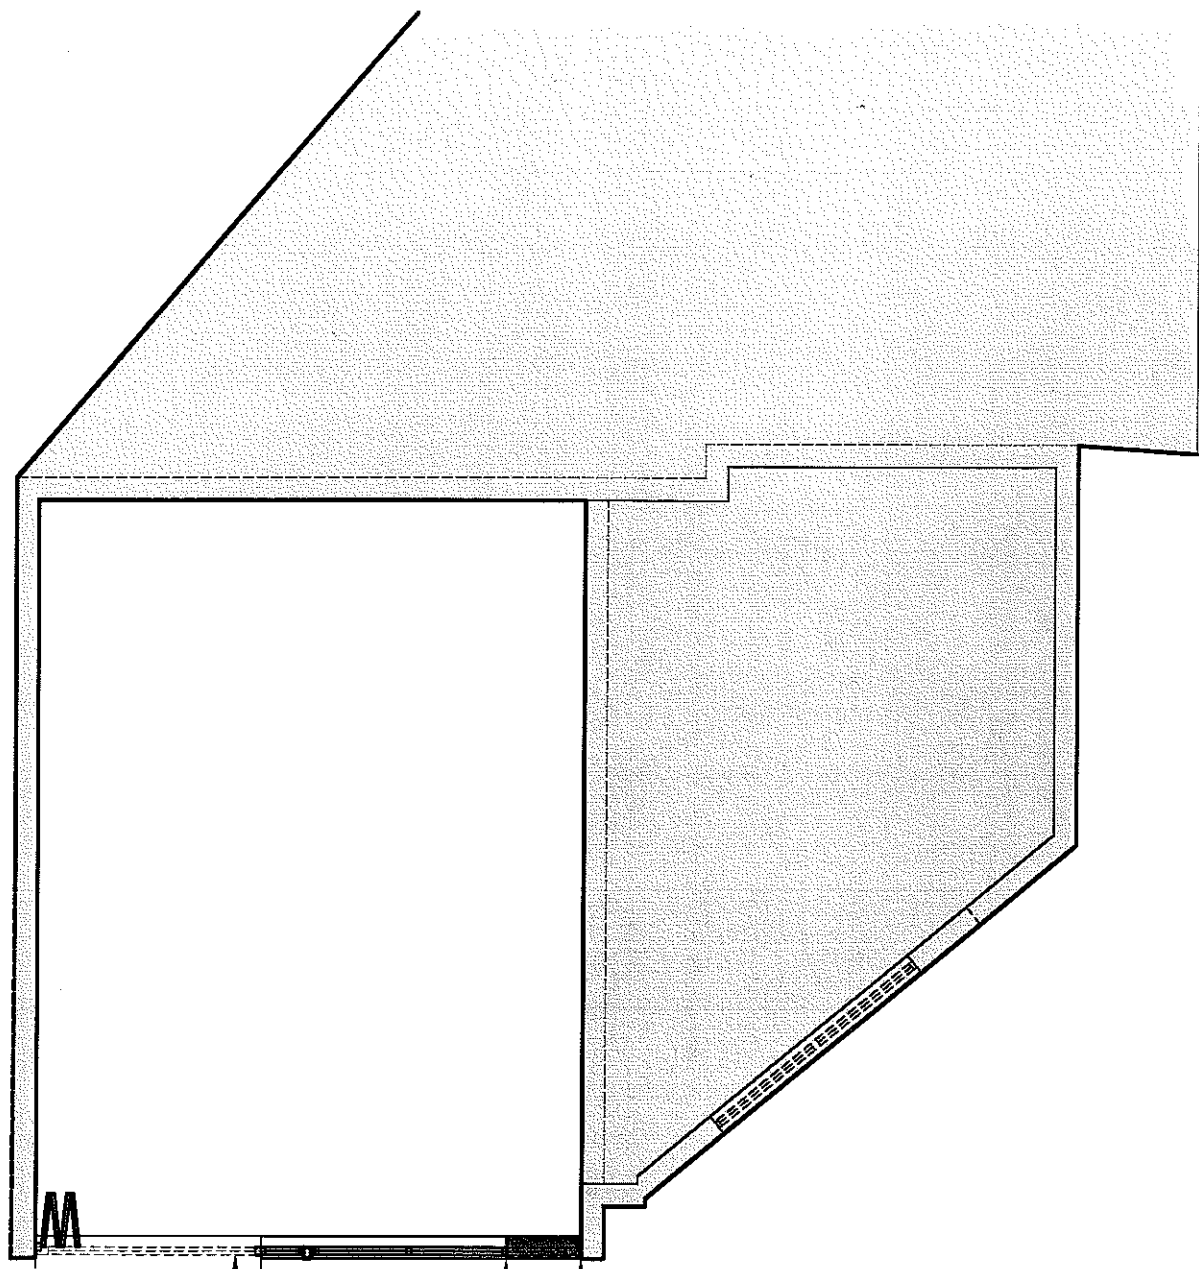


FULL HEIGHT BRICK PIER TO MATCH EXISTING FACING BRICKWORK AND WALL THICKNESS, WALL CONSTRUCTION TO MEET THE CURRENT REQUIREMENTS OF THE BUILDING REGULATIONS
NEW 450MM HIGH BRICK DWARF WALL, CONSTRUCTION TO MATCH ABOVE EXISTING GLAZING UNIT/FRAMES TO BE FULLY REMOVED SHOWN DOTTED

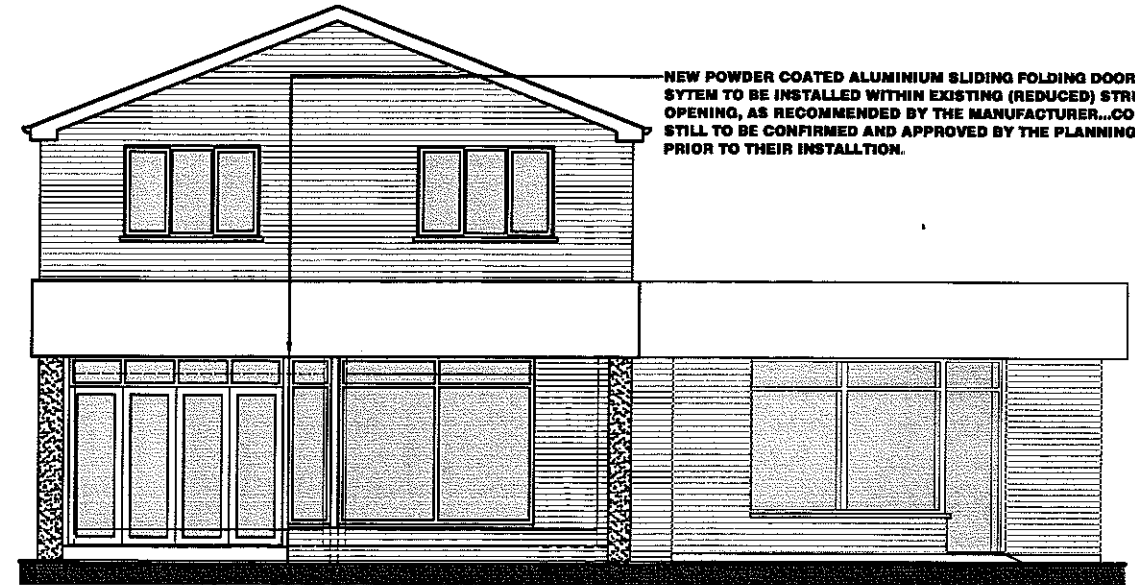

NEW POWDER COATED ALUMINIUM SLIDING FOLDING DOOR AND GLAZING SYSTEM TO BE INSTALLED WITHIN EXISTING (REDUCED) STRUCTURAL OPENING, AS RECOMMENDED BY THE MANUFACTURER...COLOUR OR FRAME STILL TO BE CONFIRMED AND APPROVED BY THE PLANNING DEPARTMENT PRIOR TO THEIR INSTALLATION.

PROPOSED FRONT (KESTOR LANE) ELEVATION

PROPOSED

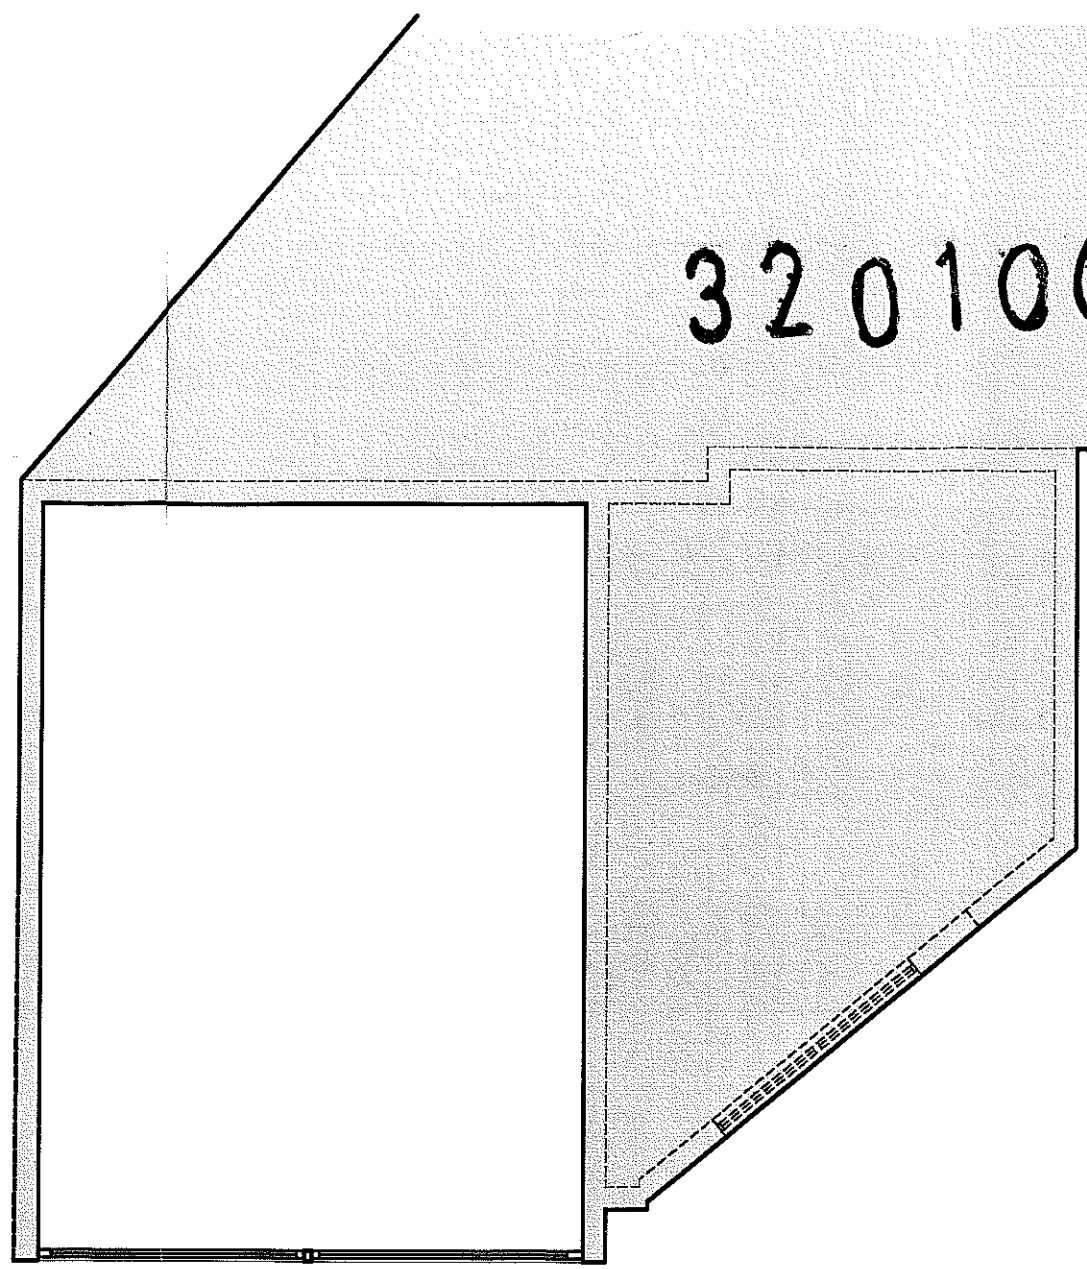



0 500mm 2.5M 5M
250mm 1M



EXISTING FRONT (KESTOR LANE) ELEVATION

EXISTING

**ORDNANCE SURVEY
LOCATION PLAN (1:1250)**

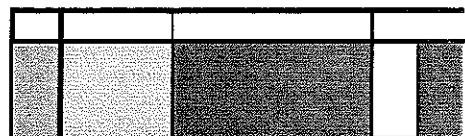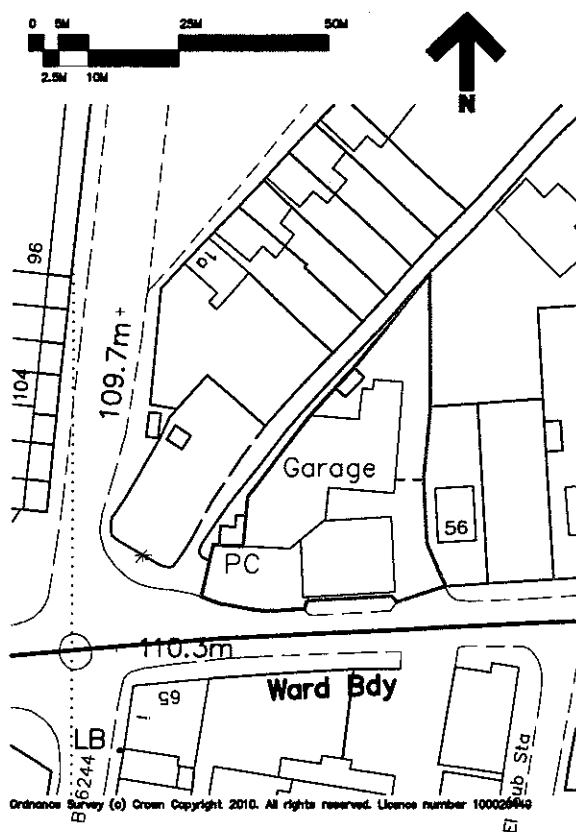

MINOR ALTERATIONS:
BONDS OF LONGRIDGE
STONEBRIDGE GARAGE
KESTOR LANE
LONGRIDGE

EXISTING & PROPOSED
PARTIAL FLOOR PLAN/
AND FRONT ELEVATION

REVISION --
SCALE 1:100 DRAWN J MONKS

