
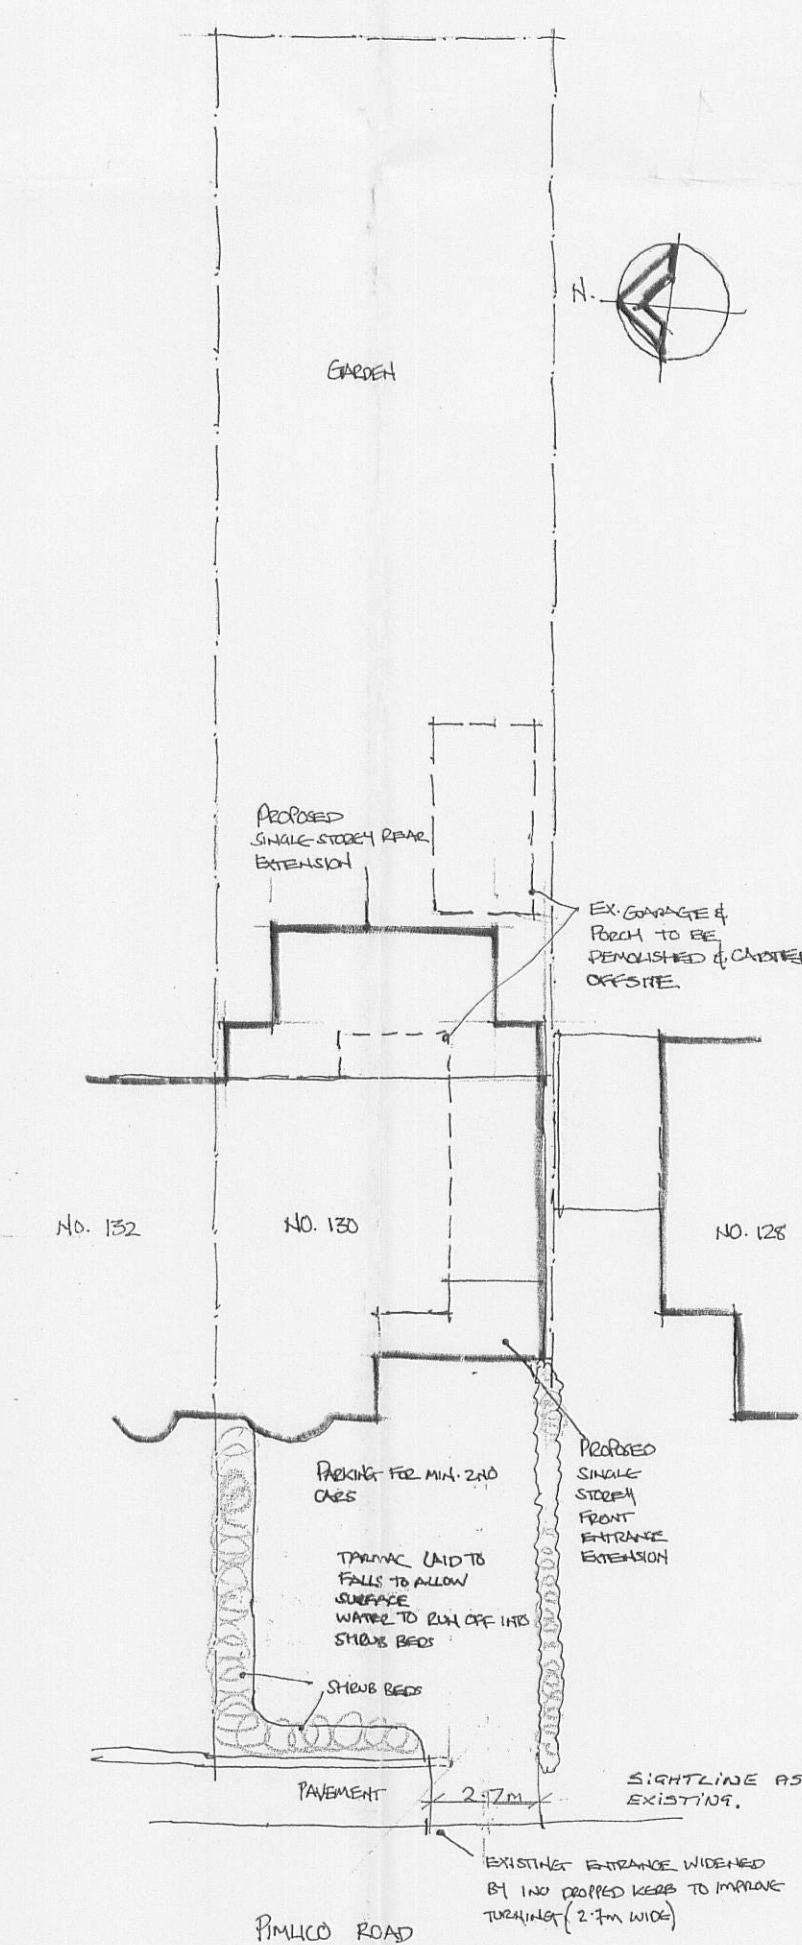
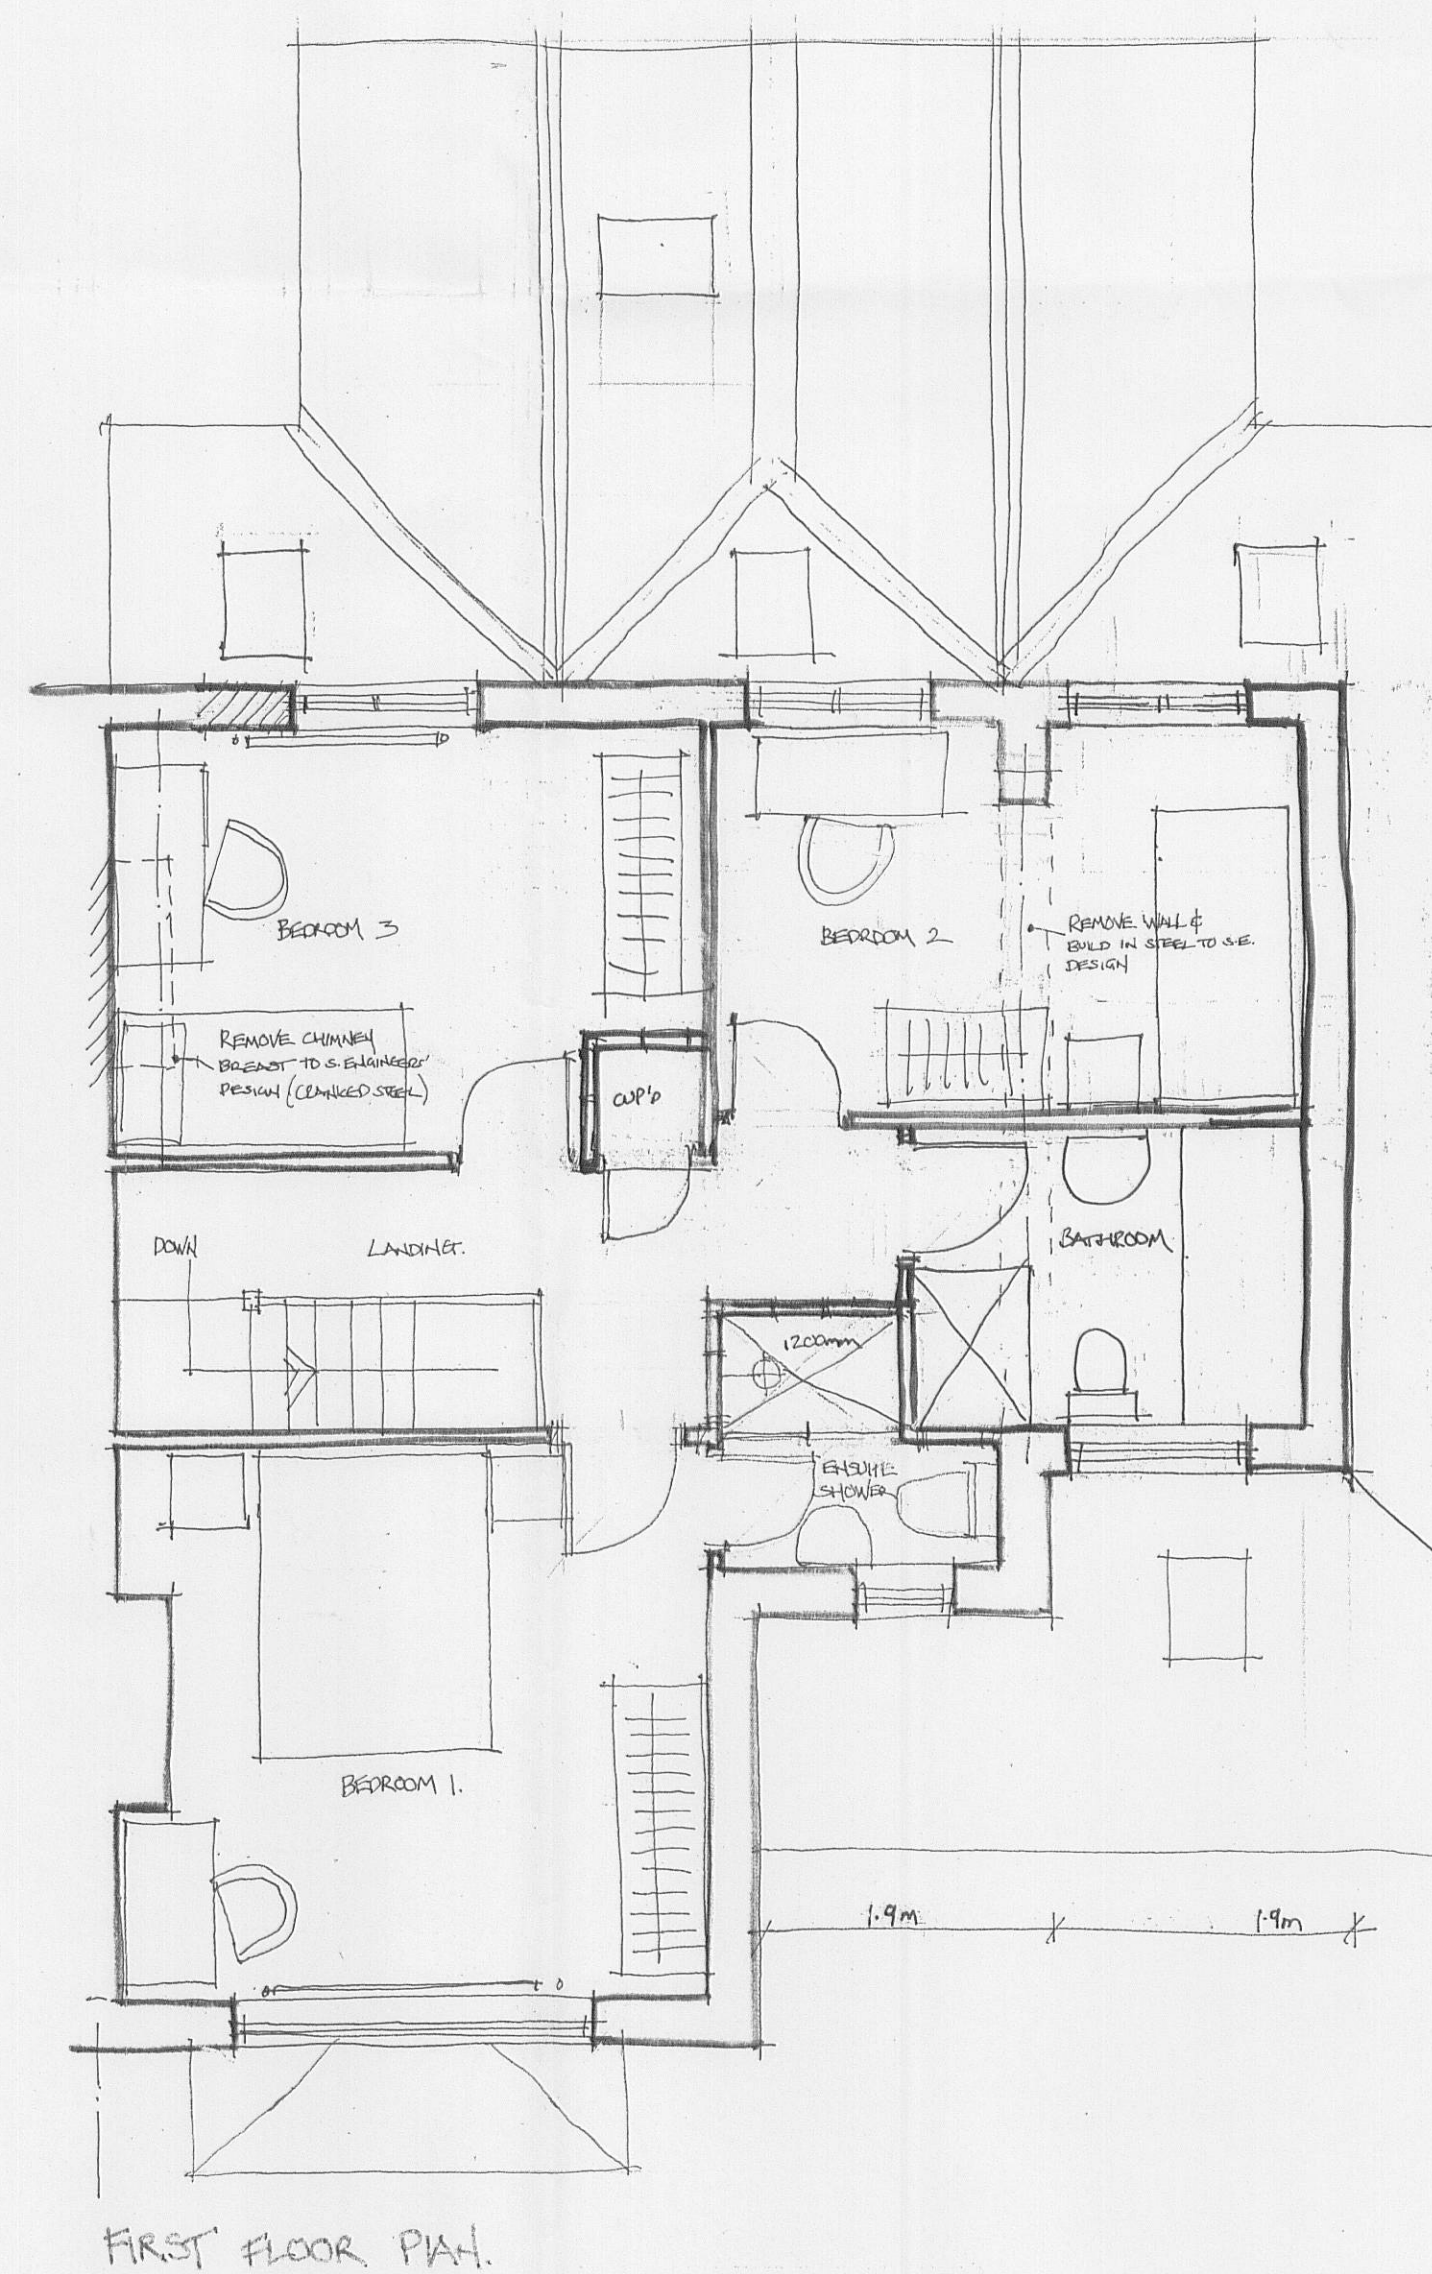
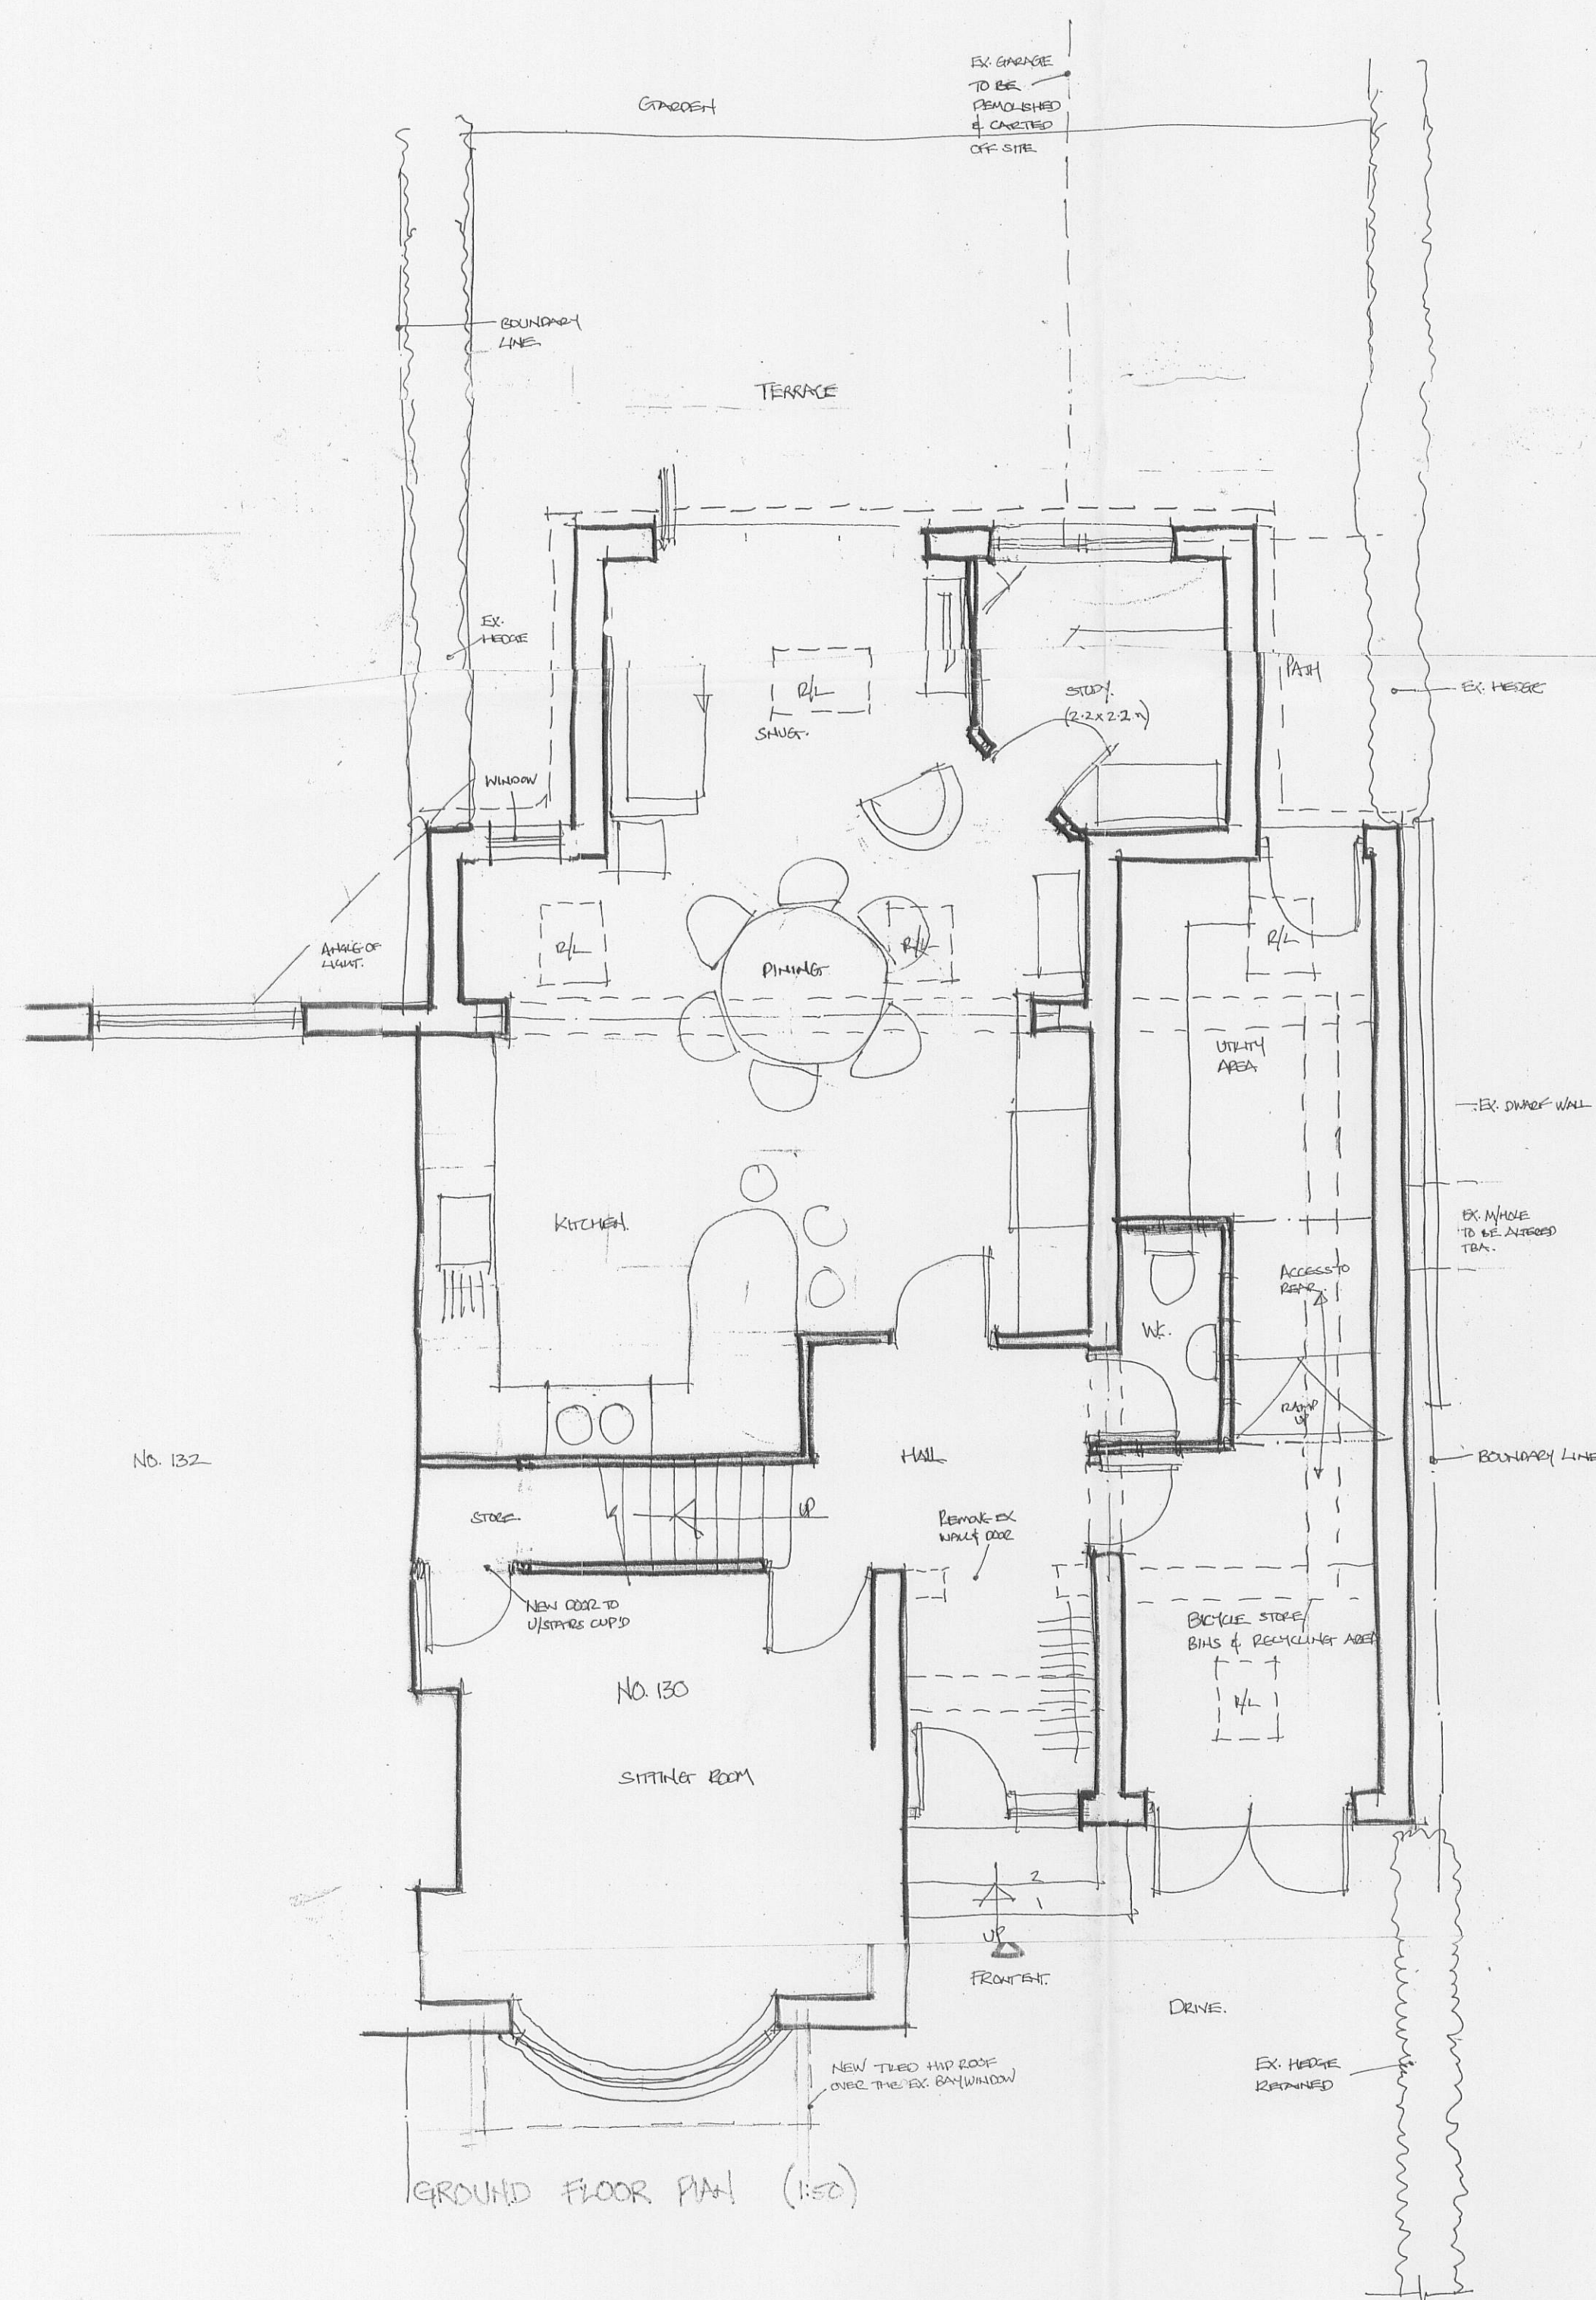
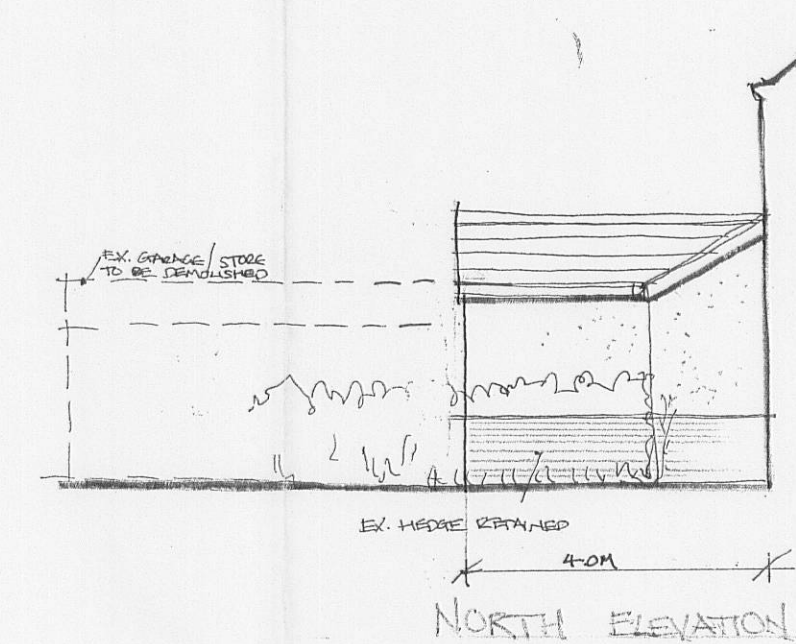



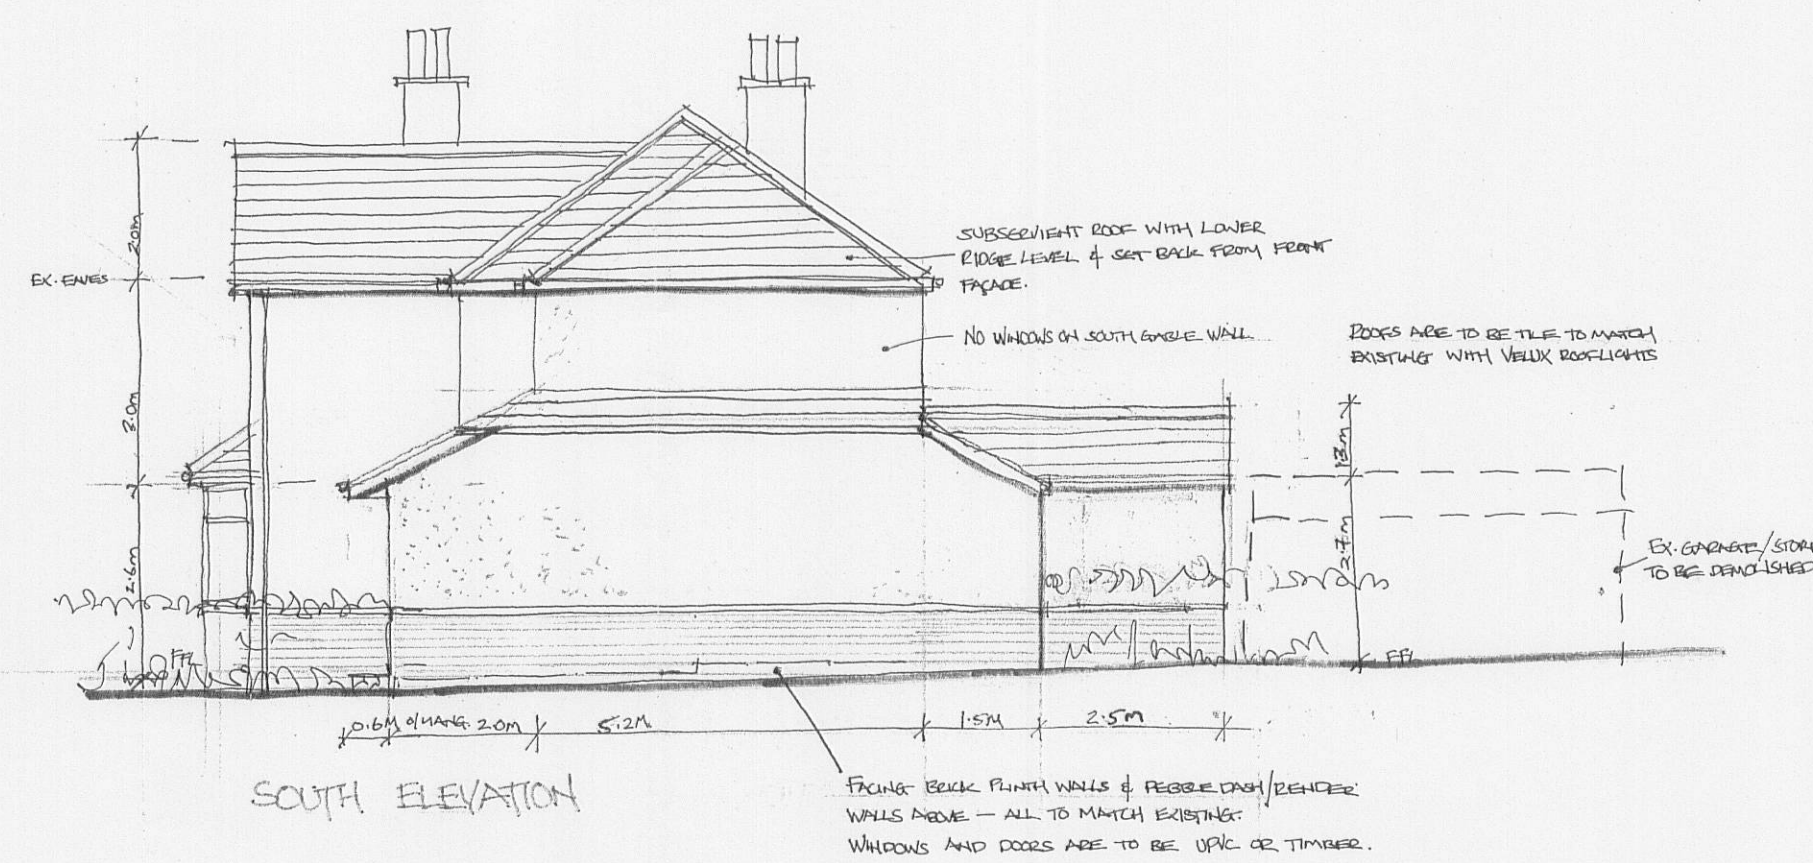

4051 - 02B4D