

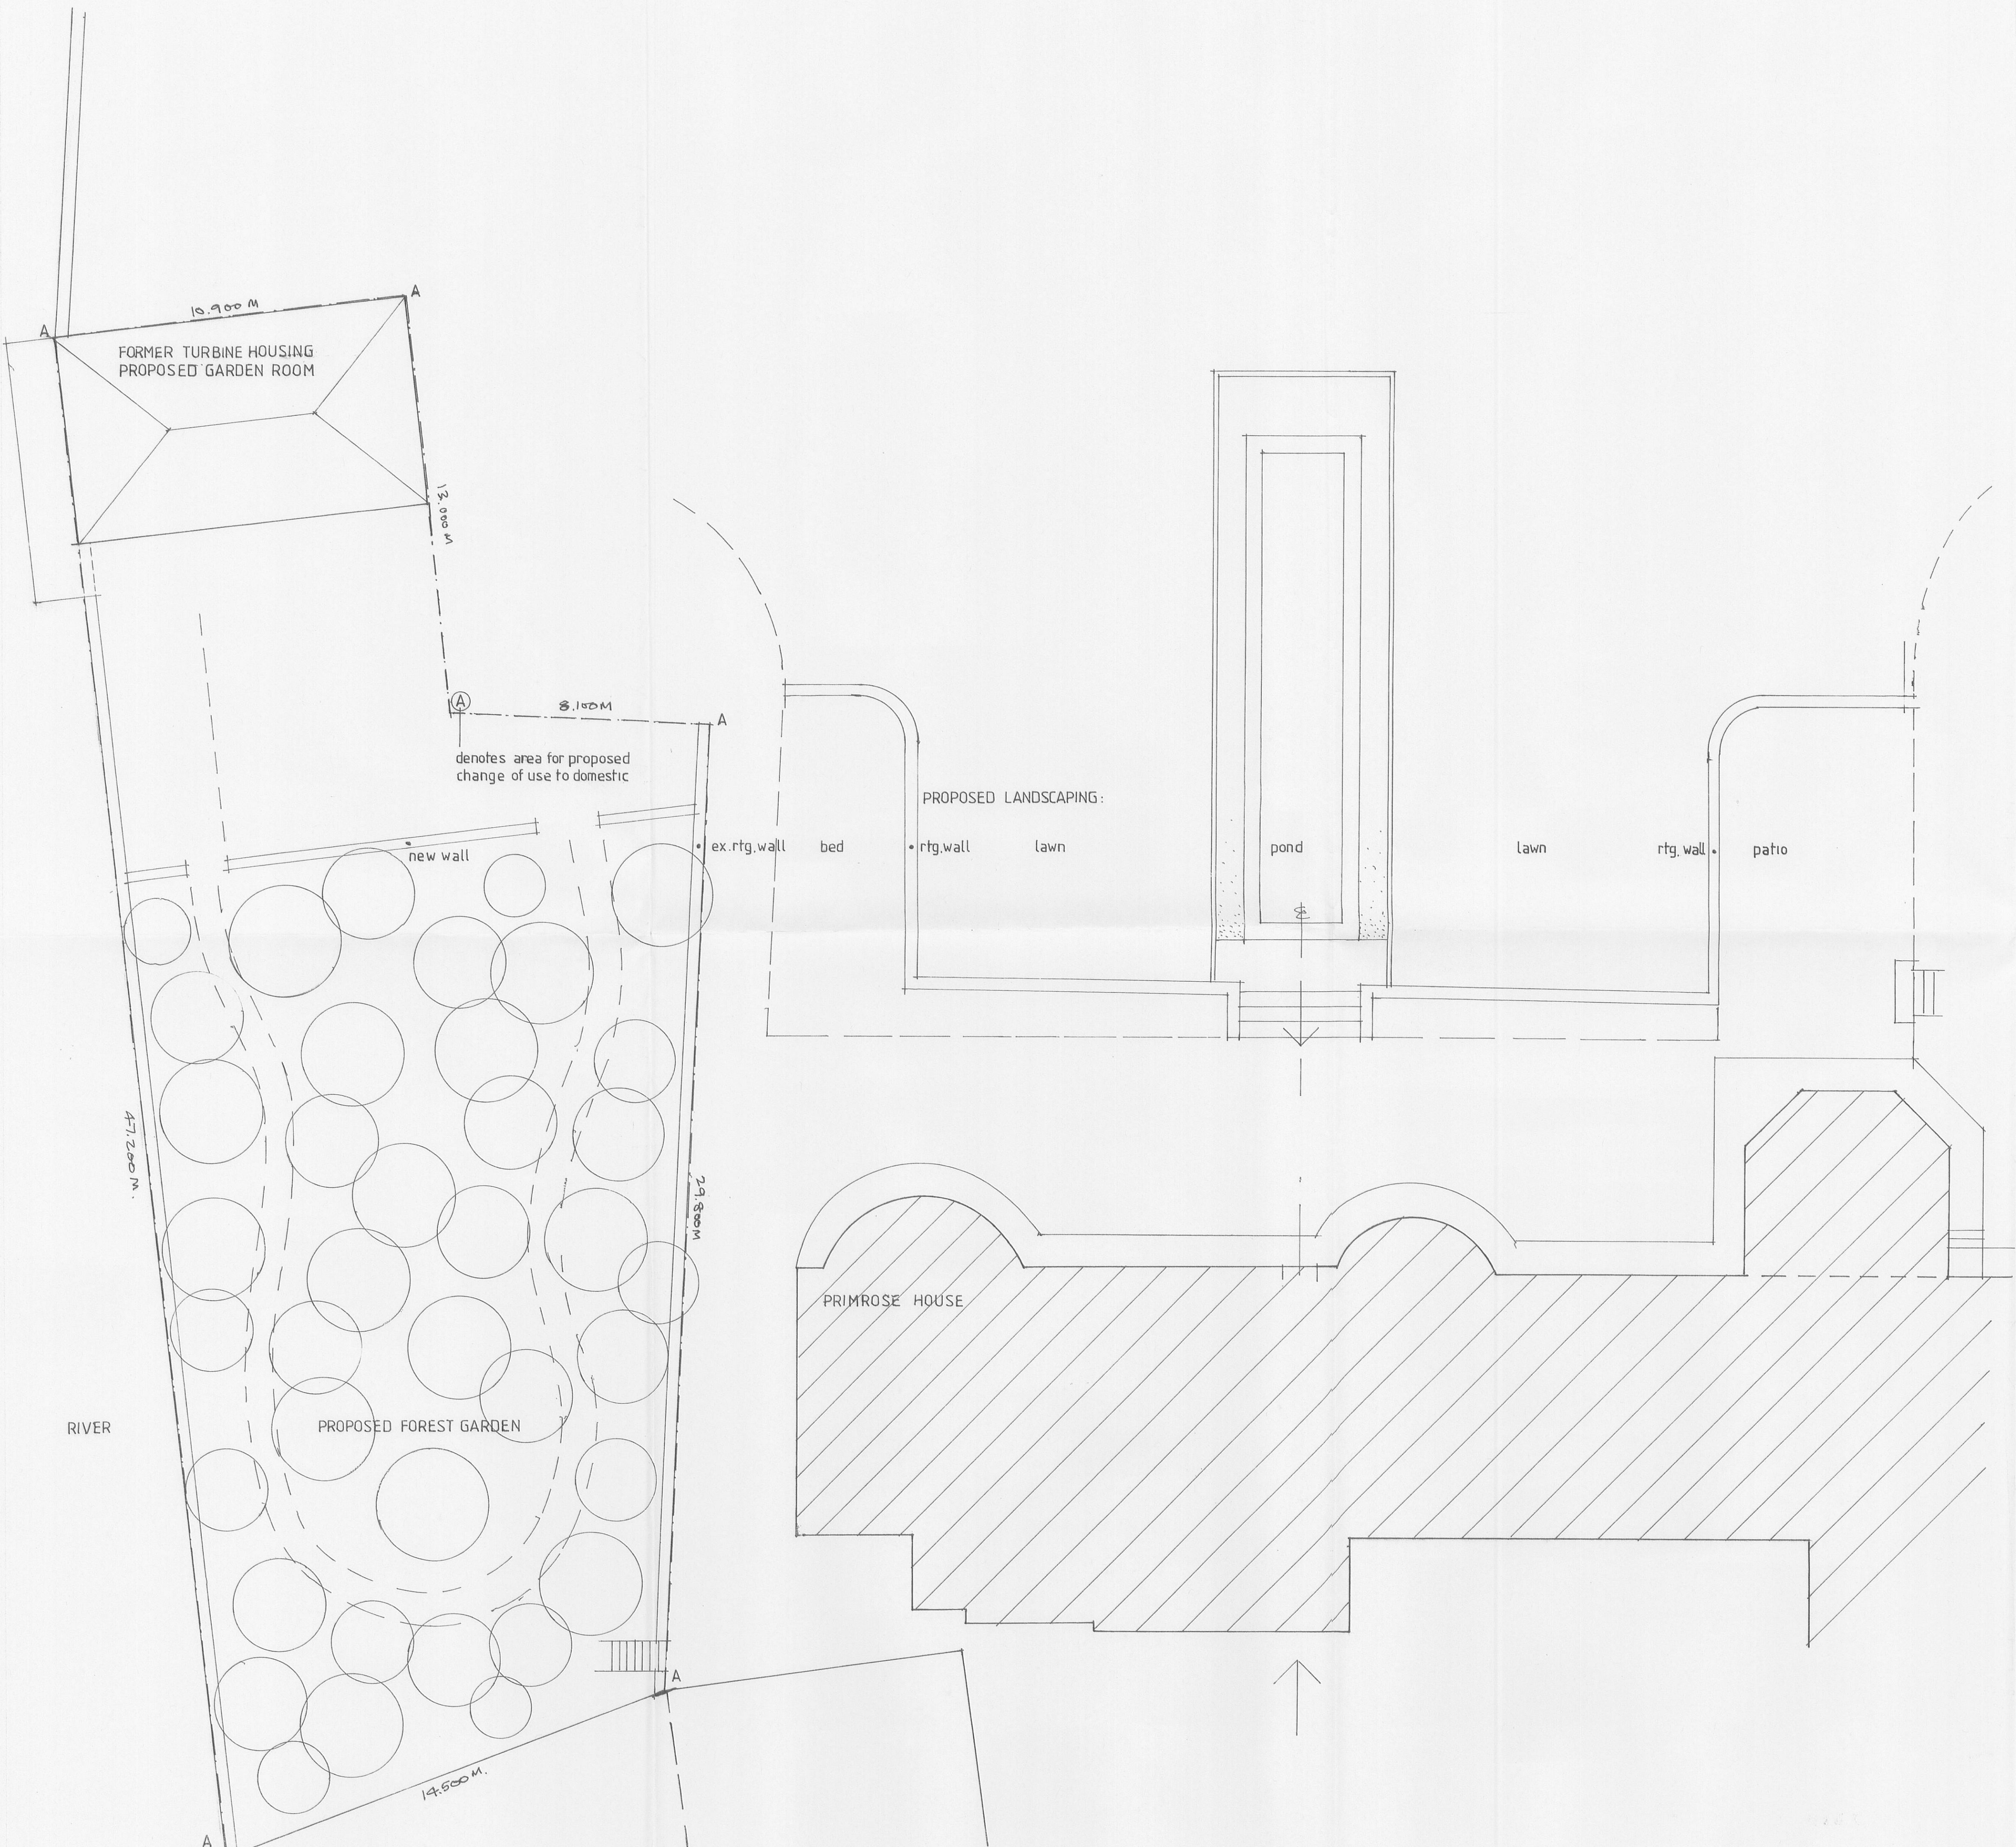


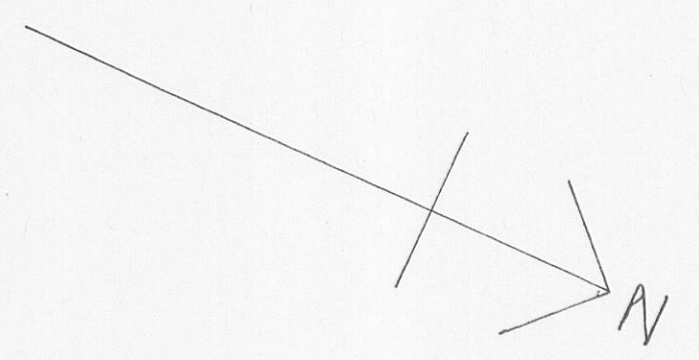

320100767P

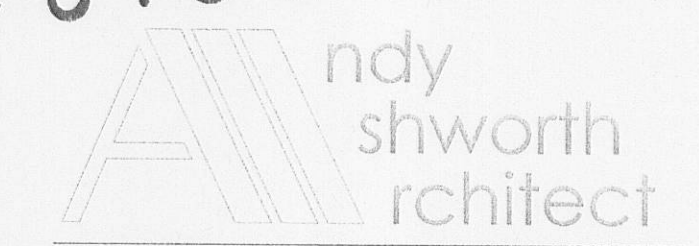

A. Ashworth R.I.B.A. Mob: 07970 023824
Green Edge Farm, Brabner Lane, Whittingham,
Preston, PR3 2AP

Project: PRIMROSE HOUSE, PRIMROSE RD.
CLITHEROE, BB7 1DR
For: Mr. & Mrs. R. Stephenson

Drwg: PROPOSED SITE LAYOUT AND
CHANGE OF USE

Scale: 1/100th

Drwg.ref: 08-073-01