
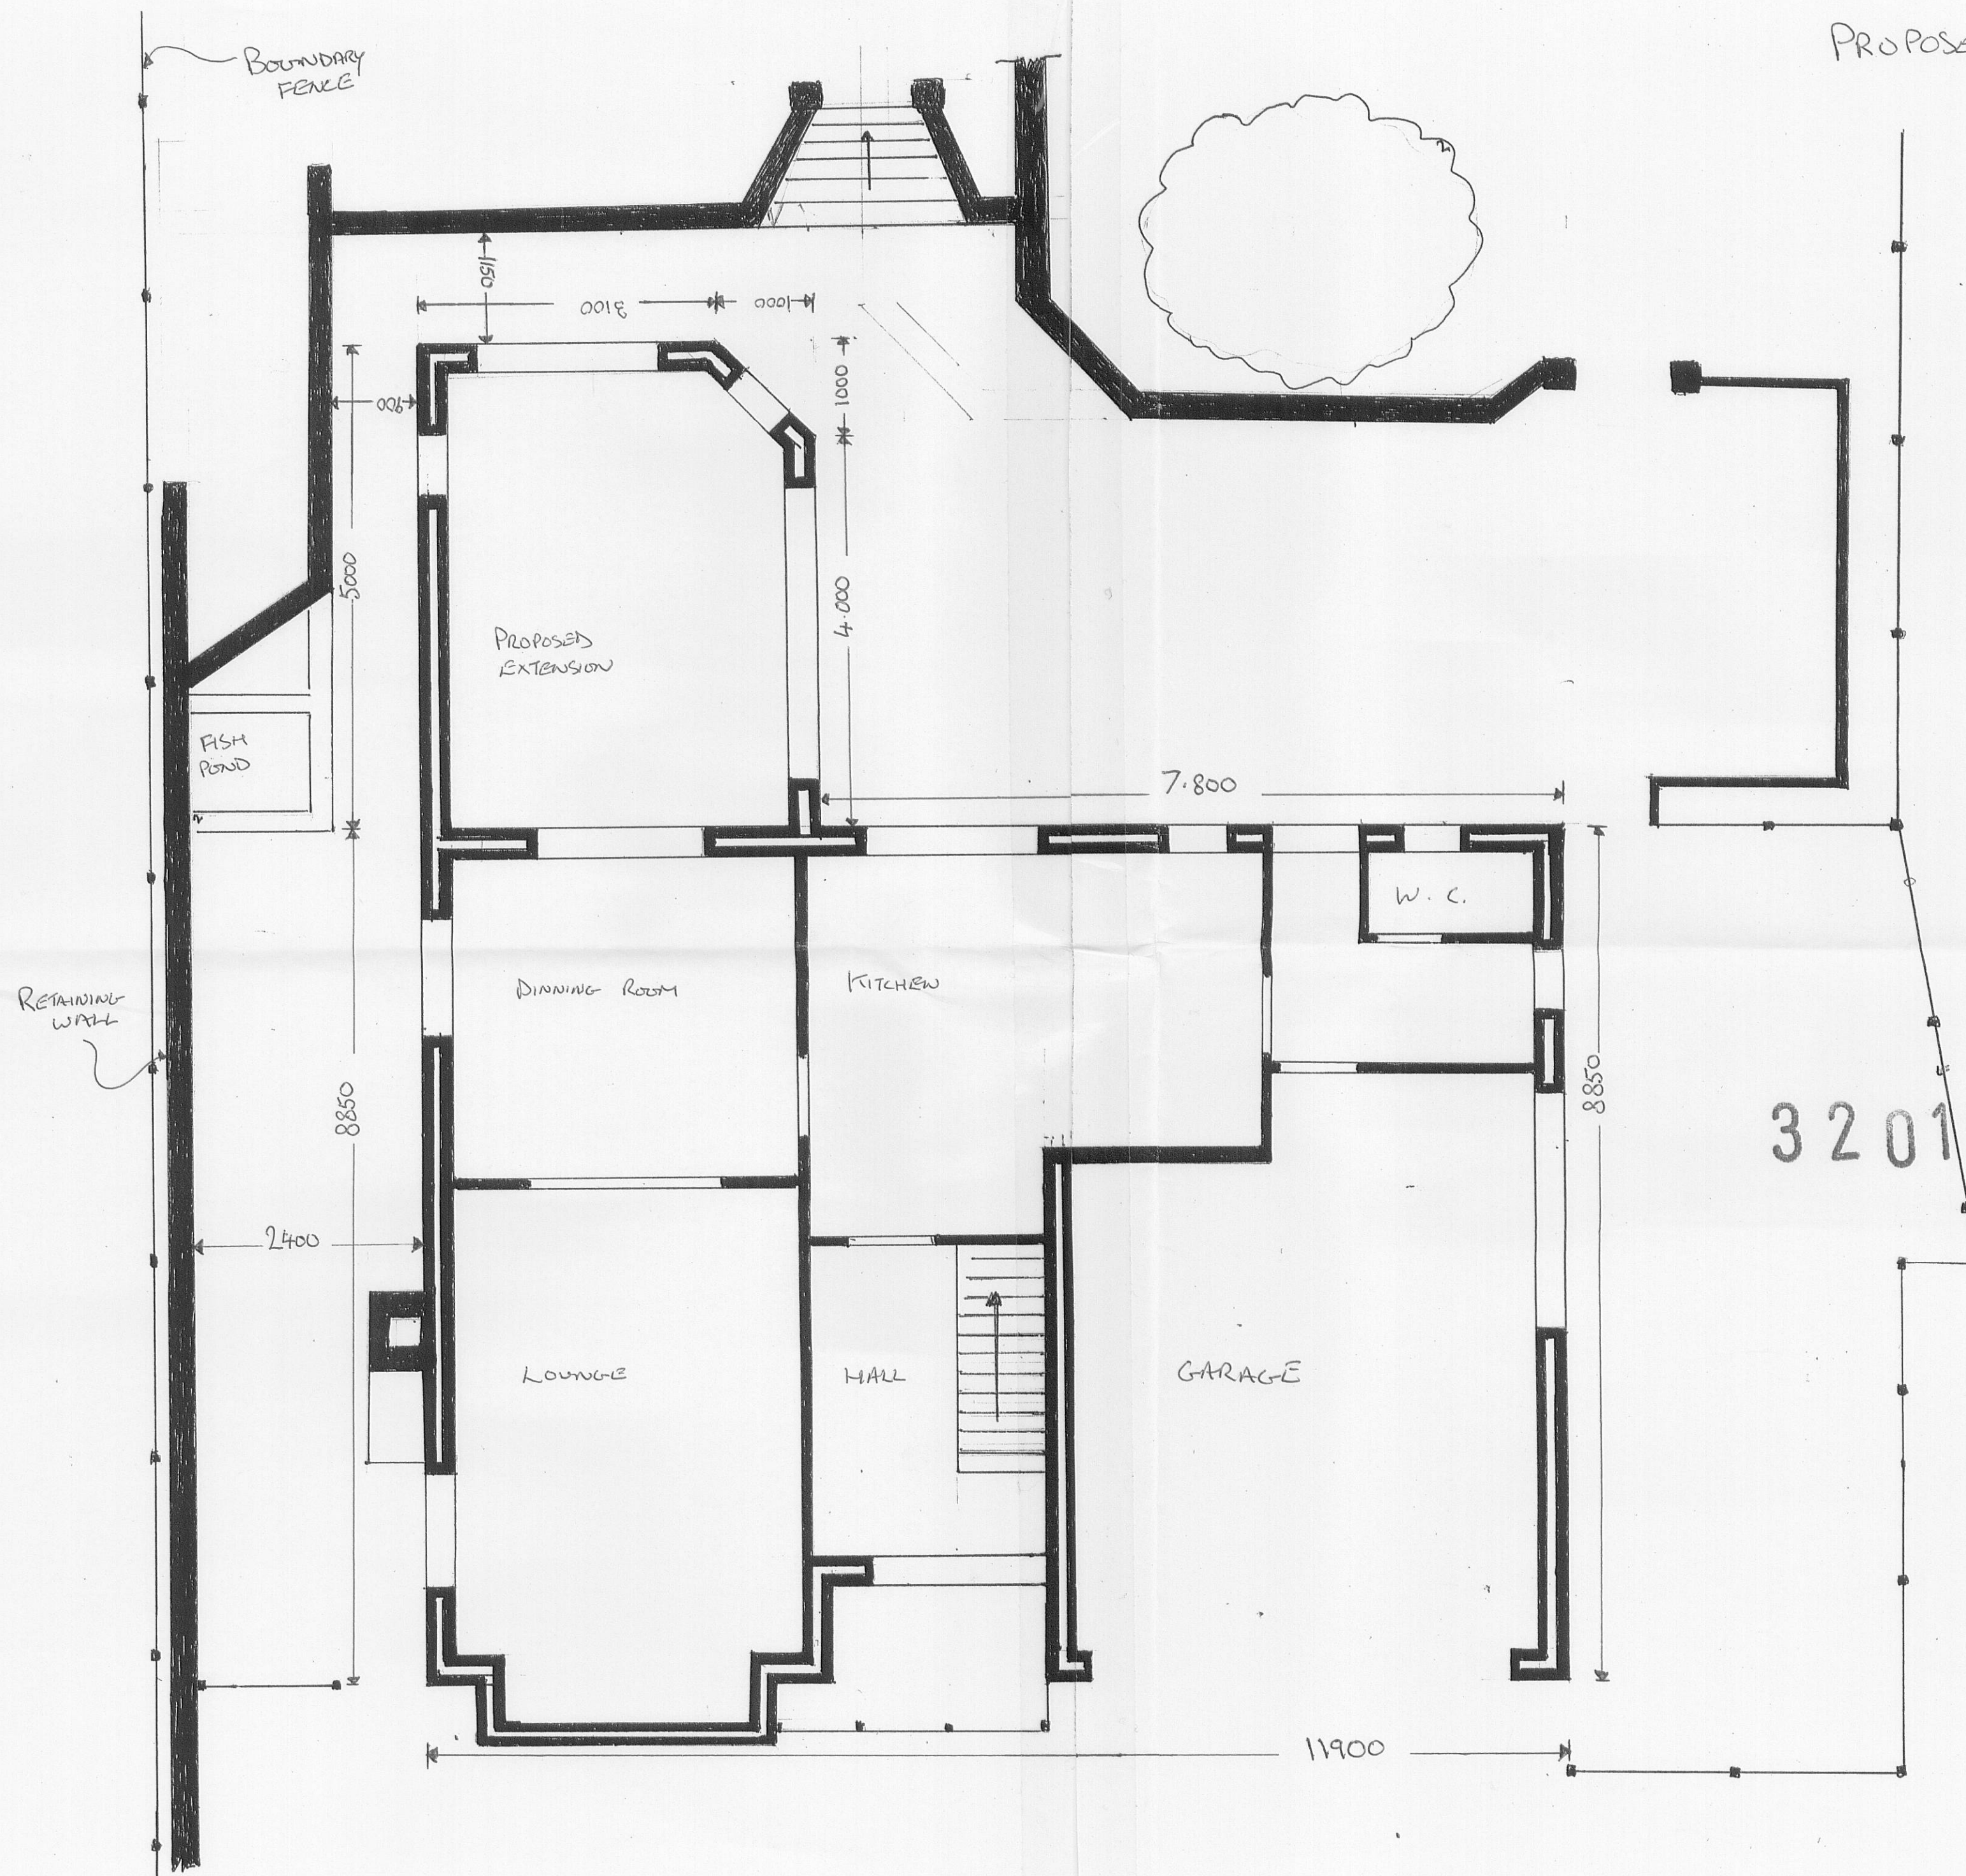


PROPOSED PLAN

SCALE 1:50

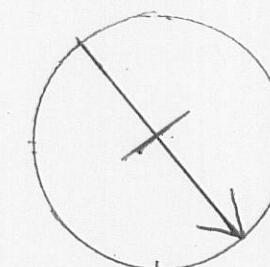

320100797P