
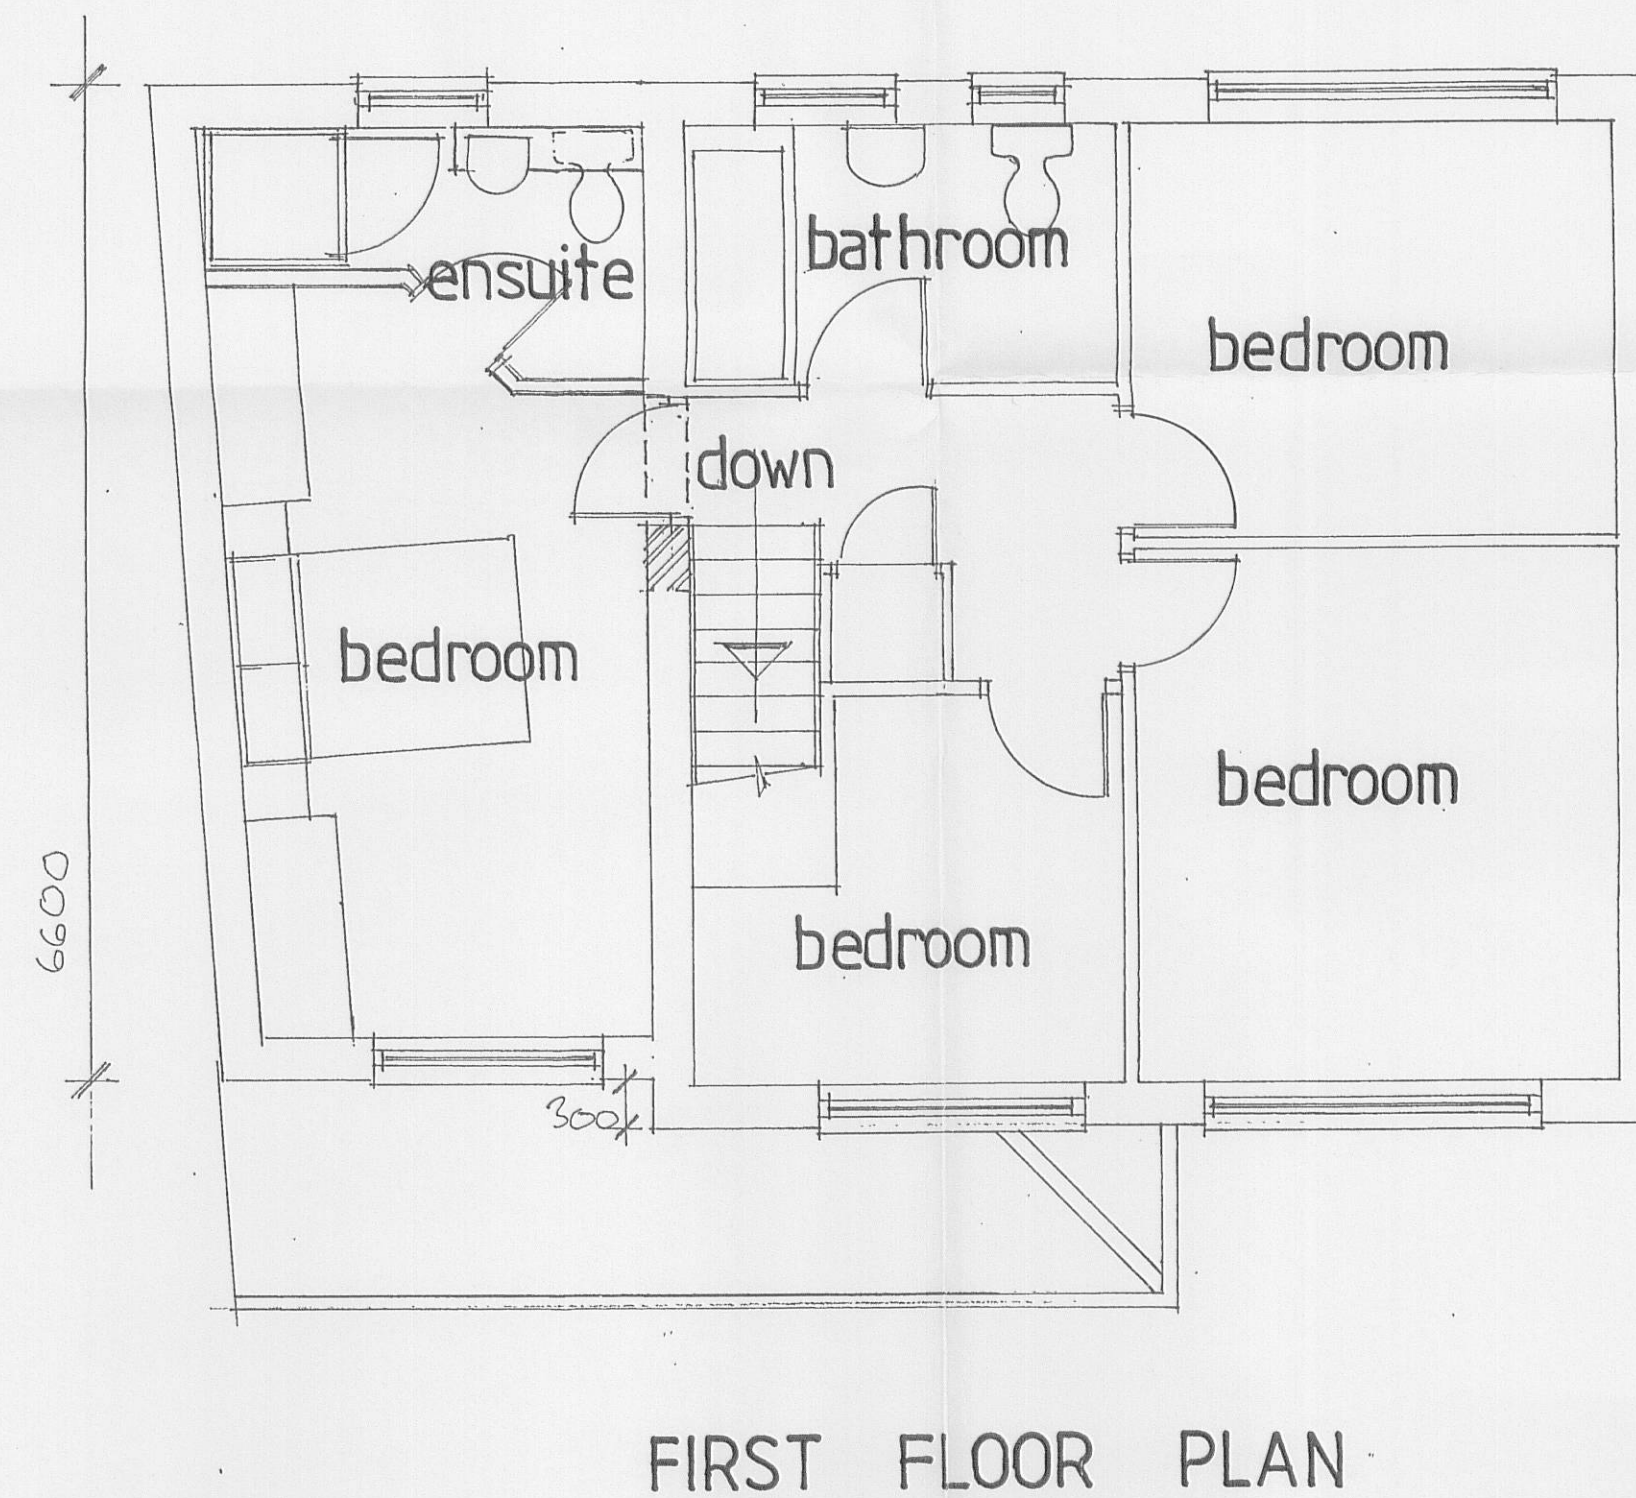
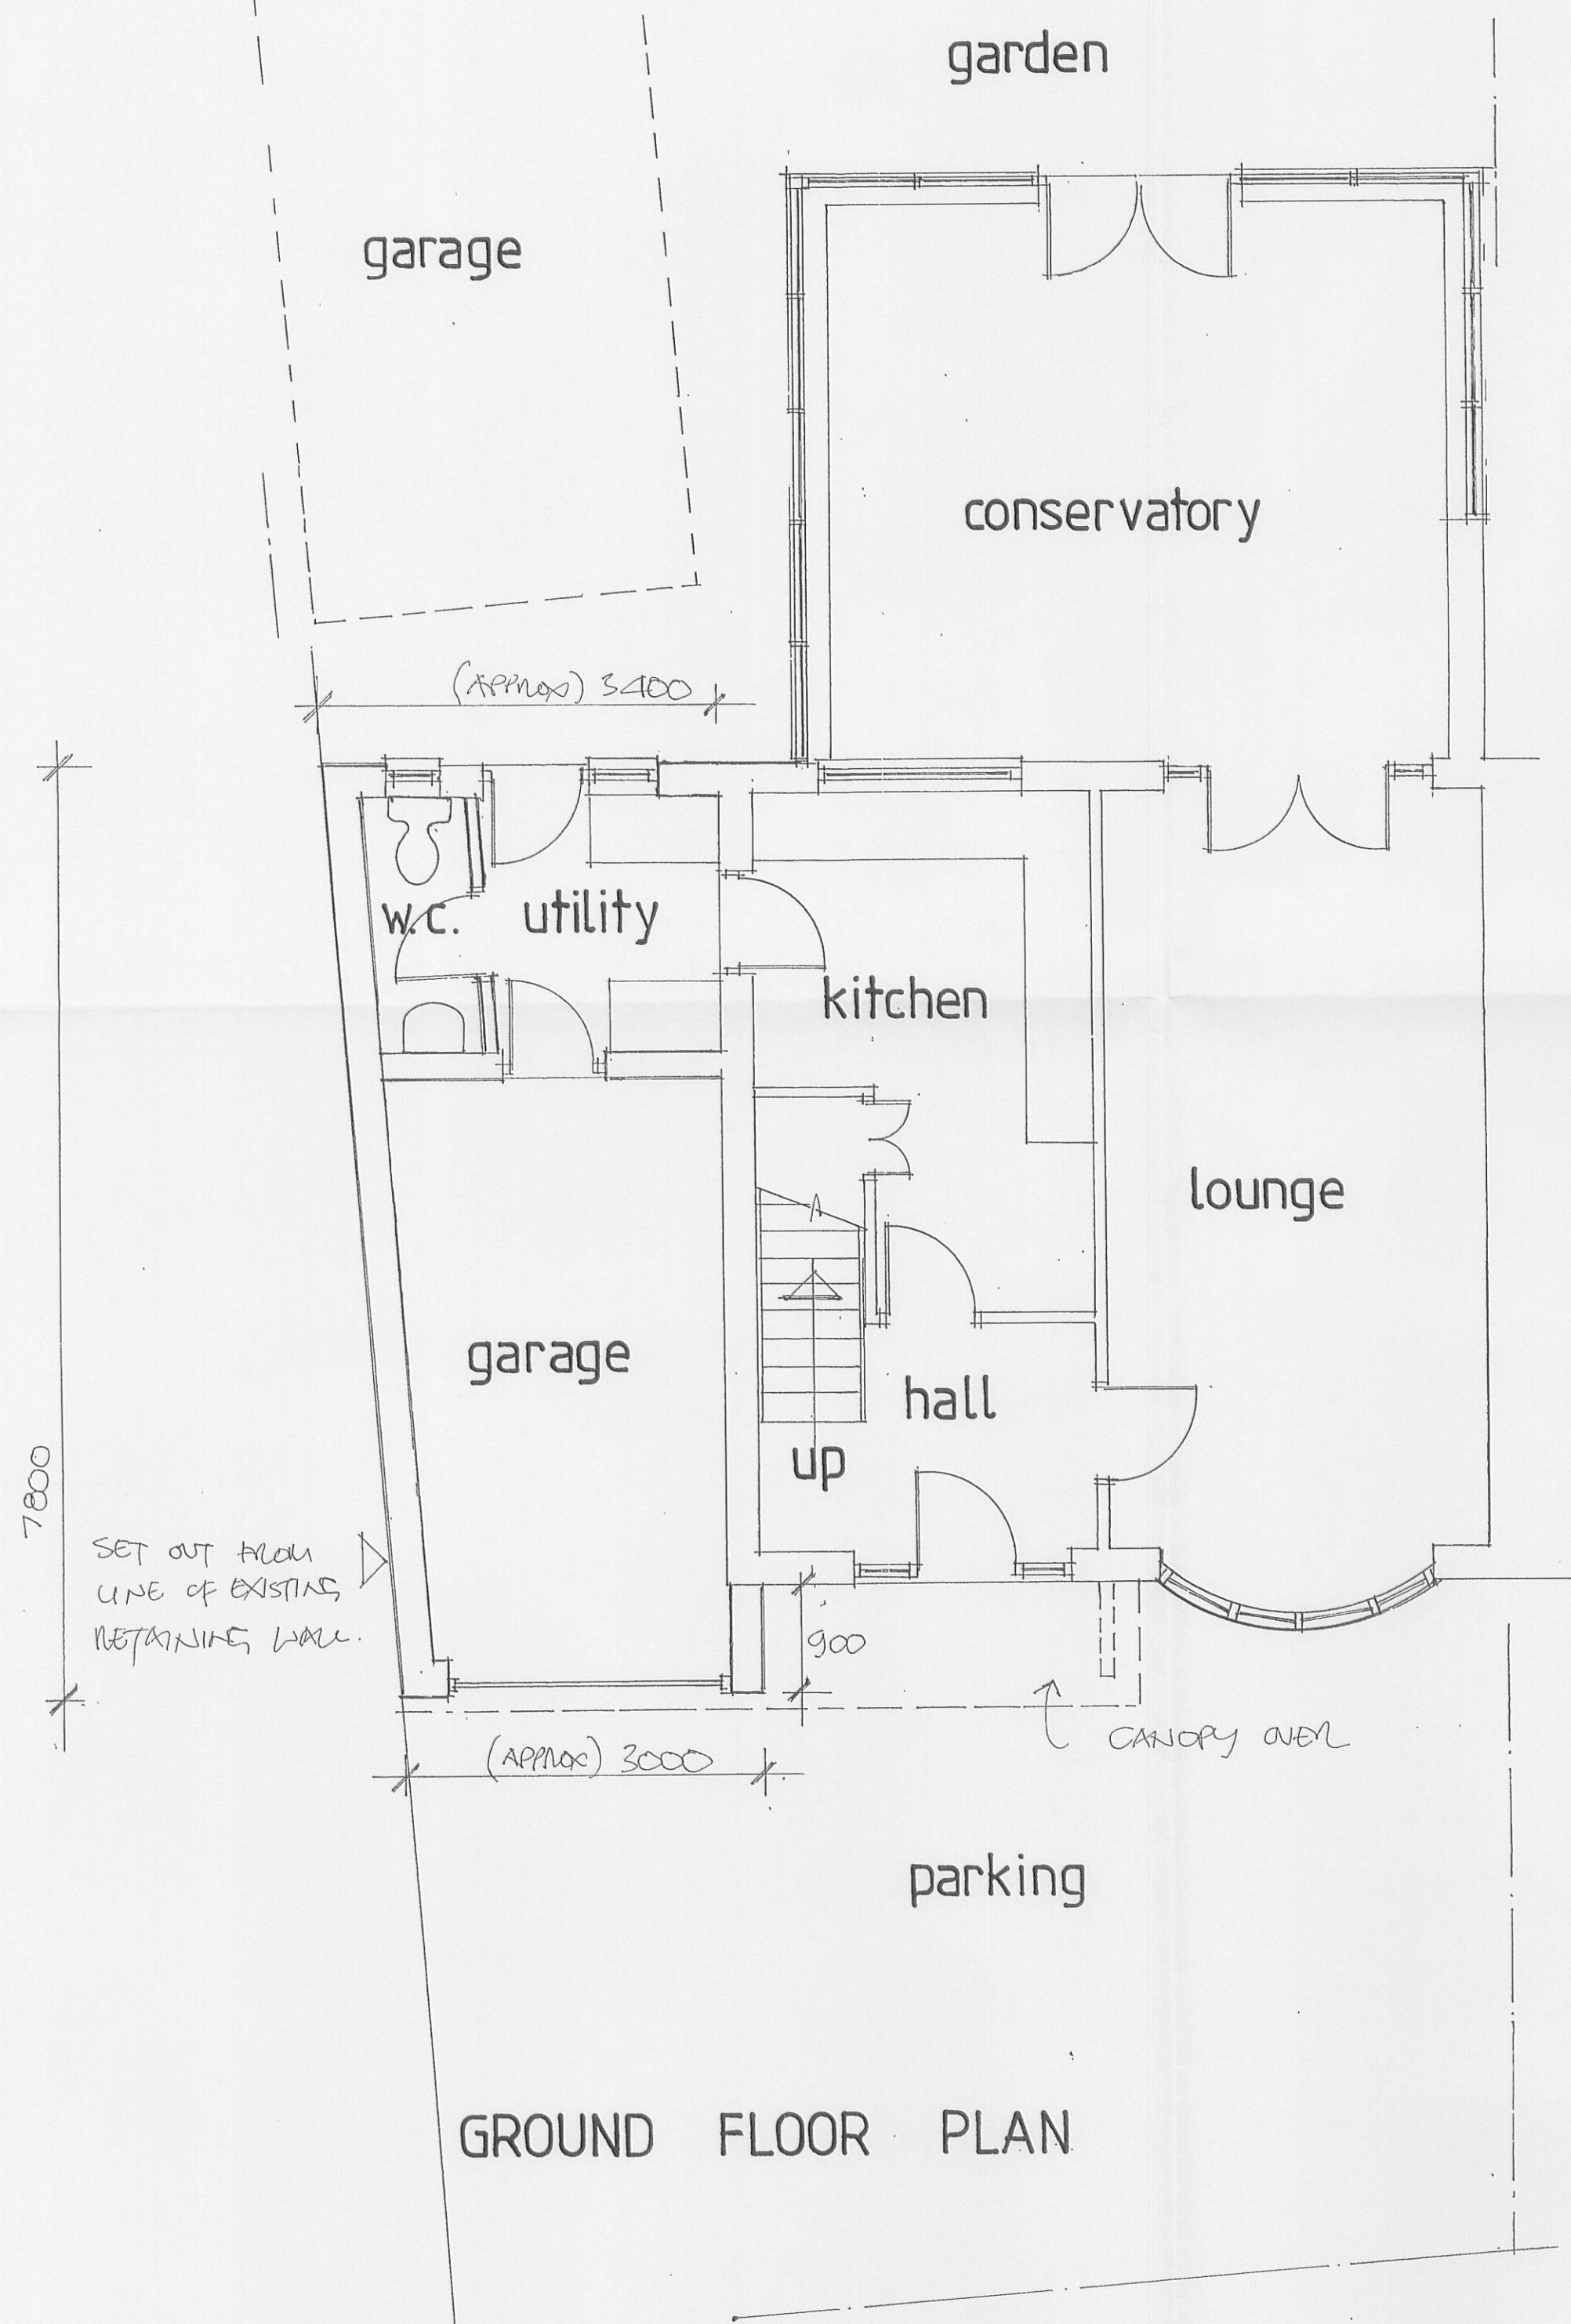


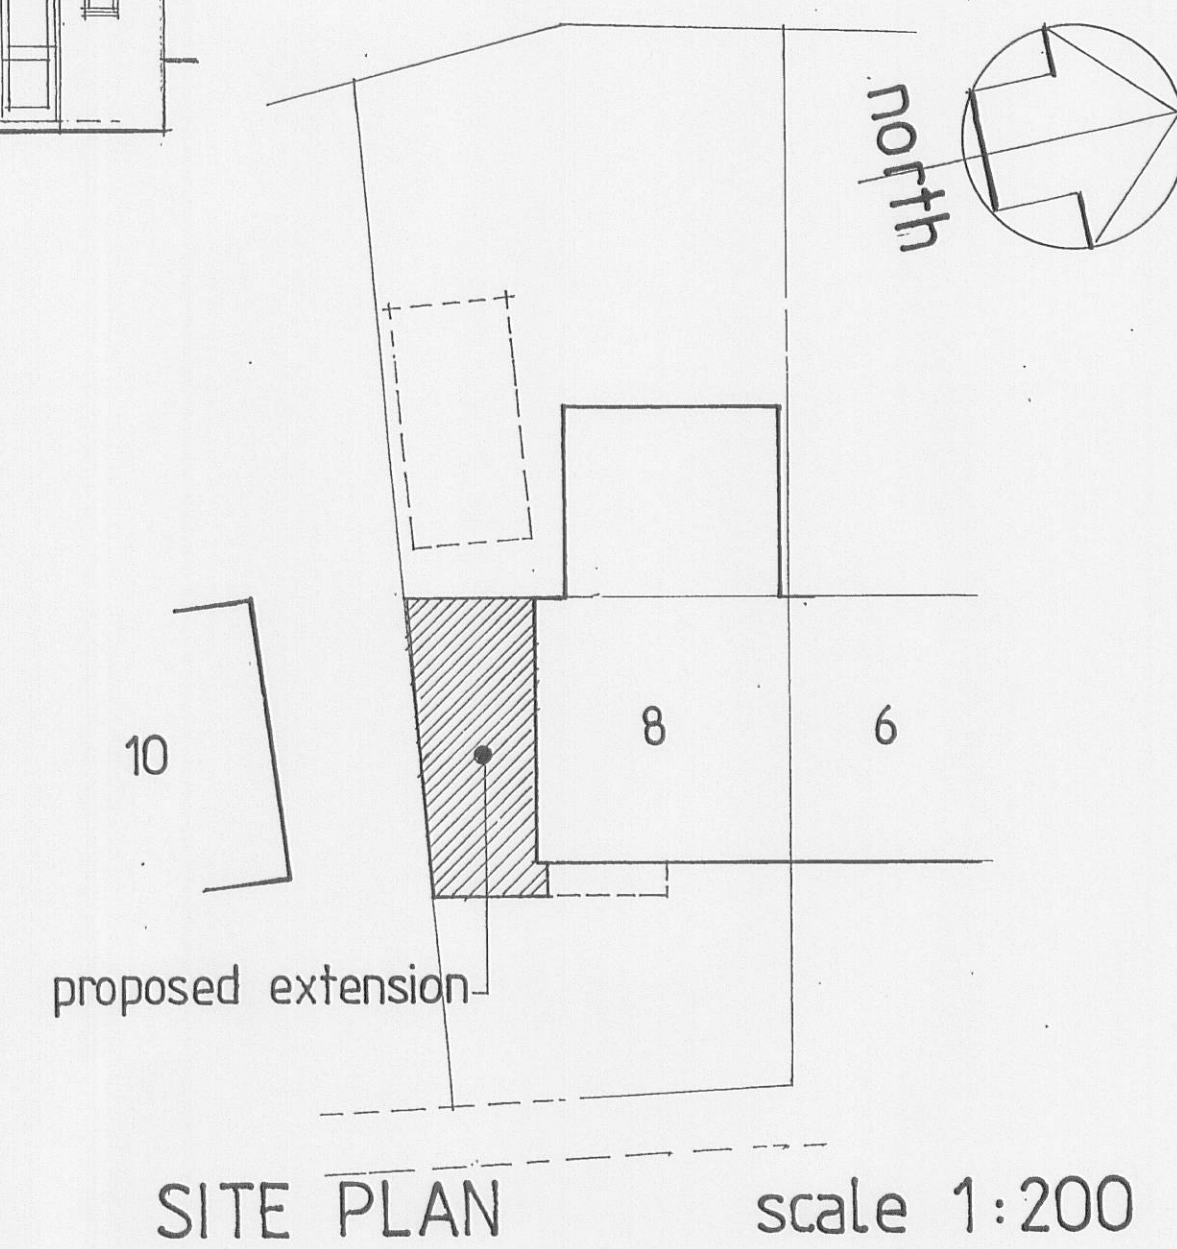

32 01008 66P

drawn by ~ PETER J. HOLGATE.