


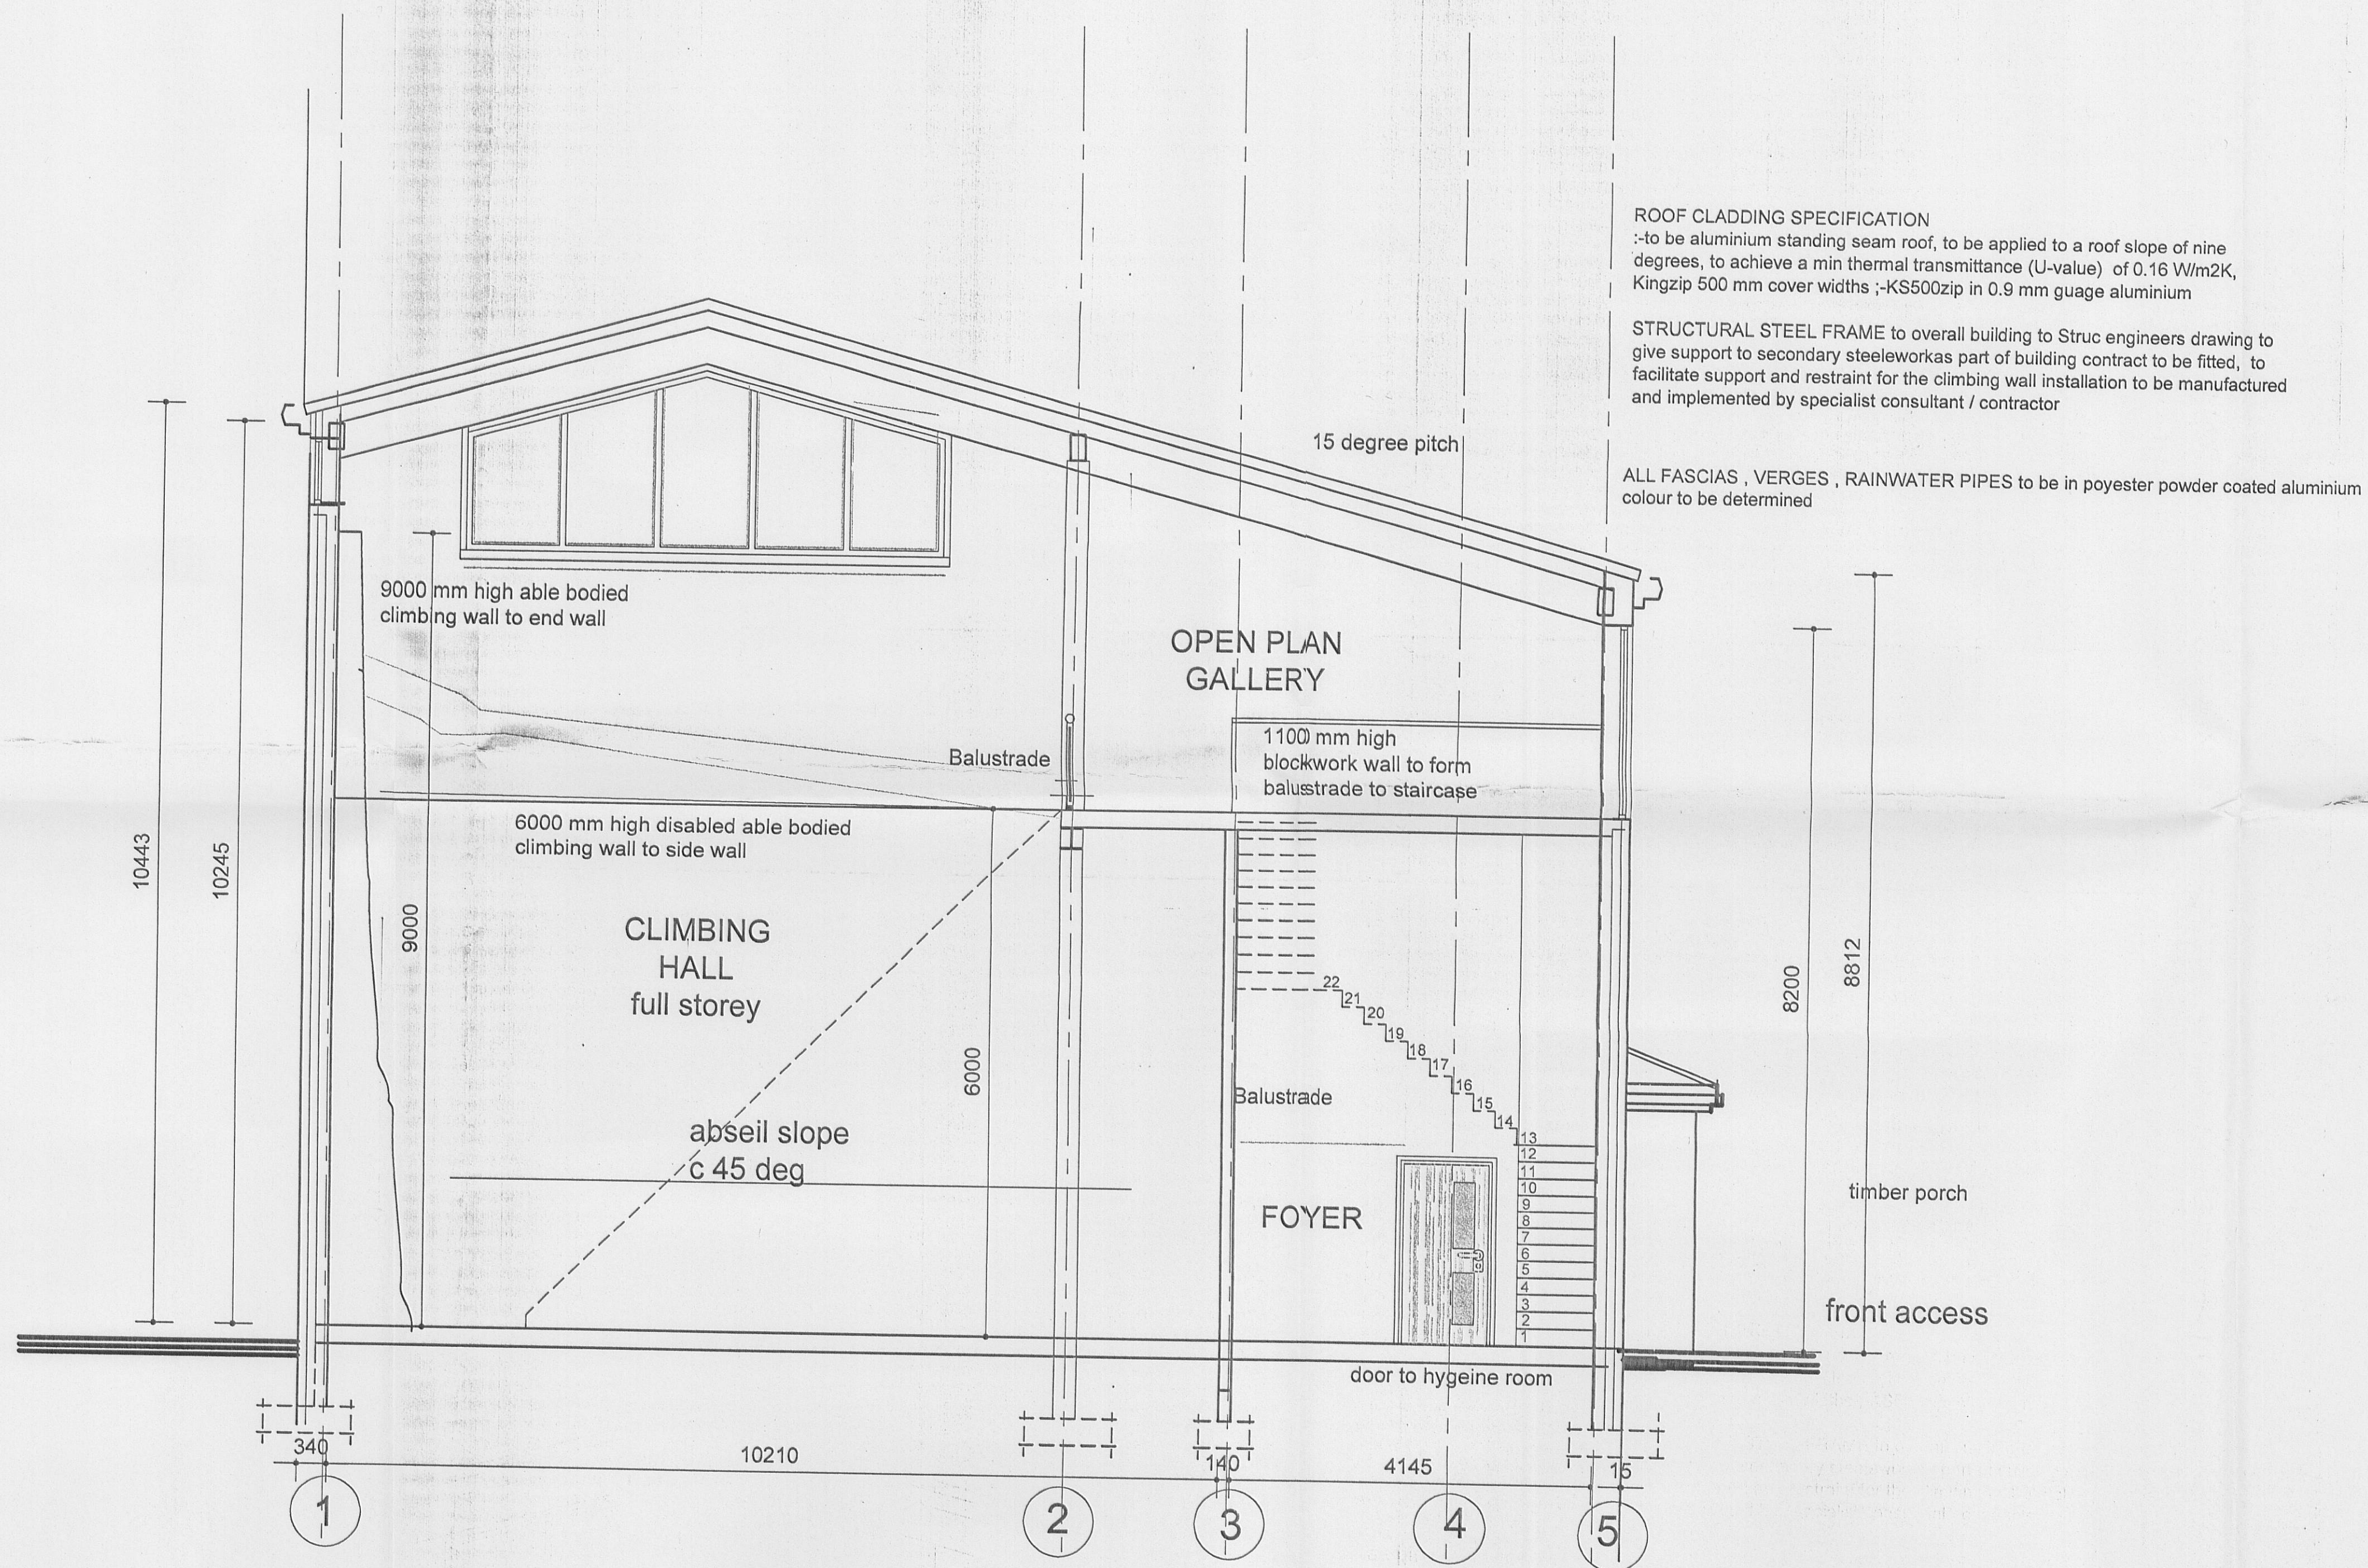

ROOF CLADDING SPECIFICATION
 :-to be aluminium standing seam roof, to be applied to a roof slope of nine degrees, to achieve a min thermal transmittance (U-value) of 0.16 W/m2K, Kingzip 500 mm cover widths :-KS500zip in 0.9 mm guage aluminium

STRUCTURAL STEEL FRAME to overall building to Struc engineers drawing to give support to secondary steelwork as part of building contract to be fitted, to facilitate support and restraint for the climbing wall installation to be manufactured and implemented by specialist consultant / contractor

ALL FASCIAS , VERGES , RAINWATER PIPES to be in poyester powder coated aluminium colour to be determined

EXTERNAL CAVITY WALL
 outer leaf facing brickwork in facings to match existing
 with 140 mm the blockwork inner leaf with 65 mm th Celotex cavity bat partial fill insulation
 some relief panels of applying new external render finish to panels indicated on elevations
 supply & fix stainless steel stop bead to finish work and minimise size of panels
 Generally treat & prepare all external rendered surfaces by washing with a water based fungicidal wash before applying two coat cement based paint finish by Snowcem Ltd .In accordance with Manufacturers instructions. Workmanship to BS 6150.see dwgs 1335 02 & 08.
 Additionally some relief panelled areas to be formed with cedar boarding

INTERNALLY
 walls to be 140 mm loadbearing blockwork

OPTION D

10-09-25	redrawn to reduced size & only two storey	DC
Date	Rev	Notes
Drawing Status:		

Note: Dimensions are not to be scaled from this drawing.
 All written measurements are to be checked on site by the contractor.

Town Name:
LONGRIDGE / RIBCHESTER
 Premises Name:
HOTHERSALL LODGE, FIELD CENTRE
HOTHERSALL LANE,
LONGRIDGE, PR3 2XB
 Premises No.

Project
PROPOSED INDOOR ADVENTURE
BASE
110/0872
 Drawing Title
PROPOSED SECTION

Scale 1:50 @A1	Drawn by: DC	Checked by: --	Date JUNE 2010
----------------------	-----------------	-------------------	-------------------

Lancashire
 County
 Council

Property Group
 Resources Directorate

HEADQUARTERS: County Hall, Preston, PR1 8RE
 Tel: (01772) 533285 Fax: (01772) 533164
 AREA OFFICES: The Red Rose Hub, Brian Johnson Way
 off Bluebell Way, Preston, PR2 1XY
 North Area: Tel: (01253) 692286 Fax: (01772) 532979
 East Area: Tel: (01254) 220627 Fax: (01772) 532979
 South Area: Tel: (01772) 533930 Fax: (01772) 532979

© Lancashire County Property Group MMIX

Note: All rights described in Chapter IV of the Copyright,
 Design and Patents Act 1988 have been generally asserted.

Project No. NC002650	Drawing No. L13	Revision B
-------------------------	--------------------	---------------