
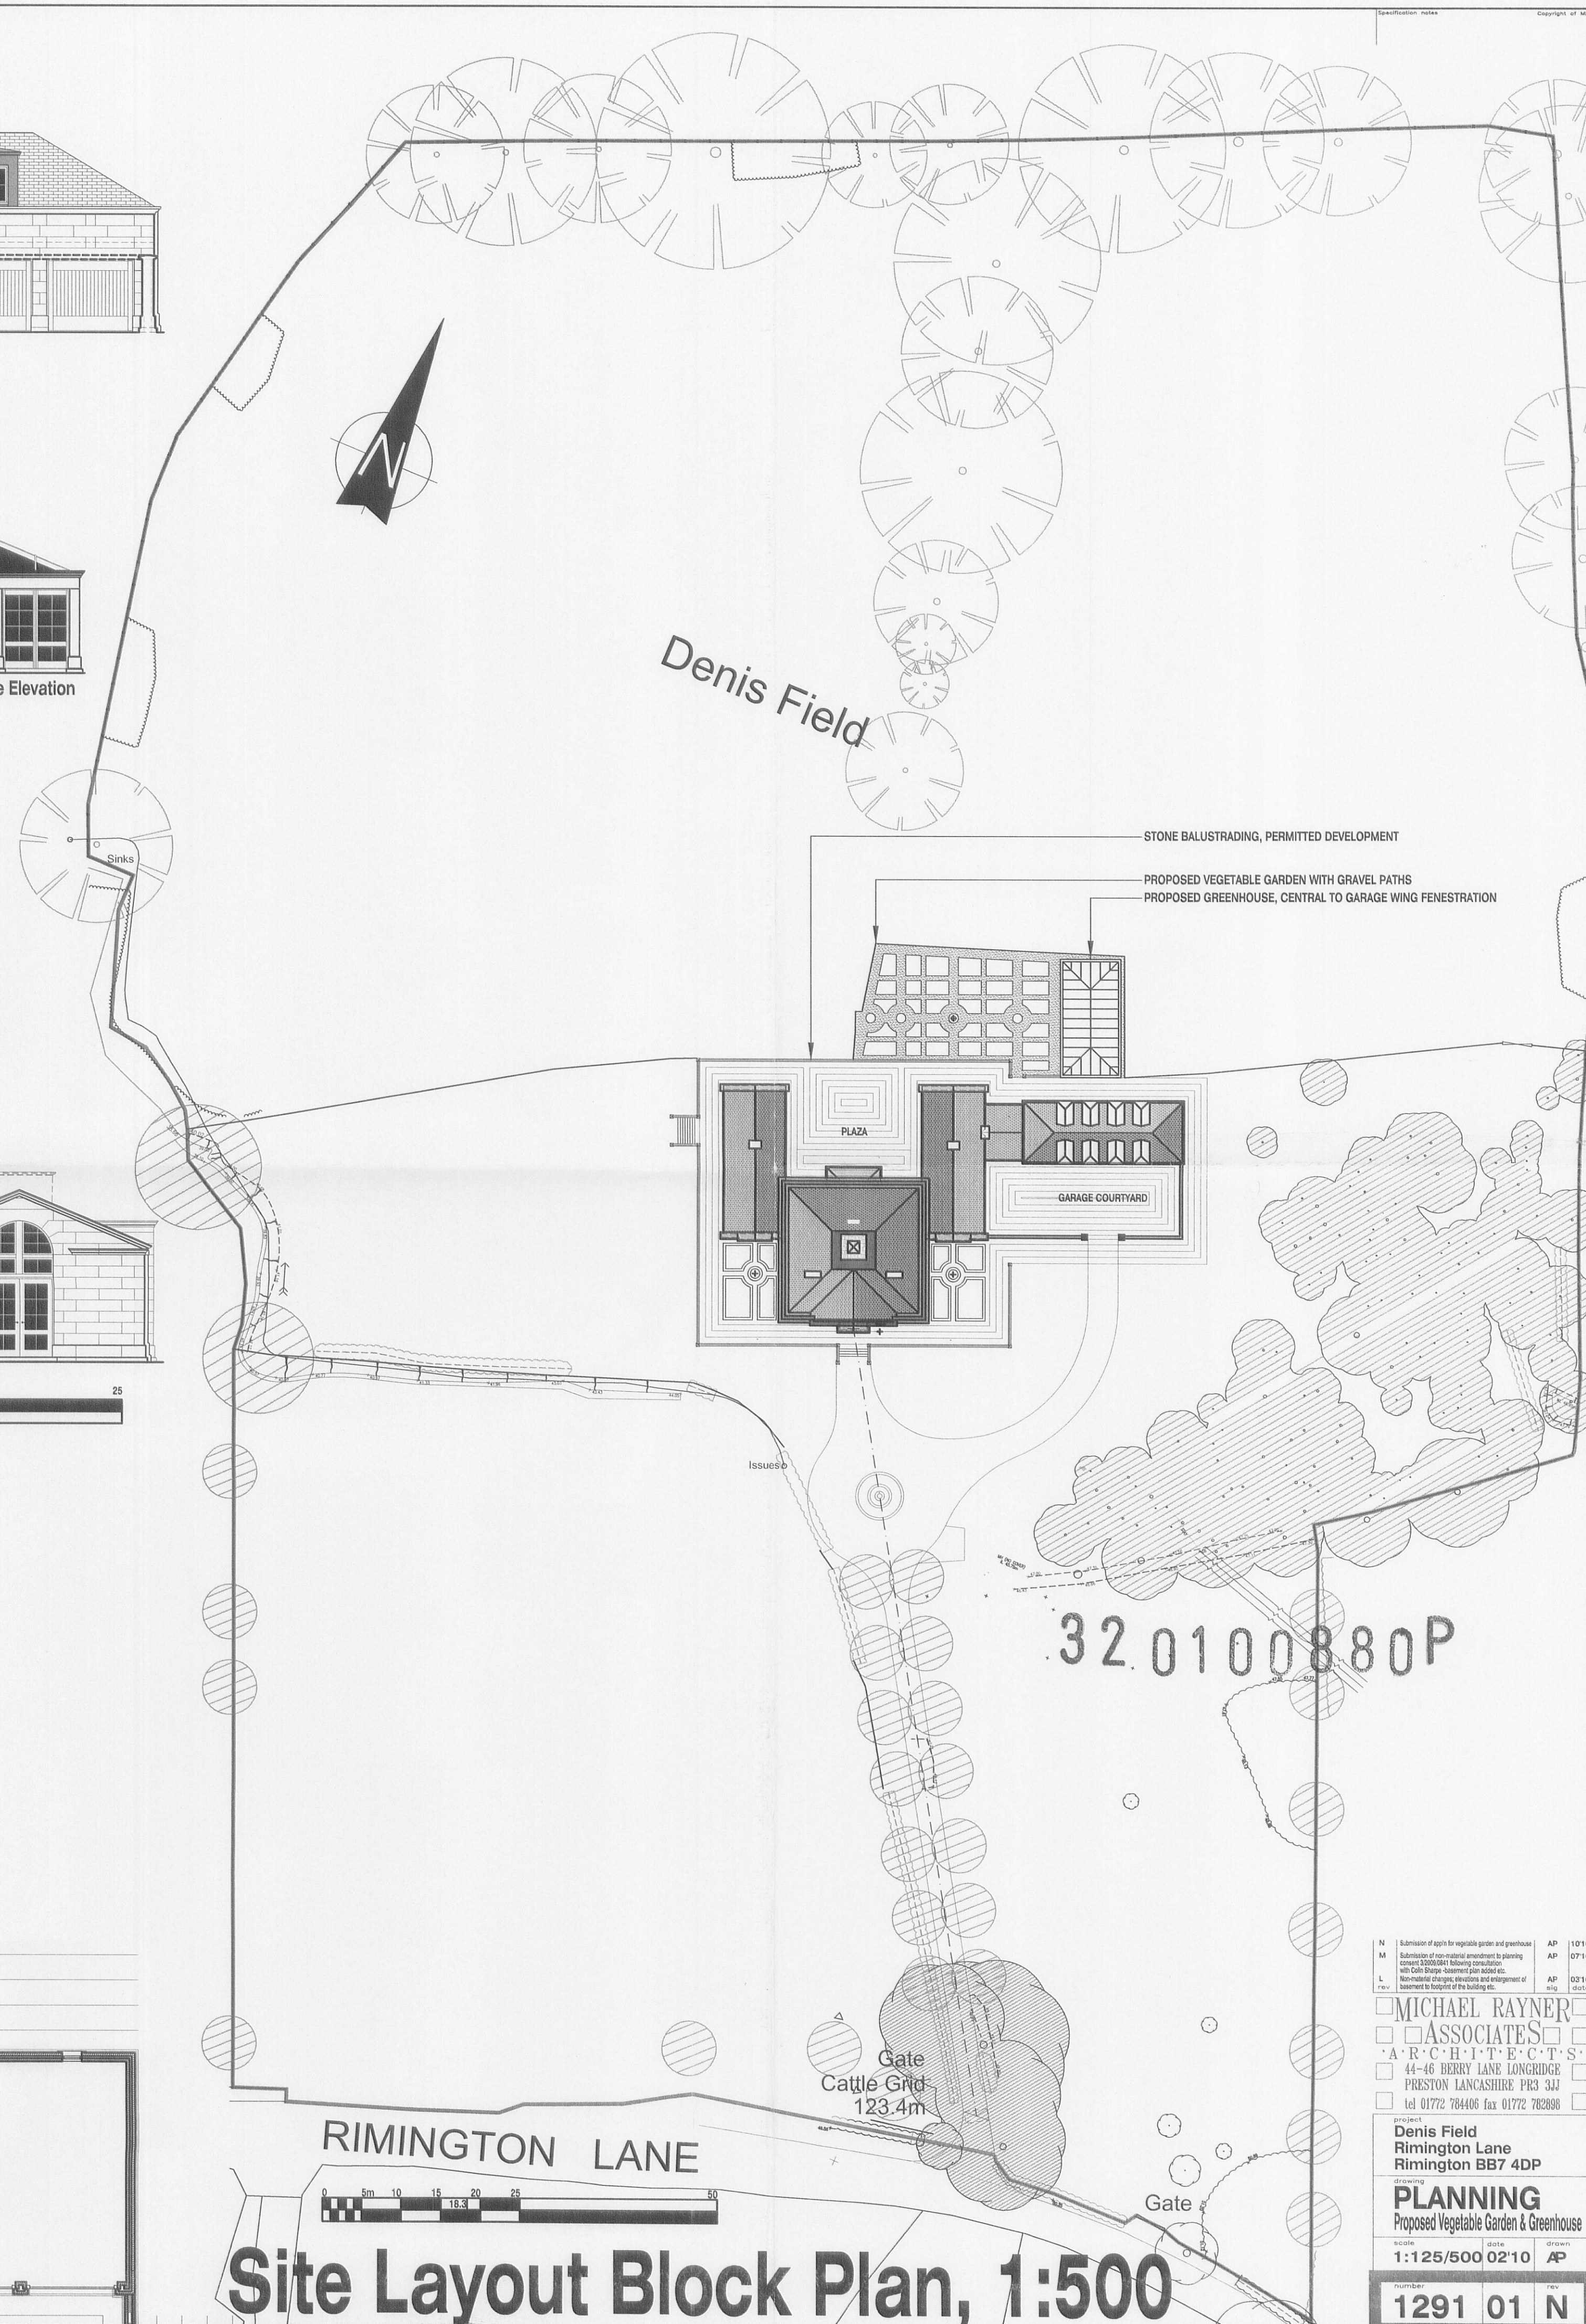


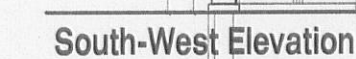

N	Submission of a plan for vegetable garden and greenhouse	AD	101	071

☐ MICHAEL RAYNER
☐ ASSOCIATES
☐ 'A' RCHITECTS

project
Denis Field
Rimington Lane
Rimington BB7 4DP

PLANNING
 Proposed Vegetable Garden & Greenhouse

scale	date	drawn	ap
1:125/500 0210			

number **1291 01 N**