
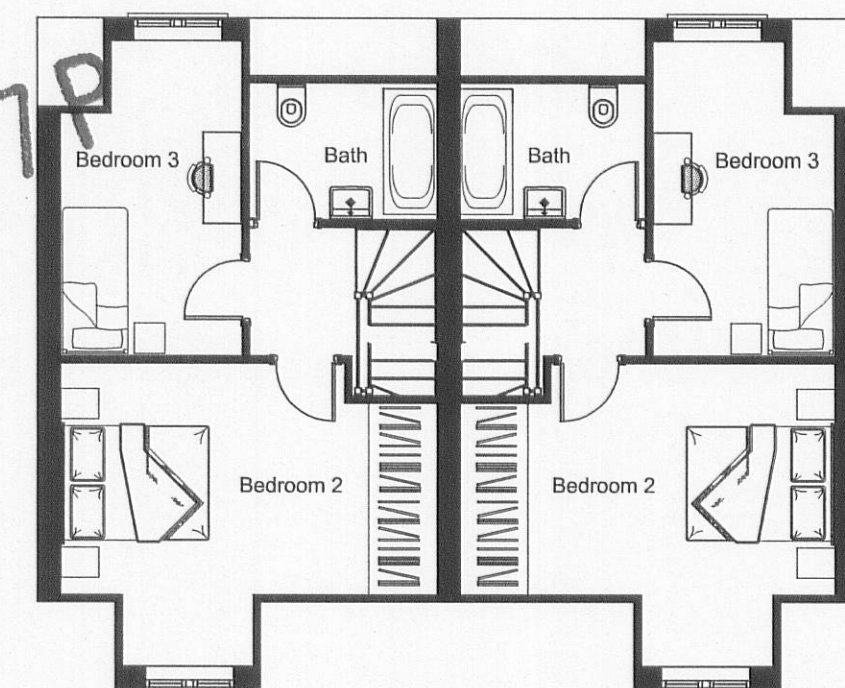
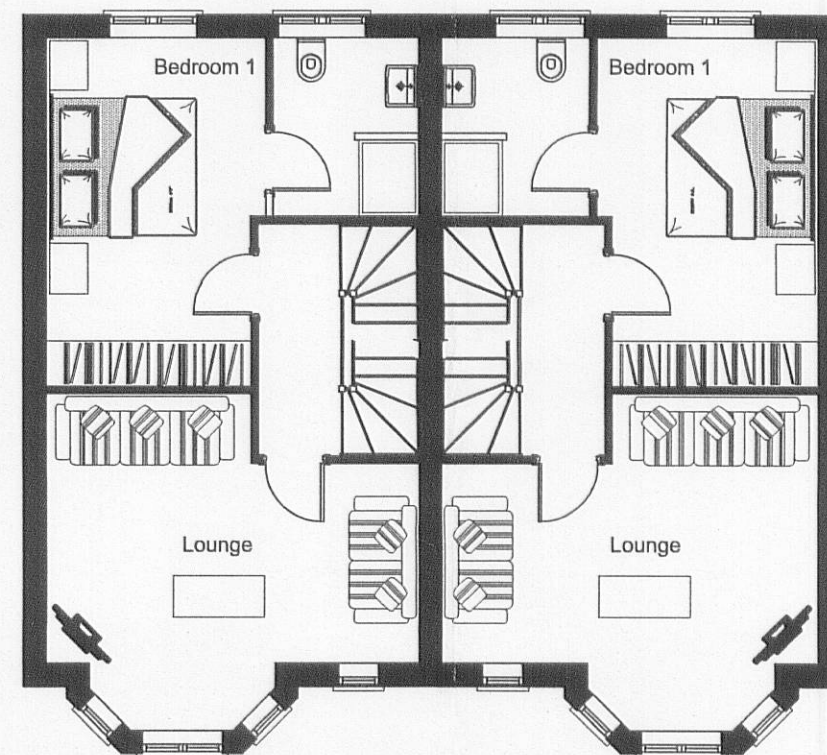


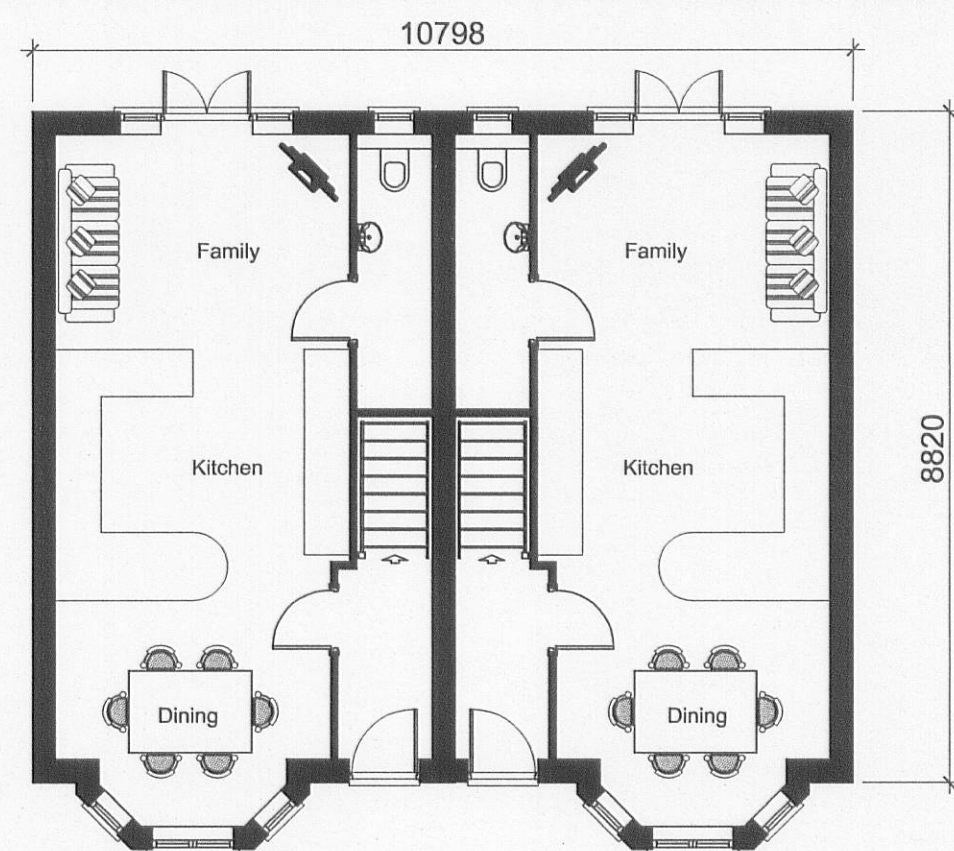

Regeneration of existing mill site off woone lane , Clitheroe
Erection of 14 dwellings

Plots 13 and 14 - Floor plans and elevations

1:100

Oct 10

BD/PR/M/010

Beck Developments Ltd
Challenge House, Challenge Way, Greenbank Business Park,
BLACKBURN, Lancashire. BB1 5QB
telephone 01254 685787 fax 01254 685742
www.beckhomesdevelopments.co.uk

