

PROPOSED SHOPFRONT ELEVATION IN COLOUR AT 34
CASTLE STREET, CLITHEROE, BB7 2BX - 1to50 - A4 -
20-12-10; Rev B

Timber fascia panel with raised molding to perimeter. Prepared and decorated white 60% gloss


Timber molding to perimeter of sign prepared and decorated white 60% gloss.

Timber fascia within perimeter molding to be prepared and decorated blue 60% gloss to match BS 18.E.53.


Individual fret cut letters set of Fascia Panel on locators. 'Greggs' letters white, quattro dots to match Pantone 471

New timber framed shopfront and door frame to be painted white 60% gloss, doors painted blue 60% gloss to match BS 18.E.53.

Timber Stallriser to be prepared and decorated white 60% gloss

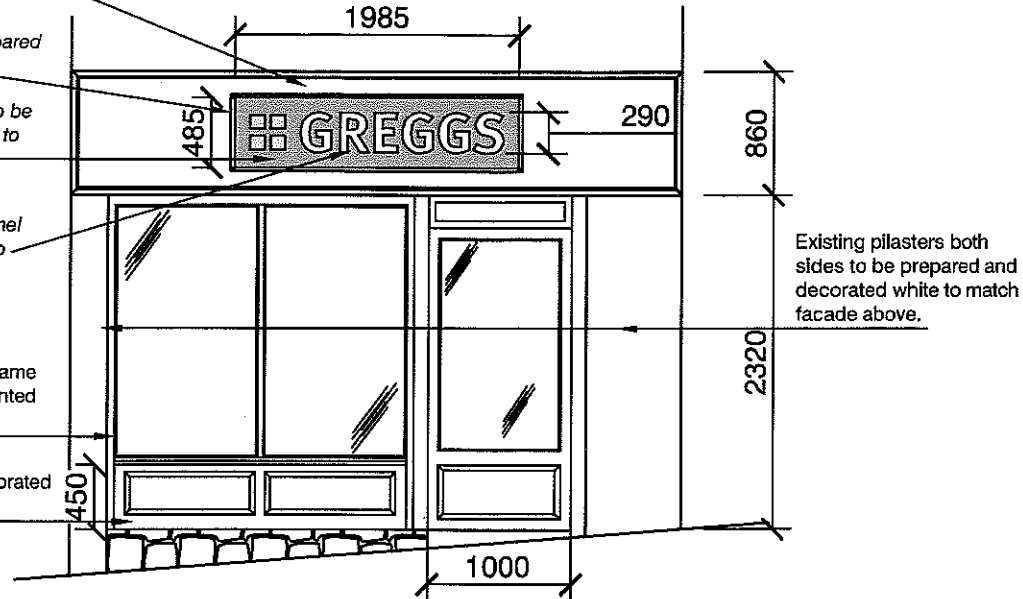

Existing pilasters both sides to be prepared and decorated white to match facade above.

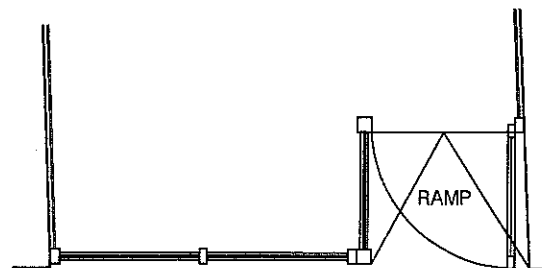

PROPOSED SHOPFRONT PLAN (1:50)

AMENDED PLANS RECEIVED
DATE 20/12/10

DRAWING NO.
RH/320100908/01SF

320100908P