

AMENDED PLANS RECEIVED
DATE 20/12/10

PROPOSED SHOPFRONT ELEVATION IN COLOUR AT 34
CASTLE STREET, CLITHEROE, BB7 2BX - 1to50 - A4 -
20-12-10; Rev B

Timber fascia panel with raised molding to
perimeter Prepared and decorated white
60% gloss



Timber molding to perimeter of sign prepared
and decorated white 60% gloss

Timber fascia within perimeter molding to be
prepared and decorated blue 60% gloss to
match BS 18 E.53

Individual fret cut letters set of Fascia Panel
on locators. 'Greggs' letters white, quattro
dots to match Pantone 471

New timber framed shopfront and door frame
to be painted white 60% gloss, doors painted
blue 60% gloss to match BS 18.E.53.

Timber Stall/riser to be prepared and decorated
white 60% gloss

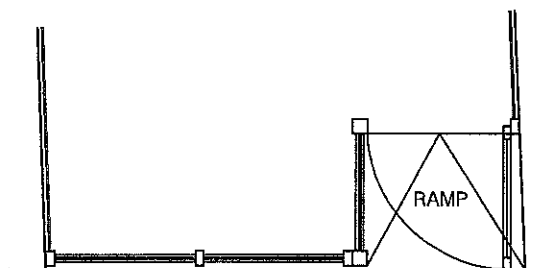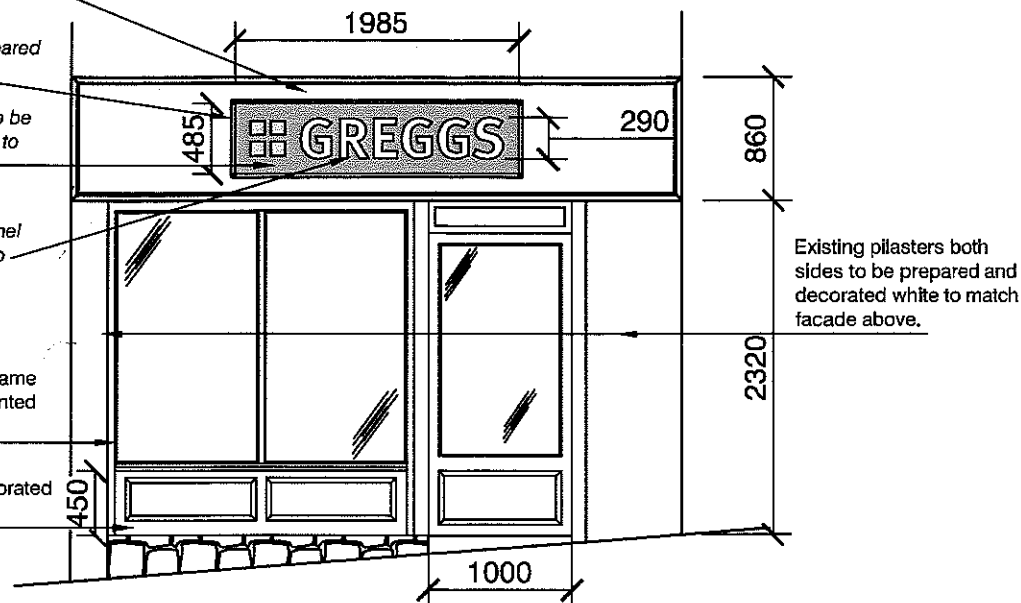

PROPOSED SHOPFRONT PLAN (1:50)

AMENDED PLANS RECEIVED

DATE 20/12/10

DRAWING NO:

RH/320100909/01S

320100909