





PROPOSED NORTH ELEVATION - 1:100

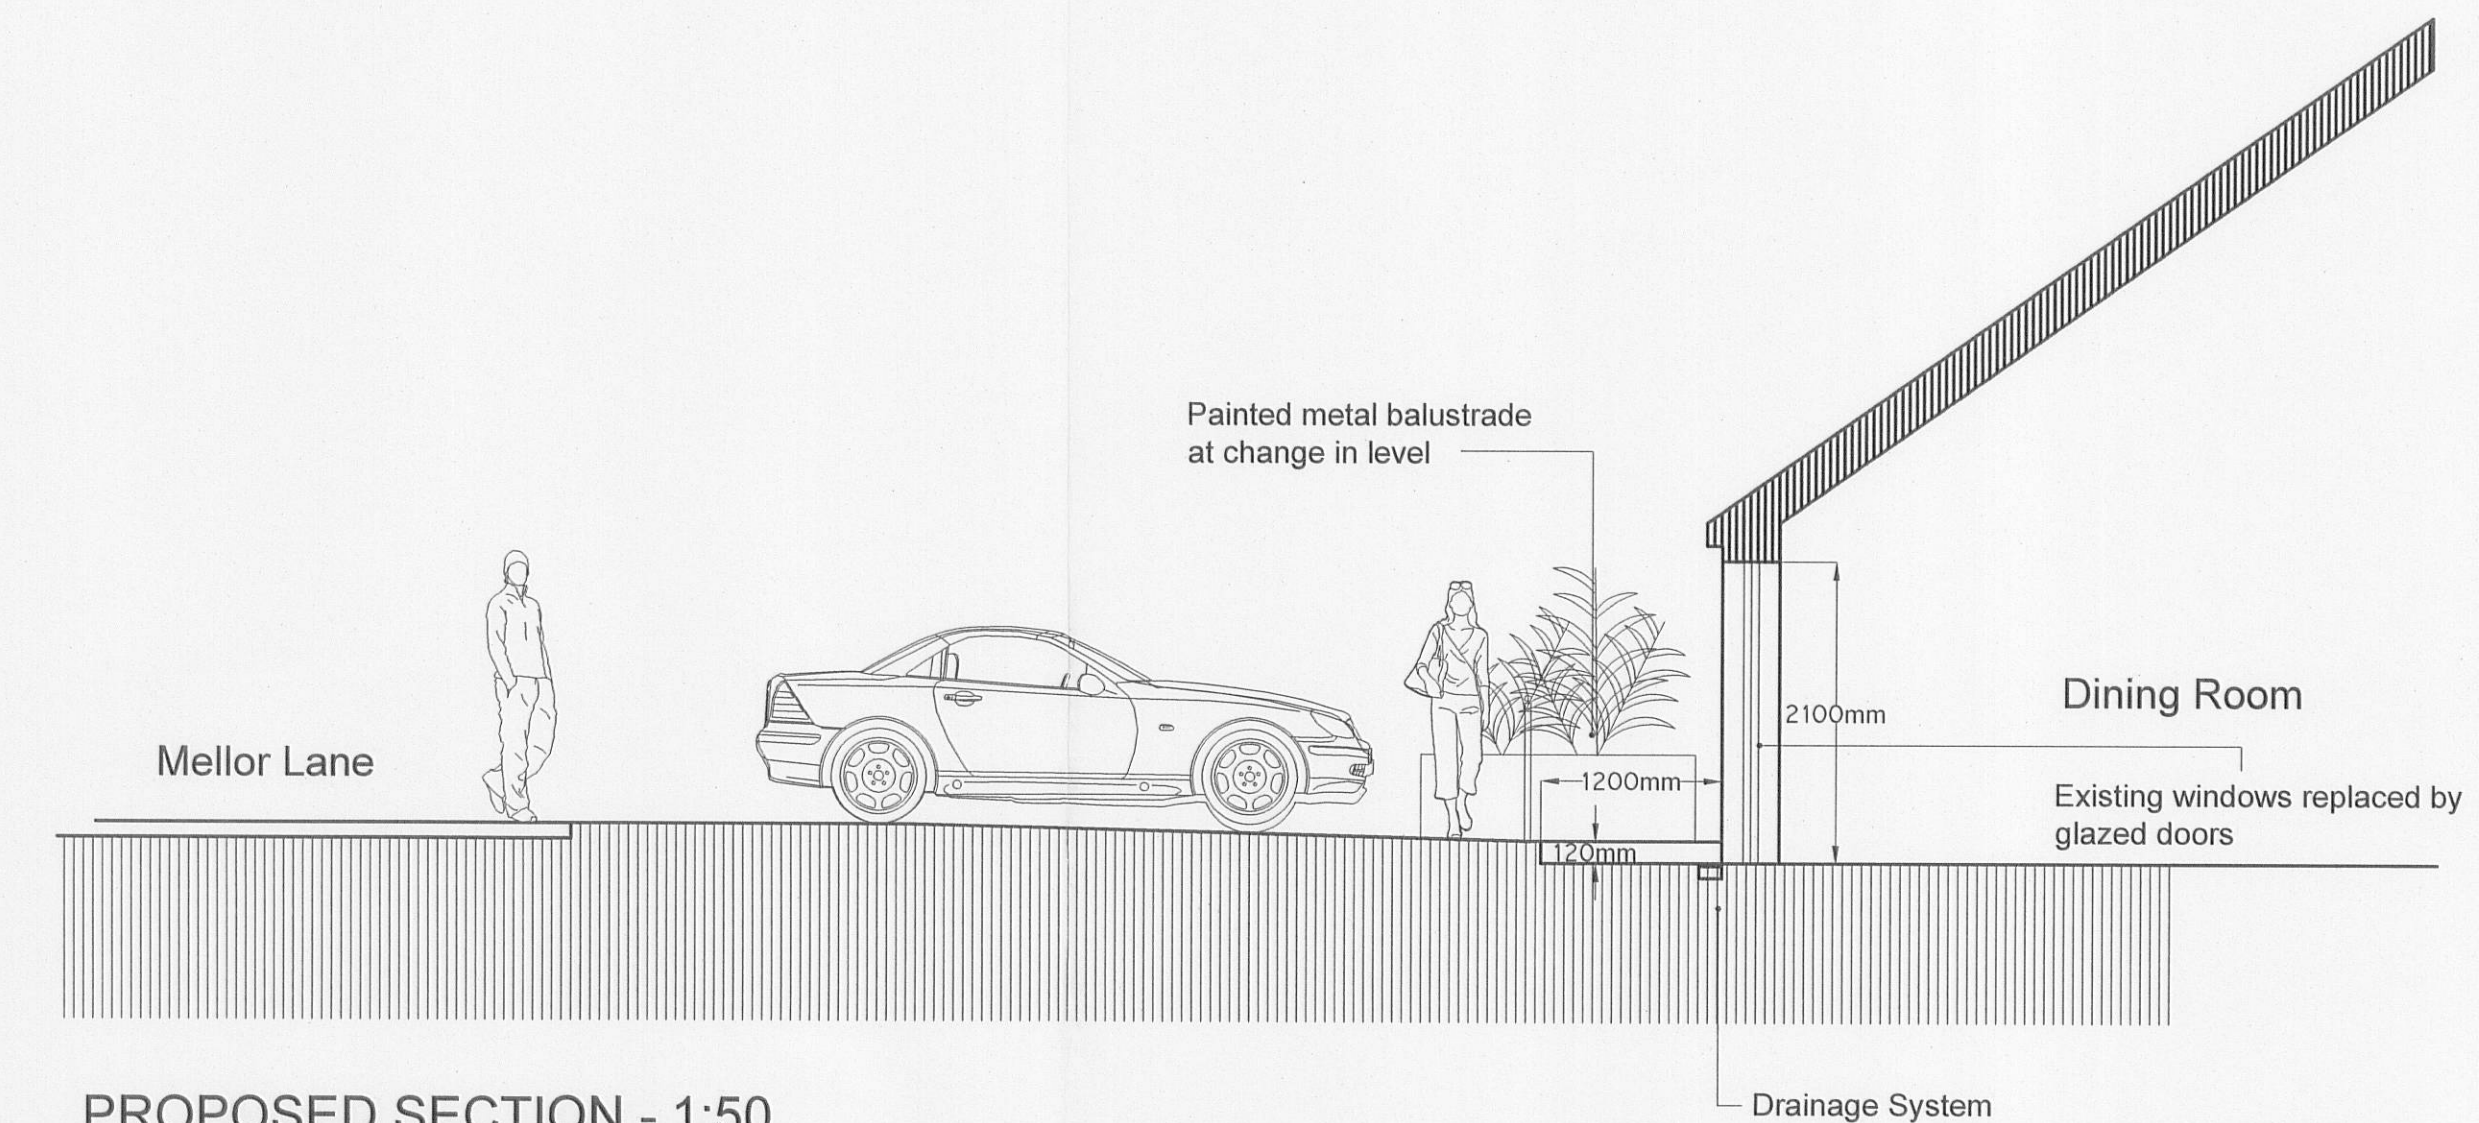

PROPOSED SECTION - 1:50

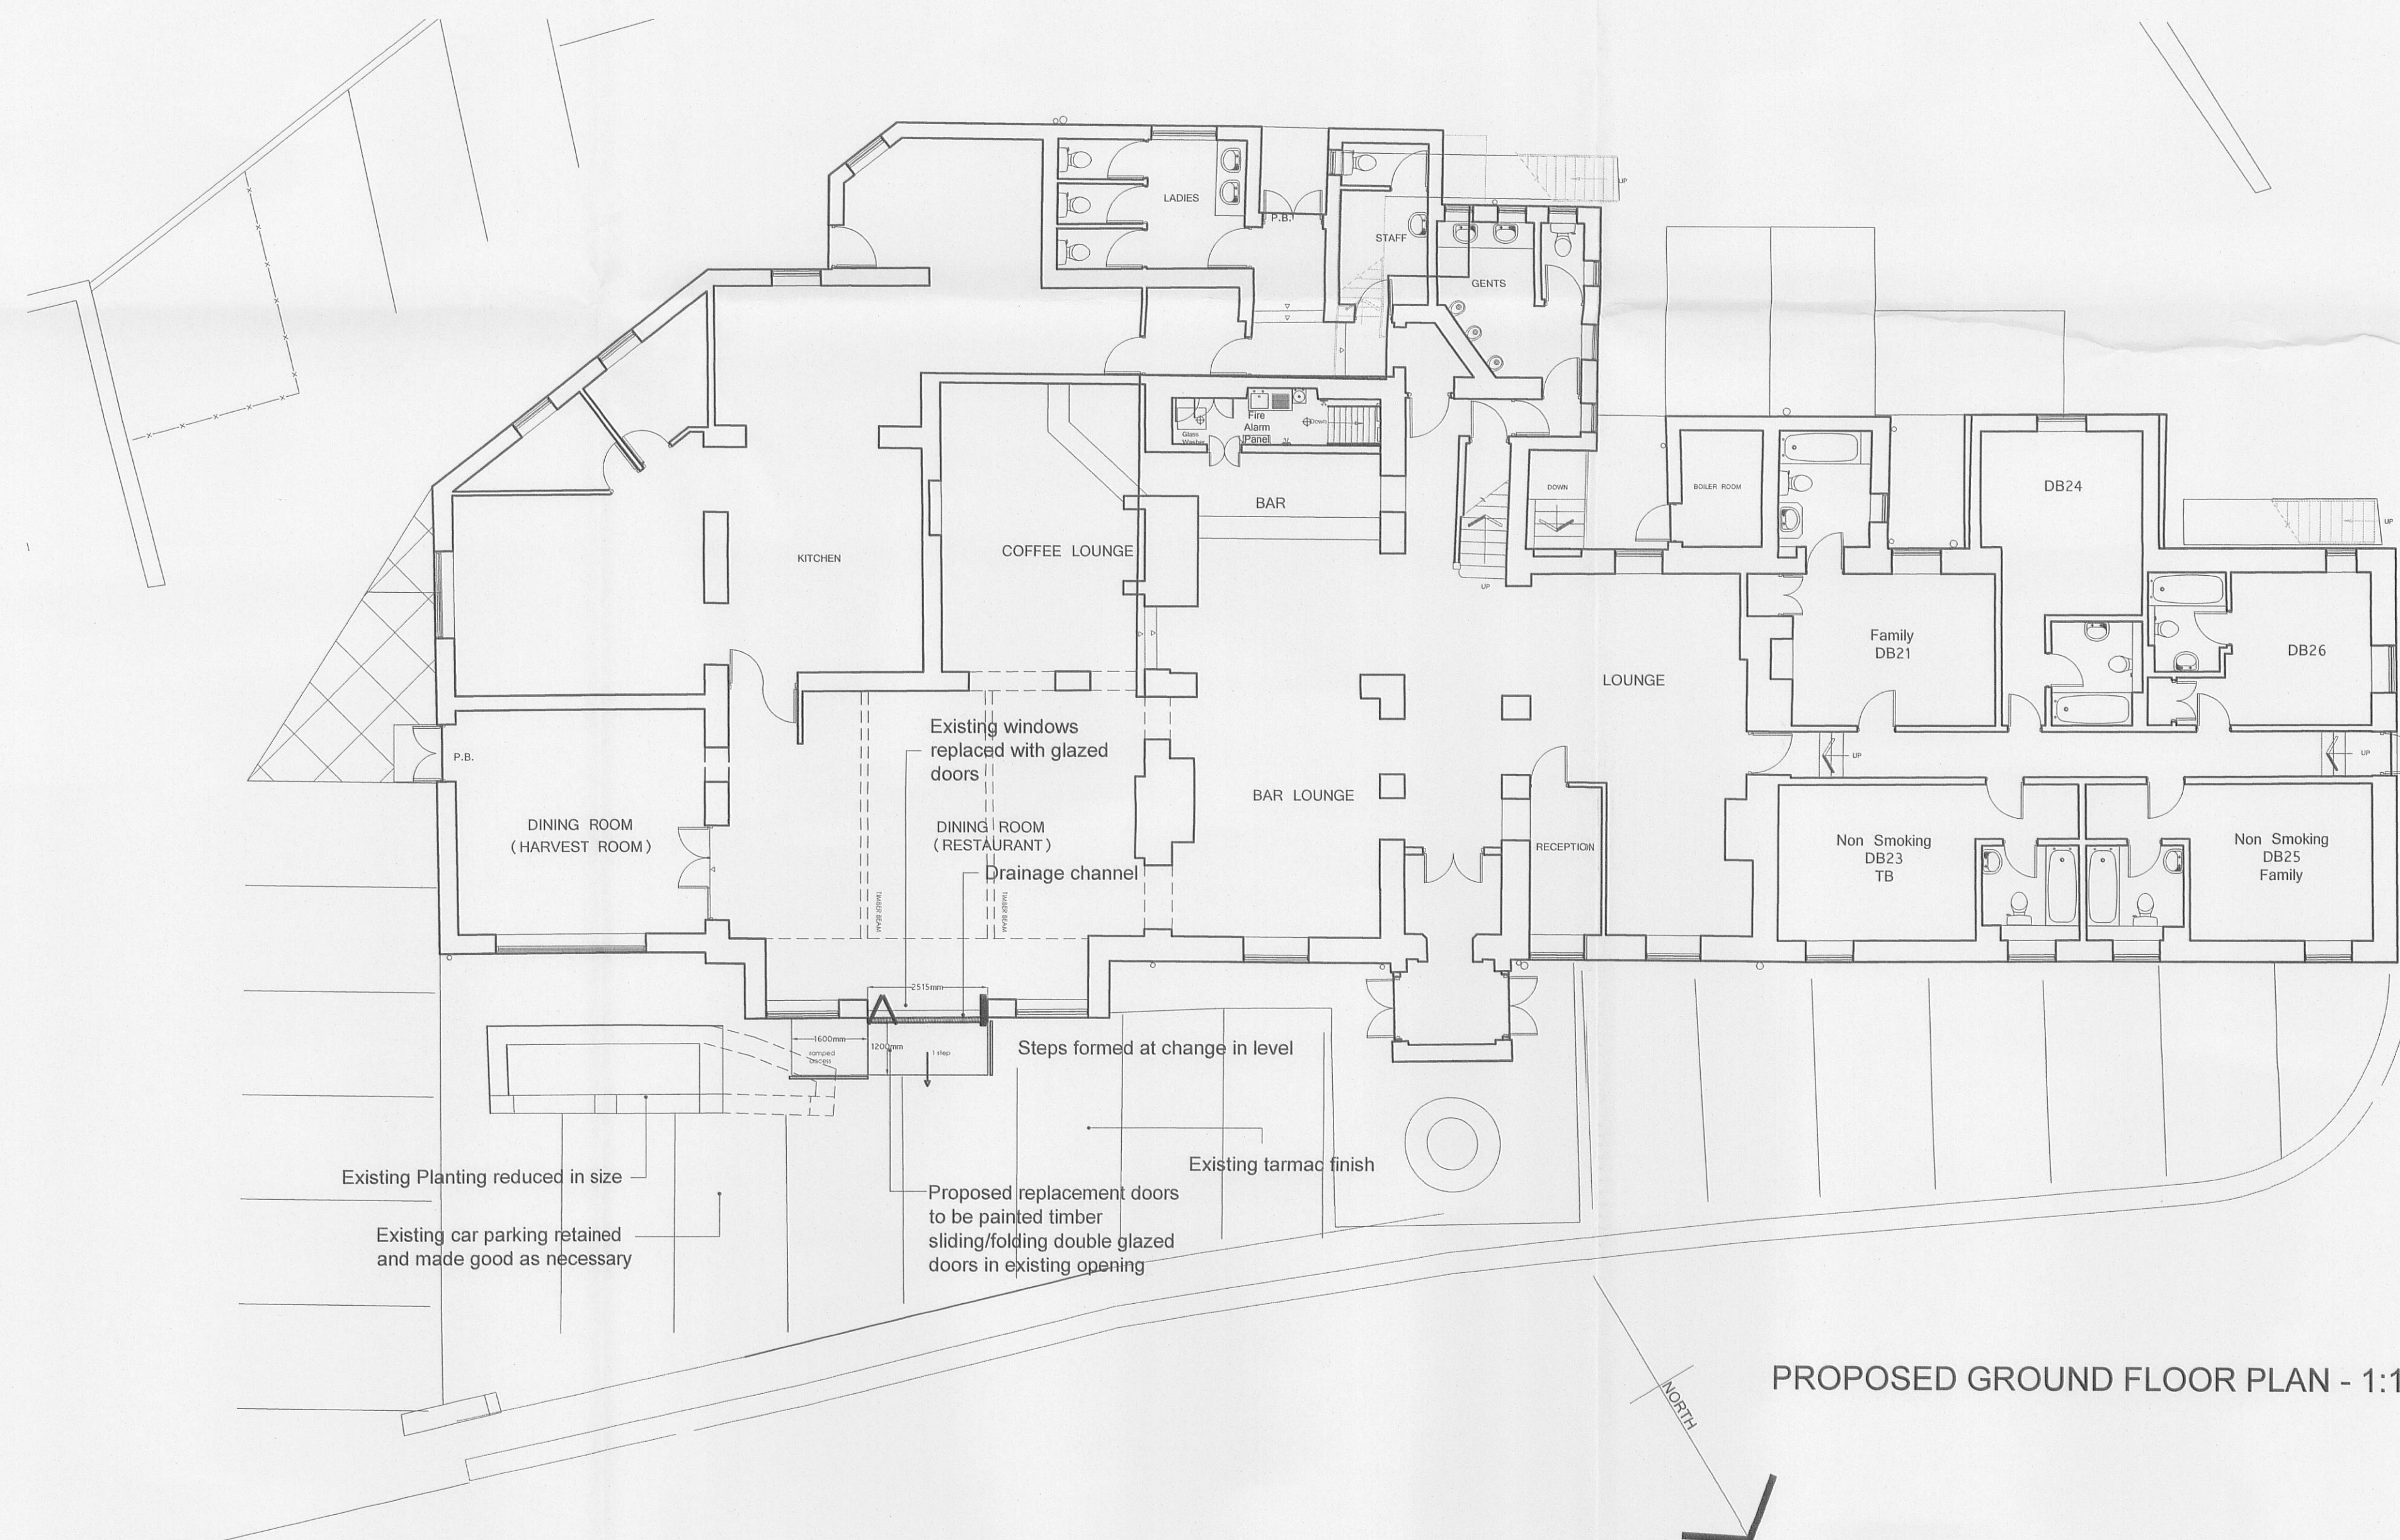

PROPOSED GROUND FLOOR PLAN - 1:100

32 0100923P

PLANNING
ARCHITECTS
PLUS *a+*

Project
The Millstone Hotel, Mellor

Drawing
Proposed Plan, Elevation & Section

Scale	Date	Drawn	Comp.No.	Number
1:100, 1:50	21/10/10	DT	P02	10048 - 09B

Architects Plus (UK) Limited
Victoria Galleries, Viaduct House, Victoria Viaduct, Carlisle, Cumbria, CA3 8AN
tel: 01228 515144
fax: 01228 515033

Registered in England No. 4221140
email: ap@architectsplus.co.uk
web: www.architectsplus.co.uk