



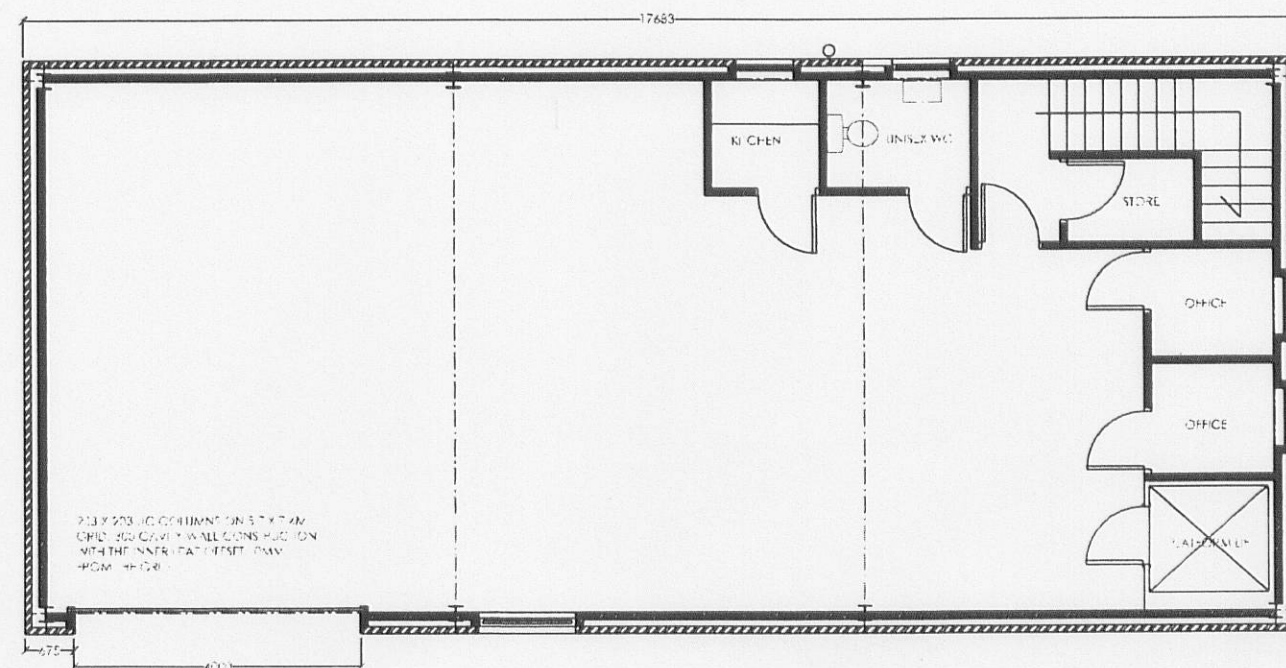

PROPOSED FIRST FLOOR

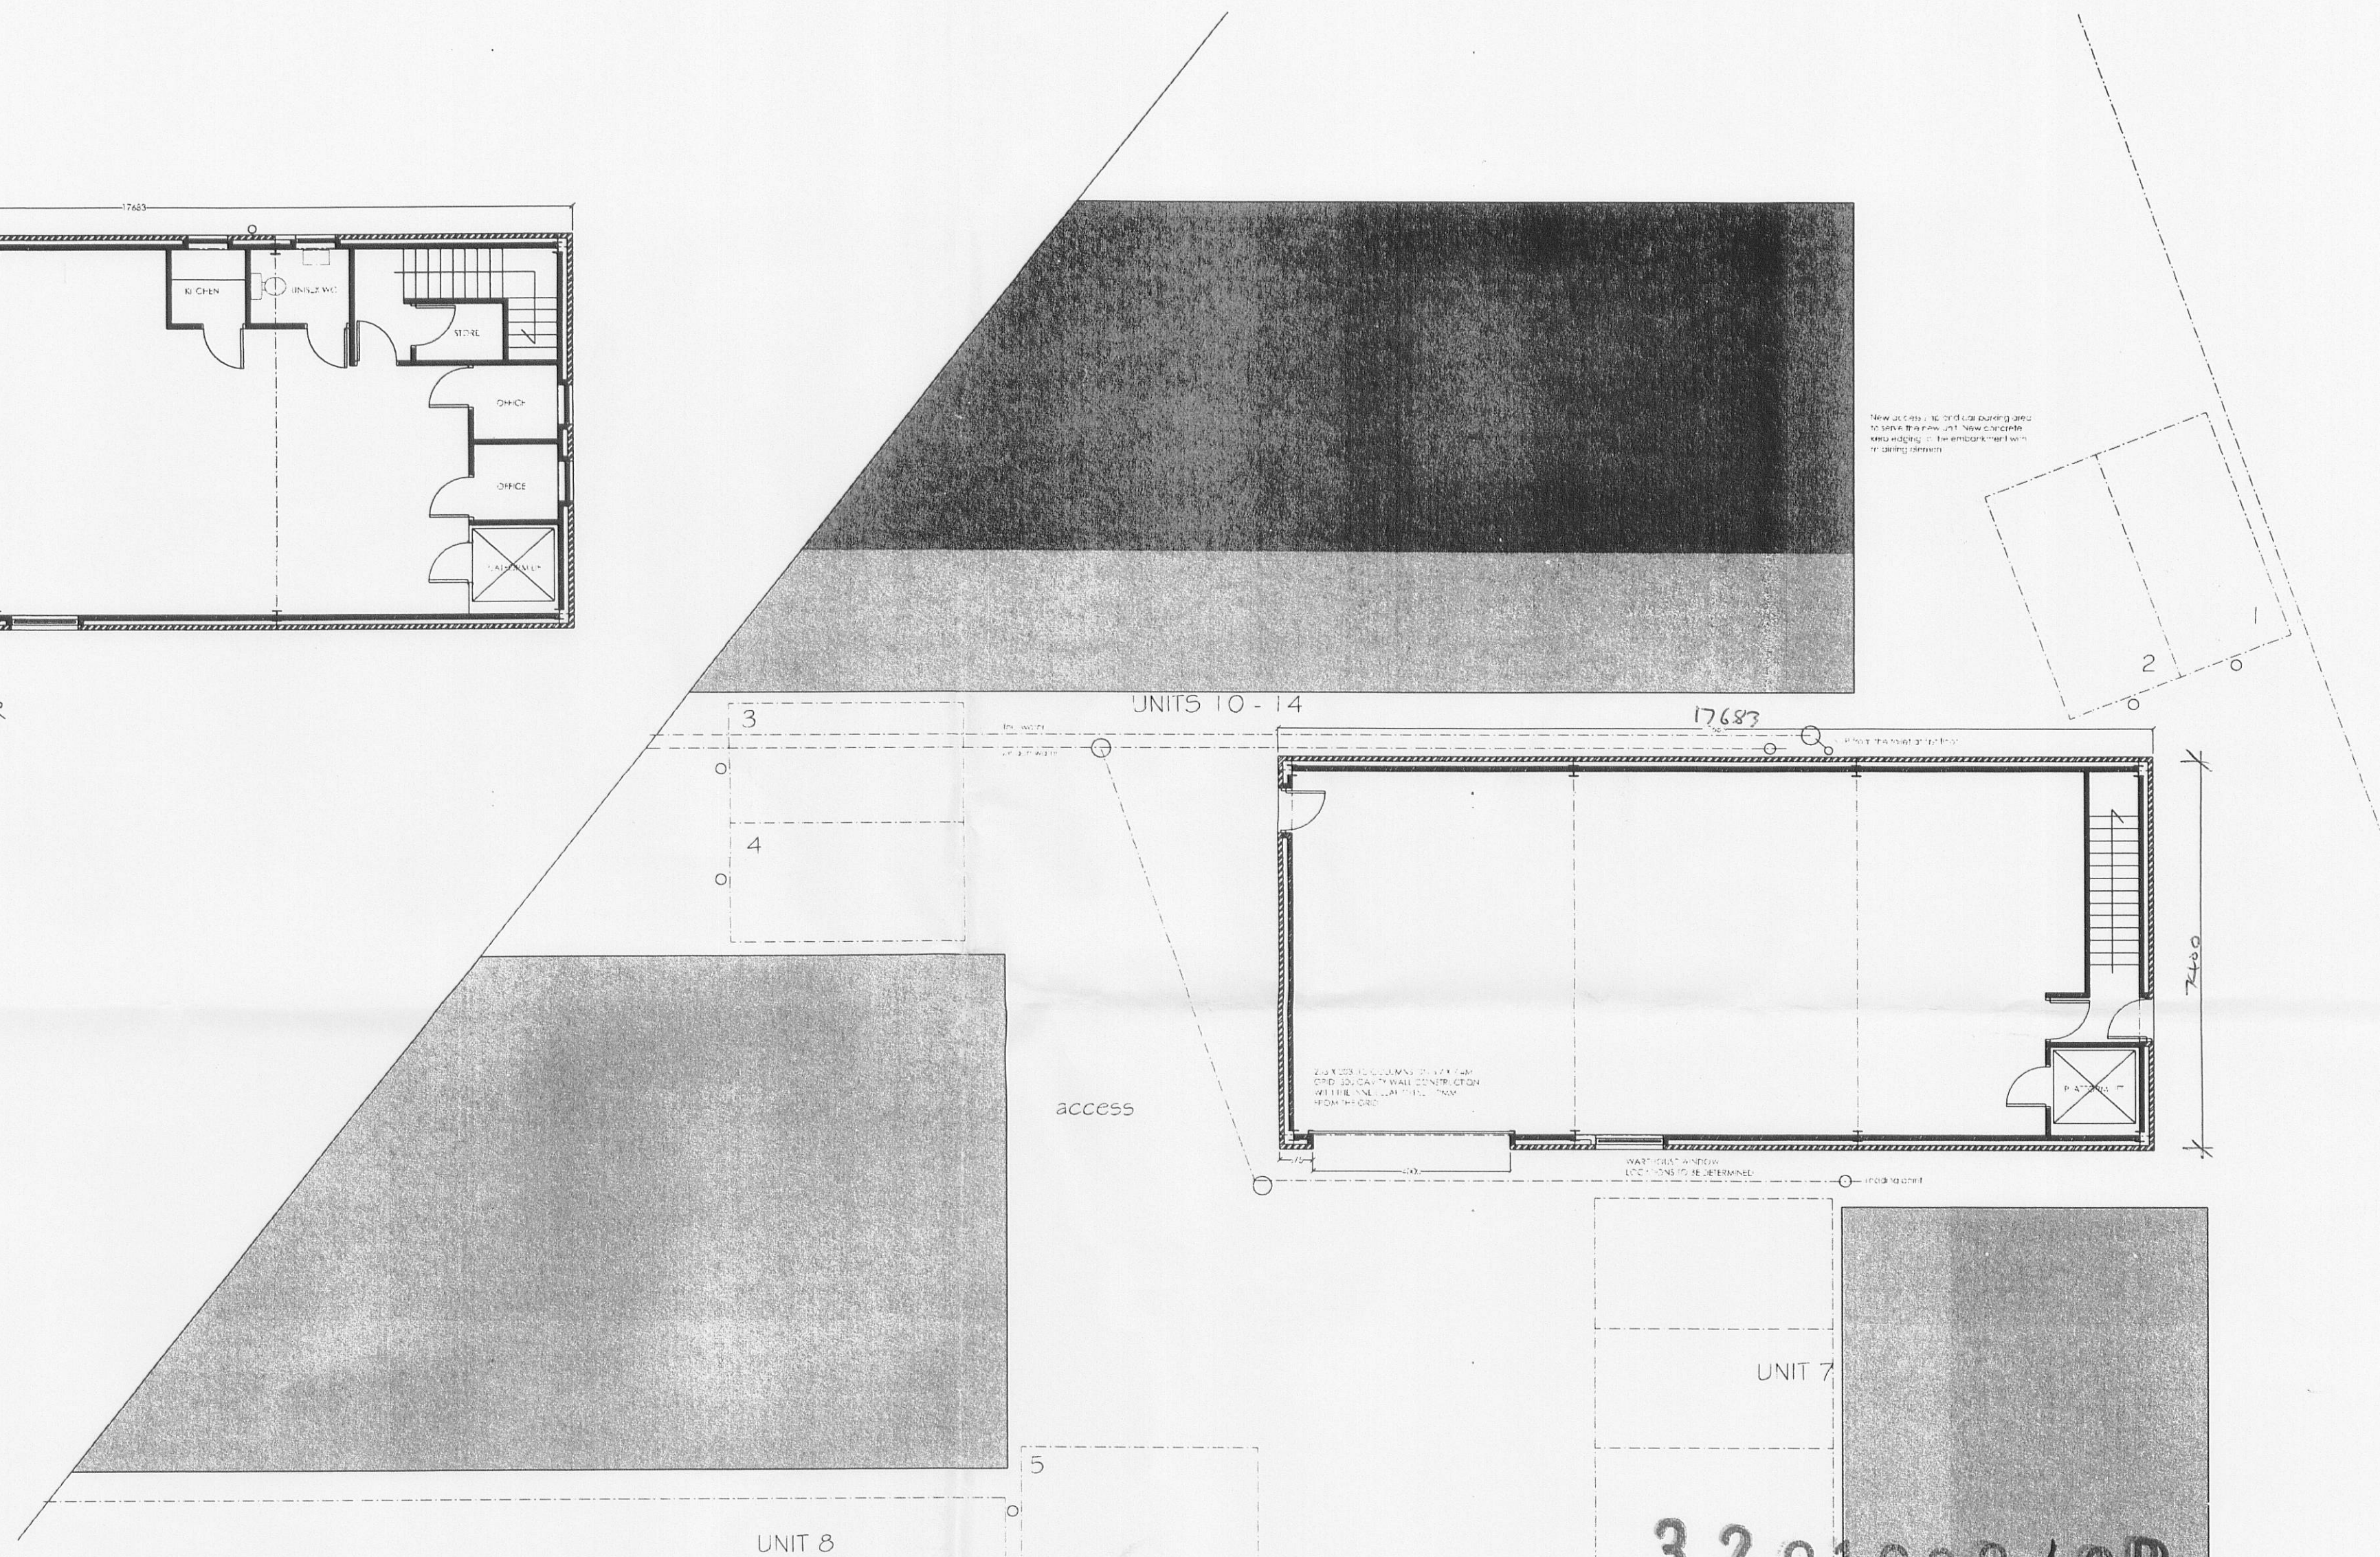

PROPOSED NEW TWO STOREY UNIT AT THE SIDINGS BUSINESS PARK, WHALLEY, LANCASHIRE

PROPOSED SITE PLAN

AR/2000

1:100

NOVEMBER 2010