


proposed ground floor plan
1:100

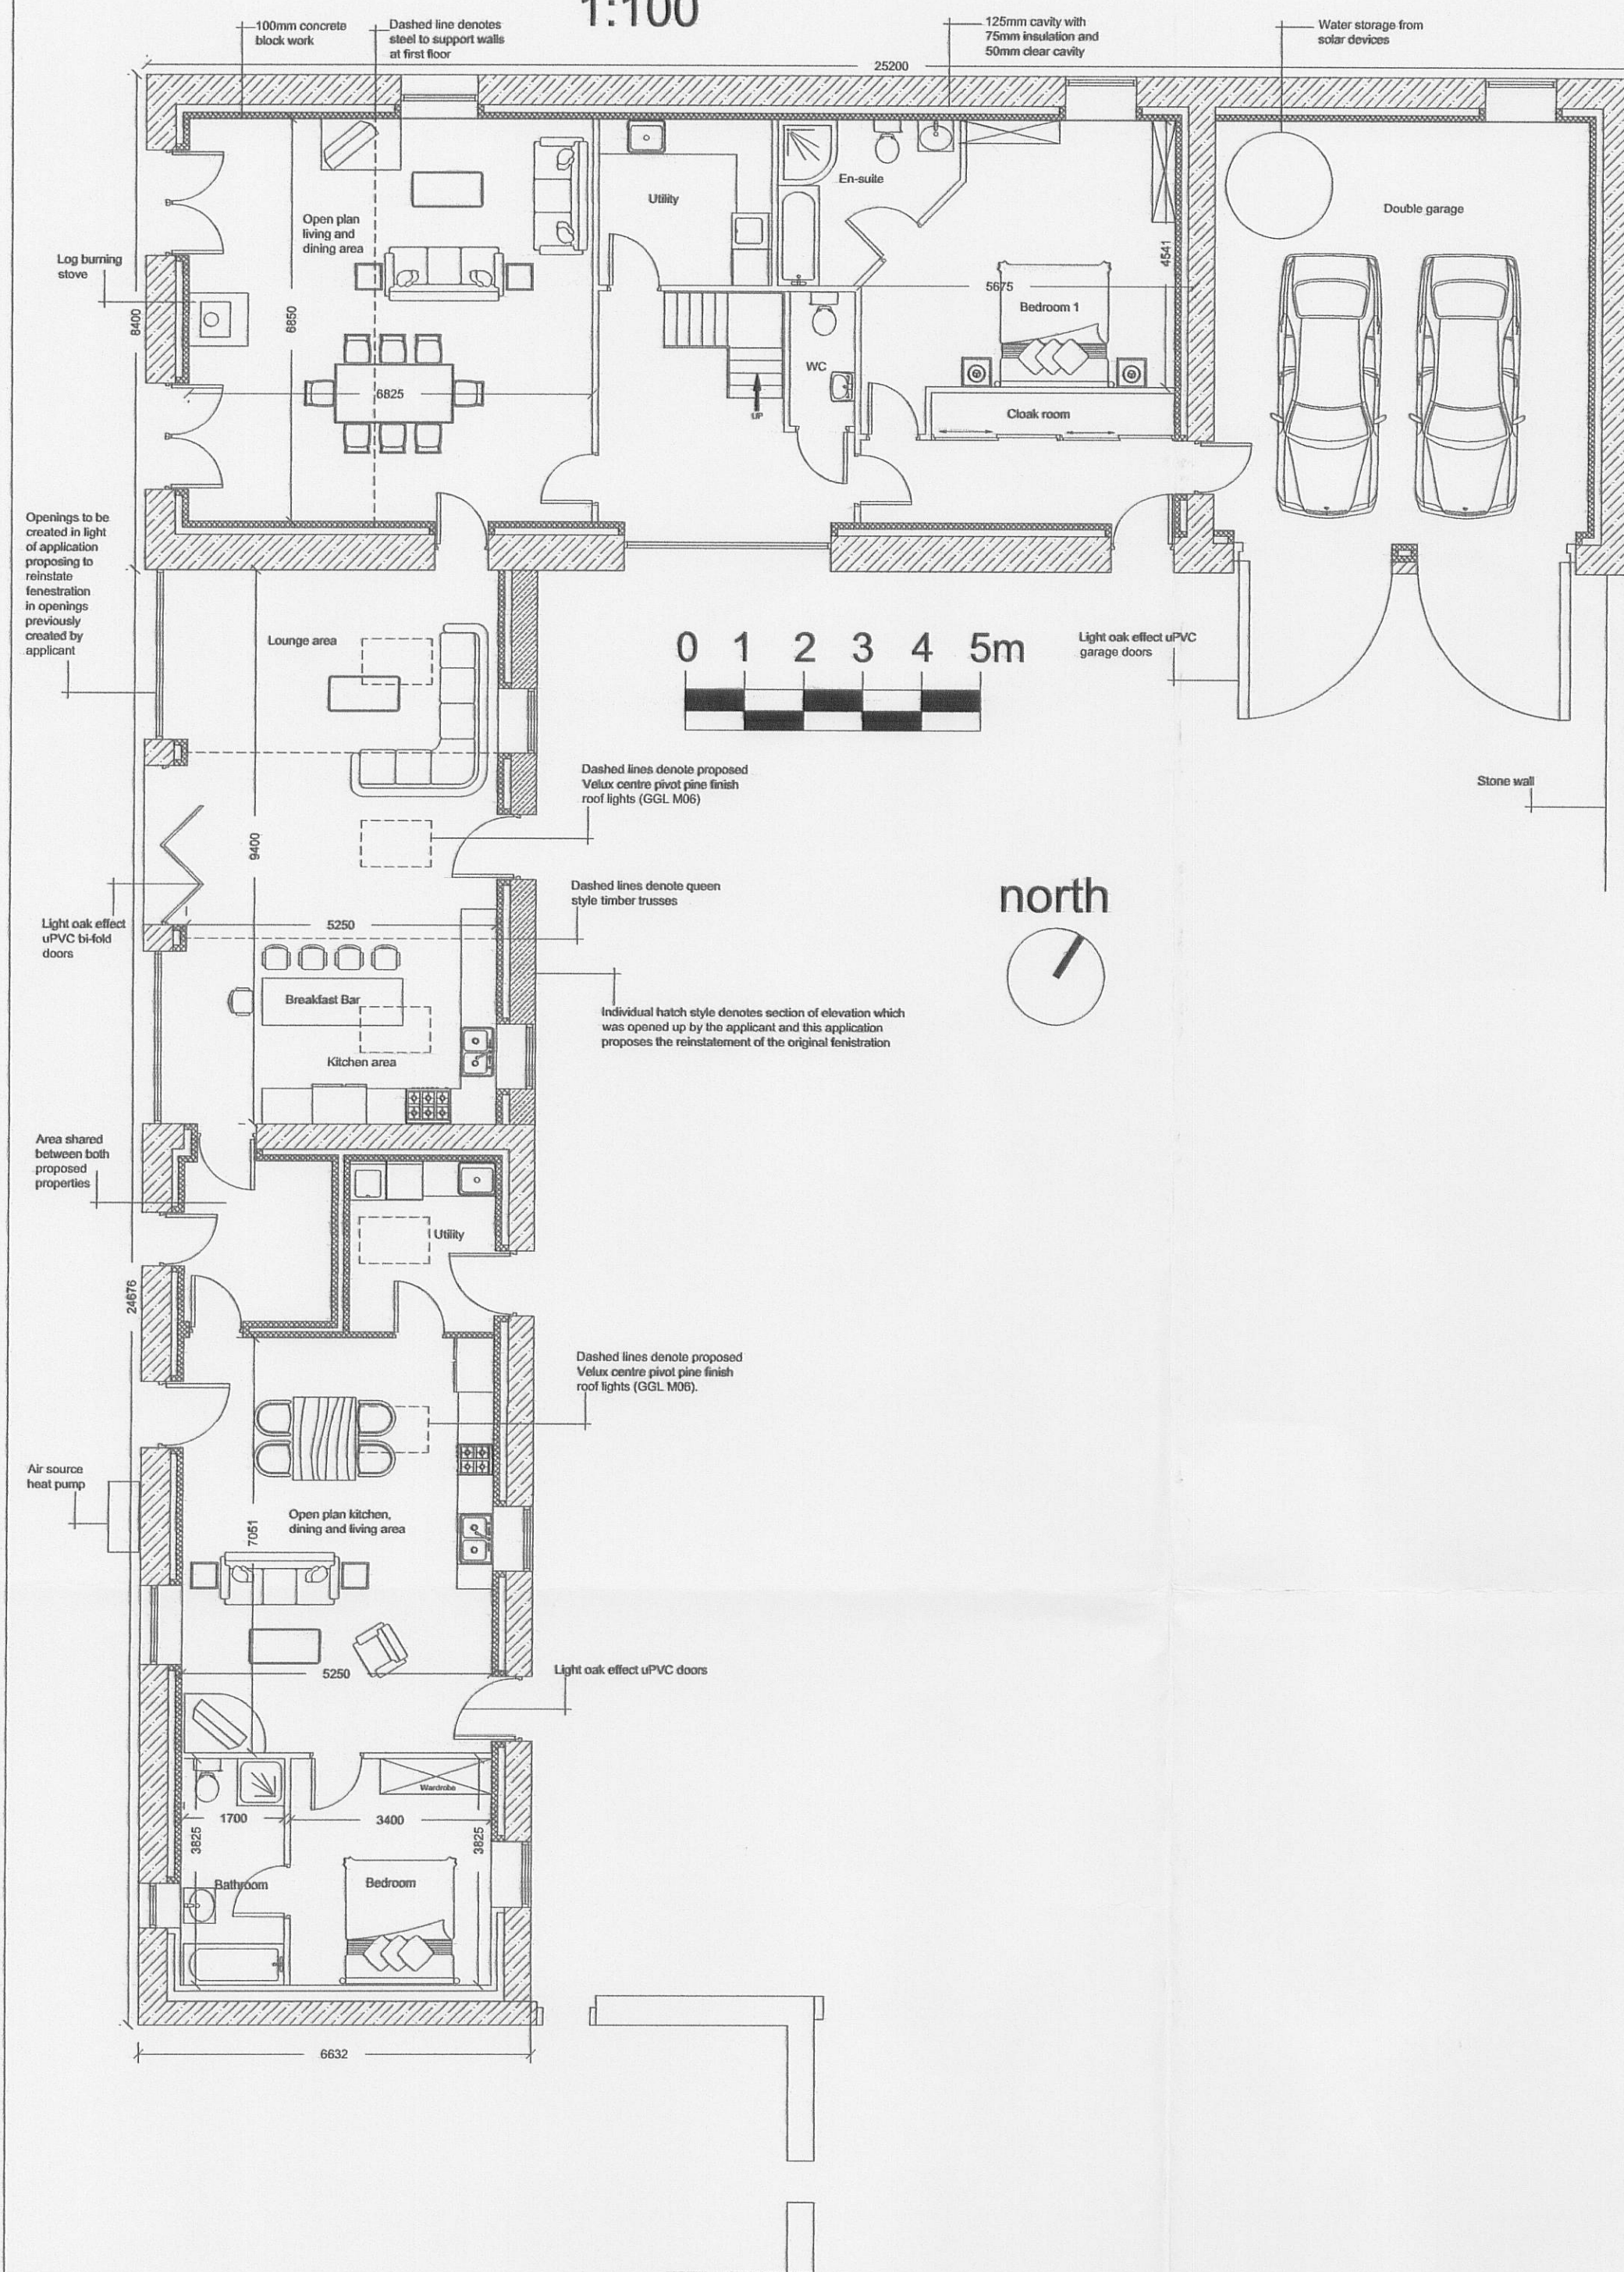




Finishes:

- Walls: Random stone.
- Roof: Selected Natural Slate.
- Windows / Doors: Light Oak uPVC.
- Rain Water Goods: uPVC Brown.

NB:



- ◌ denotes existing opening
- denotes proposed opening

proposed east elevation 1:100.

proposed east elevation 1:100.



Do not scale off the drawings, if in doubt ask.

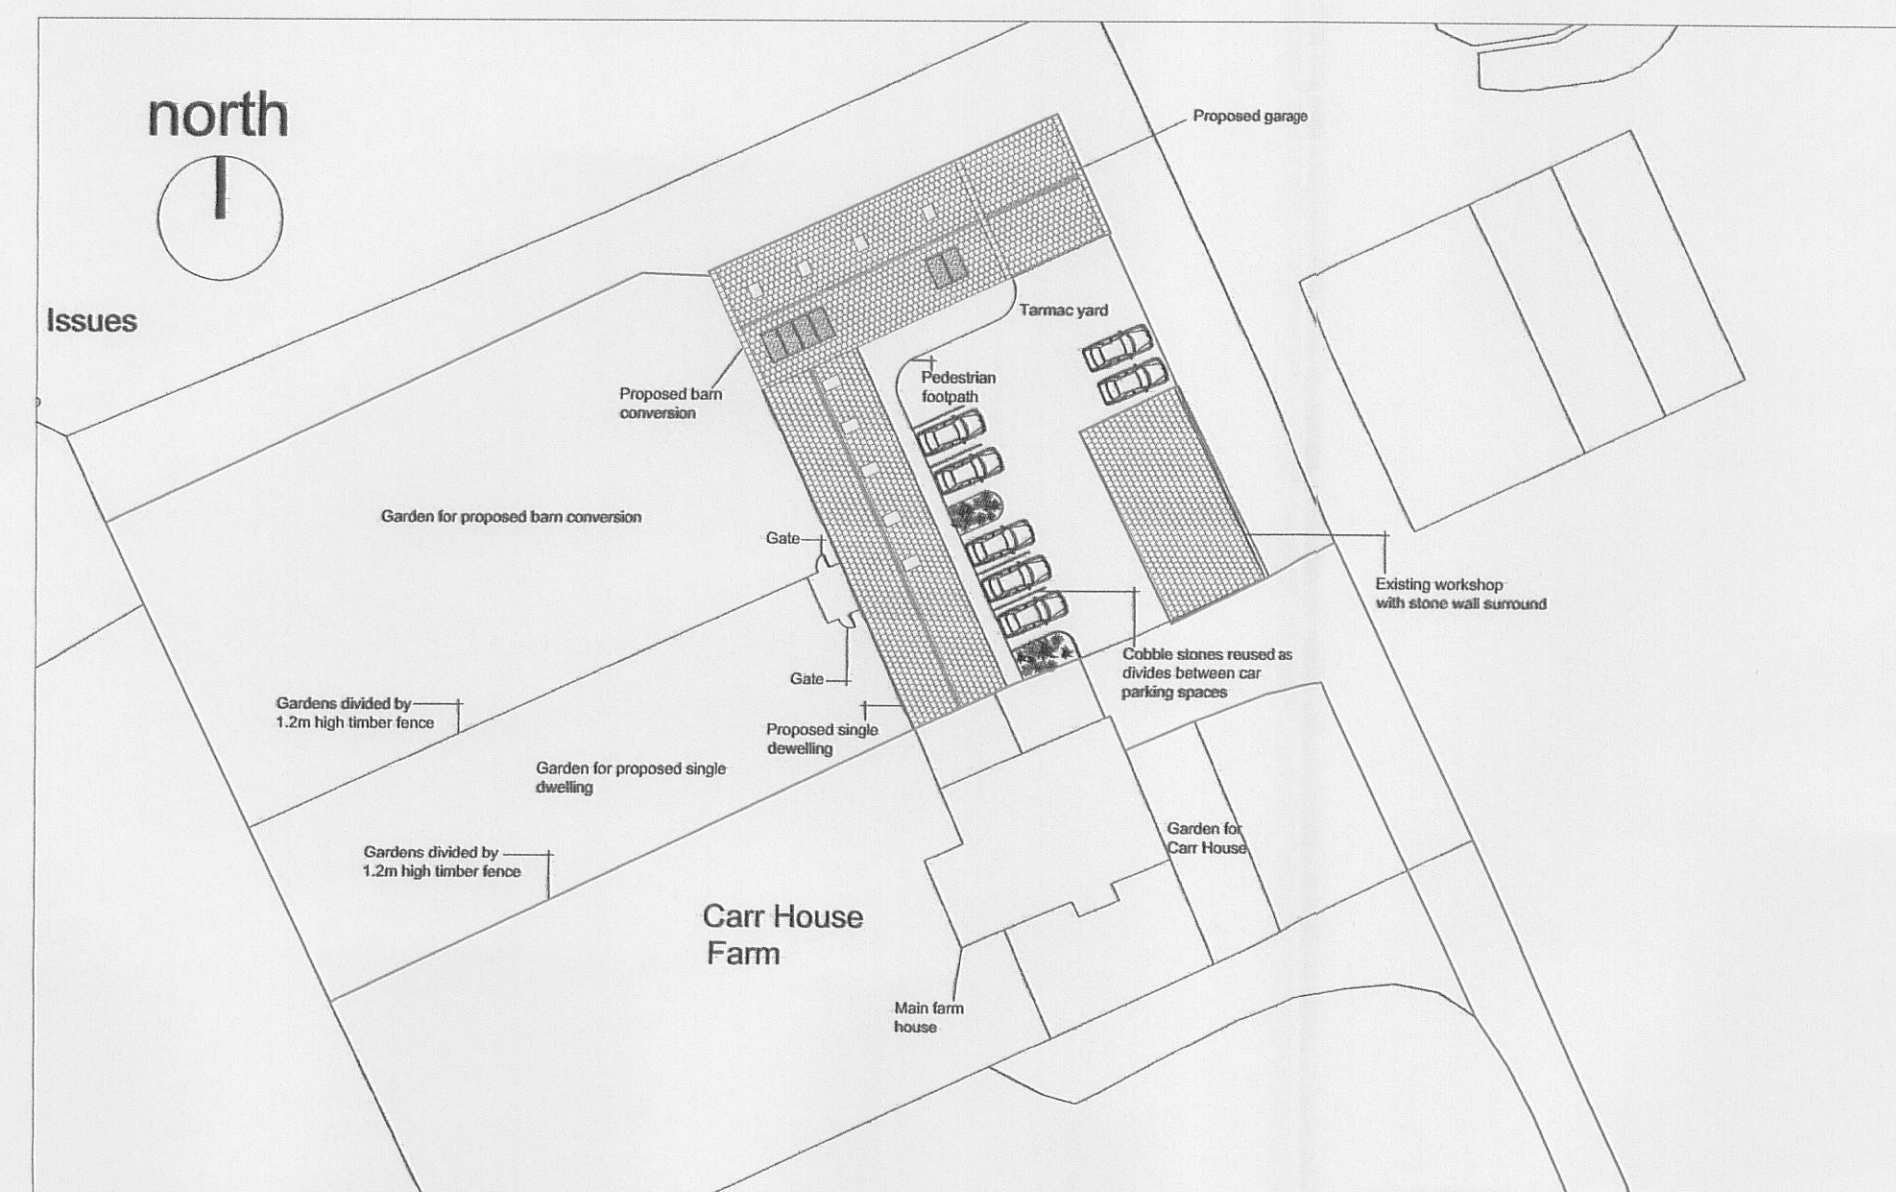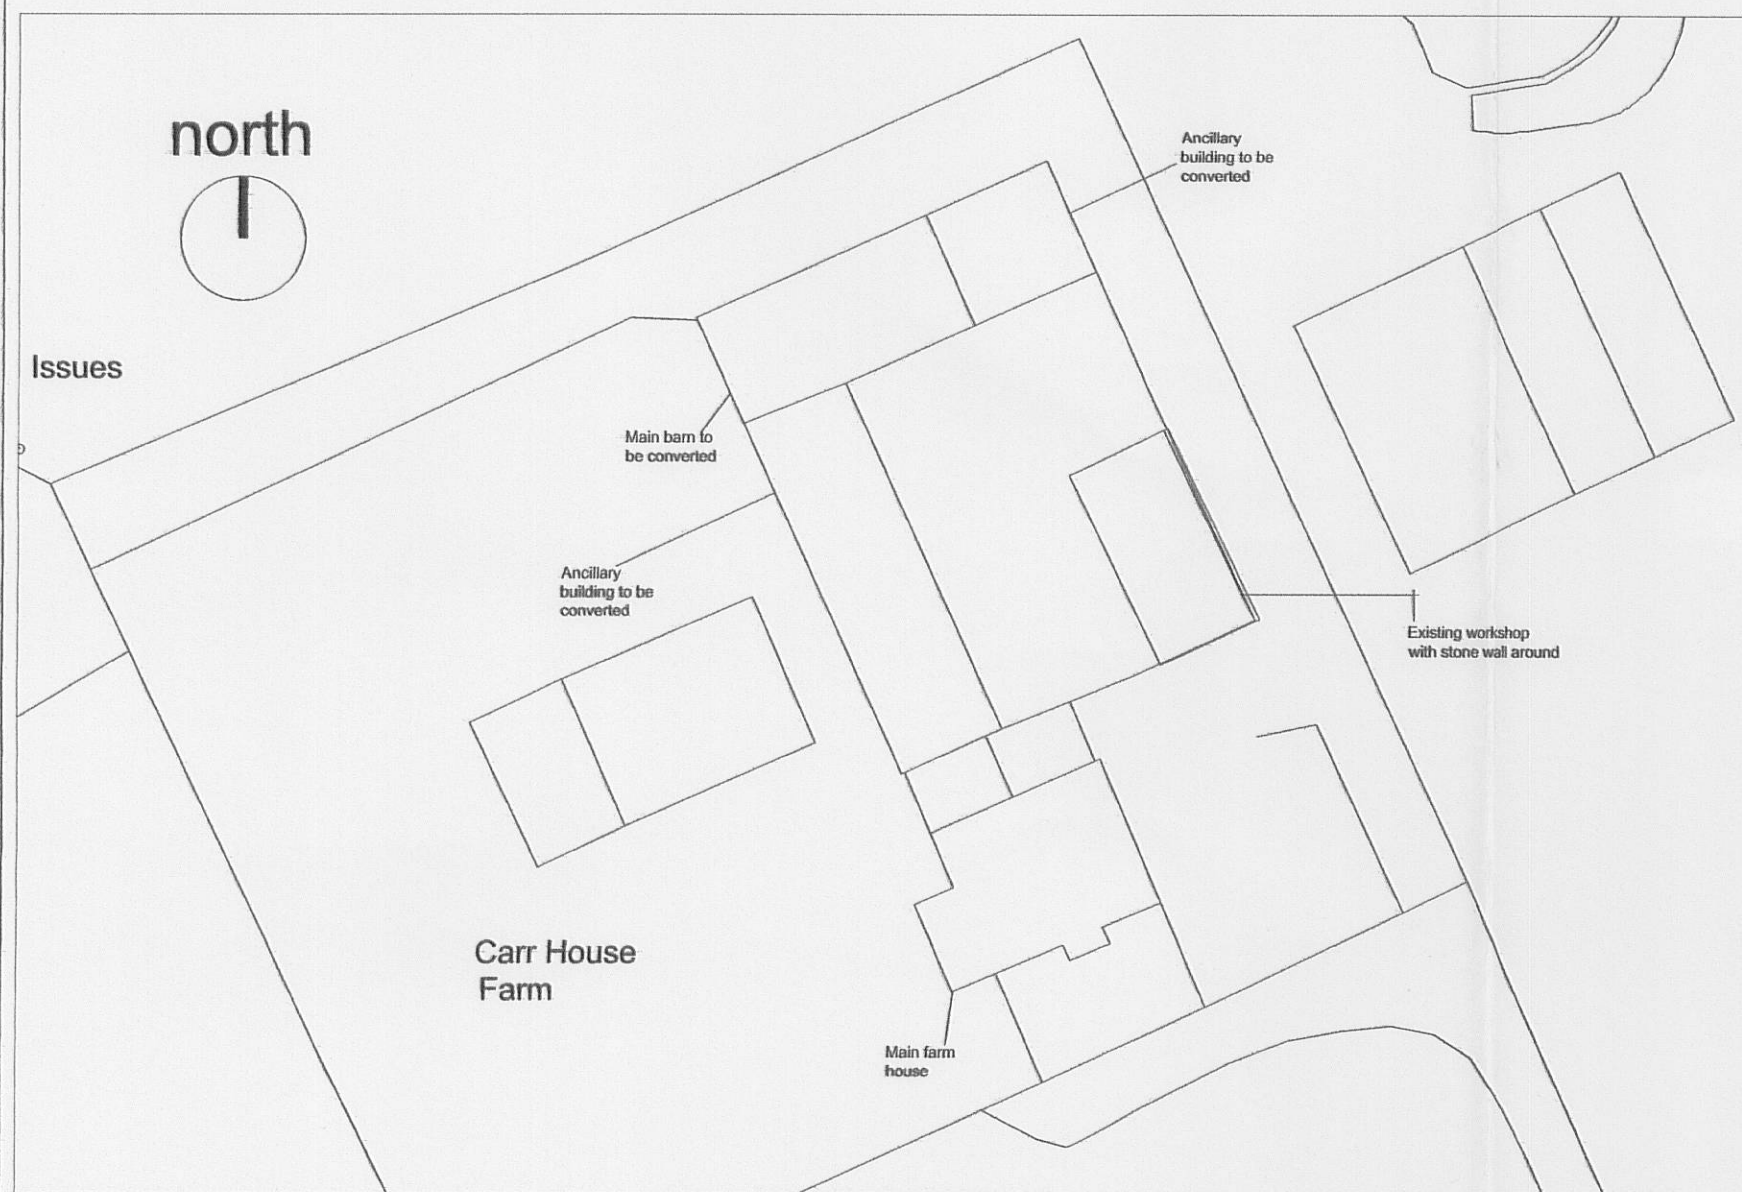

				72500			
Amendments:	A	B					