
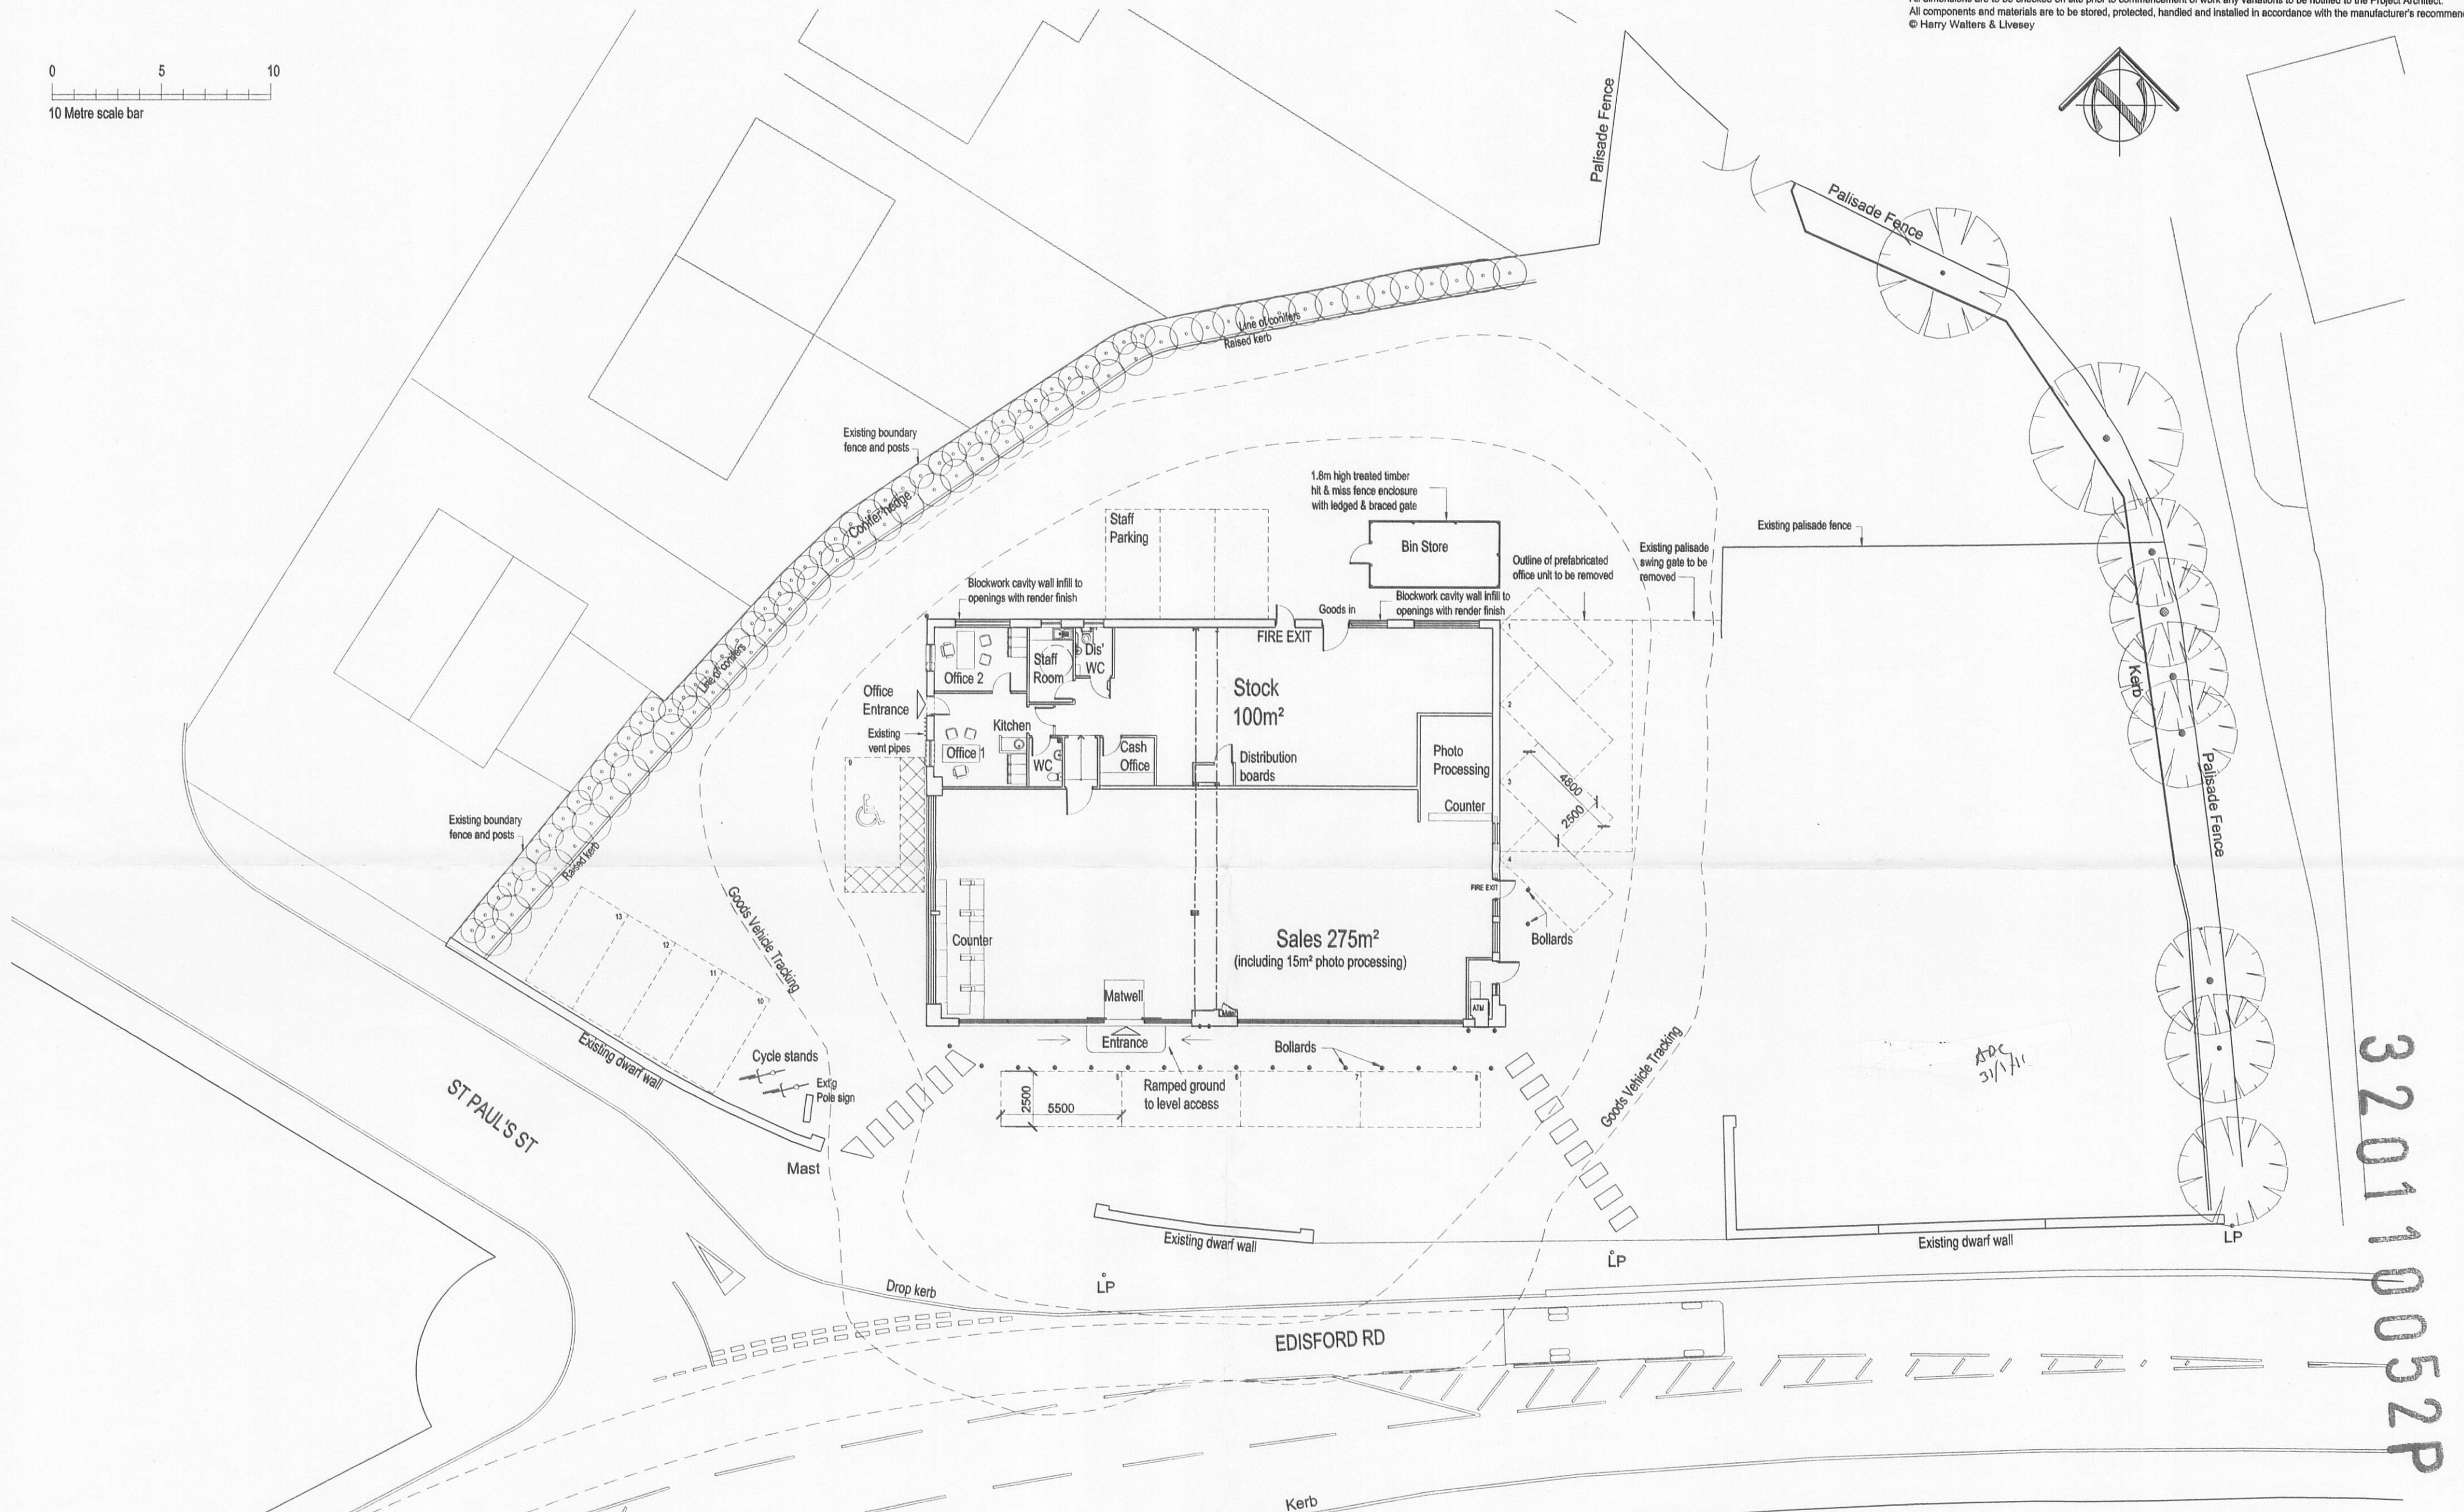
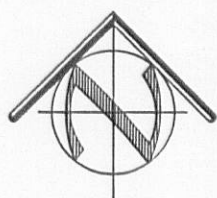


Notes: Do not scale from this drawing. This drawing is to be read in conjunction with all relevant design team specifications and drawings. All dimensions are to be checked on site prior to commencement of work any variations to be notified to the Project Architect. All components and materials are to be stored, protected, handled and installed in accordance with the manufacturer's recommendations. © Harry Walters & Livesey

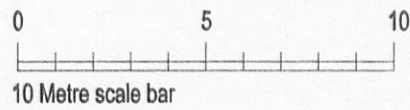

320110052P

AMENDED PLANS RECEIVED
DATE 31/01/11

HWL
WEST VIEW • PRESTON • PR1 5DU

CLIENT James Hall & Co		PROJECT NAME Project Name	
DRAWING NAME Proposed Site Layout		SCALE 1:200	DRAWN BY CAA
DATE Jan 2011	JOB NUMBER 178	DWG No PL01	REV No -
HARRY WALTERS & LIVESEY CHARTERED ARCHITECT		K.M. McFadyen, Dip. Arch. R.I.B.A.	Tel No: 01772 706696 Fax No: 01772 704583