


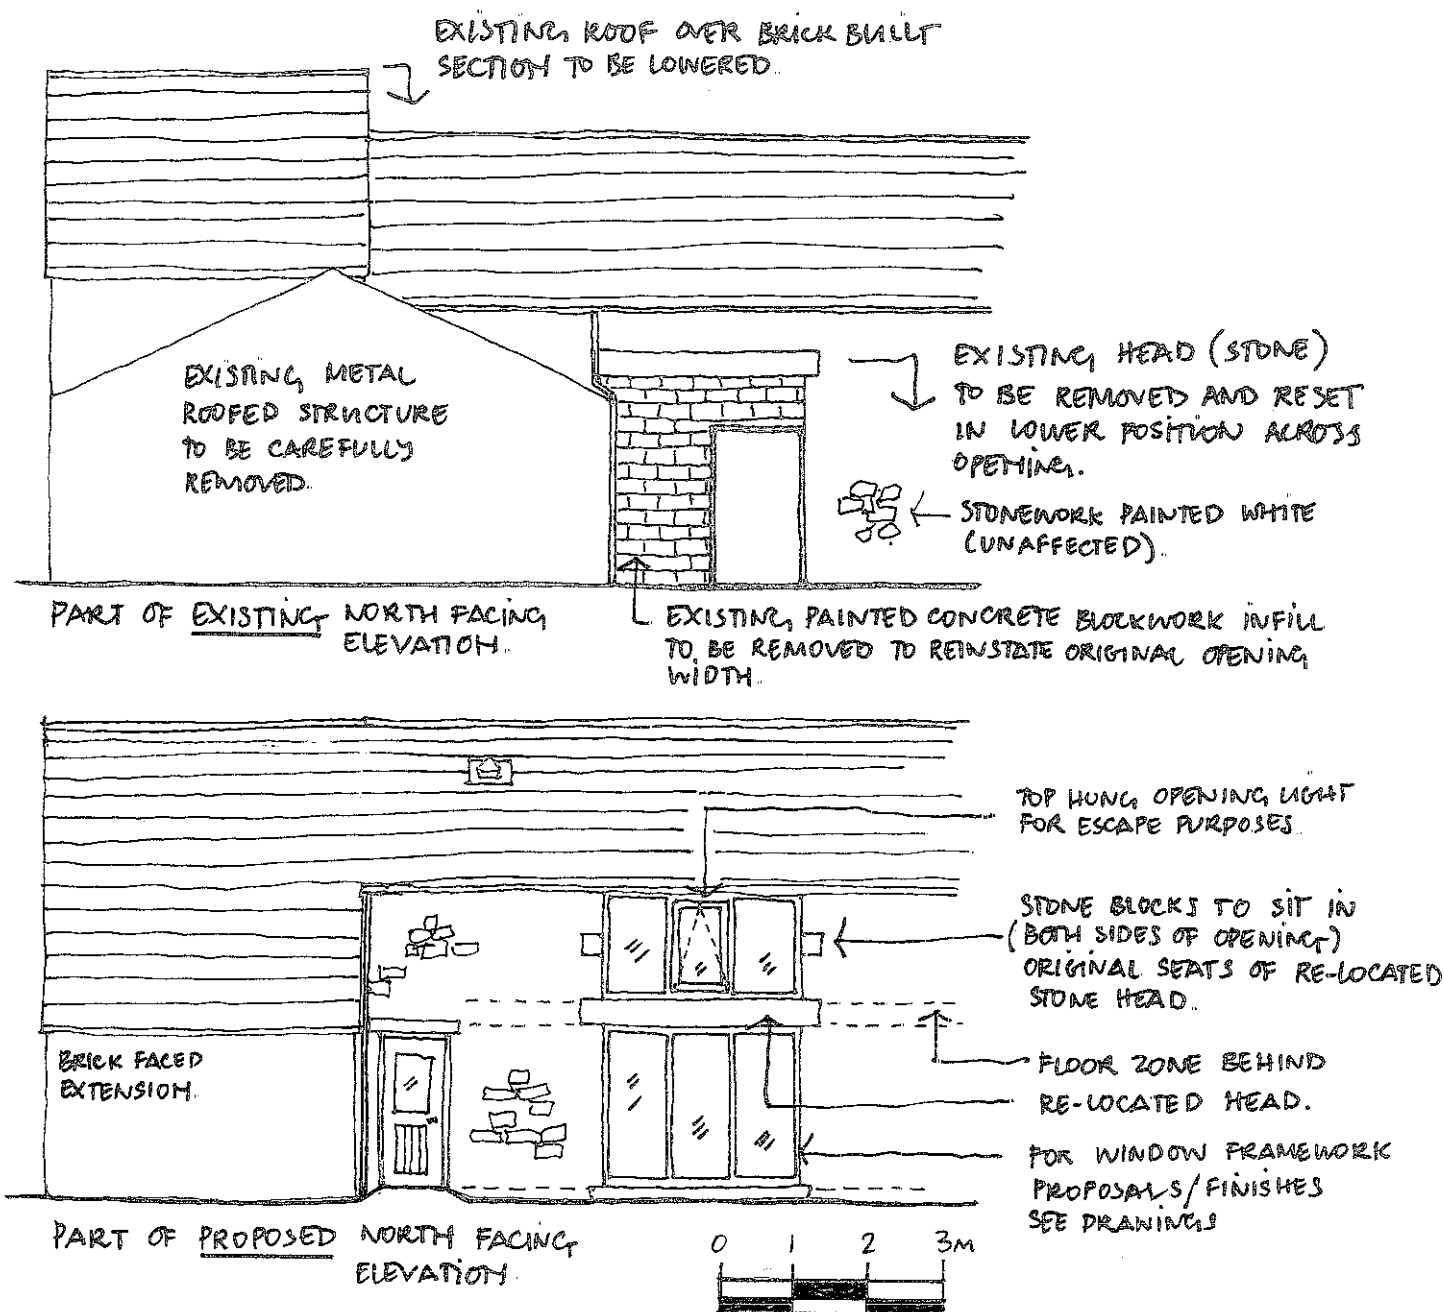

SKETCH SHOWING NORTH FACING ELEVATIONS - (BEFORE AND AFTER).

NB THERE IS HISTORICAL EVIDENCE THAT CART/THRESHING DOORS HAVE BEEN ALTERED IN THIS WAY IN THE BOROUGH PREVIOUSLY.... PLEASE REFER TO TEXT.

320110059P

MOORGATE FARM. MOORGATE LANE
DINKLEY. BB68AN.

