
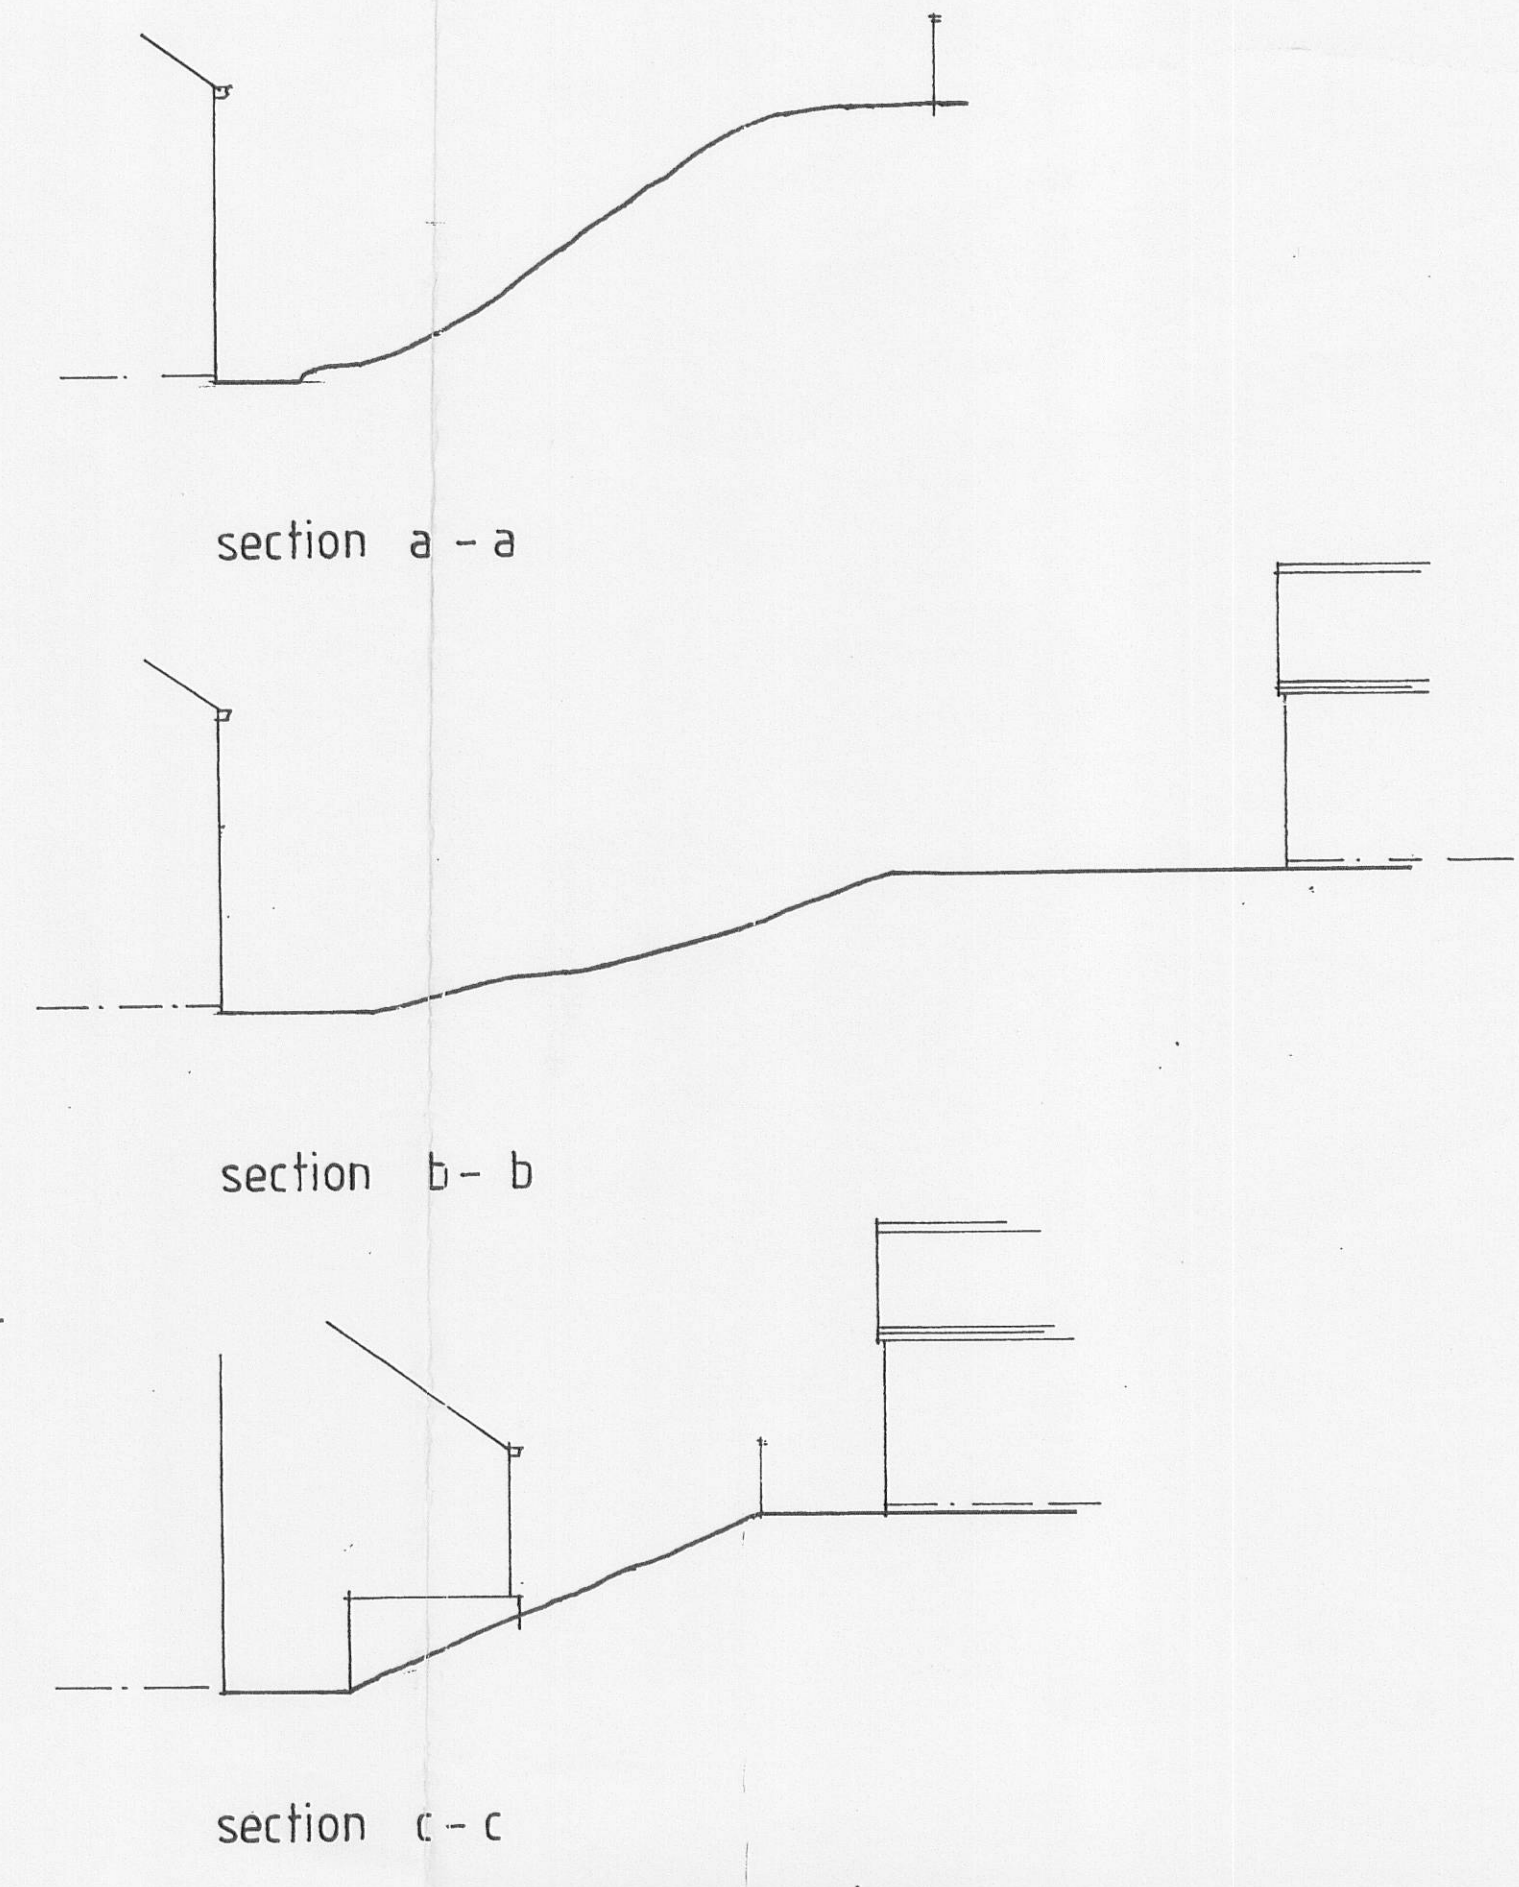


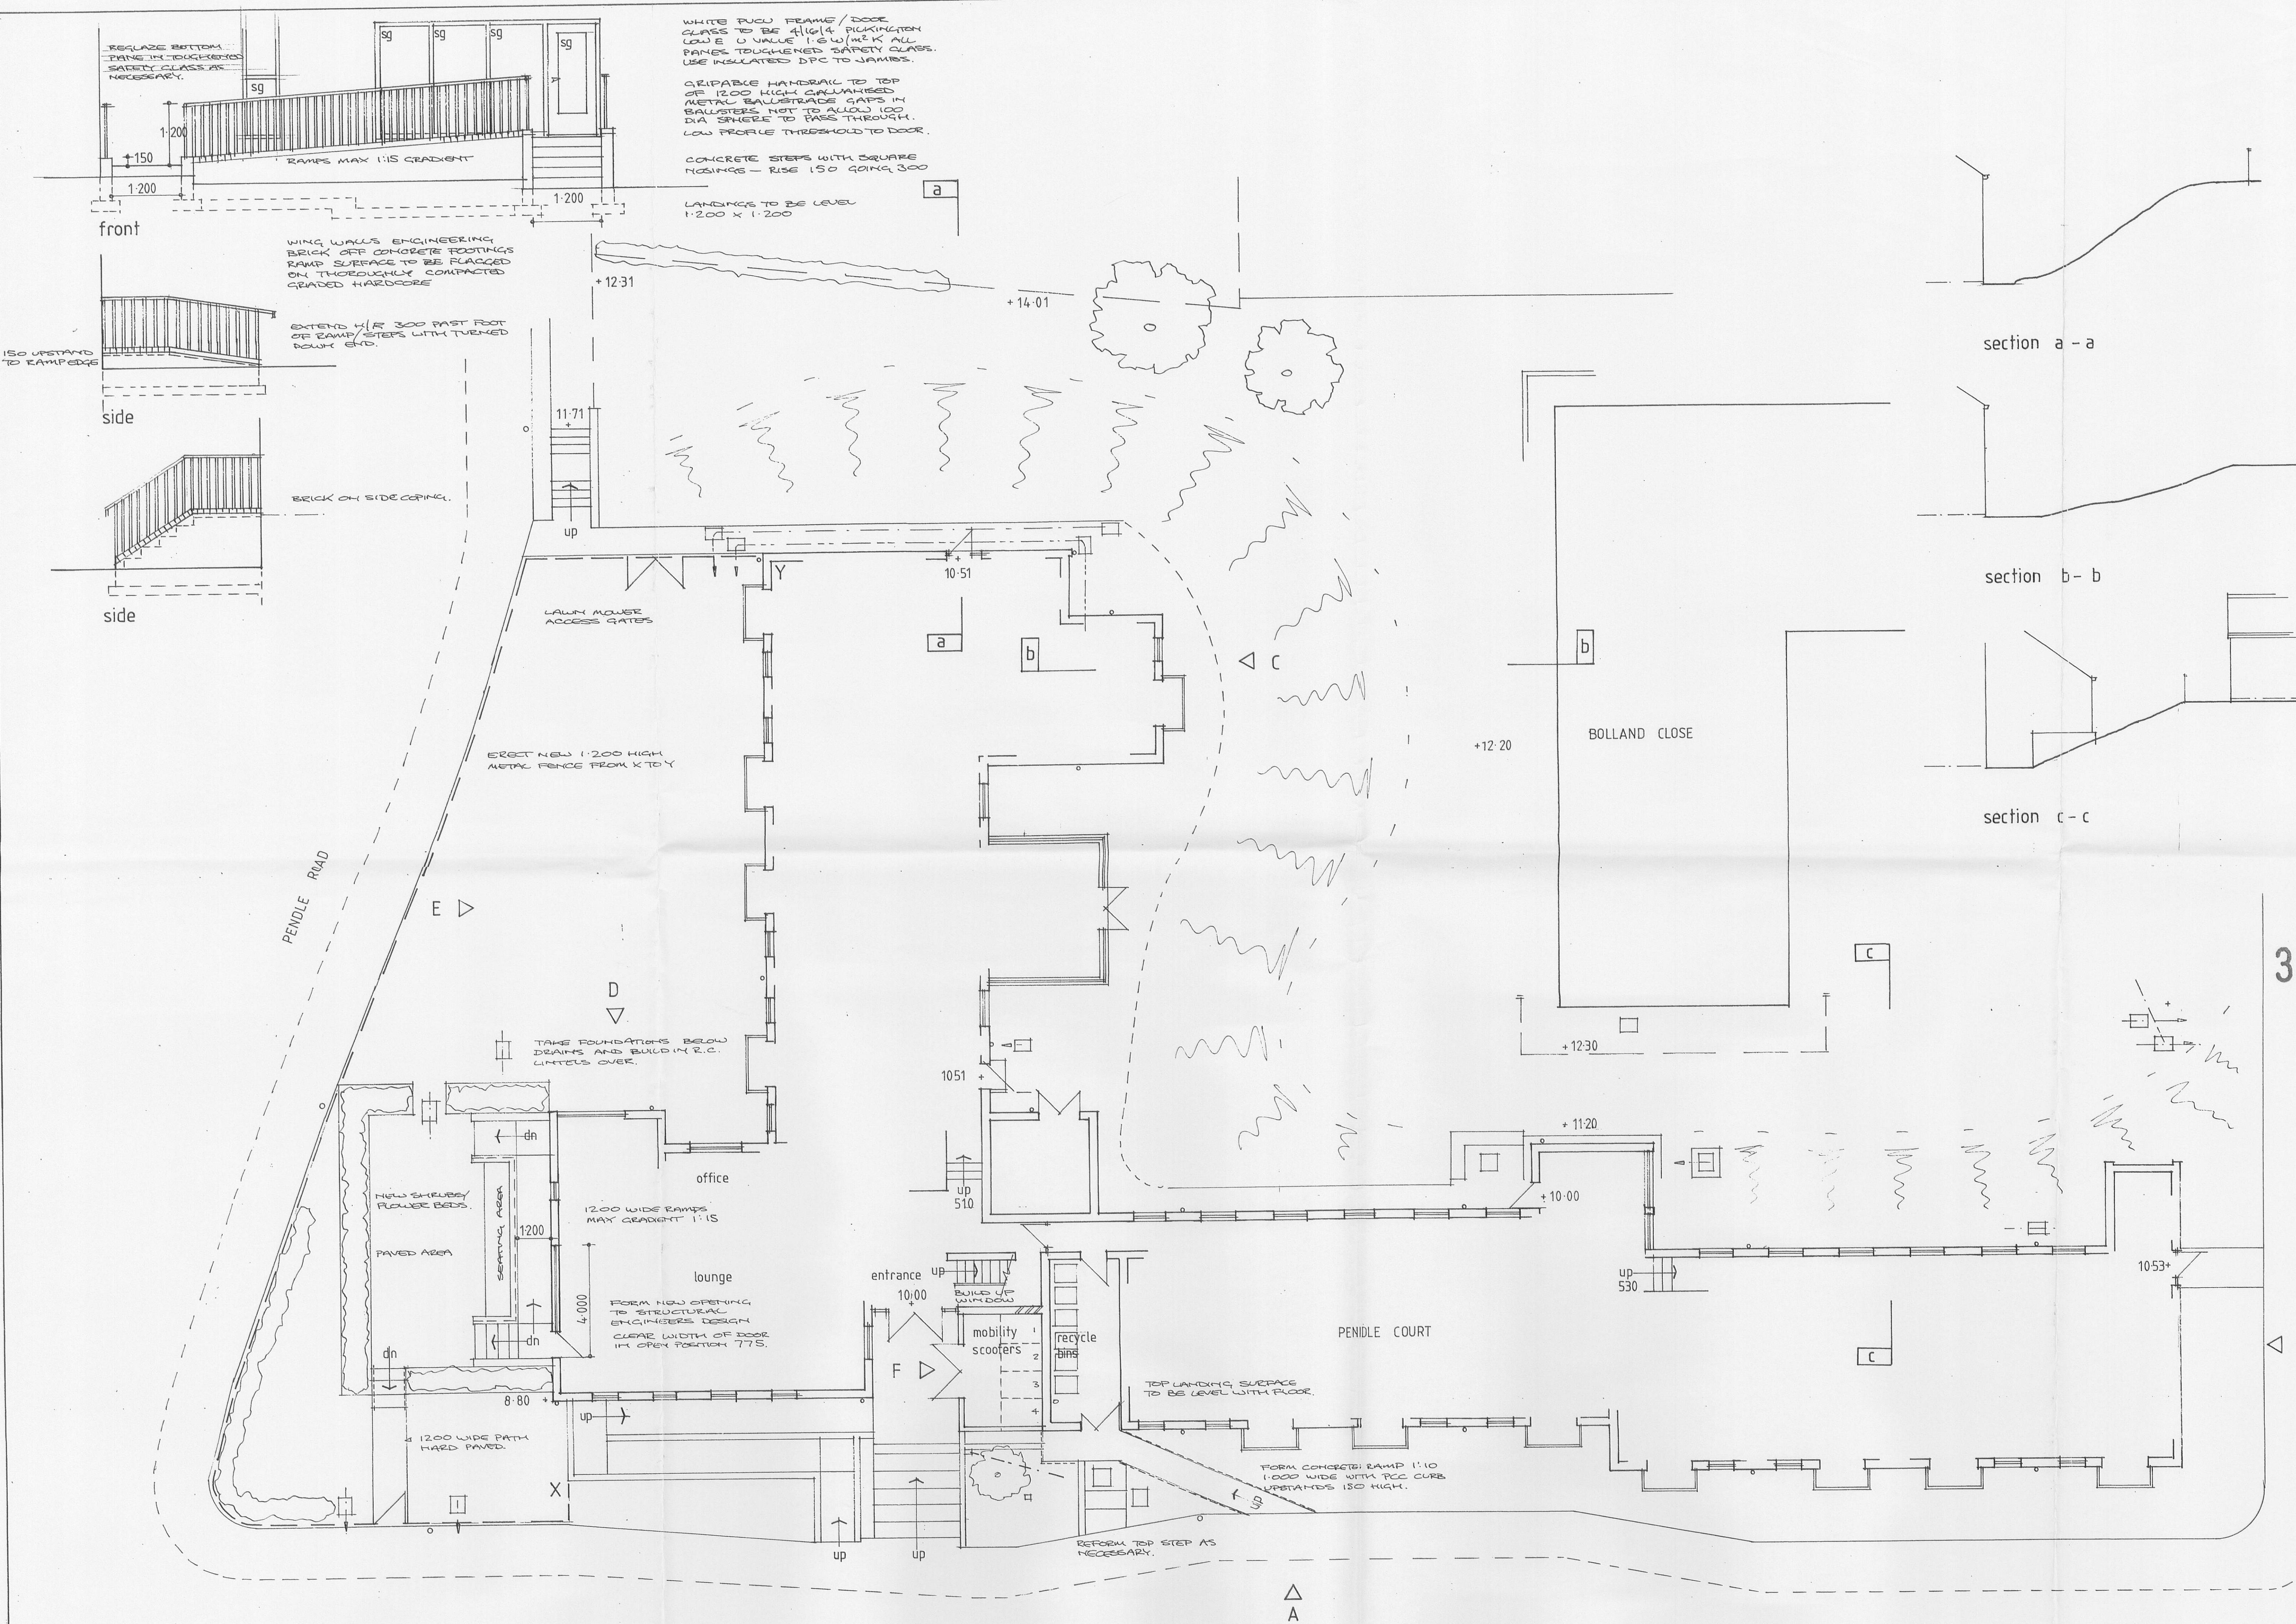

32 011 0084P

PENDLE COURT
HAYHURST STREET
CLITHEROE BB7 1PH
PROPOSED ALTERATIONS
scale 1:100 drg 20:10:1013:3
J J Taylor M. R.I.C.S. for
RIBBLE VALLEY HOMES
44 YORK STREET CLITHEROE
BB7 2DL 01200 421220