

Rear Elevation




Front Elevation




Side Elevation




Ground Floor

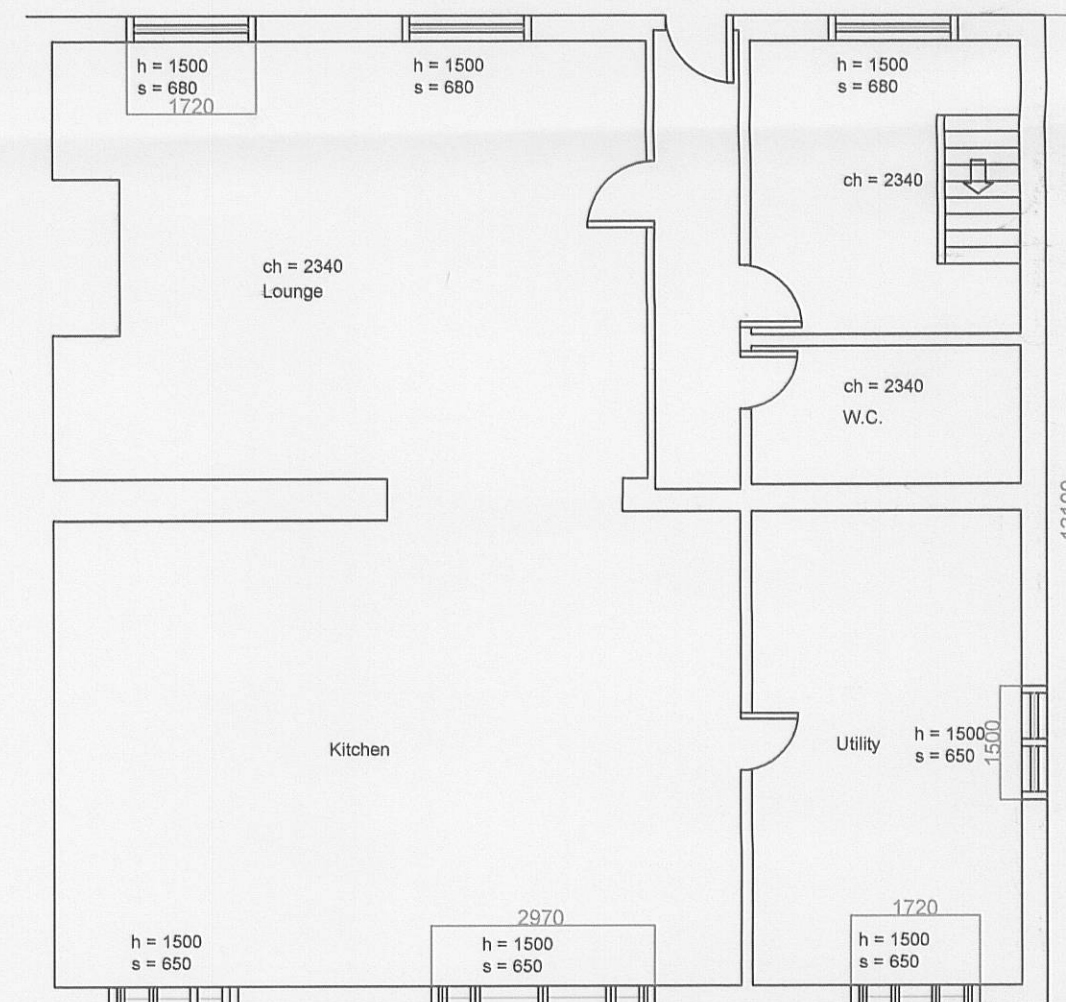

First Floor

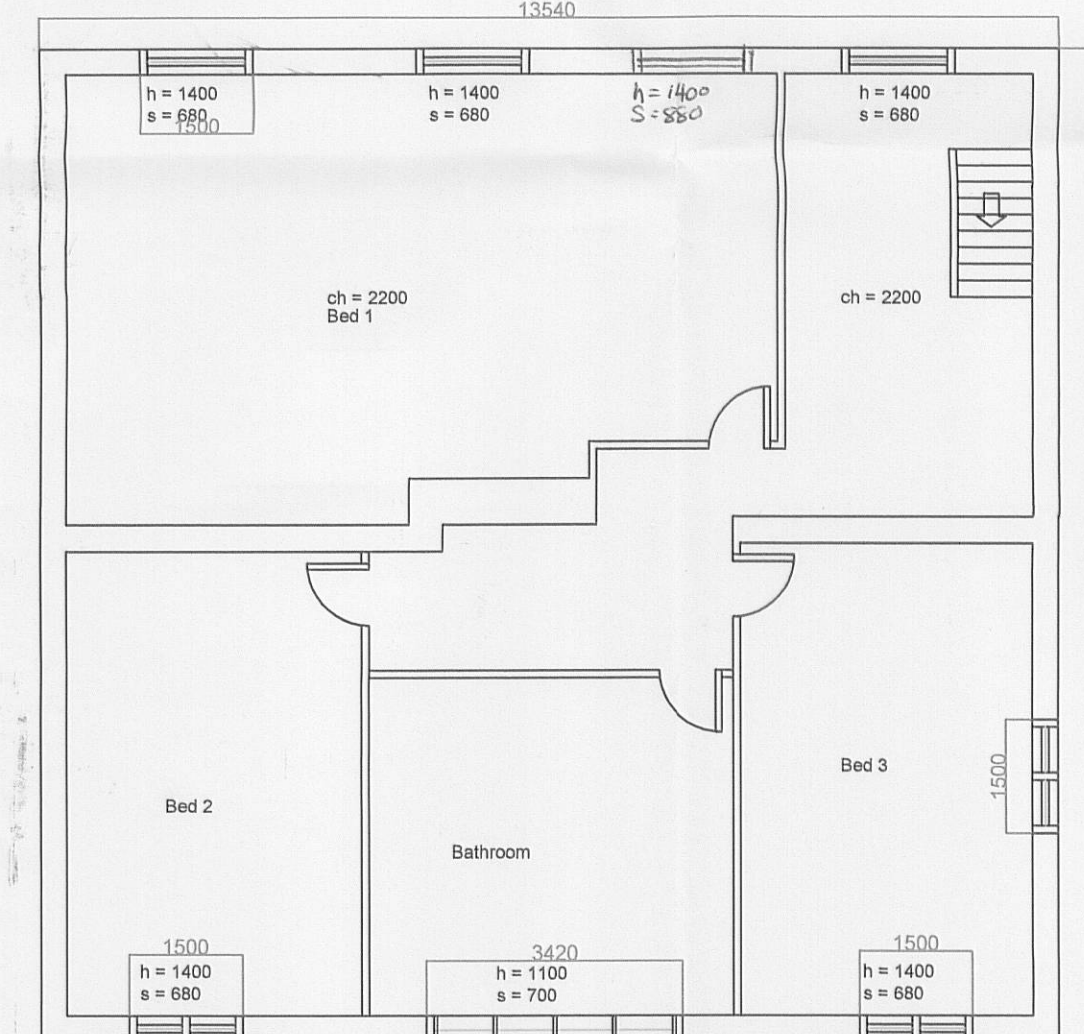

Roof Plan

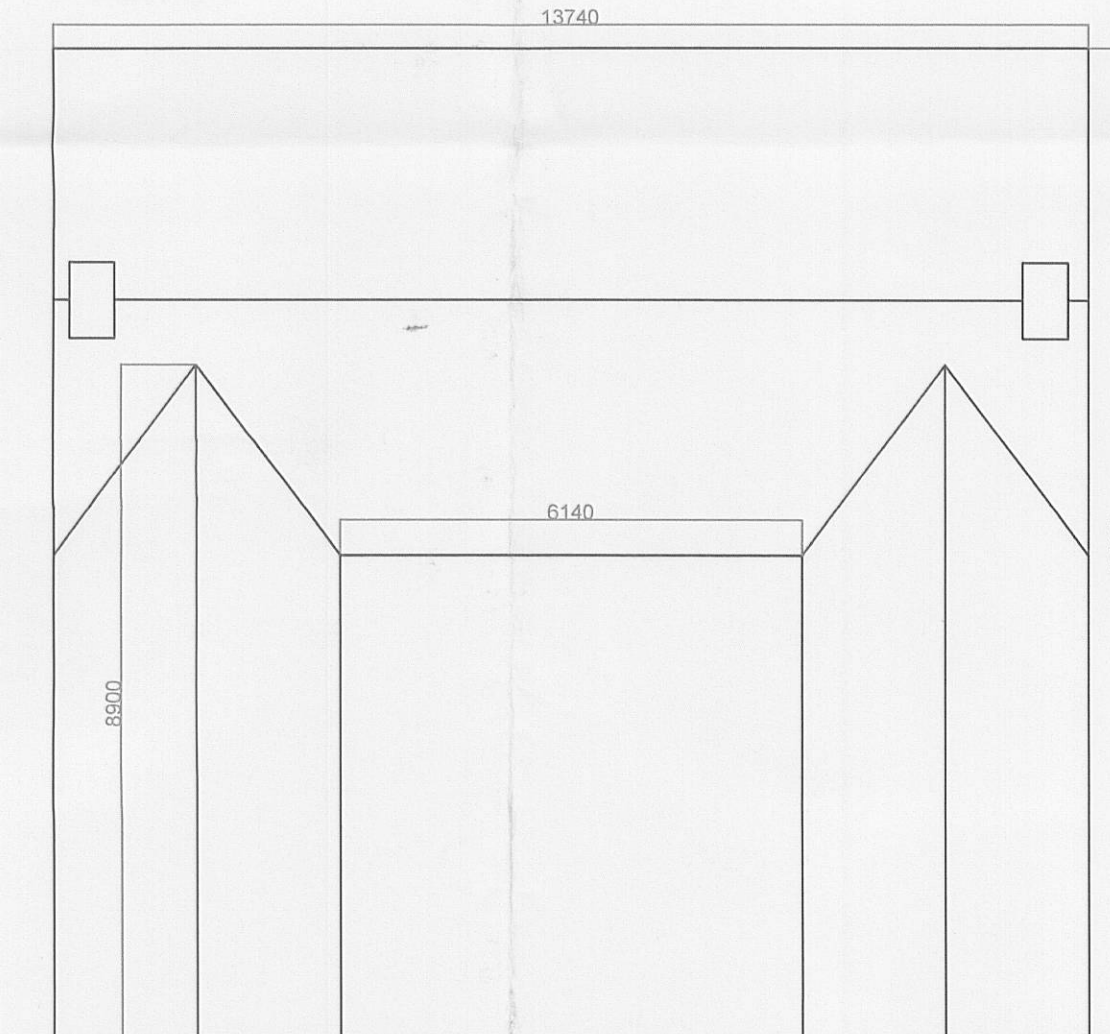

320110389P

Drawing Title: Proposed Plans and Elevations

Project Title: Newlngs Farm

Client: Mr RA Wilson