
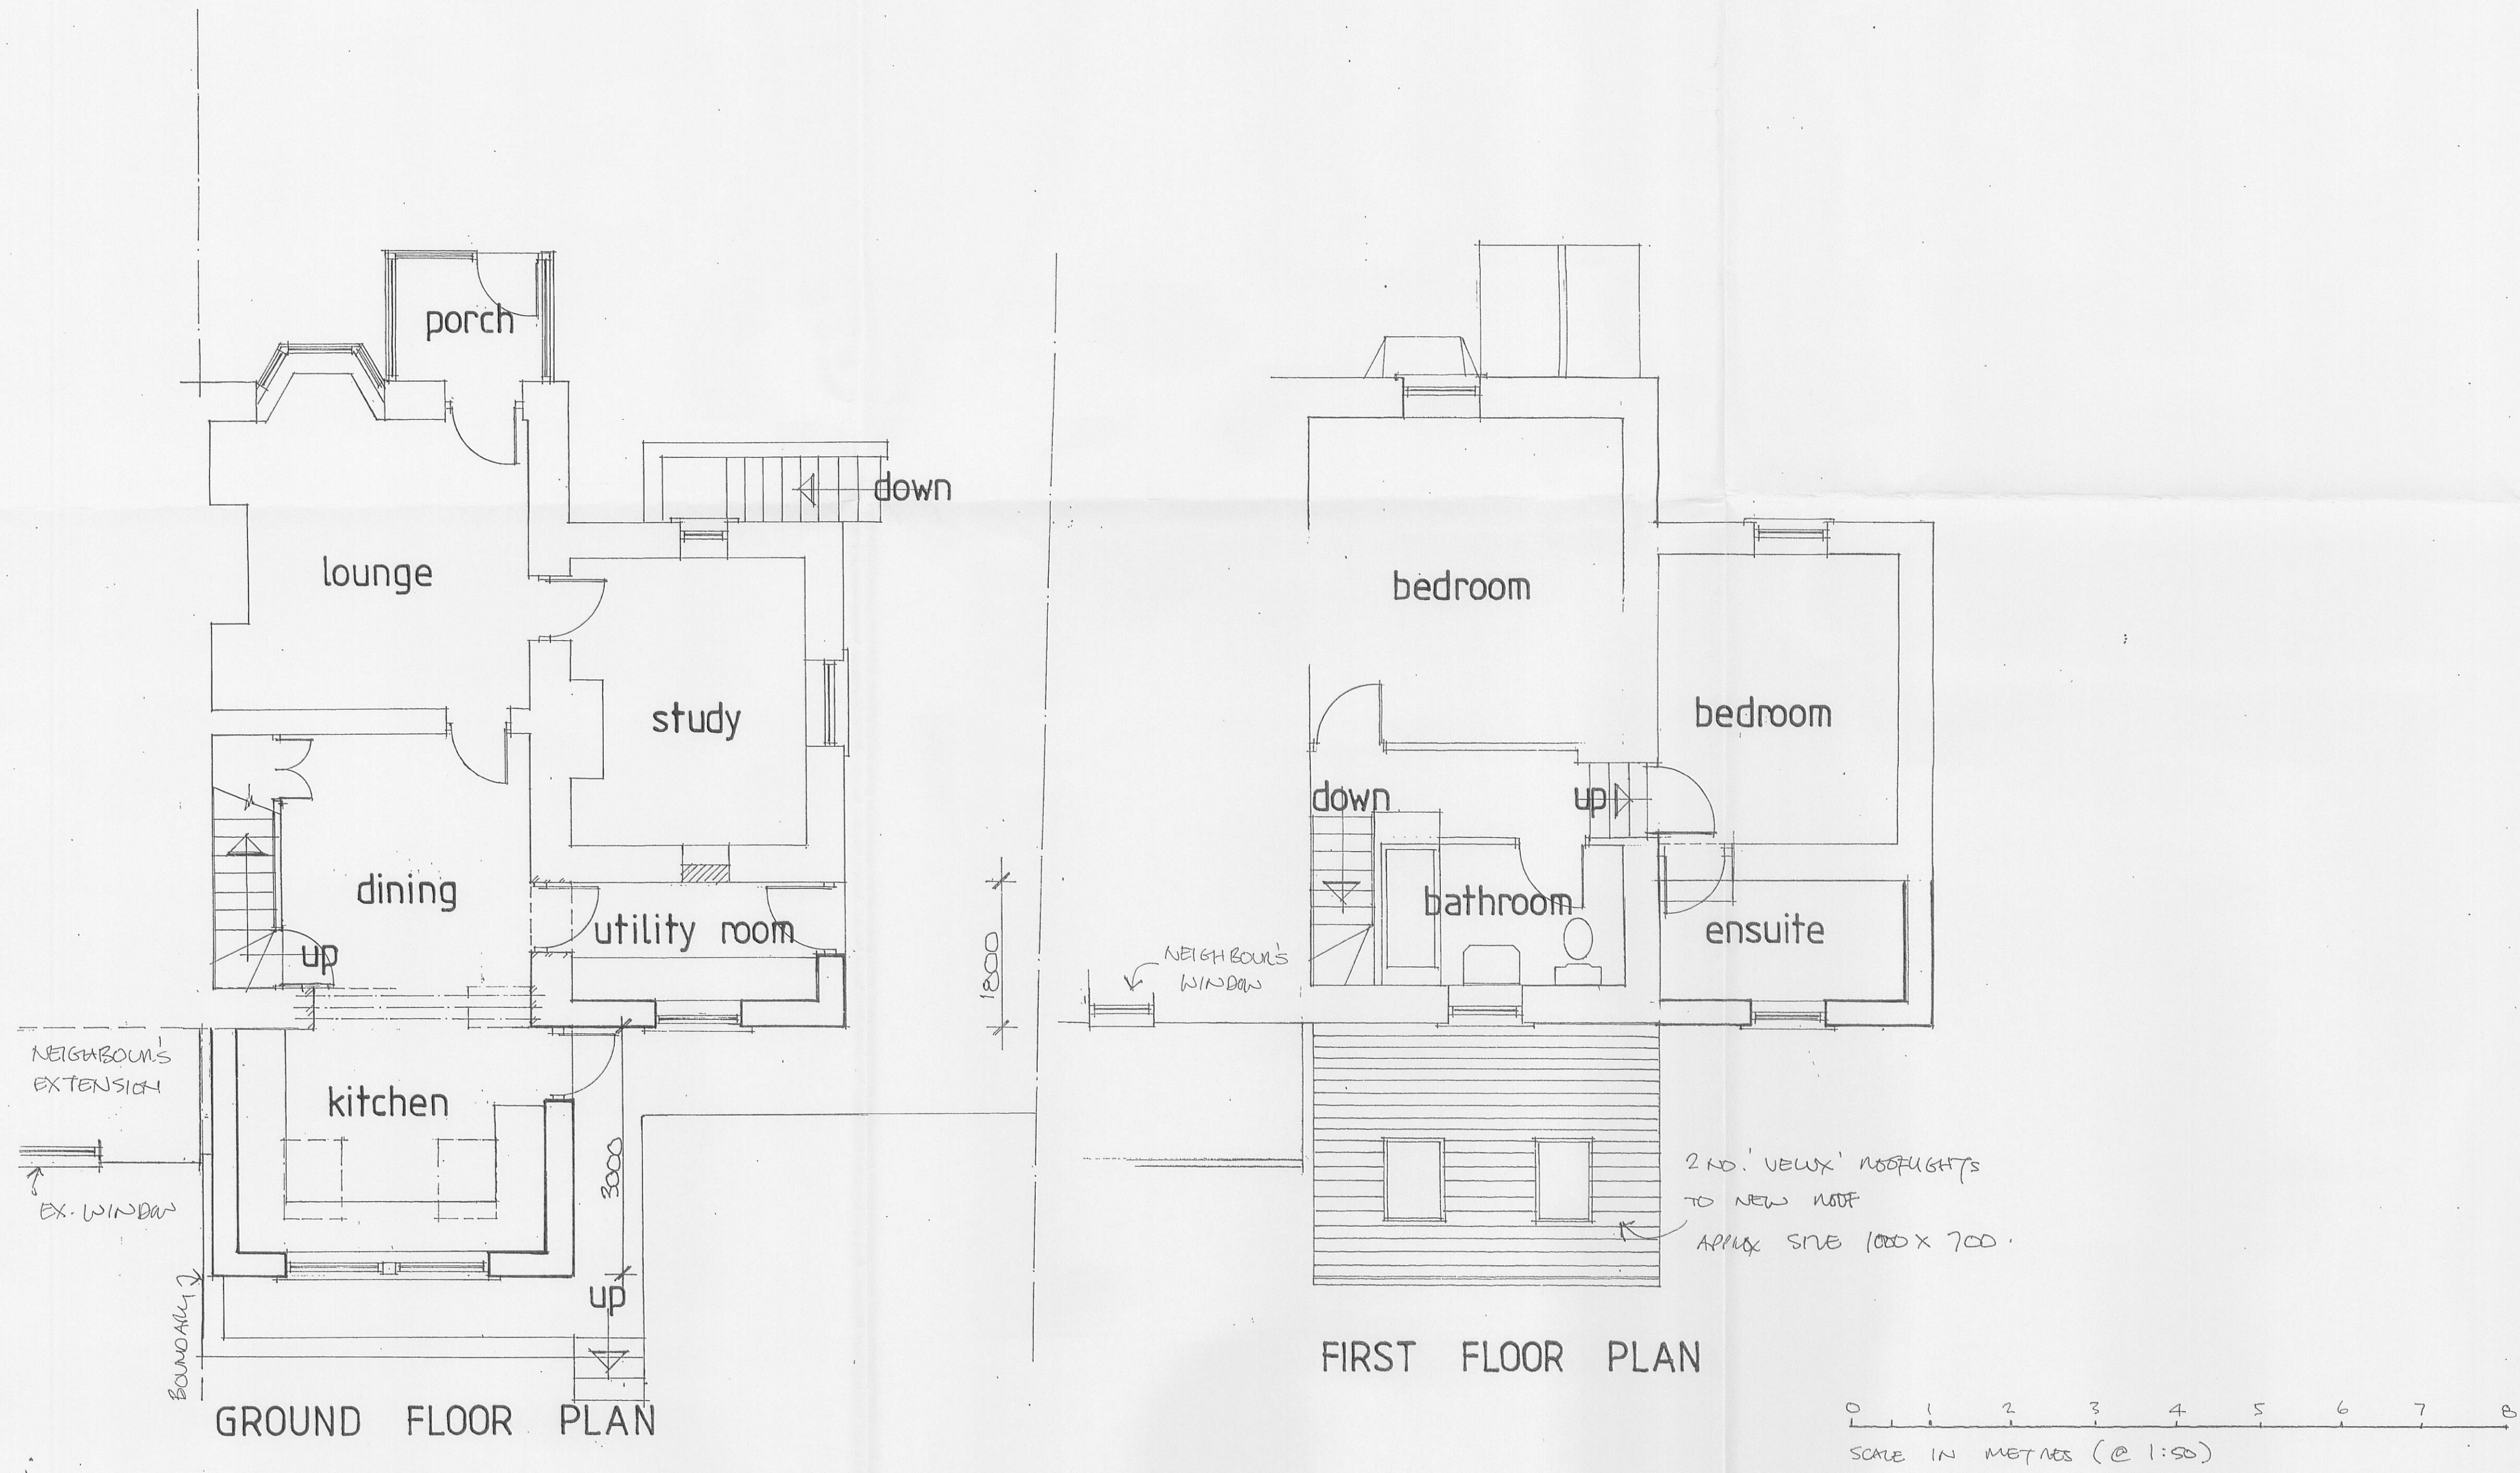


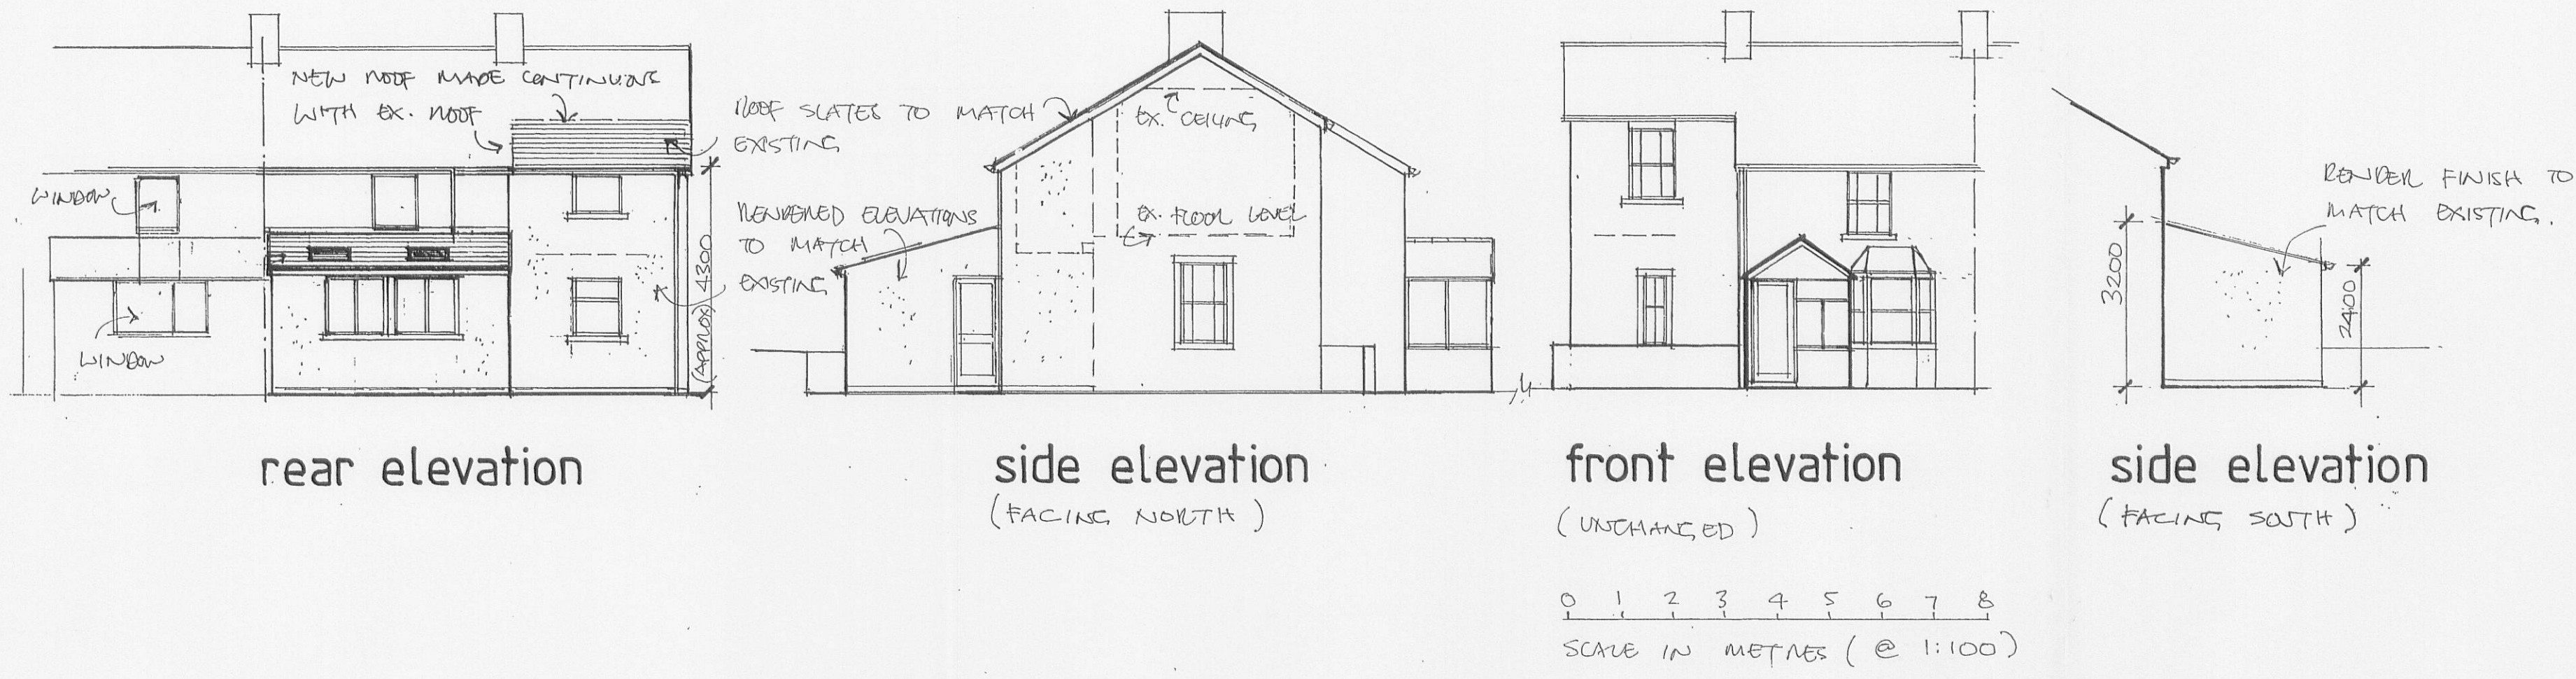

320110390P

Drawn by ~ PEARL HOLGATE

PROPOSED EXTENSION and ALTERATIONS at 4 KNOWSLEY ROAD · WILPSHIRE · BLACKBURN for Mrs. J. OWEN

(A1)

Beardwood Design Ltd
14 Wyckollars Road Blackburn Lancs BB2 7AZ
Telephone 01254 676778

date	april 2011
scale	1:50, 1:100
ref. no.	11/1986/1