



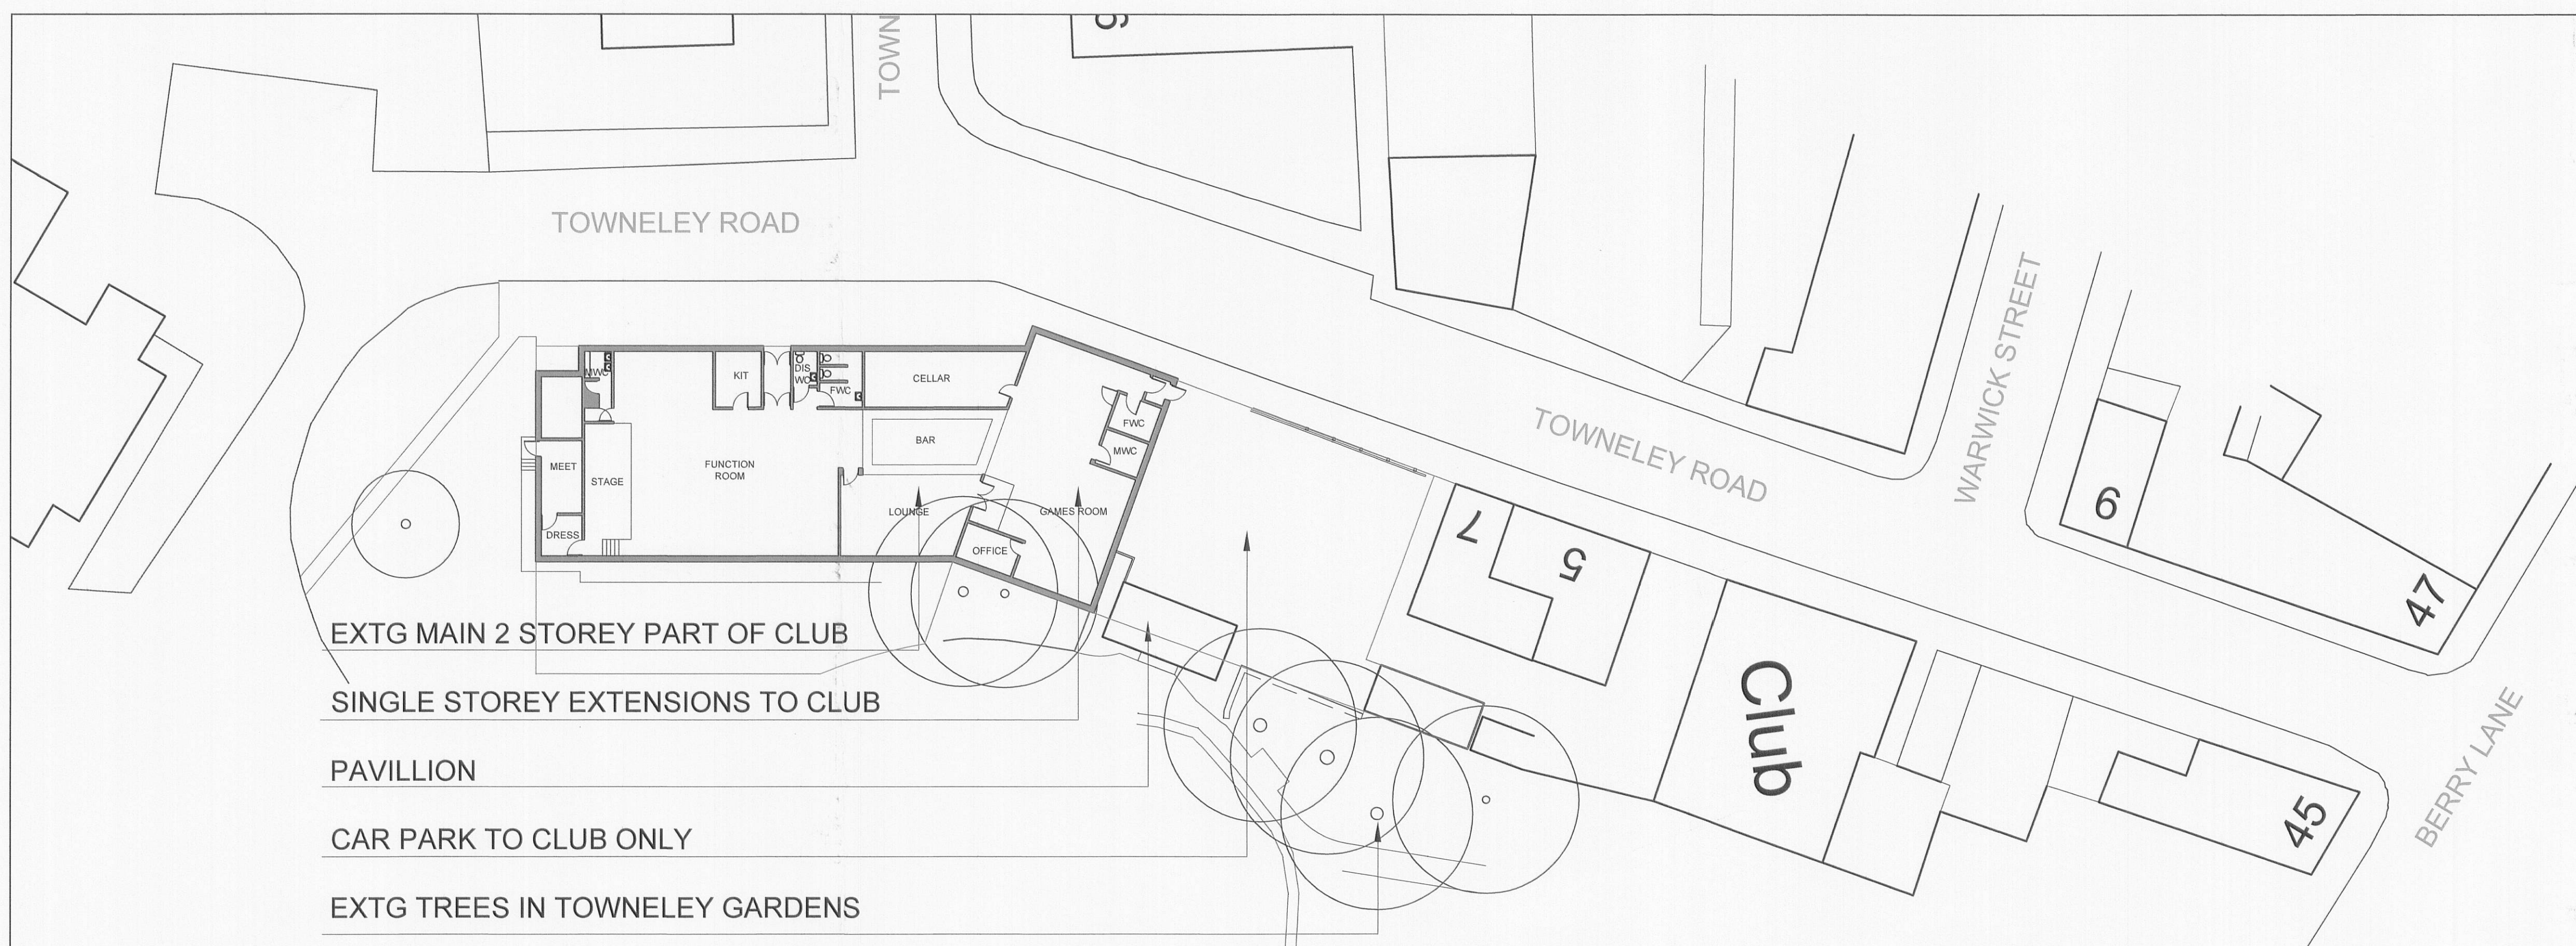


EXISTING

THIS DRAWING IS
FOR ILLUSTRATIVE
PURPOSES ONLY

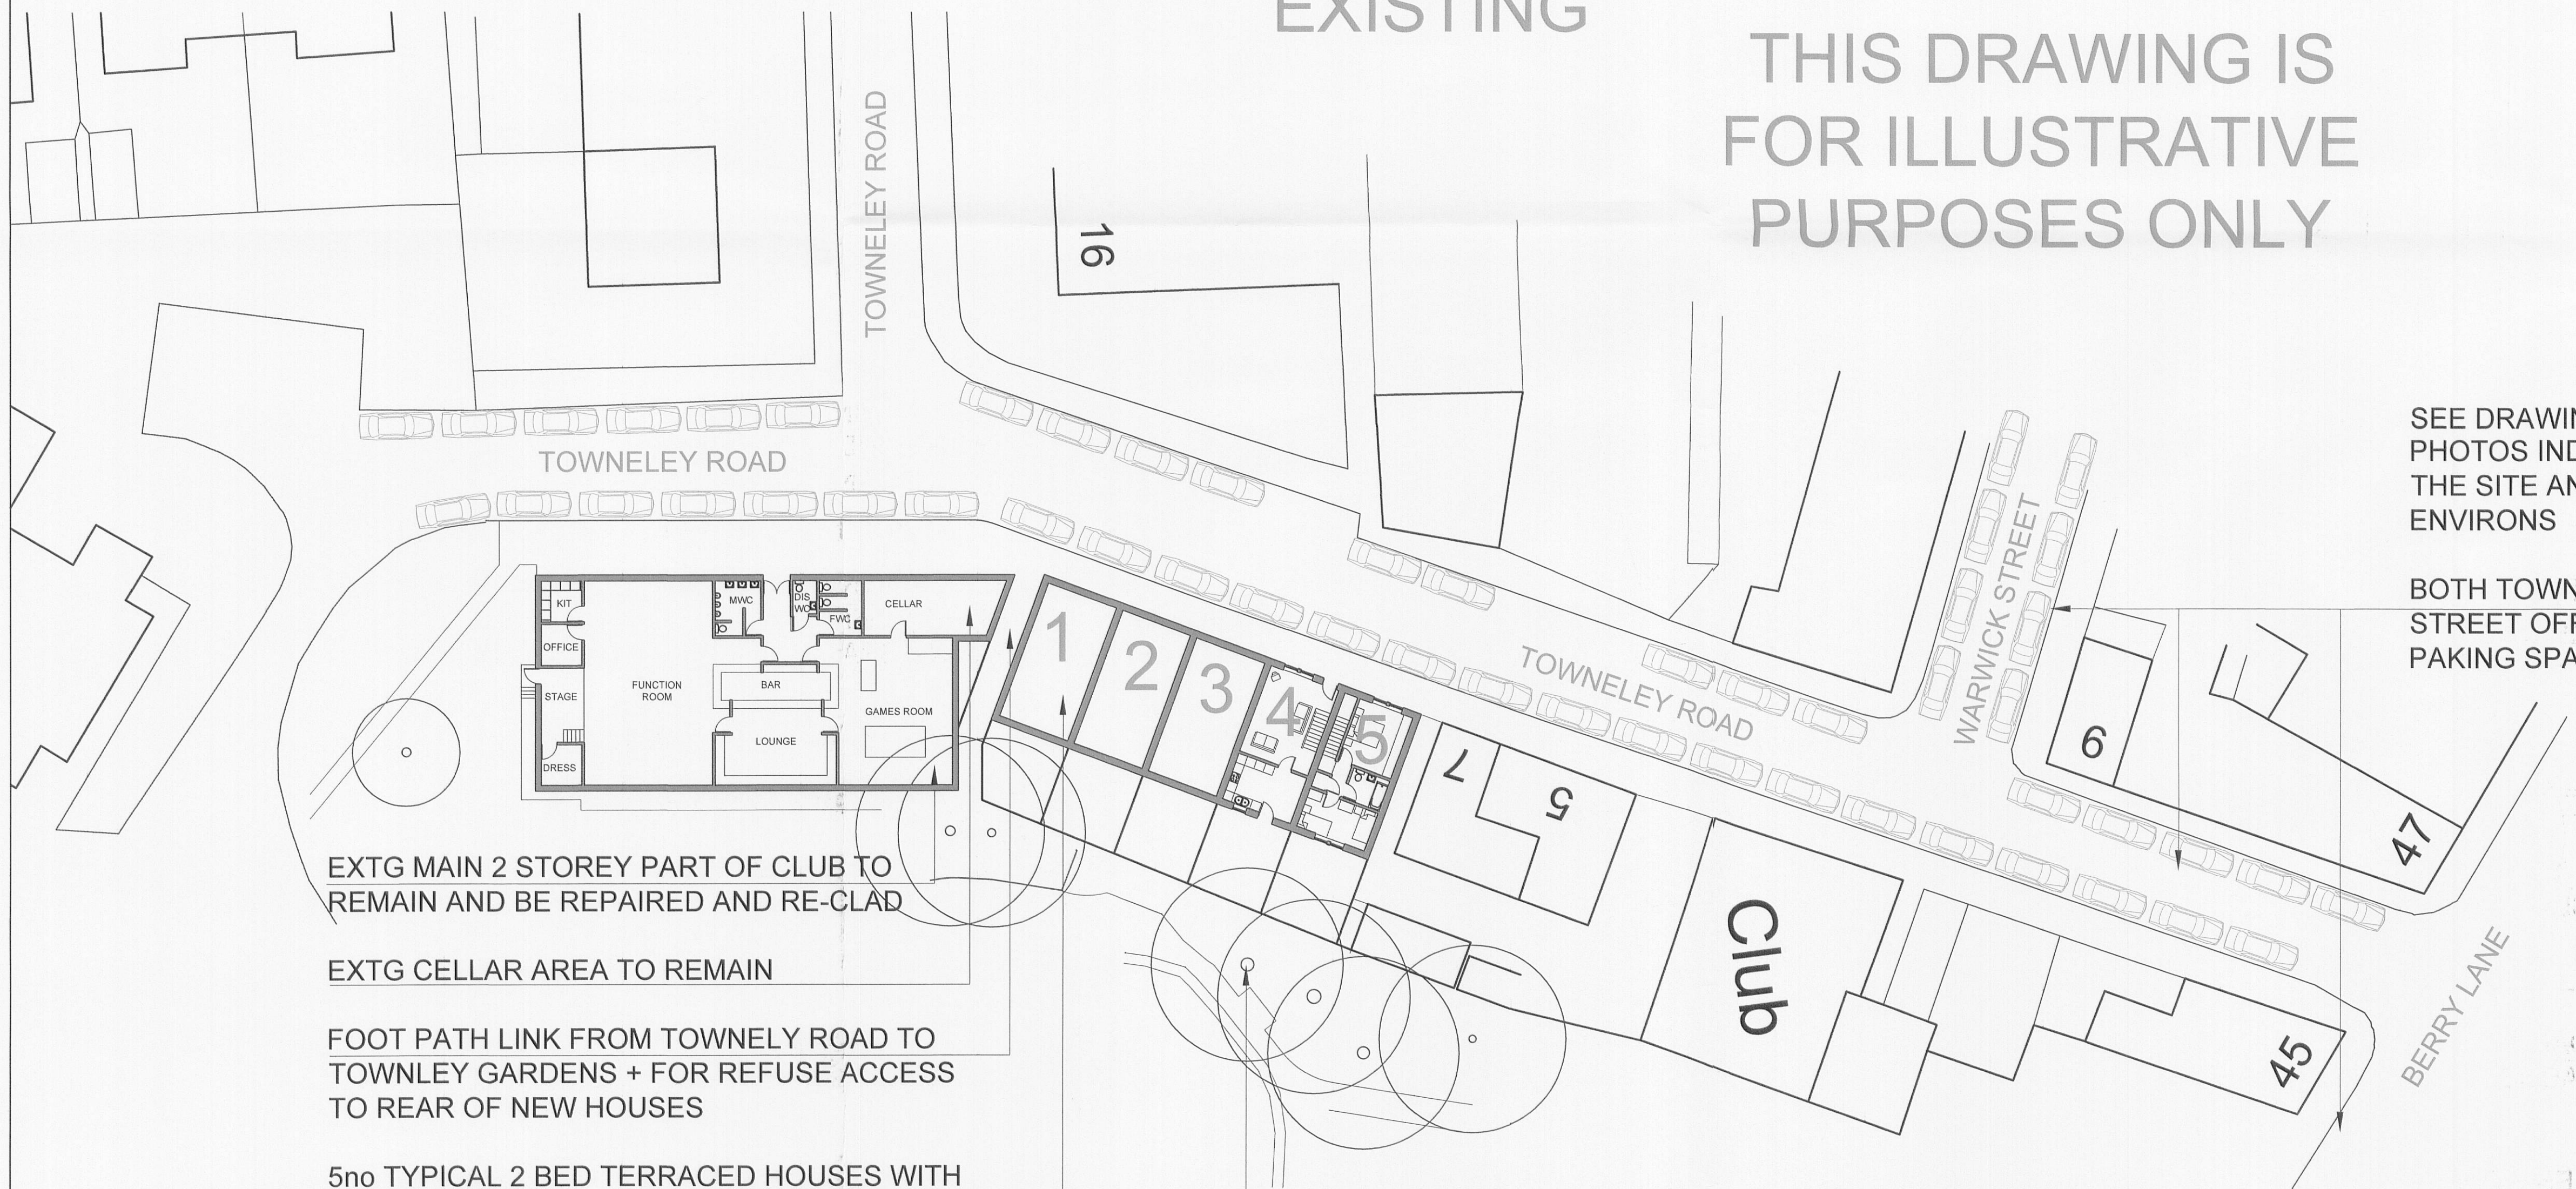

PROPOSED

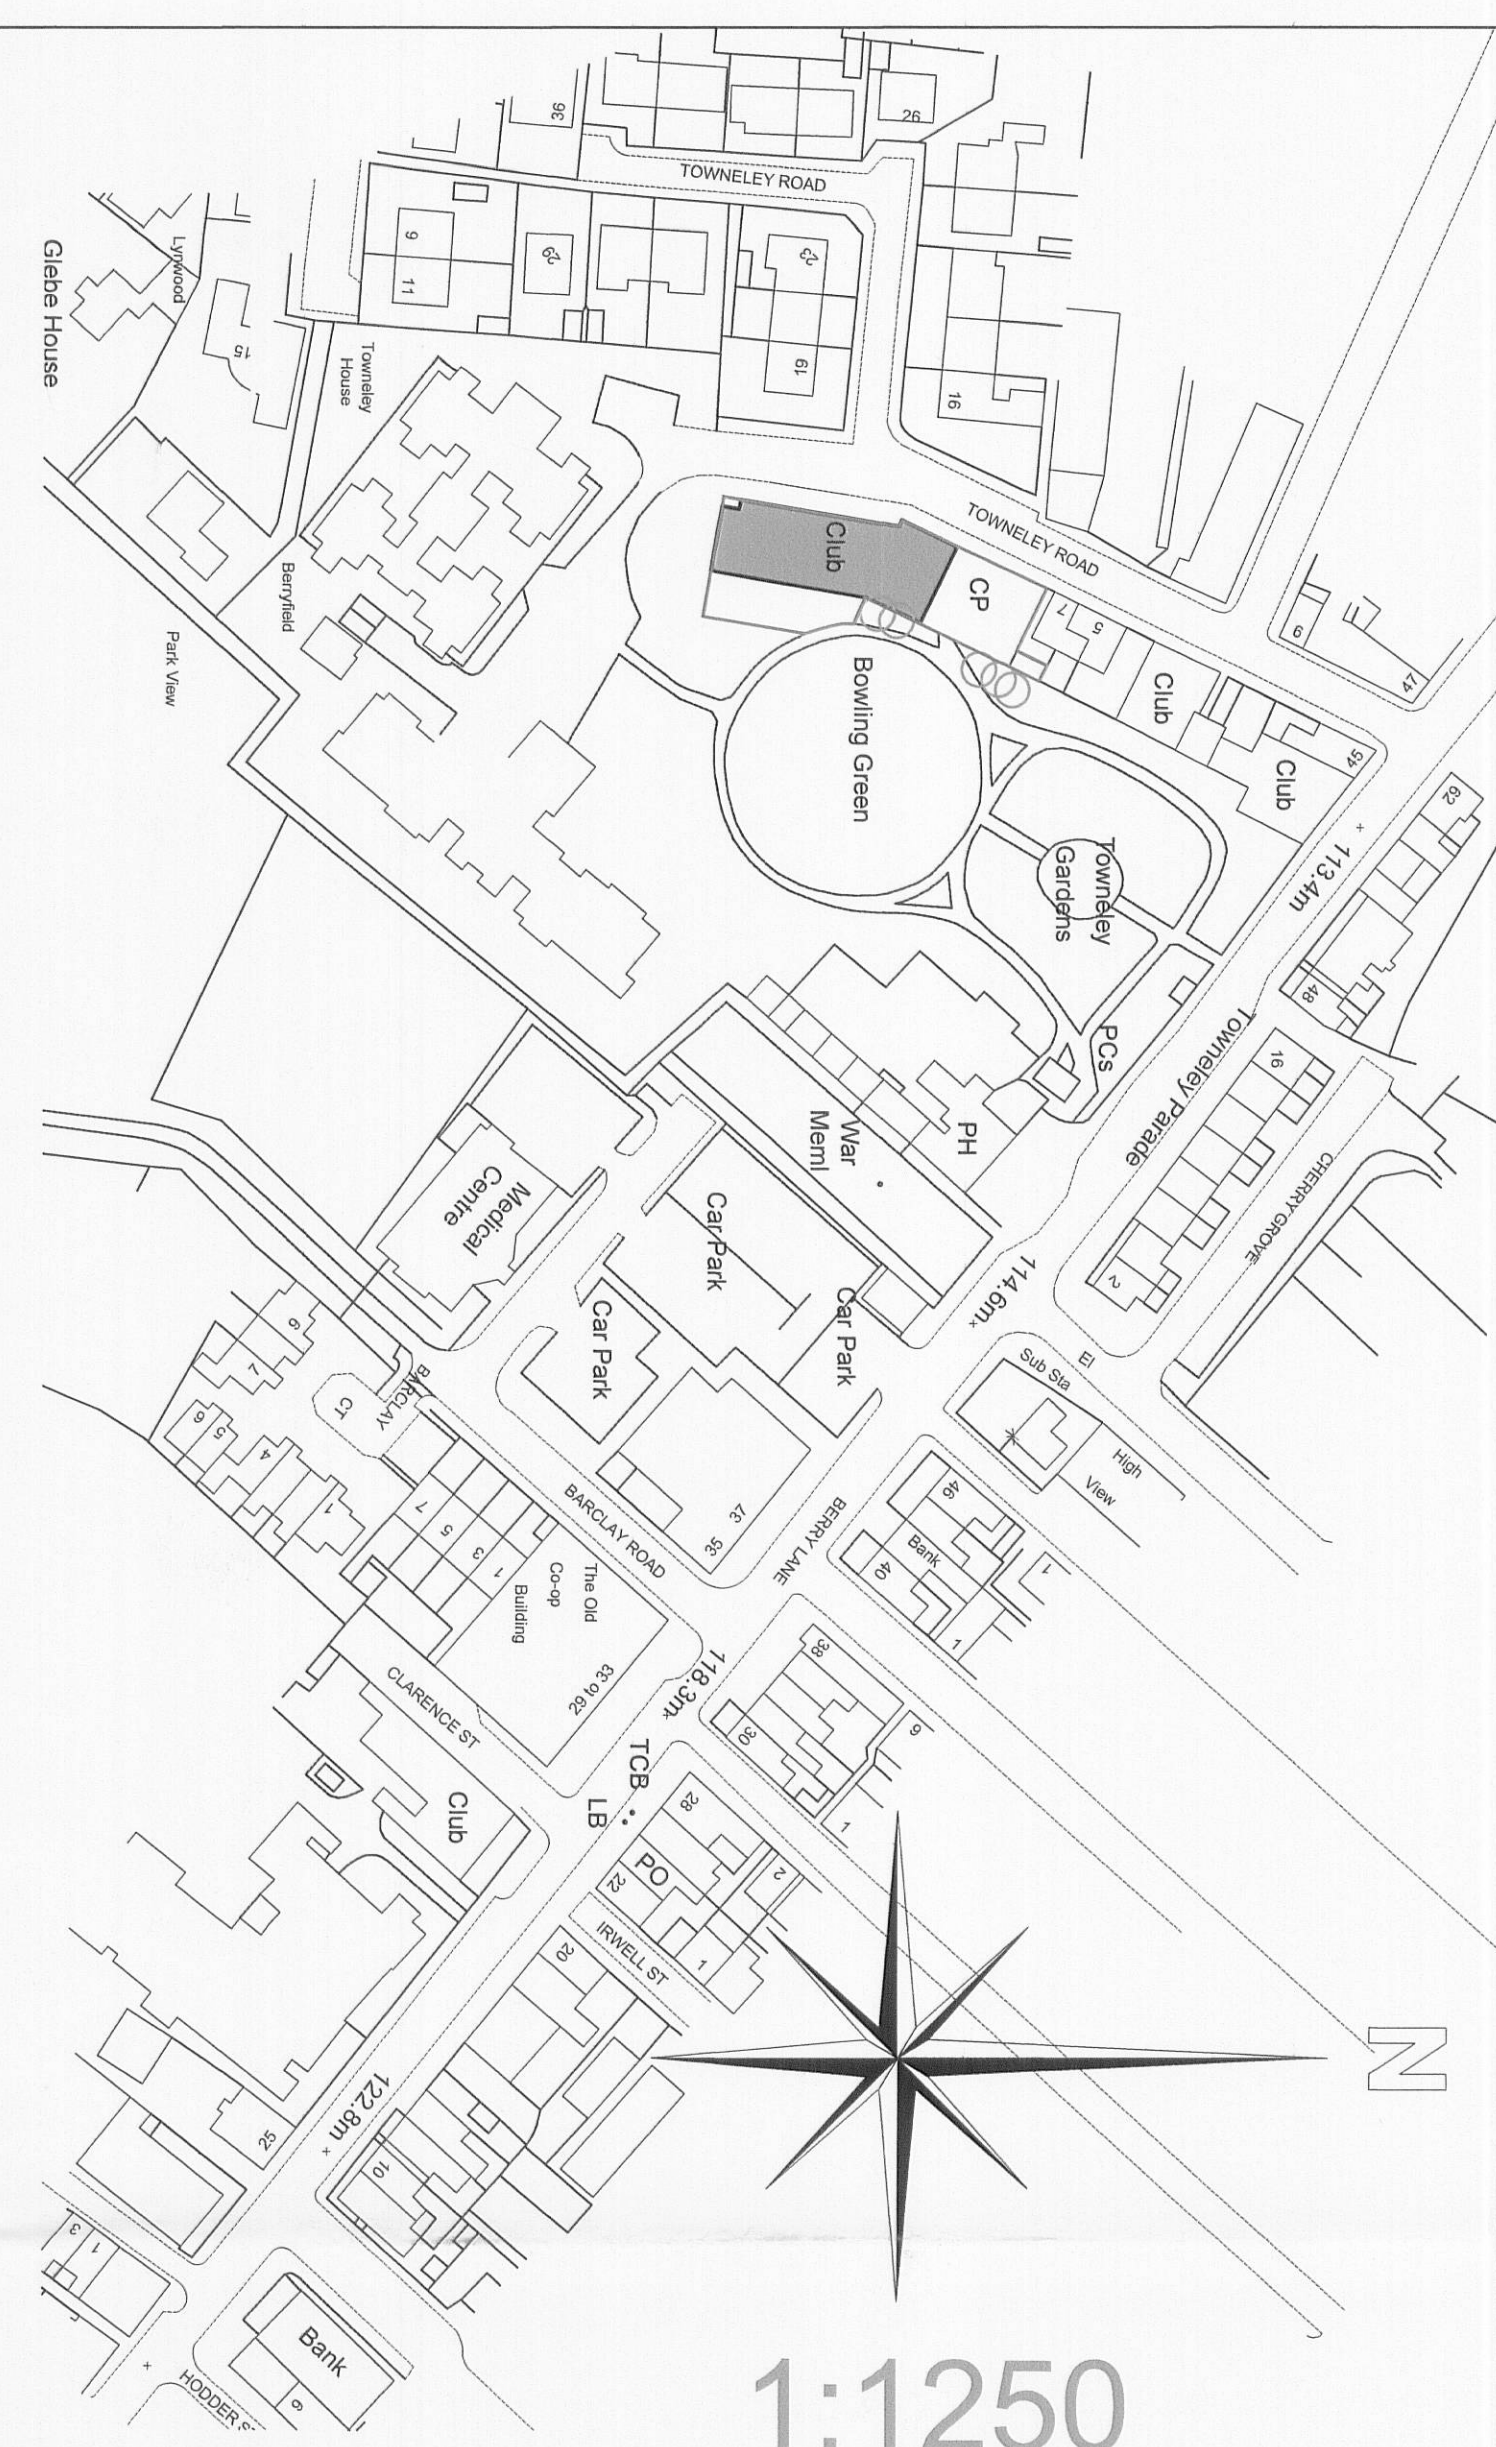

SEE DRAWING 1329/21 FOR ANNOTATED
PHOTOS INDICATING THE CONTEXT OF
THE SITE AND ITS SURROUNDING
ENVIRONS

BOTH TOWNELEY ROAD AND WARWICK
STREET OFFER MANY 'ON-STREET'
PAKING SPACES AS DOES BERRY LANE

Copyright of MRA			
notes			
rev	sig	date	
☐ MICHAEL RAYNER ☐ ASSOCIATES · A · R · C · H · I · T · E · C · T · S ·			
☐ 44-46 BERRY LANE LONGRIDGE PRESTON LANCASHIRE PR3 3JJ ☐ tel 01772 784406 fax 01772 782898			
project Royal British Legion Towneley Road Longridge			
drawing Proposed Alterations & New Houses			
scale	date	drawn	
1:250 @ A1	05/11	kz	
number	rev		
1329	20		