

WHITEACKER LANE

Oak Leigh

HOUSE

ADJOINING FIELD

WORKSHOP

SHEDS AND MATERIALS
REMOVED FROM SITE

Paddock

FENCE

EXTA FENCE

NEW AGRICULTURAL
STORE OFFSET 2M
FROM NEIGHBOURS FENCE

FIELD (OWNERSHIP OF No 2)

320110403P

AMENDED PLANS RECEIVED

DATE 4 Nov 2011

EXTA FENCE

POPULAR TREES
WITHIN THE CURTILAGE



Milton View

A - 2M OFFSET FROM
BOUNDARY - 3.11.11

1:500 SITE PLAN



PH/SW/200A
MAY 2011.

3201 10403P

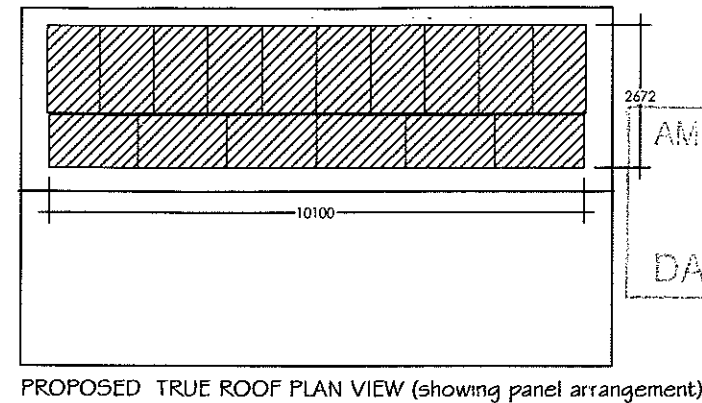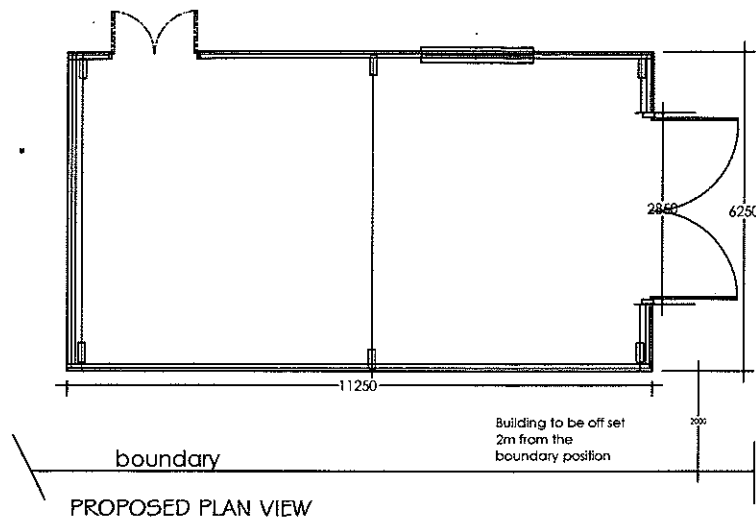



AMENDED PLANS RECEIVED

DATE 4 Nov 2011

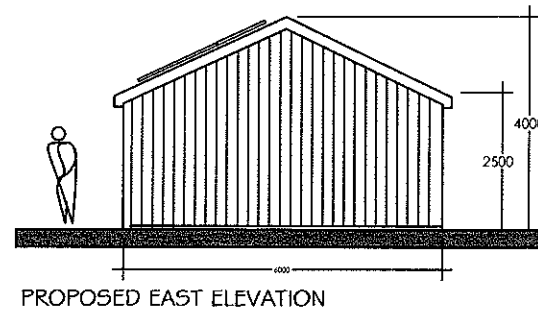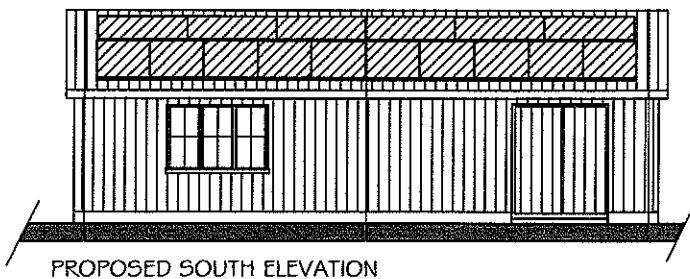

PLANNING NOTES

New agricultural store to be steel framed with a concrete slab. Roof and wall finish to be composite profiled metal sheeting colour coated olive green to the british standard. Personnel doors and window to the south elevation to be hardwood. Metal double doors (for trailer/tractor access) to the west elevation to be steel colour coated olive green

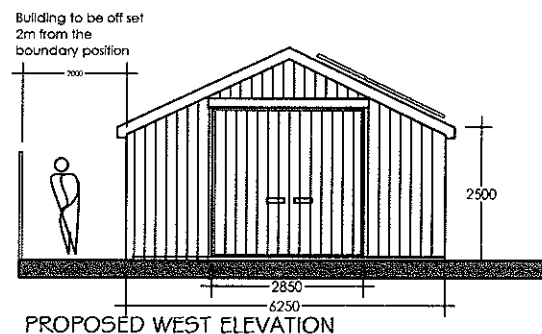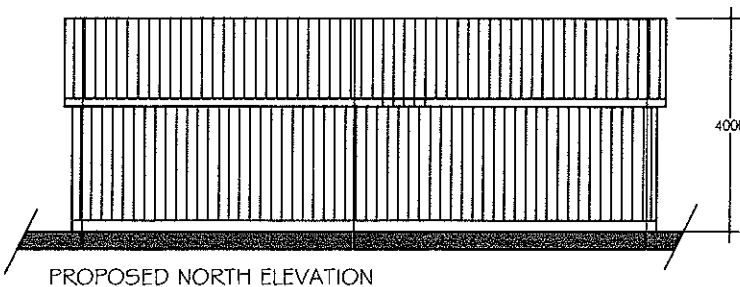

16 X 250W (1650 X 992 X 46) photovoltaic panels located on the south facing roof pitch and fixed with stainless profiled clamps to the sheeting. The panels are set down from the ridge a minimum of 400mm and project a maximum of 200mm from the upper roof profiles

**NEW AGRICULTURAL STORE
2 WHITEACRE LANE
BARROW
CLITHEROE
LANCASHIRE**

**PROPOSED PLANS AND ELEVATIONS
SW/100A MAY 2011 1:150**