


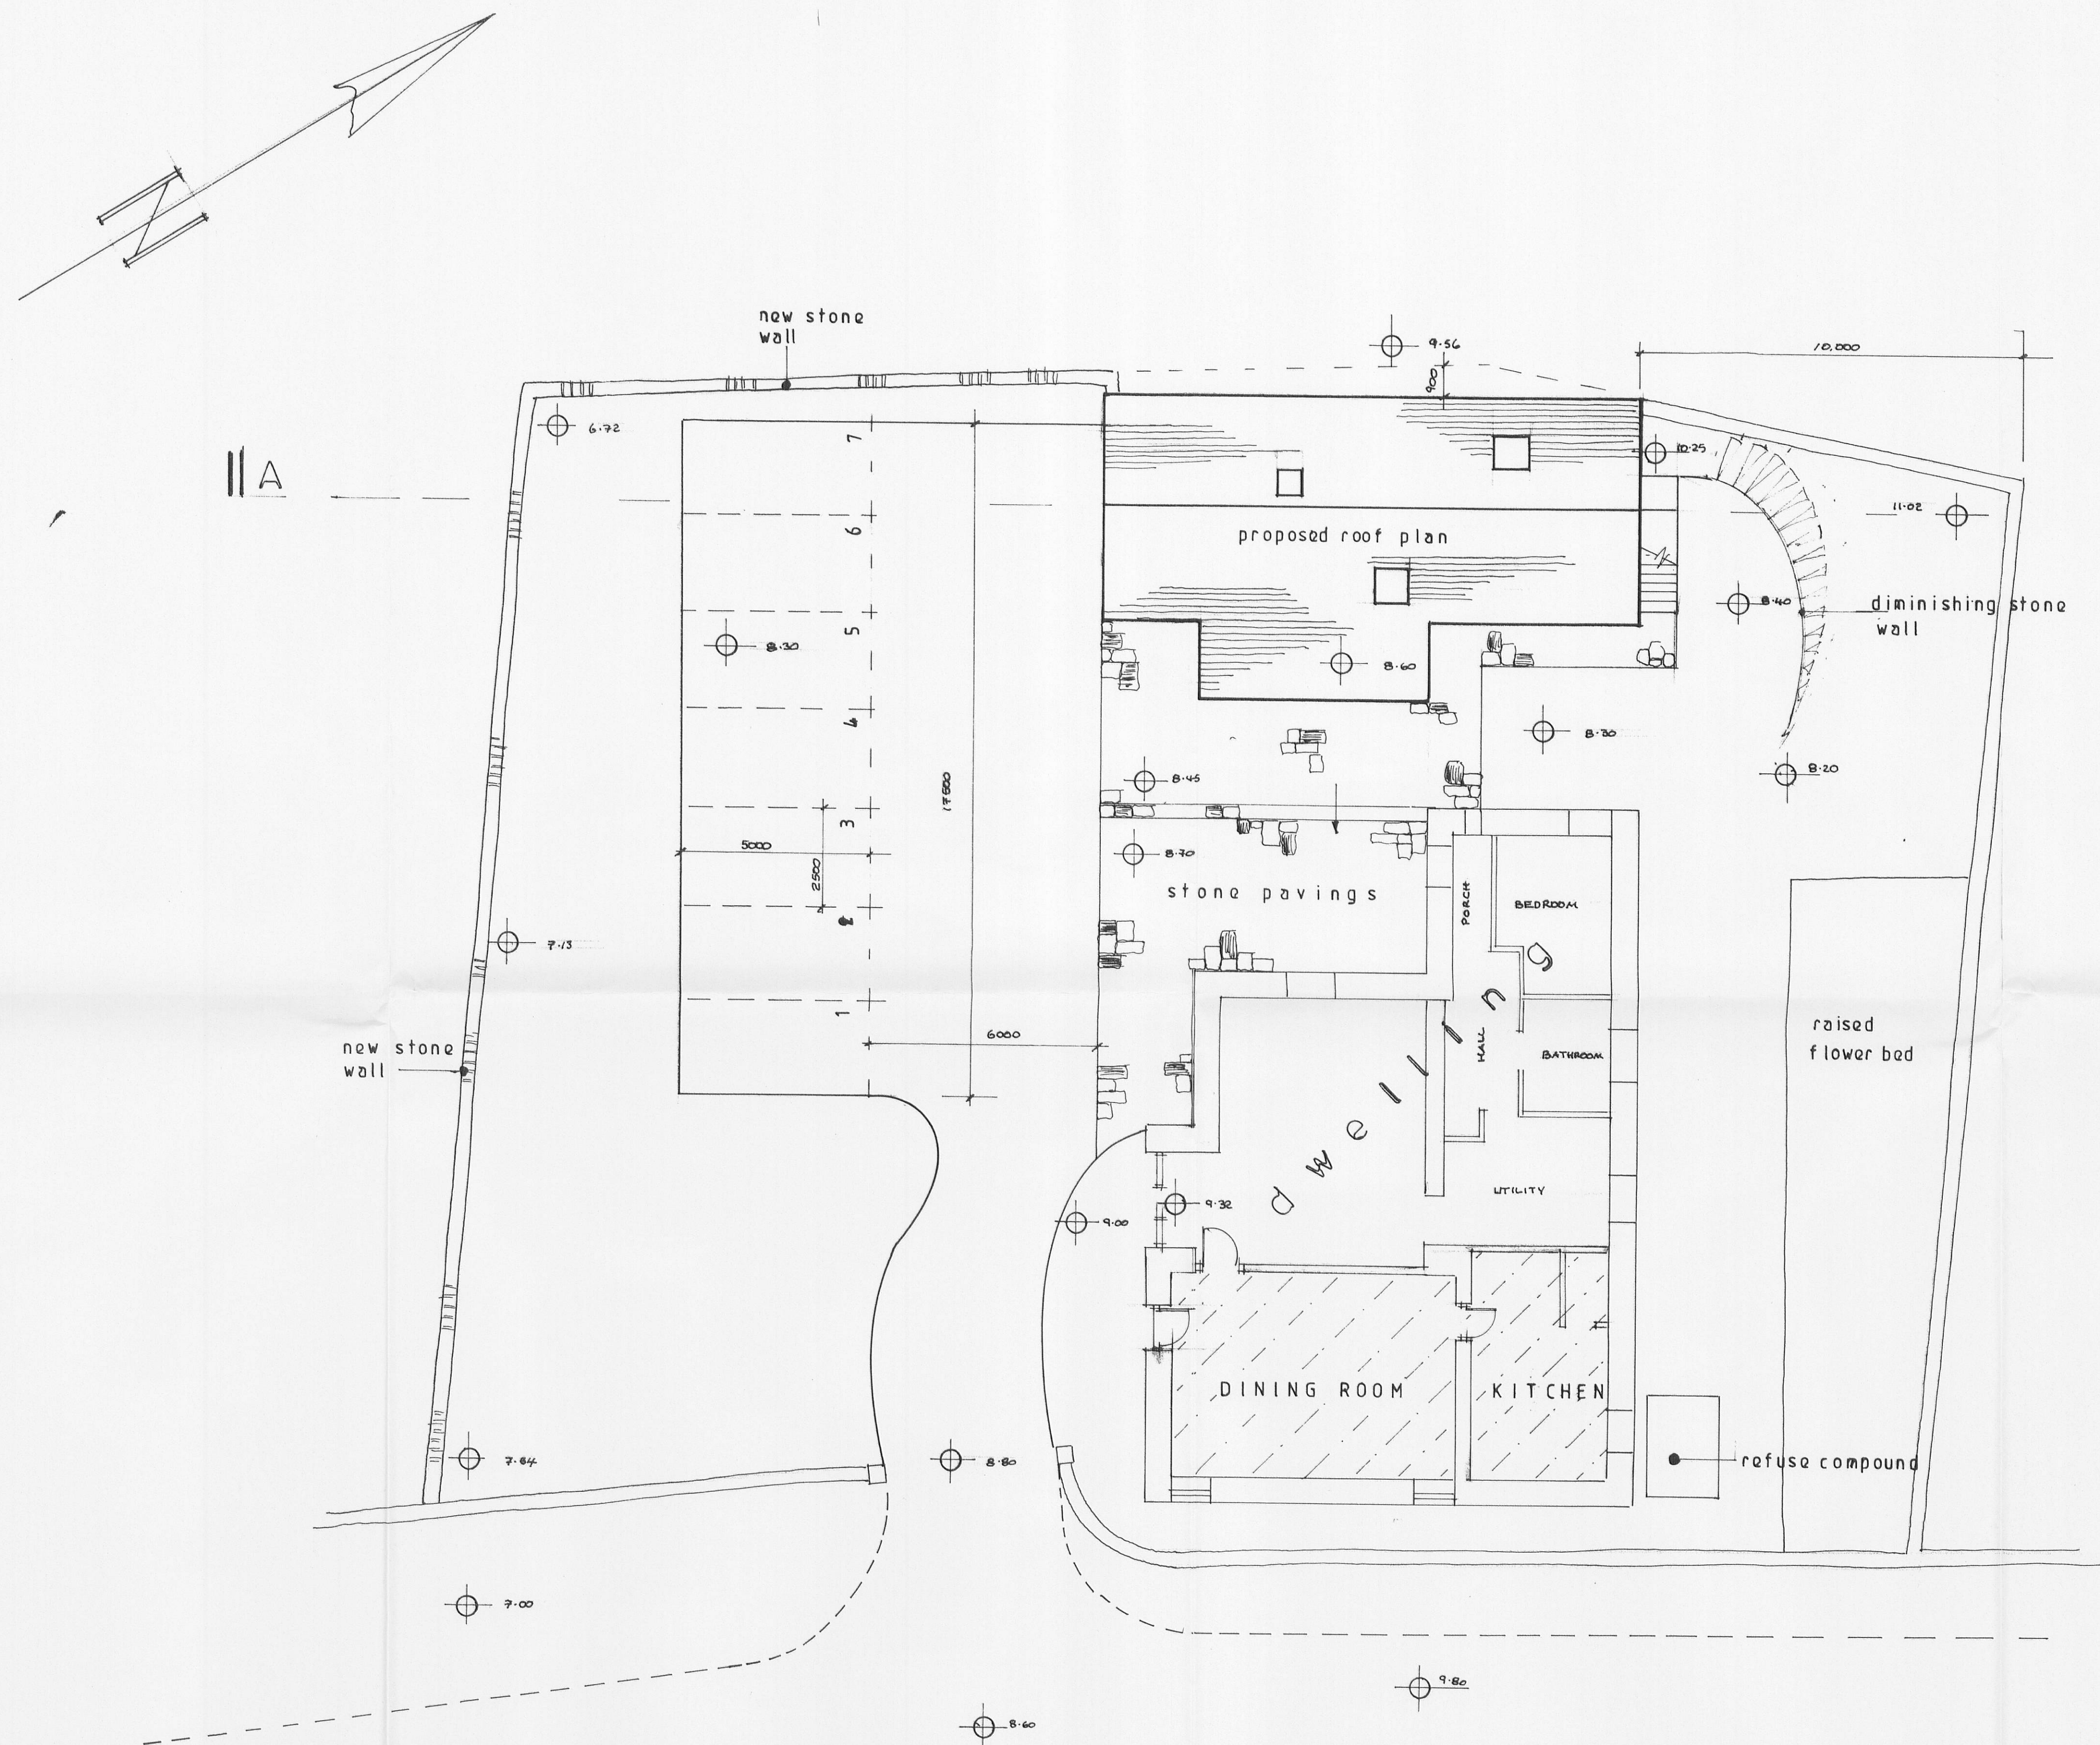

320110417P

AMENDED PLANS RECEIVED
DATE 13/10/11

subject to 106 Agreement
proposed levels

S.J. Bialacki Limited Building Surveyors
Drawing no 5006
Scale 1:100
Proposed Site Layout
Proposed Annex Extension At Clerk Laithe Barn Newton in Bowland