


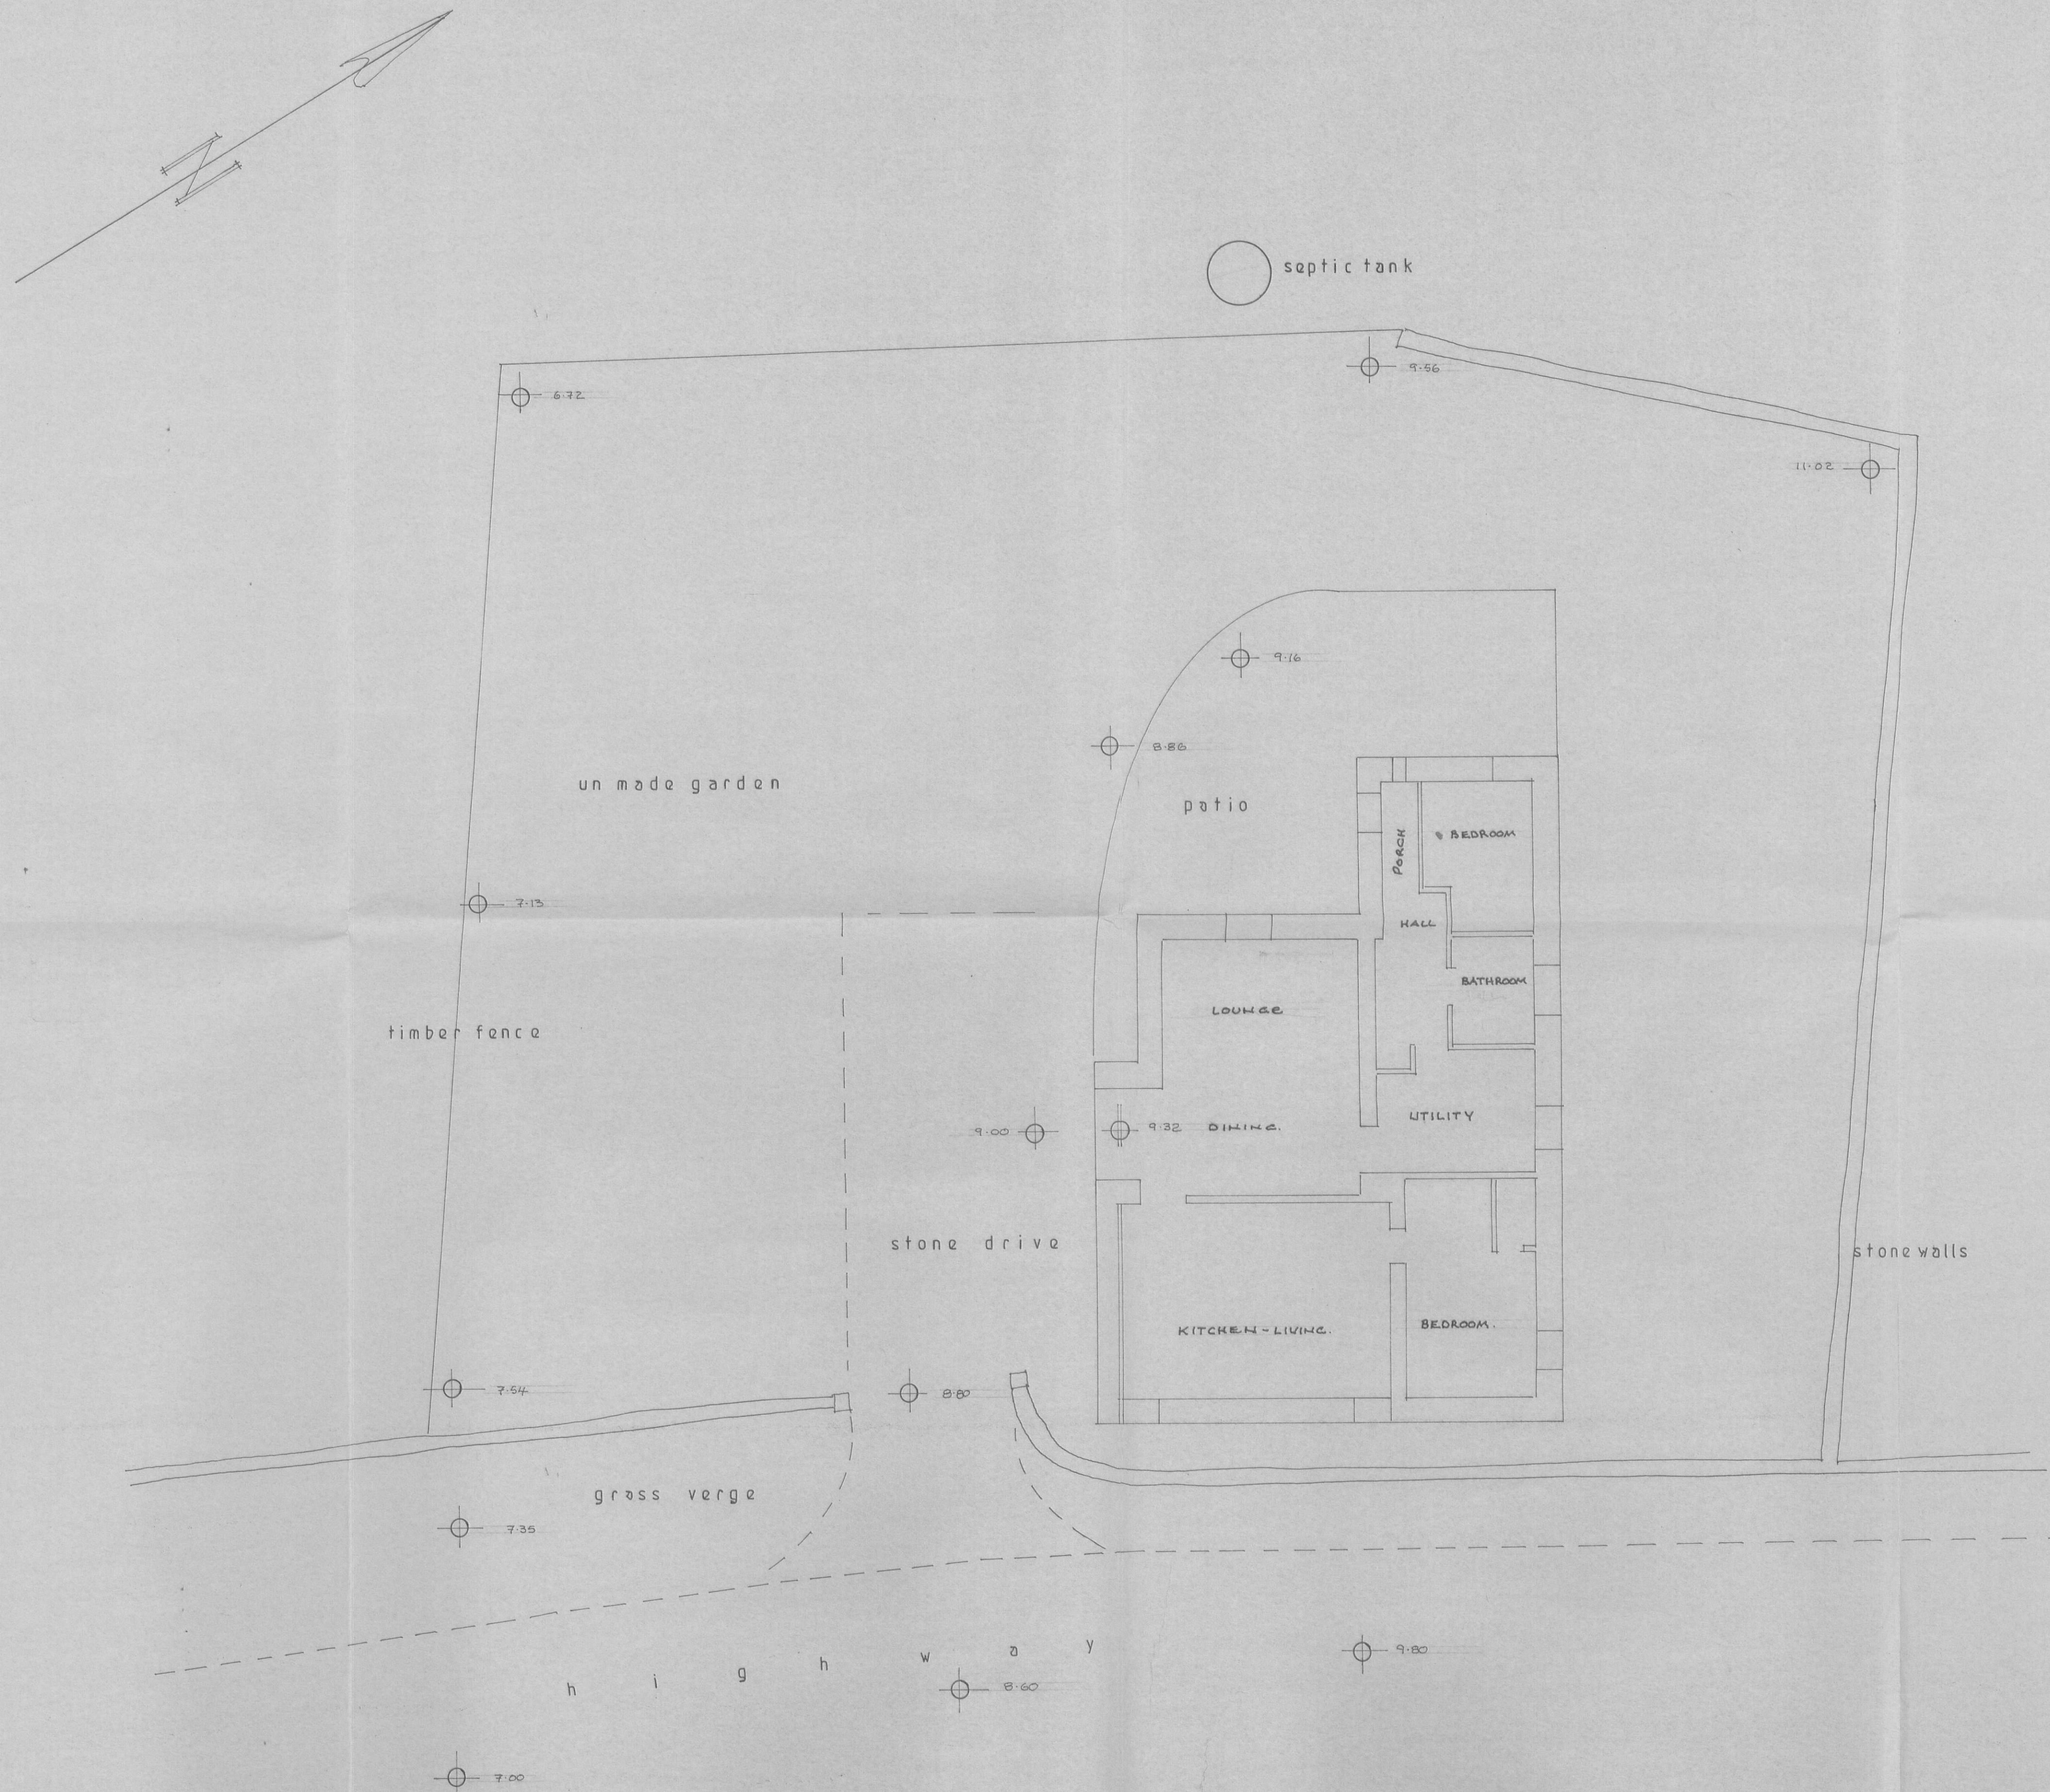

320110417P

existing ground level

S.J. Bialecki Limited
Building Surveyors

Drawing no 5003

Scale 1'100

Existing
Site Layout

Proposed
Annex Extension
At
Clerk Laith Barn
Newton in Bowland