



RIBBLE VALLEY
BOROUGH COUNCIL

15 JUN 2011

FOR THE
ATTENTION OF

For office use only

Application No 3/2010465

Date received

Fee paid £

Receipt No:

Council Offices, Church Walk, Clithorne, Lancashire, BB7 2RA Tel: 01200 425111 www.ribblevalley.gov.uk

Application for Planning Permission.
Town and Country Planning Act 1990

Publication of applications on planning authority websites.

Please note that the information provided on this application form and in supporting documents may be published on the Authority's website.

If you require any further clarification please contact the Authority's planning department.

1. Applicant Name, Address and Contact Details

Title:	Mr	First name:	Simon	Surname:	Cherry
Company name:	Taylor and Russell Ltd				
Street address:	Stonebridge Mill		Country Code	National Number	Extension Number
	Preston Road		Telephone number:		
Town/City:	Longridge		Mobile number:	07966474296	
County:	Lancashire		Fax number:		
Country:	England		Email address:		
Postcode:	PR3 3AN				
Are you an agent acting on behalf of the applicant? ☒ Yes ☐ No					

2. Agent Name, Address and Contact Details

Title:	Mr	First Name:	Stuart	Surname:	Chambers
Company name:	LINKS Architecture Ltd				
Street address:	35 Colthfield		Country Code	National Number	Extension Number
			Telephone number:	01539/01524	741250/761155
Town/City:	Kendal		Mobile number:	07871507983 / 07581510670	
County:	Cumbria		Fax number:		
Country:	United Kingdom		Email address:		
Postcode:	LA9 5JD		stuartchambers@tiscali.co.uk		

3. Description of the Proposal

Please describe the proposed development including any change of use:

CHANGE OF USE OF LAND TO FORM A NEW VEHICLE ACCESS ROAD OFF THE
HIGHWAY TO SERVE THE COMMERCIAL UNITS.

Has the building, work or change of use already started?

☐ Yes ☒ No

4. Site Address Details

Full postal address of the site (including full postcode where available)

House:		Suffix:	
House name:	STONEBRIDGE MILL		
Street address:	PRESTON ROAD		
	LONGRIDGE		
Town/City:	PRESTON		
County:			
Postcode:	PR3 3AN		

Description:

Land within the curtilage of the commercial units and the curtilage of 47 Preston Road, Longridge.

Description of location or a grid reference
(must be completed if postcode is not known):

Easting:	360136
Northing:	437042

5. Pre-application Advice

Has assistance or prior advice been sought from the local authority about this application?

☒ Yes ☐ No

If Yes, please complete the following information about the advice you were given (this will help the authority to deal with this application more efficiently):

Officer name:

Title: Ms First name: Louise Surname: Blatchford

Reference:

Date (DD/MM/YYYY): 19/05/2011 (Must be pre-application submission)

Details of the pre-application advice received:

The visibility splays were agreed to suit the site constraints with the highways officer, Martin Nugent, on 18/05/2011

6. Pedestrian and Vehicle Access, Roads and Rights of Way

Is a new or altered vehicle access proposed to or from the public highway?

☒ Yes ☐ No

Is a new or altered pedestrian access proposed to or from the public highway?

☒ Yes ☐ No

Are there any new public roads to be provided within the site?

☐ Yes ☒ No

Are there any new public rights of way to be provided within or adjacent to the site?

☐ Yes ☒ No

Do the proposals require any diversions/extinguishments and/or creation of rights of way?

☐ Yes ☒ No

If you answered Yes to any of the above questions, please show details on your plans/drawings and state the reference of the plan(s)/drawings(s)

Drawings numbered;
11015.01 Existing Plans
11015.02 Proposed Plans

7. Waste Storage and Collection

Do the plans incorporate areas to store and aid the collection of waste?

☐ Yes ☒ No

Have arrangements been made for the separate storage and collection of recyclable waste?

☐ Yes ☒ No

8. Authority Employee/Member

With respect to the Authority, I am:

- (a) a member of staff
- (b) an elected member
- (c) related to a member of staff
- (d) related to an elected member

Do any of these statements apply to you?

☐ Yes ☒ No

9. Materials

Please state what materials (including type, colour and name) are to be used externally (if applicable):

9. (Materials continued)**Boundary treatments - description:**Description of *existing* materials and finishes:

Local natural stone and metal fences

Description of *proposed* materials and finishes:

Local natural stone and metal fences

Vehicle access and hard standing - description:Description of *existing* materials and finishes:

Compacted hardcore

Description of *proposed* materials and finishes:

Concrete surface to new access road.

Macadam surface to pedestrian areas.

Are you supplying additional information on submitted plan(s)/drawing(s)/design and access statement?

☒ Yes ☐ No

If Yes, please state references for the plan(s)/drawing(s)/design and access statement:

Drawings numbered;

11015.01 Existing Plans

11015.02 Proposed Plans

11015.03 Location Plan

10. Vehicle Parking

Please provide information on the existing and proposed number of on-site parking spaces:

Type of vehicle	Existing number of spaces	Total proposed (including spaces retained)	Difference in spaces
Cars	0	0	0
Light goods vehicles/public carrier vehicles	0	0	0
Motorcycles	0	0	0
Disability spaces	0	0	0
Cycle spaces	0	0	0
Other (e.g. Bus)	0	0	0
Short description of Other			

11. Foul Sewage

Please state how foul sewage is to be disposed of:

Mains sewer ☐Package treatment plant ☐Unknown ☐Septic tank ☐Cess pit ☐

Other

not applicable

Are you proposing to connect to the existing drainage system?

☐ Yes ☐ No ☐ Unknown**12. Assessment of Flood Risk**

Is the site within an area at risk of flooding? (Refer to the Environment Agency's Flood Map showing flood zones 2 and 3 and consult Environment Agency standing advice and your local planning authority requirements for information as necessary.)

☐ Yes ☒ No

If Yes, you will need to submit an appropriate flood risk assessment to consider the risk to the proposed site.

Is your proposal within 20 metres of a watercourse (e.g. river, stream or beck)?

☐ Yes ☒ No

Will the proposal increase the flood risk elsewhere?

☐ Yes ☒ No

How will surface water be disposed of?

☐ Sustainable drainage system☐ Main sewer☐ Pond/lake☒ Soakaway☐ Existing watercourse

13. Biodiversity and Geological Conservation

To assist in answering the following questions refer to the guidance notes for further information on when there is a reasonable likelihood that any important biodiversity or geological conservation features may be present or nearby and whether they are likely to be affected by your proposals.

Having referred to the guidance notes, is there a reasonable likelihood of the following being affected adversely or conserved and enhanced within the application site. OR on land adjacent to or near the application site:

a) Protected and priority species

☐ Yes, on the development site ☐ Yes, on land adjacent to or near the proposed development ☒ No

b) Designated sites, important habitats or other biodiversity features

☐ Yes, on the development site ☐ Yes, on land adjacent to or near the proposed development ☒ No

c) Features of geological conservation importance

☐ Yes, on the development site ☐ Yes, on land adjacent to or near the proposed development ☒ No

14. Existing Use

Please describe the current use of the site:

Commercial units and domestic garden

Is the site currently vacant? ☐ Yes ☒ No

Does the proposal involve any of the following?

If yes, you will need to submit an appropriate contamination assessment with your application.

Land which is known to be contaminated? ☐ Yes ☒ No

Land where contamination is suspected for all or part of the site? ☐ Yes ☒ No

A proposed use that would be particularly vulnerable to the presence of contamination? ☐ Yes ☒ No

15. Trees and Hedges

Are there trees or hedges on the proposed development site? ☒ Yes ☐ No

And/or: Are there trees or hedges on land adjacent to the proposed development site that could influence the development or might be important as part of the local landscape character?

☐ Yes ☒ No

If Yes to either or both of the above, you may need to provide a full Tree Survey, at the discretion of your local planning authority. If a Tree Survey is required, this and the accompanying plan should be submitted alongside your application. Your local planning authority should make clear on its website what the survey should contain, in accordance with the current 'BS5837: Trees in relation to construction - Recommendations'.

16. Trade Effluent

Does the proposal involve the need to dispose of trade effluents or waste? ☐ Yes ☒ No

17. Residential Units

Does your proposal include the gain or loss of residential units? ☐ Yes ☒ No

18. All Types of Development: Non-residential Floorspace

Does your proposal involve the loss, gain or change of use of non-residential floorspace? ☐ Yes ☒ No

19. Employment

If known, please complete the following information regarding employees:

	Full-time	Part-time	Equivalent number of full-time
Existing employees	0	0	0
Proposed employees	0	0	0

20. Hours of Opening

If known, please state the hours of opening for each non-residential use proposed:

Use	Monday to Friday Start Time End Time	Saturday Start Time End Time	Sunday and Bank Holidays Start Time End Time	Not Known
-----	---	---------------------------------	---	--------------

21. Site Area

What is the site area?

231.4

sq.metres

22. Industrial or Commercial Processes and Machinery

Please describe the activities and processes which would be carried out on the site and the end products including plant, ventilation or air conditioning. Please include the type of machinery which may be installed on site:

not applicable

Is the proposal for a waste management development?

☐ Yes ☒ No

23. Hazardous Substances

Is any hazardous waste involved in the proposal?

☐ Yes ☒ No

24. Site Visit

Can the site be seen from a public road, public footpath, bridleway or other public land?

☒ Yes ☐ No

If the planning authority needs to make an appointment to carry out a site visit, whom should they contact? (Please select only one)

☐ The agent ☒ The applicant ☐ Other person

25. Certificates (Certificate A)**Certificate of Ownership - Certificate A****Town and Country Planning (Development Management Procedure) (England) Order 2010 Certificate under Article 12**

I certify/The applicant certifies that on the day 21 days before the date of this application nobody except myself/ the applicant was the owner (owner is a person with a freehold interest or leasehold interest with at least 7 years left to run) of any part of the land or building to which the application relates.

Title: First name: Surname:
 Person role: Declaration date: ☒ Declaration made

25. Certificates (Agricultural Land Declaration)**Agricultural Land Declaration****Town and Country Planning (Development Management Procedure) (England) Order 2010 Certificate under Article 12**

Agricultural Land Declaration - You Must Complete Either A or B

(A) None of the land to which the application relates is, or is part of an agricultural holding ☒

(B) I have/The applicant has given the requisite notice to every person other than myself/the applicant who, on the day 21 days before the date of this application, was a tenant of an agricultural holding on all or part of the land to which this application relates, as listed below: ☐

If any part of the land is an agricultural holding of which the applicant is the sole tenant the applicant should complete part (B) of the form by writing 'sole tenant - not applicable' in the first column of the table below

Title: First Name: Surname:
 Person role: Declaration date: ☒ Declaration Made

26. Declaration

I/we hereby apply for planning permission/consent as described in this form and the accompanying plans/drawings and additional information




Date

320110465P

This drawing, the works and concepts depicted, are copyright and may not be reproduced or made use of, either directly or indirectly without the express consent of the LINKS Architecture Ltd

Do not scale this drawing

All heights, levels, sizes and of mensions to be checked on site before any work is put to hand.

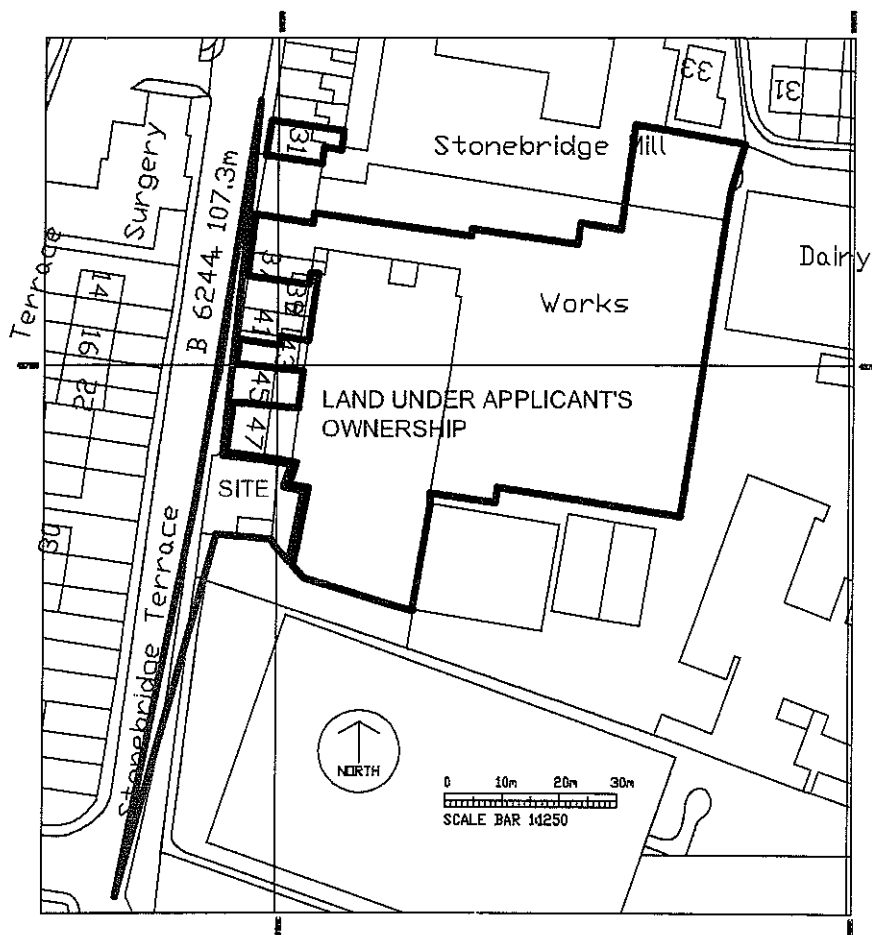

A 20.06.11 Visibility splays added,
scale changed to 1:1250

Revisions:

Project: **STONEBRIDGE MILL**

Drawing: **LOCATION PLAN**

Dwg N°: **11015.03** Rev: **A**

Scale@A4: **1:1250** Date: **June 2011**


LINKS Architecture Ltd

35 Collinfield, Kendal, Cumbria LA9 5JD



Alan Varley
T/F: 01539 741250
M: 07971 507933
E: a.varley333@btinternet.com

Stuart Chambers
T/F: 01524 761155
M: 07581 510870
E: stuart.chambers@tiscali.co.uk


This drawing, the works and concepts depicted, are copyright and may not be reproduced or made use of, either directly or indirectly, without the express consent of LINKS Architecture Ltd.
Do not scale this drawing.
All heights, levels, sizes and dimensions to be checked on site before any work is put to hand.

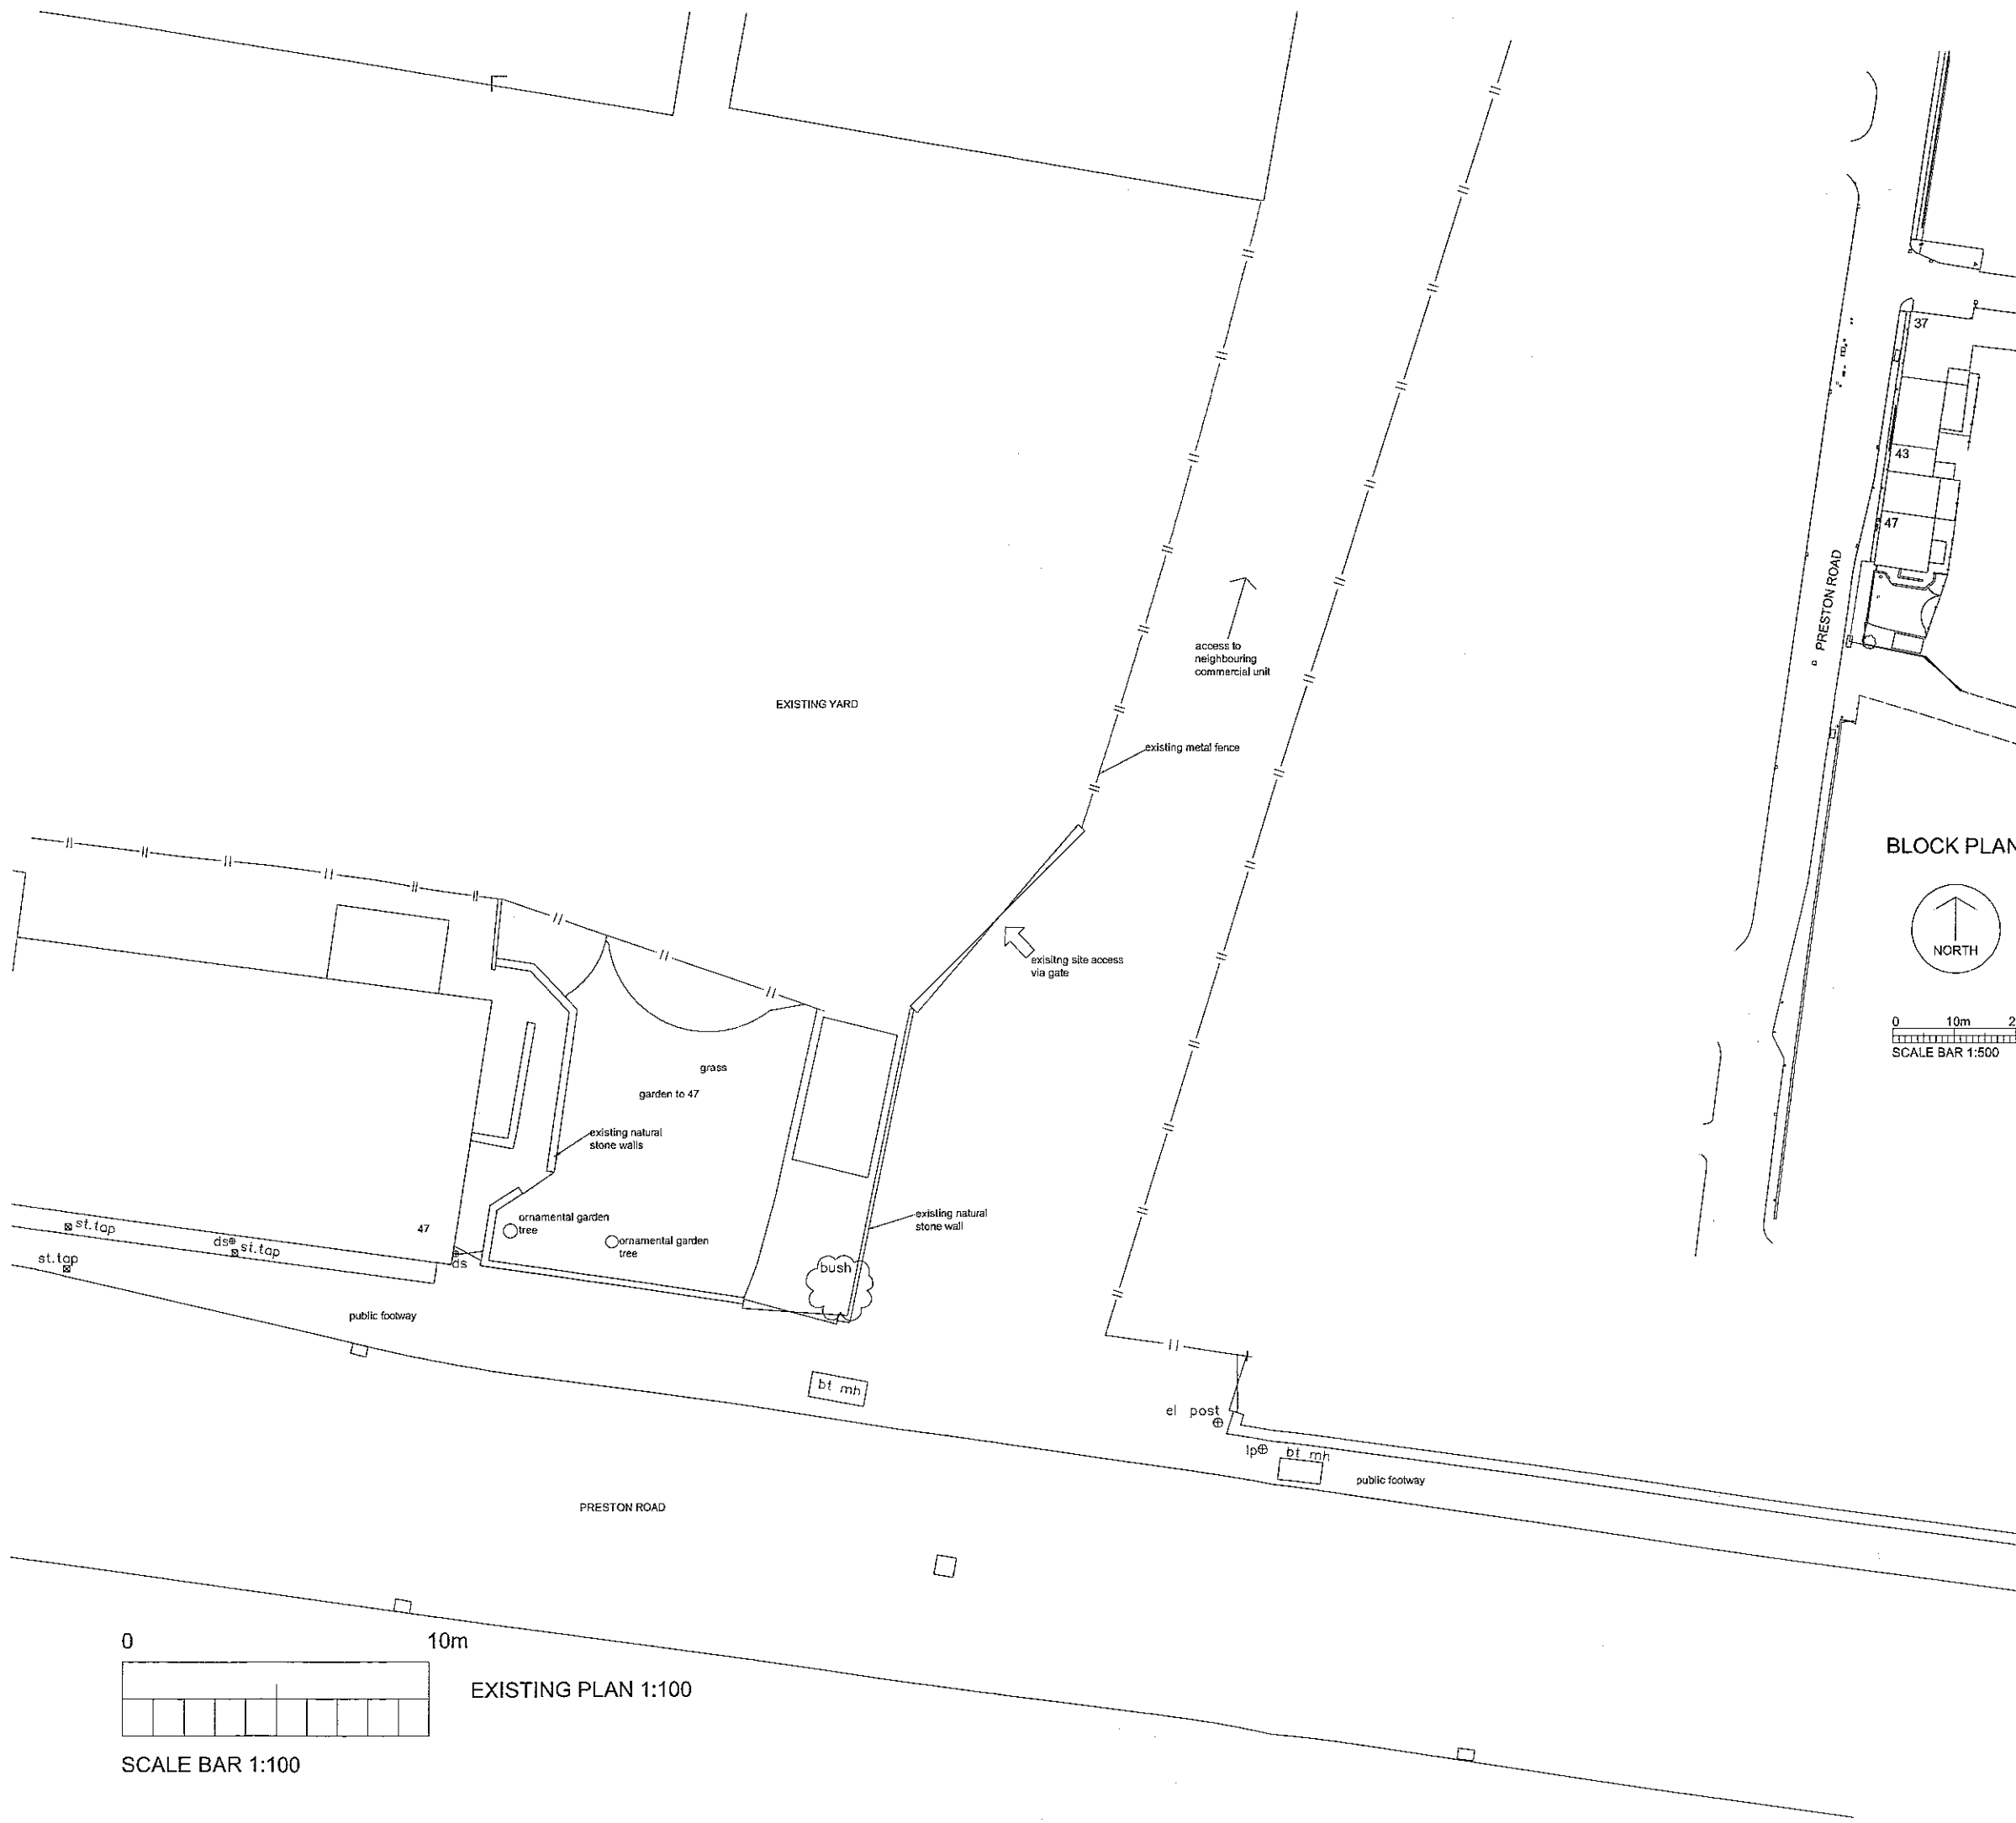

BLOCK PLAN 1:500

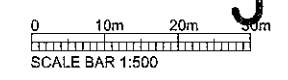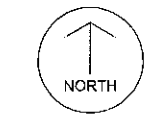

320110465 P

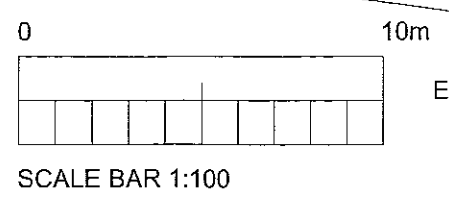

EXISTING PLAN 1:100

PLANNING APPLICATION DRAWING

Revisions:
Project:
STONEBRIDGE MILL
PRESTON ROAD,
LONGRIDGE PR3 3AN

Drawing Name:
EXISTING PLANS

Scale @ A1:	Disc:	Drawing Number:	Rev:
100, 500	June 2011	11015.01	


LINKS Architecture Ltd

25 Collingfield, Kendal,
Cumbria, LA6 5JD



Alan Vasey
T/F: 01524 741250
M: 07971 507833
E: a.vasey@links-arch.co.uk

Sh. ut Chambers
T/F: 01524 761155
M: 07581 510670
E: sh.chambers@links-arch.co.uk

320110465 P

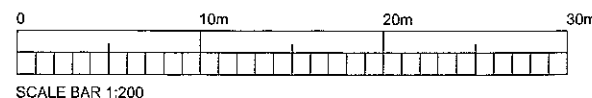

VISIBILITY SPLAY PLAN 1:200

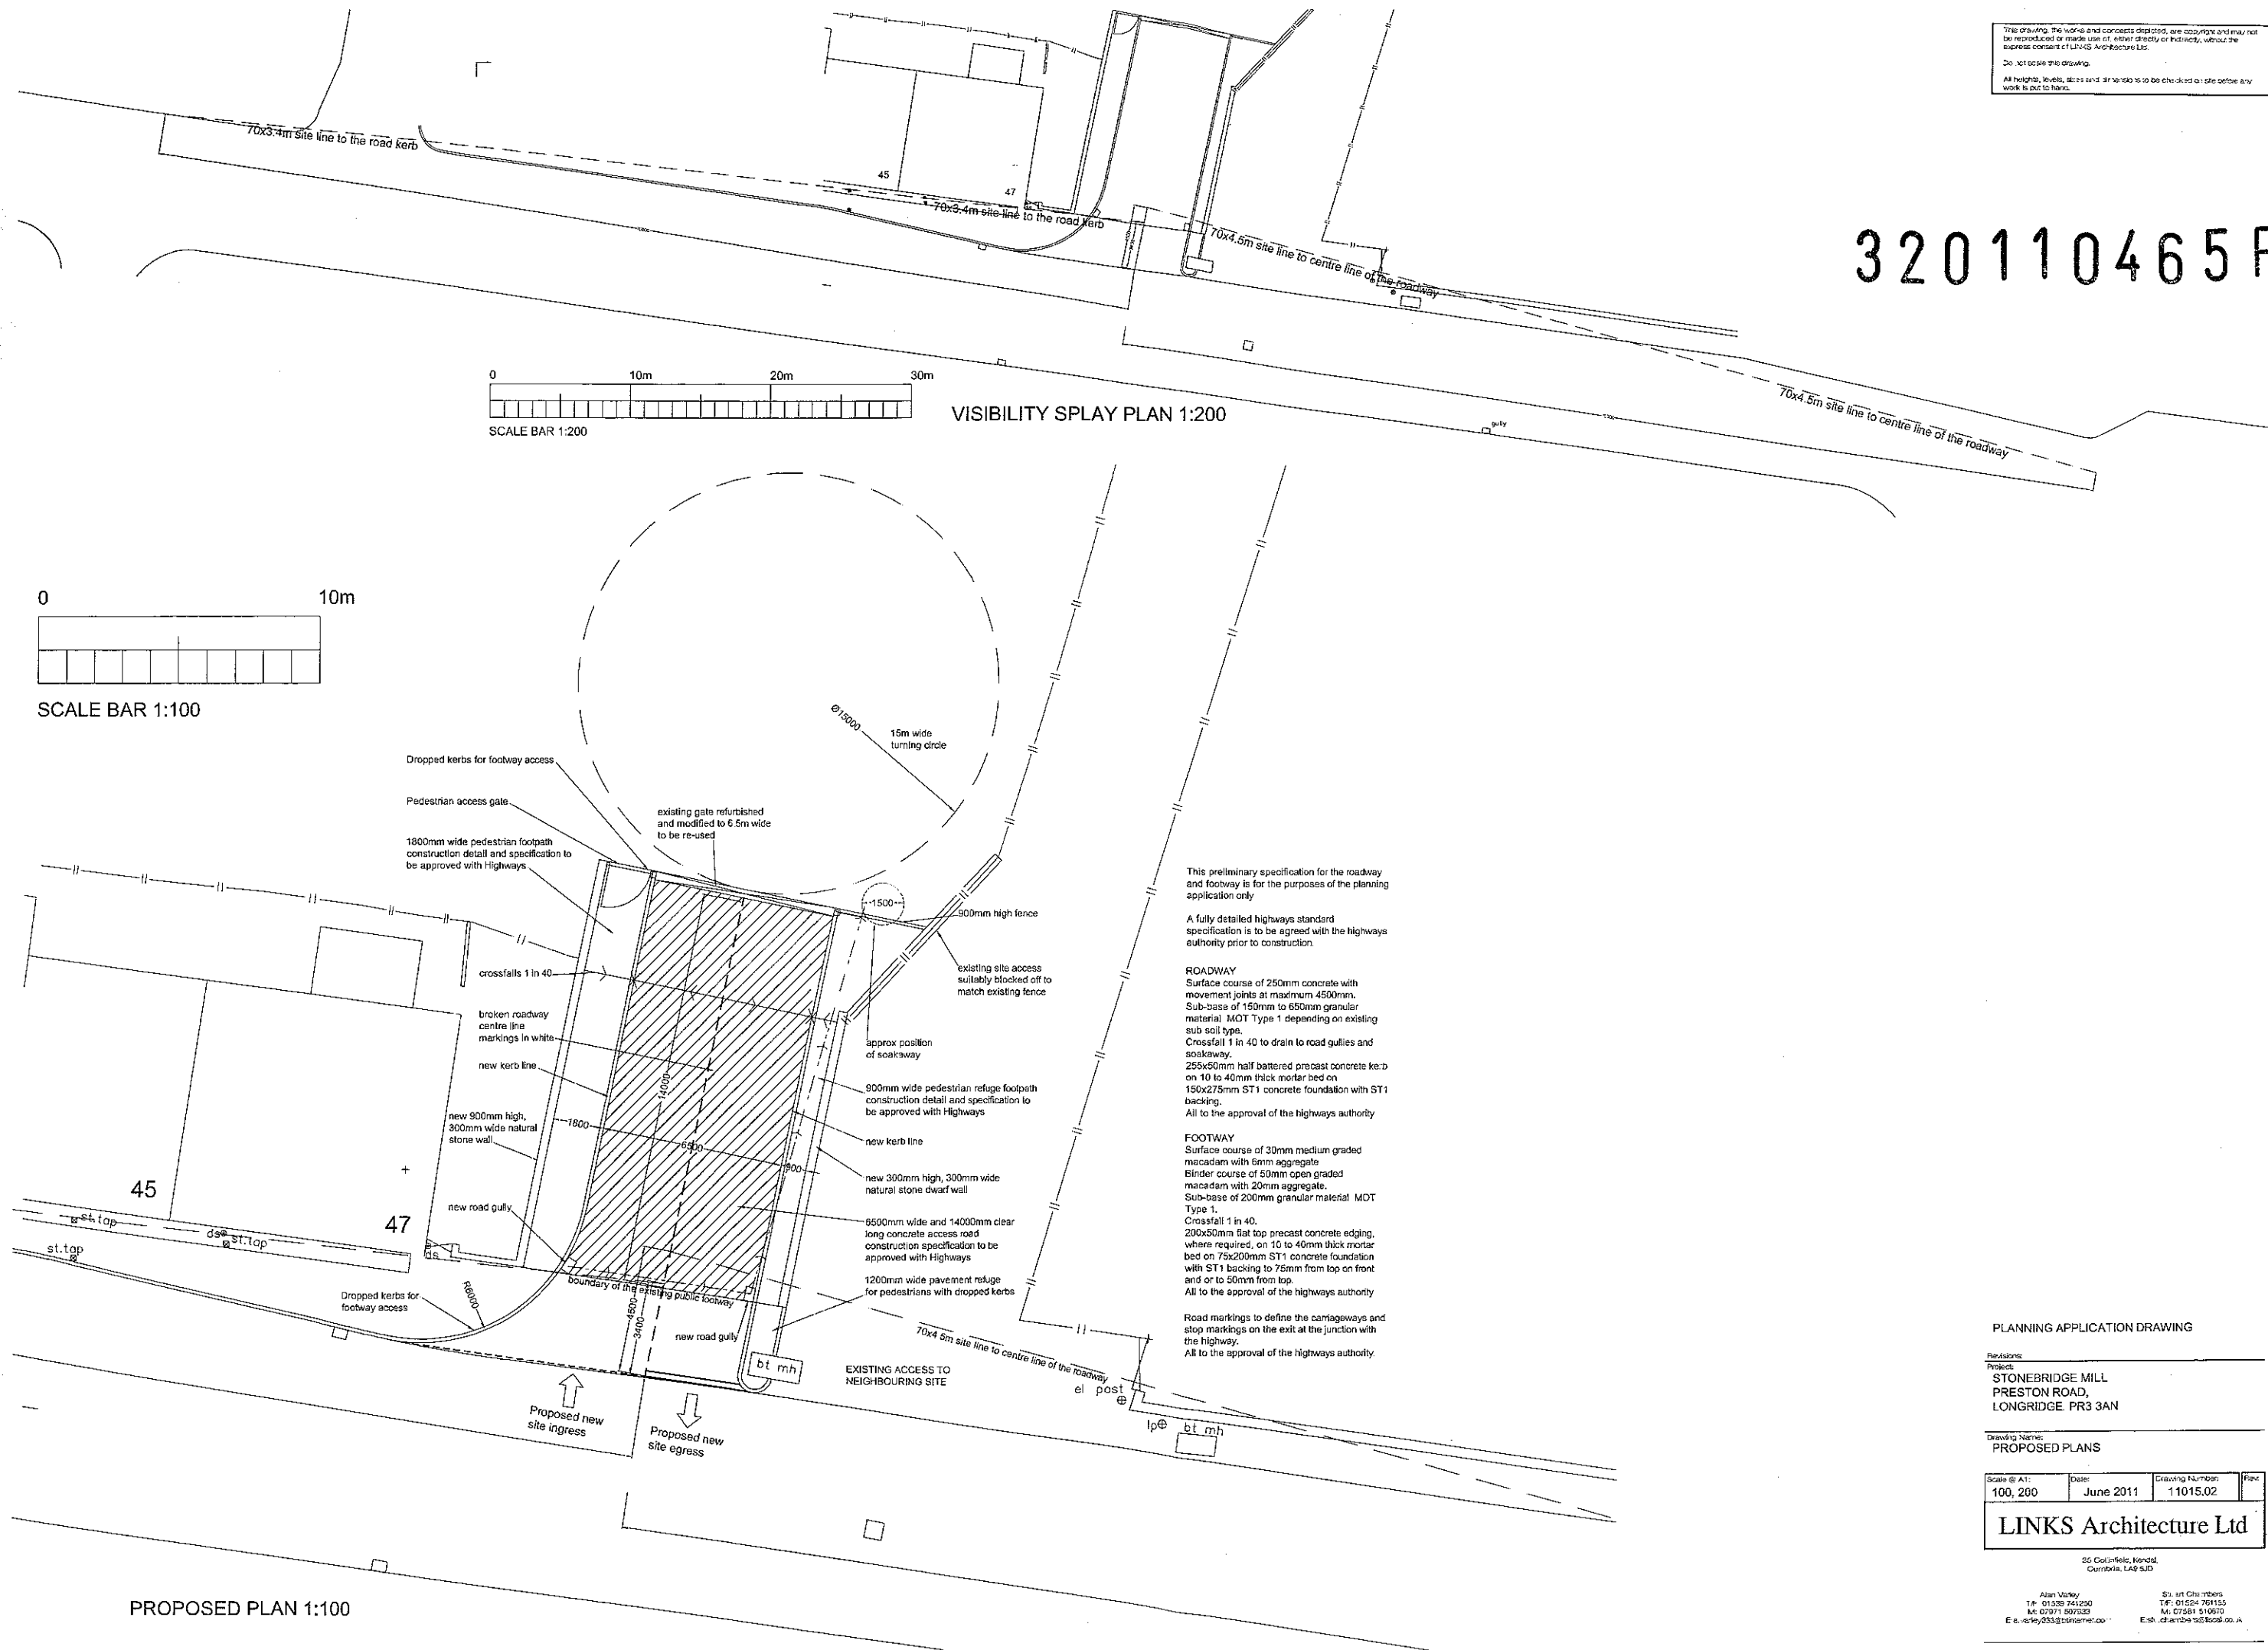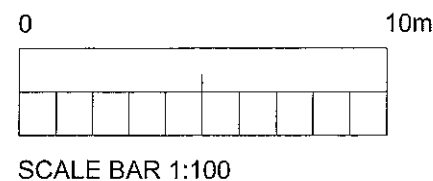

PLANNING APPLICATION DRAWING

Revisions:
Project:
STONEBRIDGE MILL
PRESTON ROAD,
LONGRIDGE PR3 3AN

Drawing Name:
PROPOSED PLANS

Scale @ A1:	Date:	Drawing Number:	Rev:
100, 200	June 2011	11015.02	

LINKS Architecture Ltd

25 Colindale, Hendal,
Cumbria, LA8 5JD

Alan Valey
T: 01524 761155
M: 07971 597359
E: a.valey@linksarchitecture.co.uk

S: 11 Chiswick
T: 01524 761155
M: 07971 597359
E: s.chiswick@linksarchitecture.co.uk

PROPOSED PLAN 1:100