
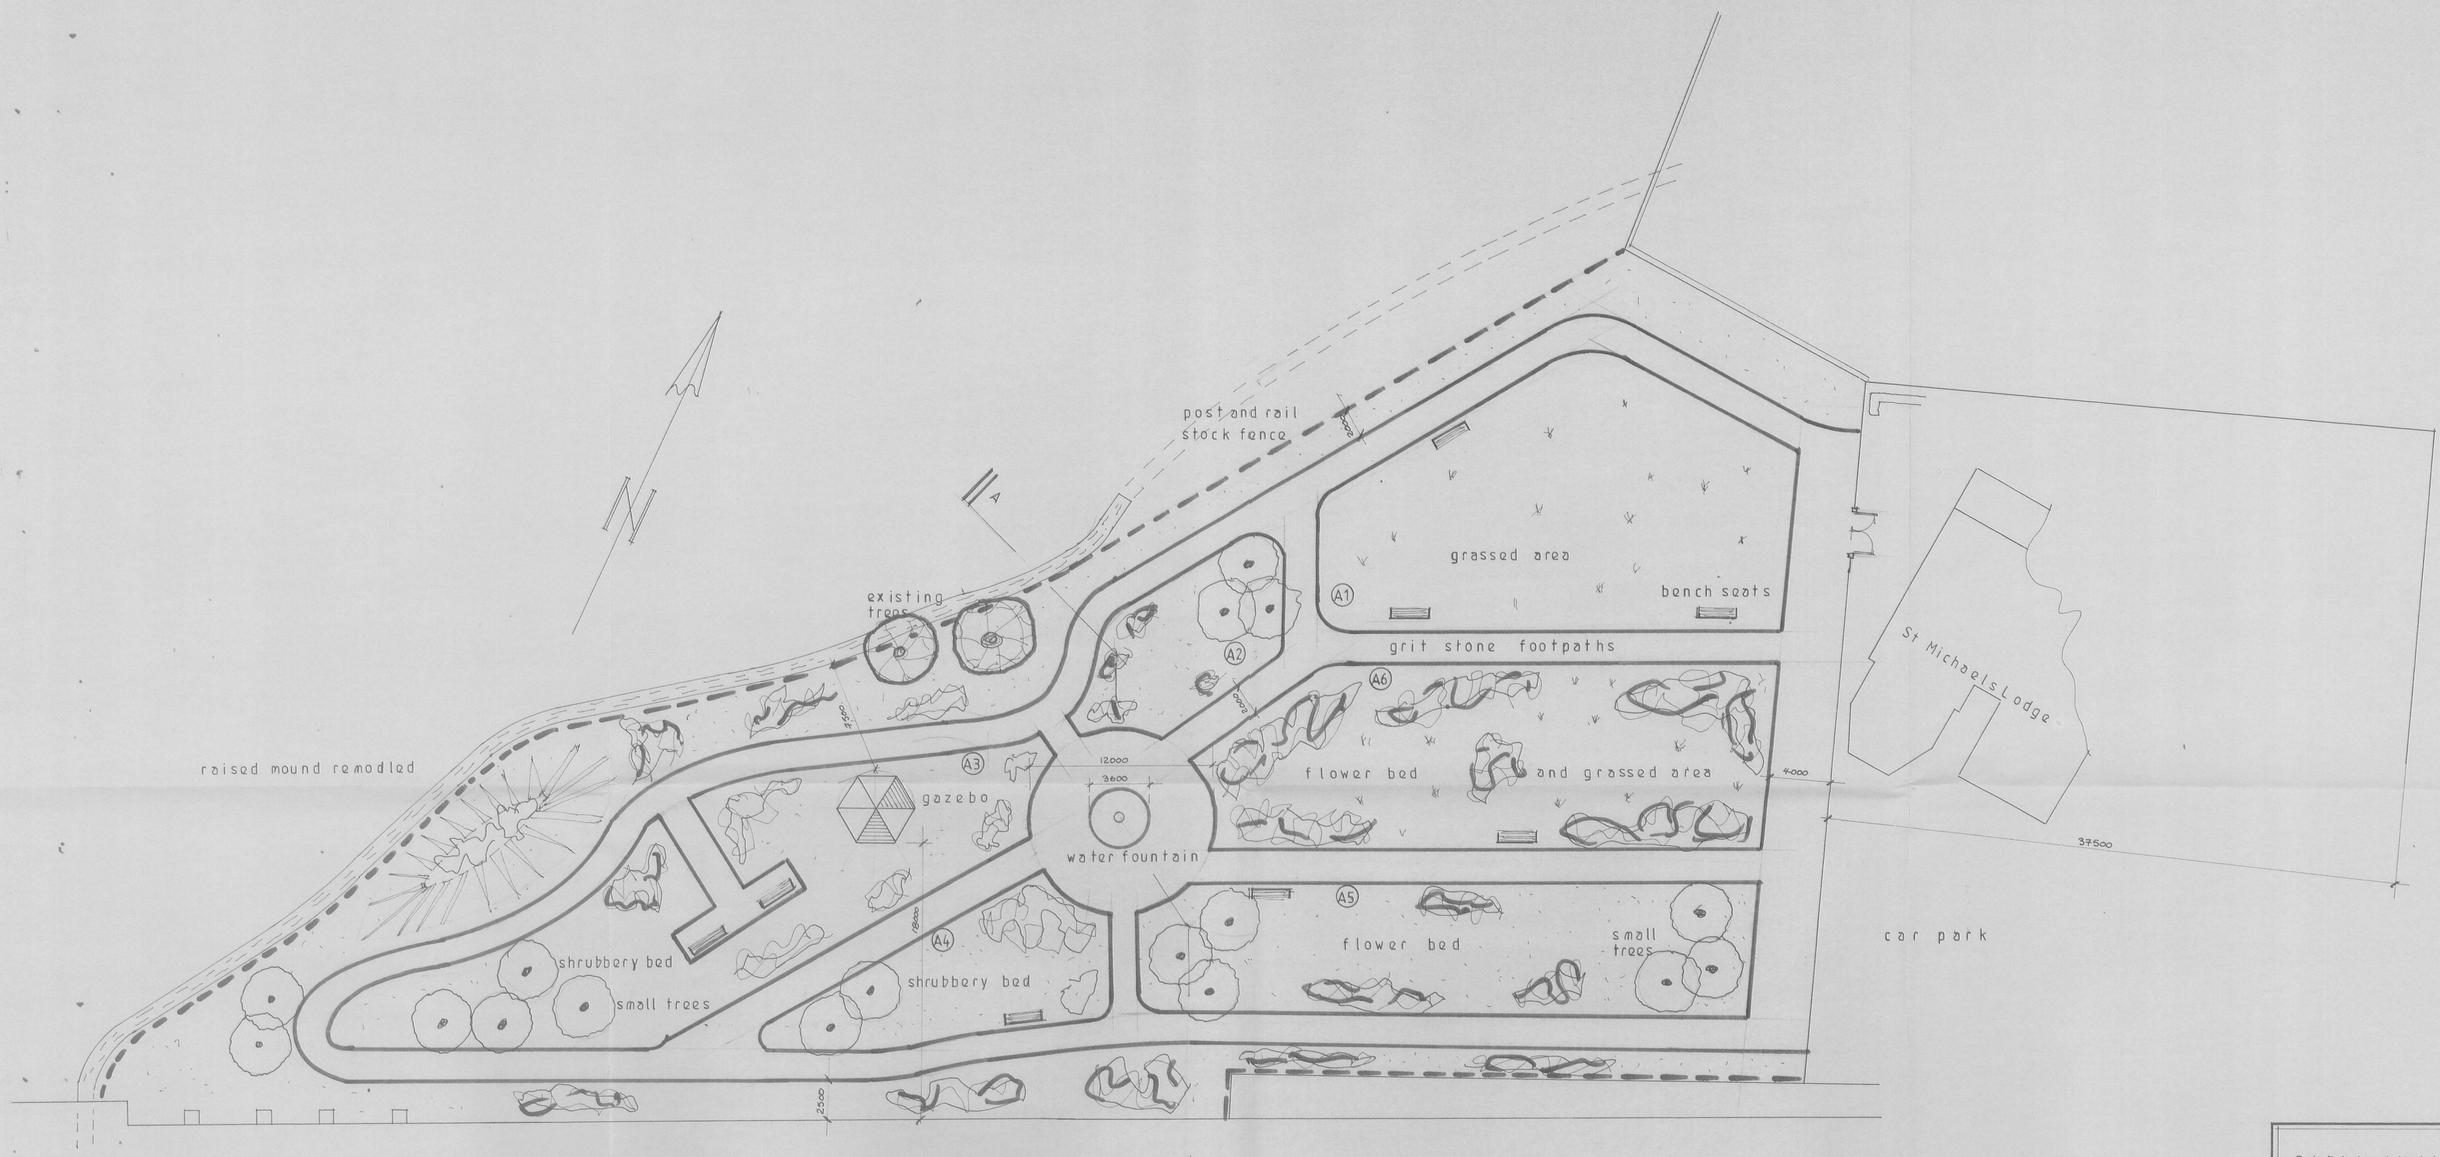


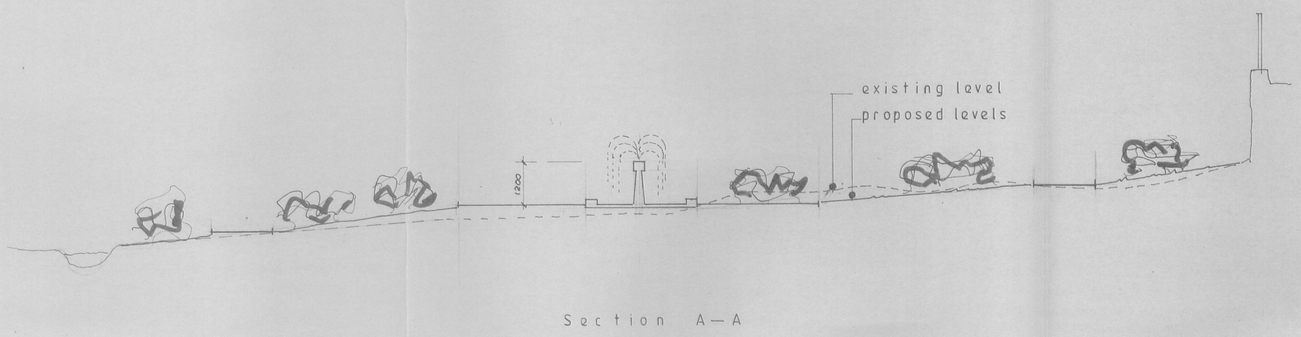

Section A—A

S J Bialecki Limited Building Surveyors
Drawing no 7008
Scale 1:200
Proposed Site Layout
Proposed Change of use of Land At St Michaels Lodge Northcote Road Langho

320110474P