

Lighting:

Main Booths sign:

White stove enamelled lettering,
internally illuminated with LED giving
Halo effect against background.
LED: 80 candellas per square metre.

Deliveries sign:





Bulkhead light to provide lighting on
the sign of approximately 150
candellas per square metre

2	JRB	DS	Illumination information added	2011 06.27
1	JRB	DS	Dimensions added	2011 06.20
no.	by	chk.	revision	date
client				

BOOTHS

project				
Extension to Booths Supermarket Berry Lane Longridge				
by	chk.	date	scale	sheet size
JRB	DS	2011 05.23	1:50	A3
use				
Signage plan				

status	job no./ drg. no	revision
-	5432 L(2)-01	2

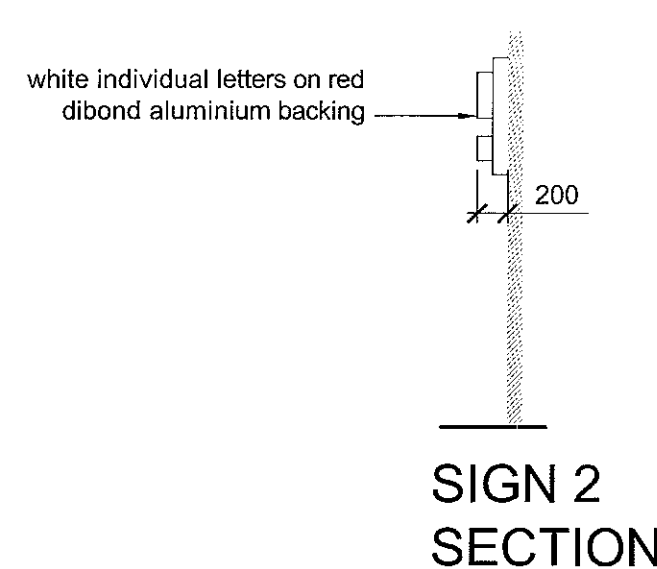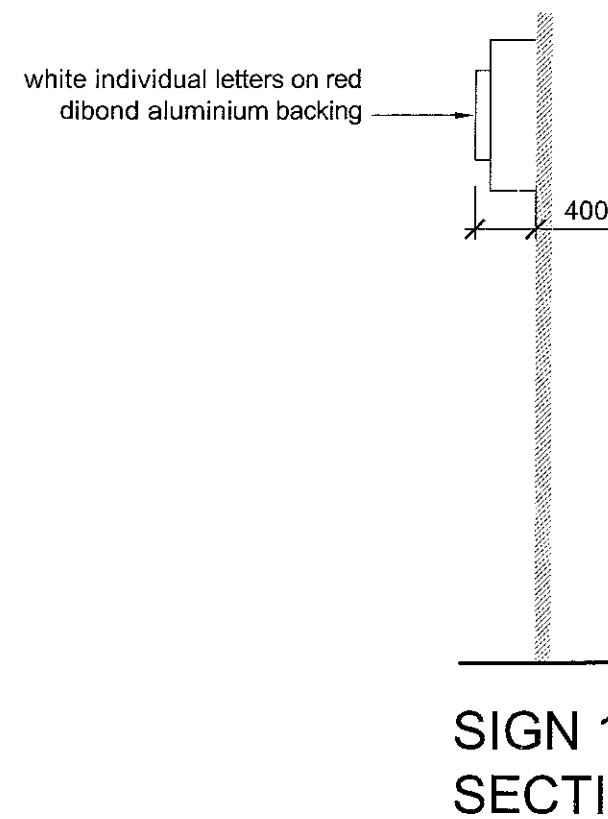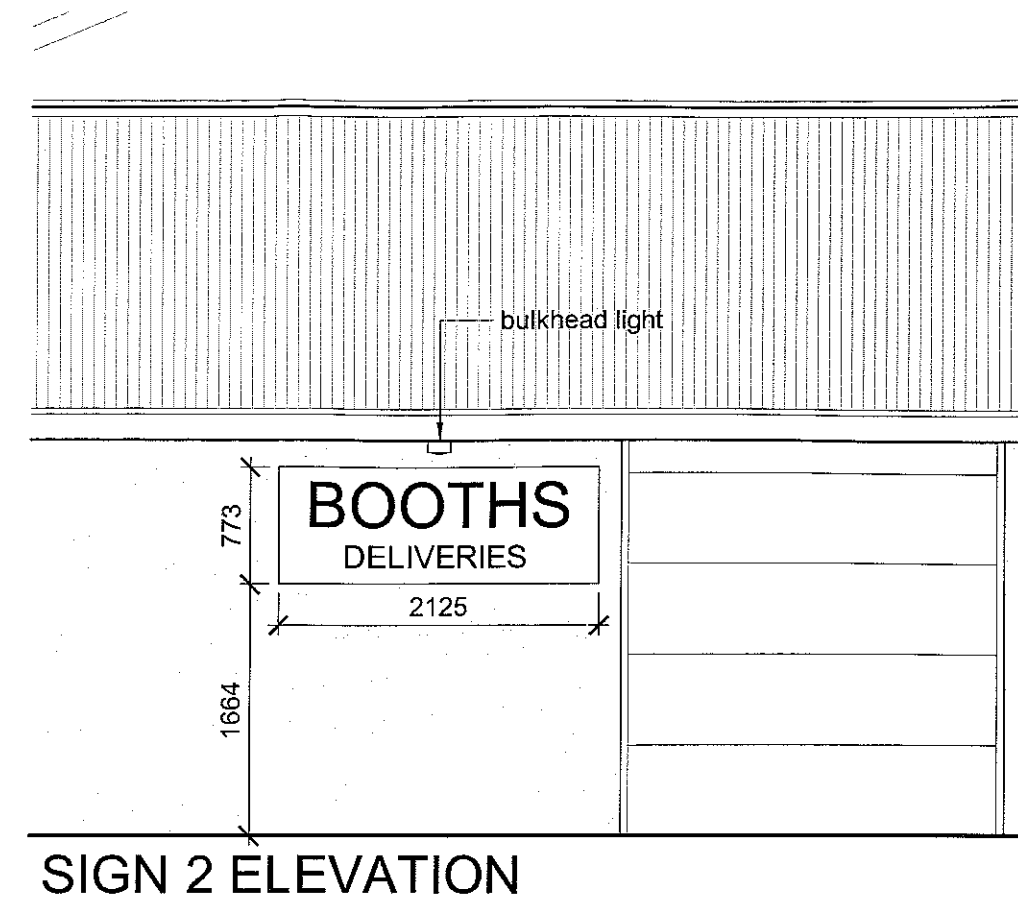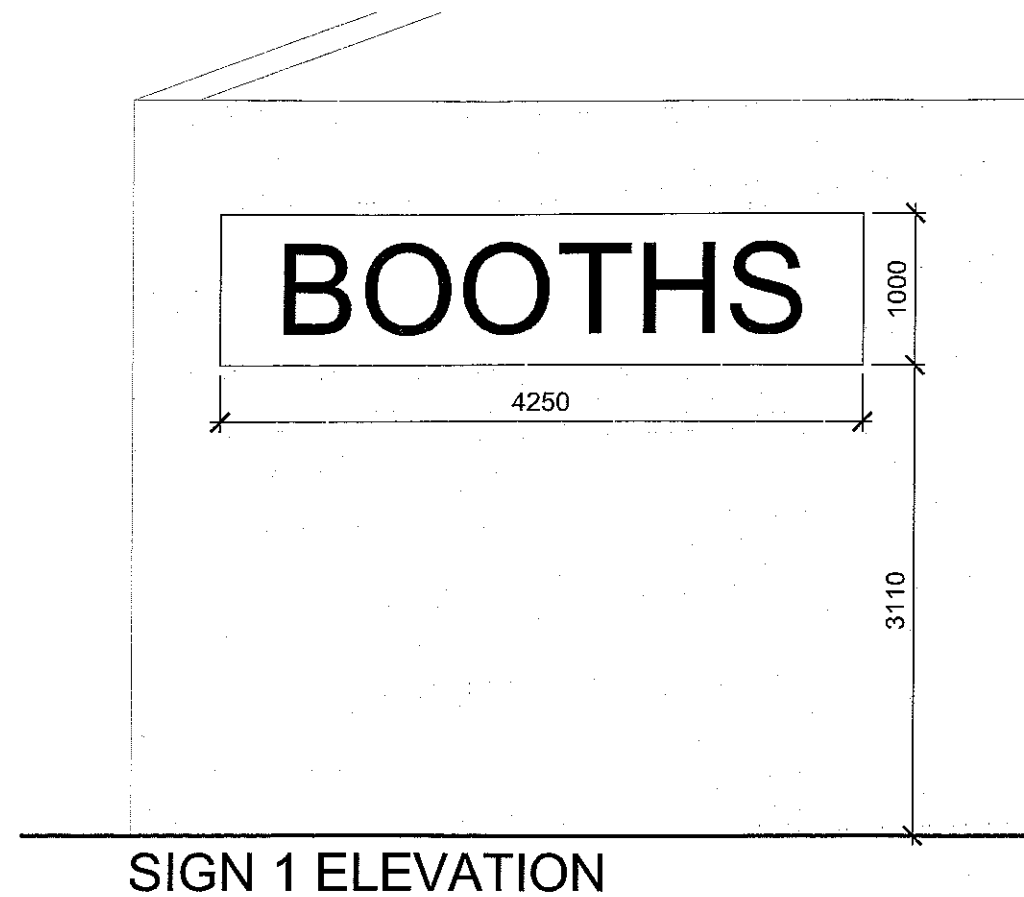

3 2011 0476P

320110476P

