


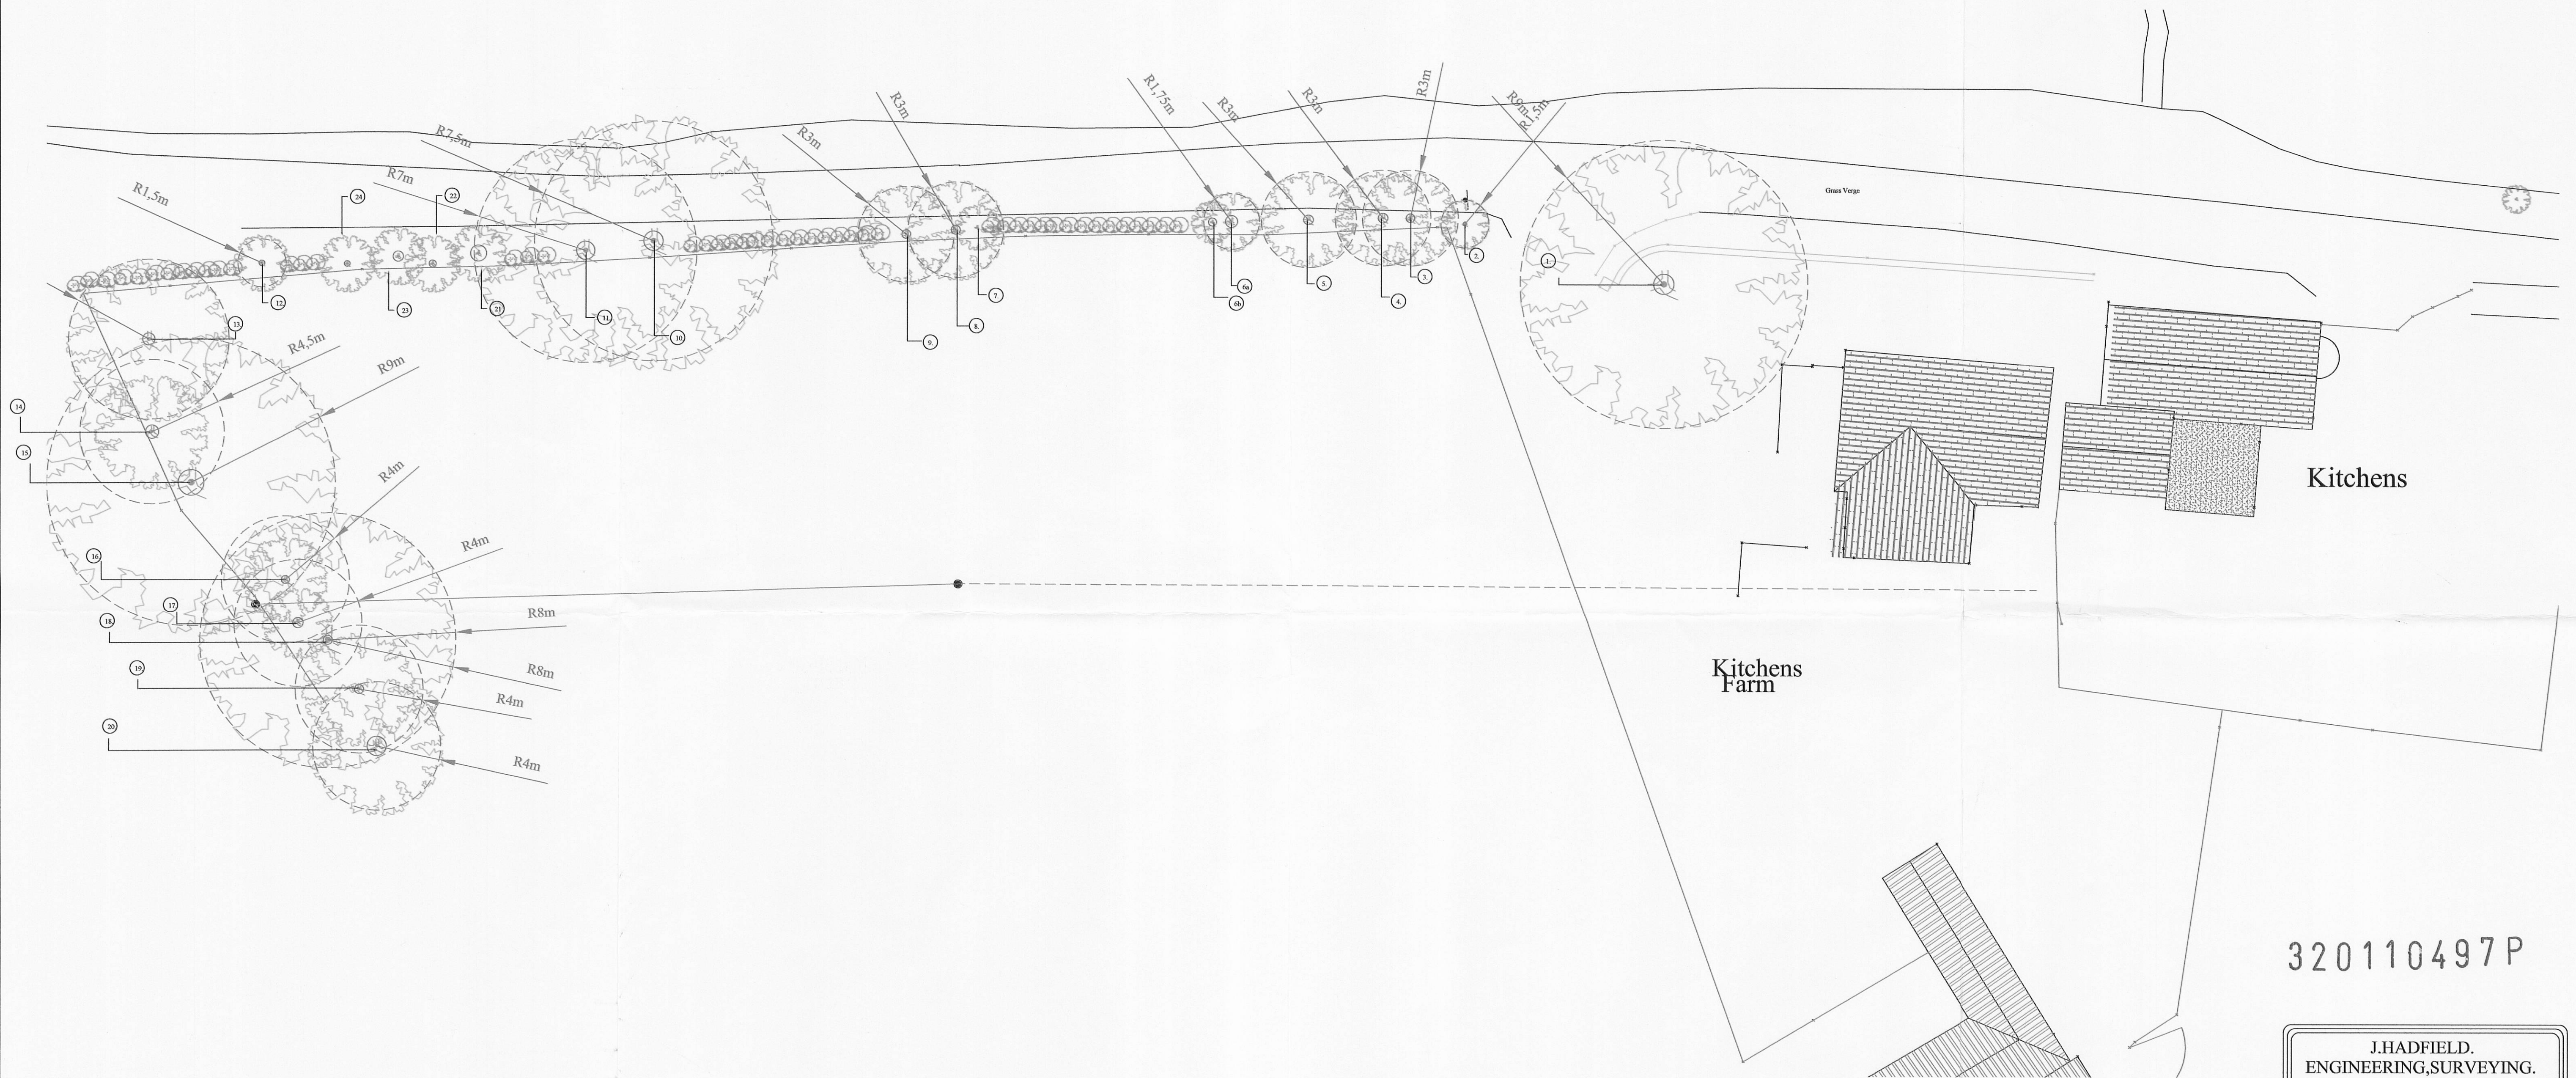

320110497P

J.HADFIELD.
ENGINEERING,SURVEYING.

Springs House, Chipping, Lancashire, PR3 2GQ.
Tel 07740 929096; Fax 08708 362185

Client's Details,
Mr & Mrs. A. Tootle
Project Details,
Existing Site Plan
Tree Survey
Project Address,
Kitchens Farm
Bashall Eaves
Clitheroe

Project Number, 172/101 T	Date, FEB/11	Scale, 1:200	By, JH
------------------------------	-----------------	-----------------	-----------

DO NOT SCALE THIS DRAWING. CHECK ALL DIMENSIONS ON SITE

THIS DRAWING IS PROTECTED BY COPYRIGHT. IT MAY NOT BE REPRODUCED IN ANY FORM OR BY ANY MEANS FOR ANY PURPOSE, WITHOUT GIVING PRIOR WRITTEN PERMISSION FROM J.HADFIELD, ENGINEERING/SURVEYING.