


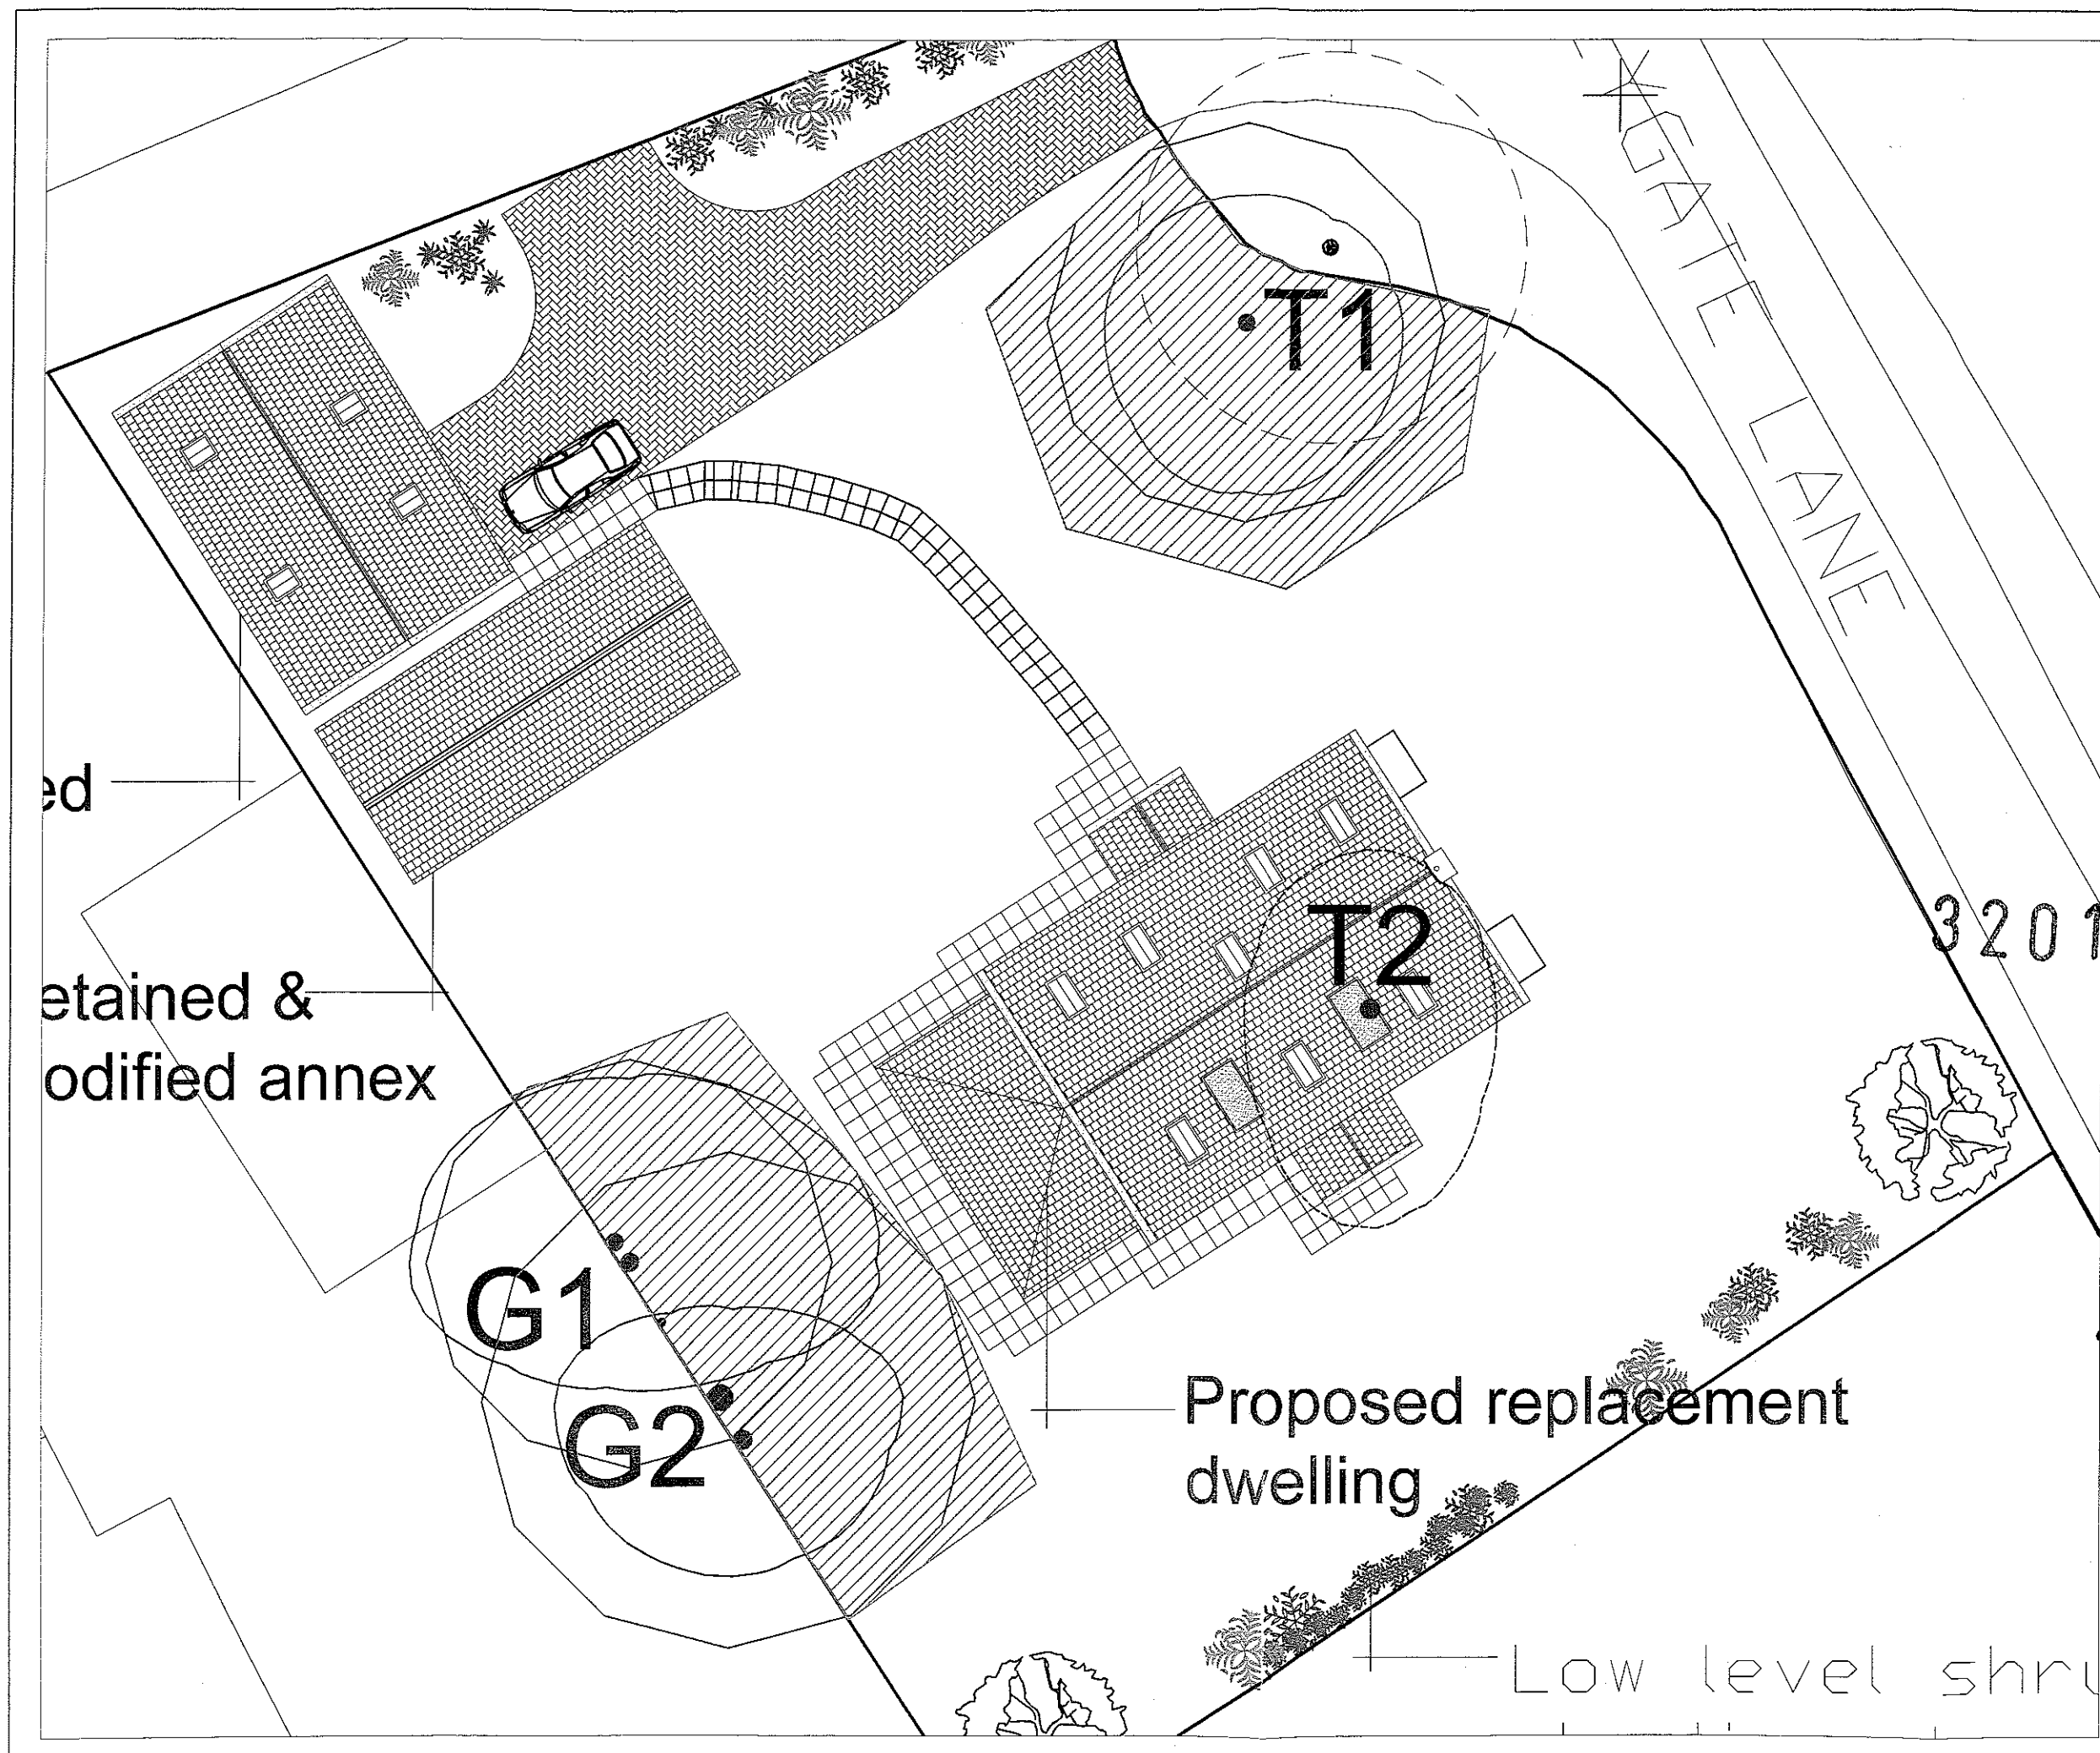

KEY

T = Surveyed Individual Tree
G = Surveyed Group of Trees

Please refer to associated Tree Survey Schedule for specific details in respect items detailed below.

Tree Categorisations:

Those of a High and Moderate Quality &/or Value:

Category A Tree/Group/Hedge
High Quality/Value with Estimated Remaining Lifespan of Over 40 Years

Category B Tree/Group/Hedge
Moderate Quality/Value with Estimated Remaining Lifespan of Between 20 & 40 Years

Those of a Low Quality &/or Value:

Category 'C' Tree/Group/Hedge
Low Quality/Value with Estimated Remaining Lifespan of Between 10 & 20 Years

Category R Tree/Group/Hedge
<10 Years Remaining Lifespan - Should Therefore be Considered for Removal in Accordance with Prudent Arboricultural Management

Note: Trees with Crowns Marked as Broken Lines are Recommended for Removal in Accordance with Prudent Arboricultural Management

RPAs & CEZs:

Radial Root Protection Area (RPA)
Area that Should be Protected Throughout Development Works with Protective Fencing to form a Construction Exclusion Zone - see below

Construction Exclusion Zone (CEZ)
Area to be Enclosed with Temporary Protective Fencing Throughout the Development Process

Project:
OAK BANK FARM
STONEYGATE LANE
RIBCHESTER
LANCASHIRE
PR3 3YN

Agent for Client:
GHA LTD

Title:
TREE PROTECTION PLAN

in Relation to Amendment to Approved
Construction of Detached Residential Property

Scale: 1:200@A3

Date: June 2011

Drawn by: PH

Checked by: PH

Bowland
Tree Consultancy Ltd

e: info@bowlandtreeconsultancy.co.uk
t: 01200 441117

Ref. BTC217

Rev: