

FRONT ELEVATION




SIDE ELEVATION




SIDE ELEVATION



REAR ELEVATION

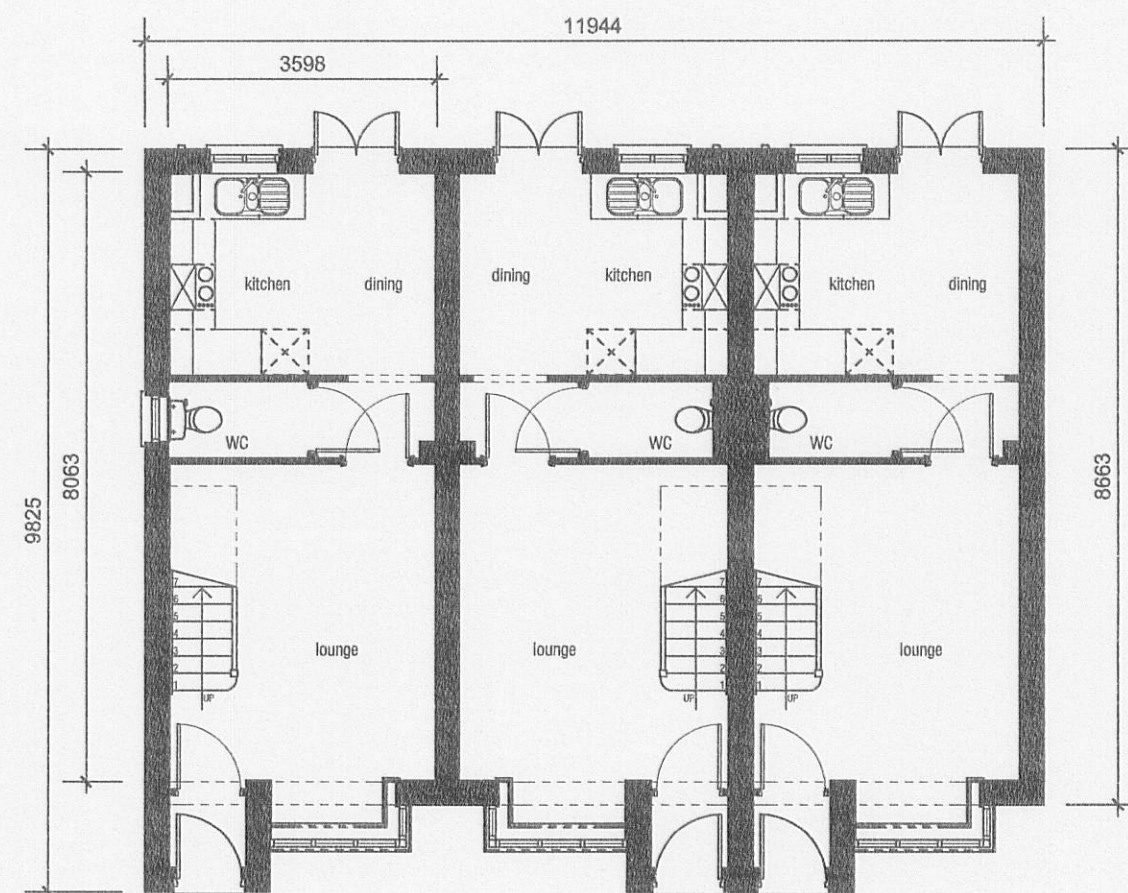

GROUND FLOOR PLAN

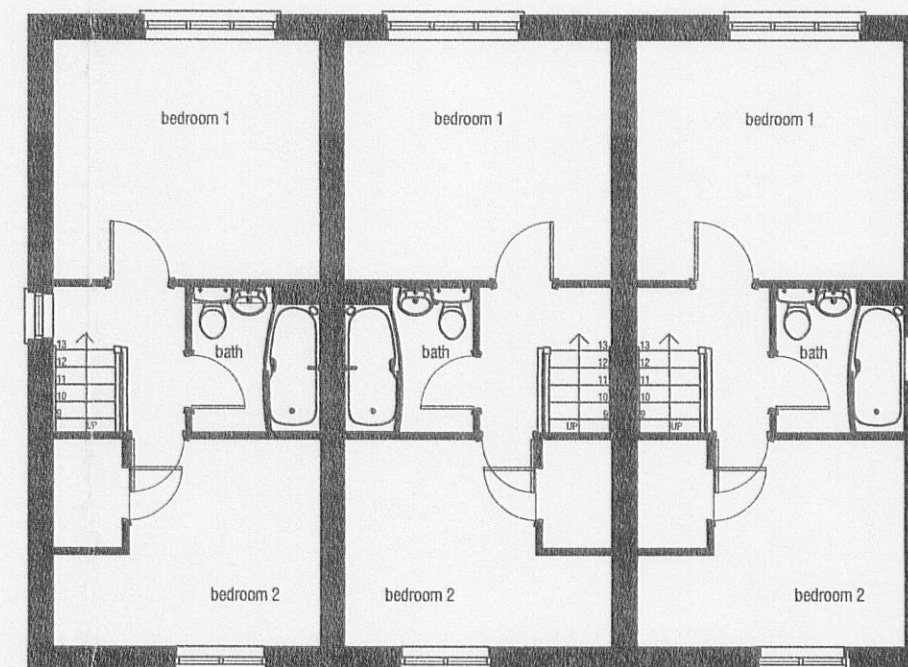


FIRST FLOOR PLAN

NOTES

320110541.2

REV	DESCRIPTION	DATE

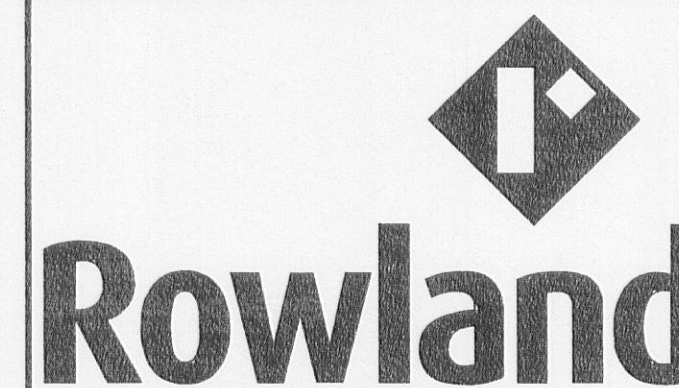

Rowland Homes Limited
 Farington House, Stanfield Business Park, Stanfield Lane,
 Leyland, Lancashire PR25 4UA
 Tel: 01772 621166 Fax: 01772 623552 www.rowland.co.uk

DRAWING
 WADDINGTON HOUSE TYPE

PROJECT
 PLANNING DRAWING
 COUNTRY ELEVATIONS - 3 Block

SCALE	1:100@A2	REV.	DRAWING No.
DATE	June 2011		HT117/P/103-2
DRAWN	MCK/RHL		

60.4m² / 650ft²