


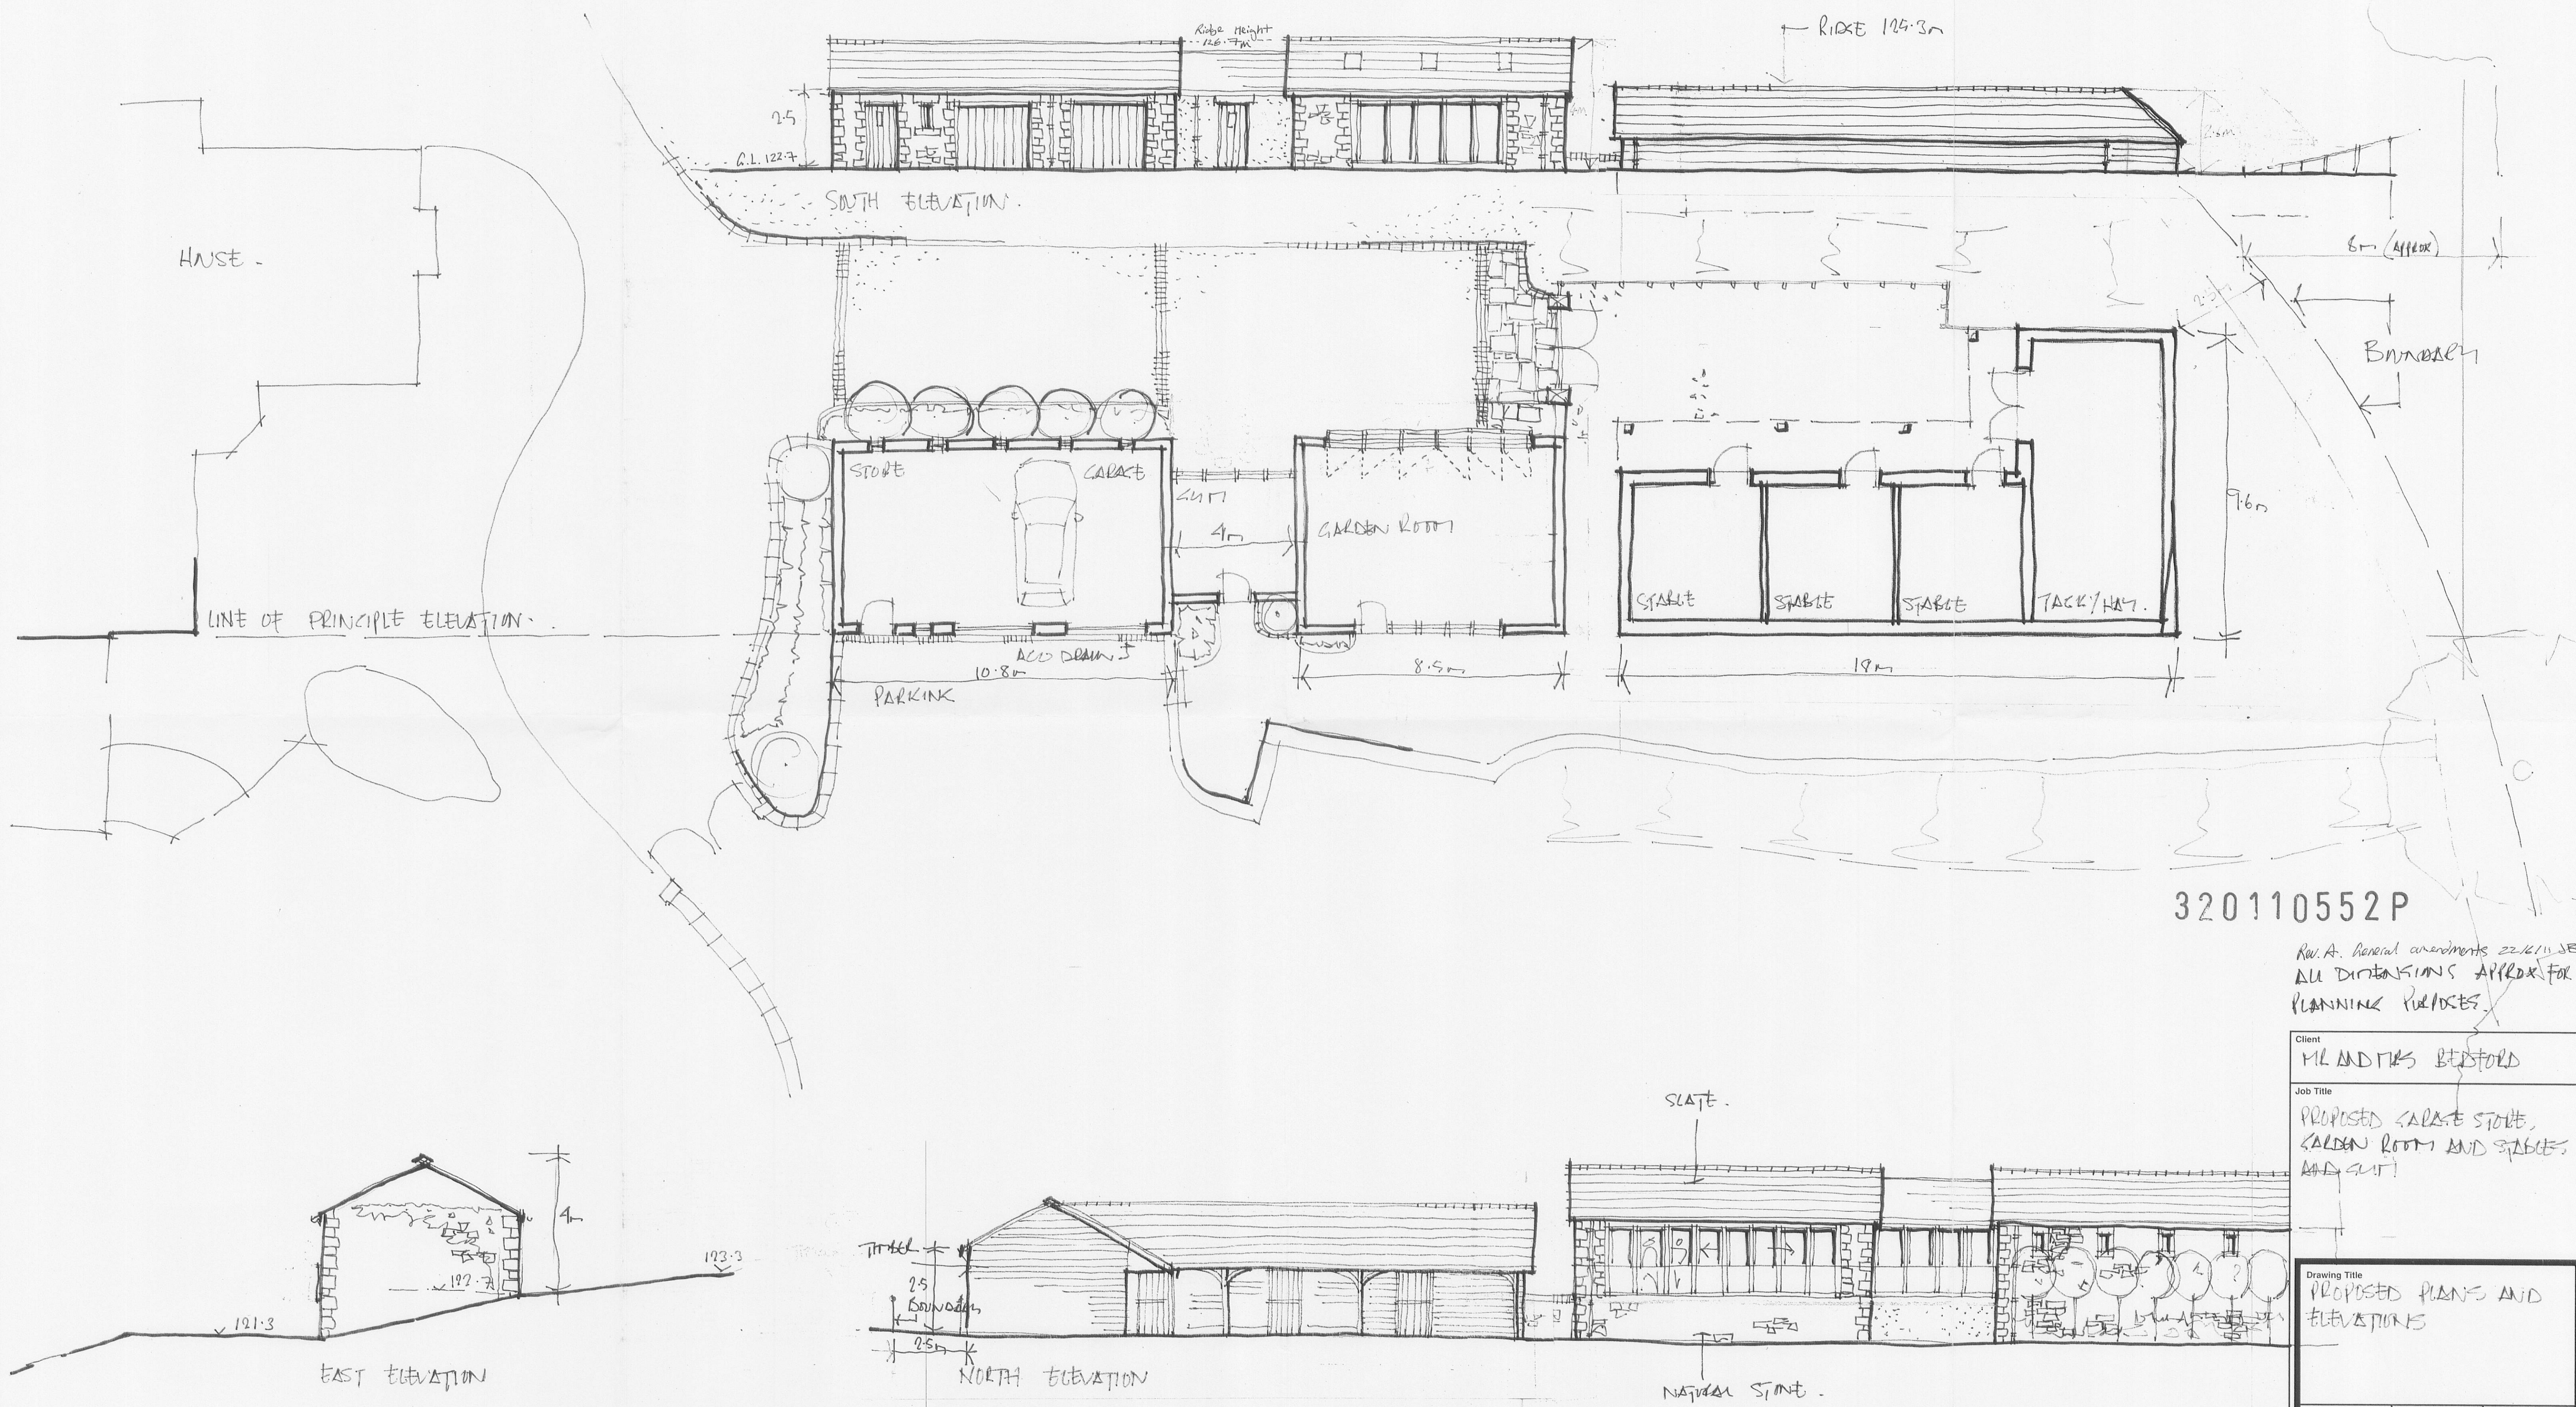

320110552P

Rev. A. General amendments 22/11/11
 ALL DIMENSIONS APPROX FOR
 PLANNING PURPOSES.

Client
 MR AND MRS BEDFORD

Job Title
 PROPOSED GARAGE, STABLE,
 GARDEN ROOM AND STABLES
 AND SUIT

Drawing Title
 PROPOSED PLANS AND
 ELEVATIONS

Scale 1:100 Date June 11 Drawn AK

spa
 ARCHITECTS
 SUNDERLAND PEACOCK & ASSOCIATES LTD.
 HAZELMER, PIMLICO ROAD, CLITHEROE,
 LANCAIRE, B87 2AG
 T 01200 423178 F 01200 423128
 E info@sunderlandpeacock.com
 www.sunderlandpeacock.com

4/24 : 064