


3201105587

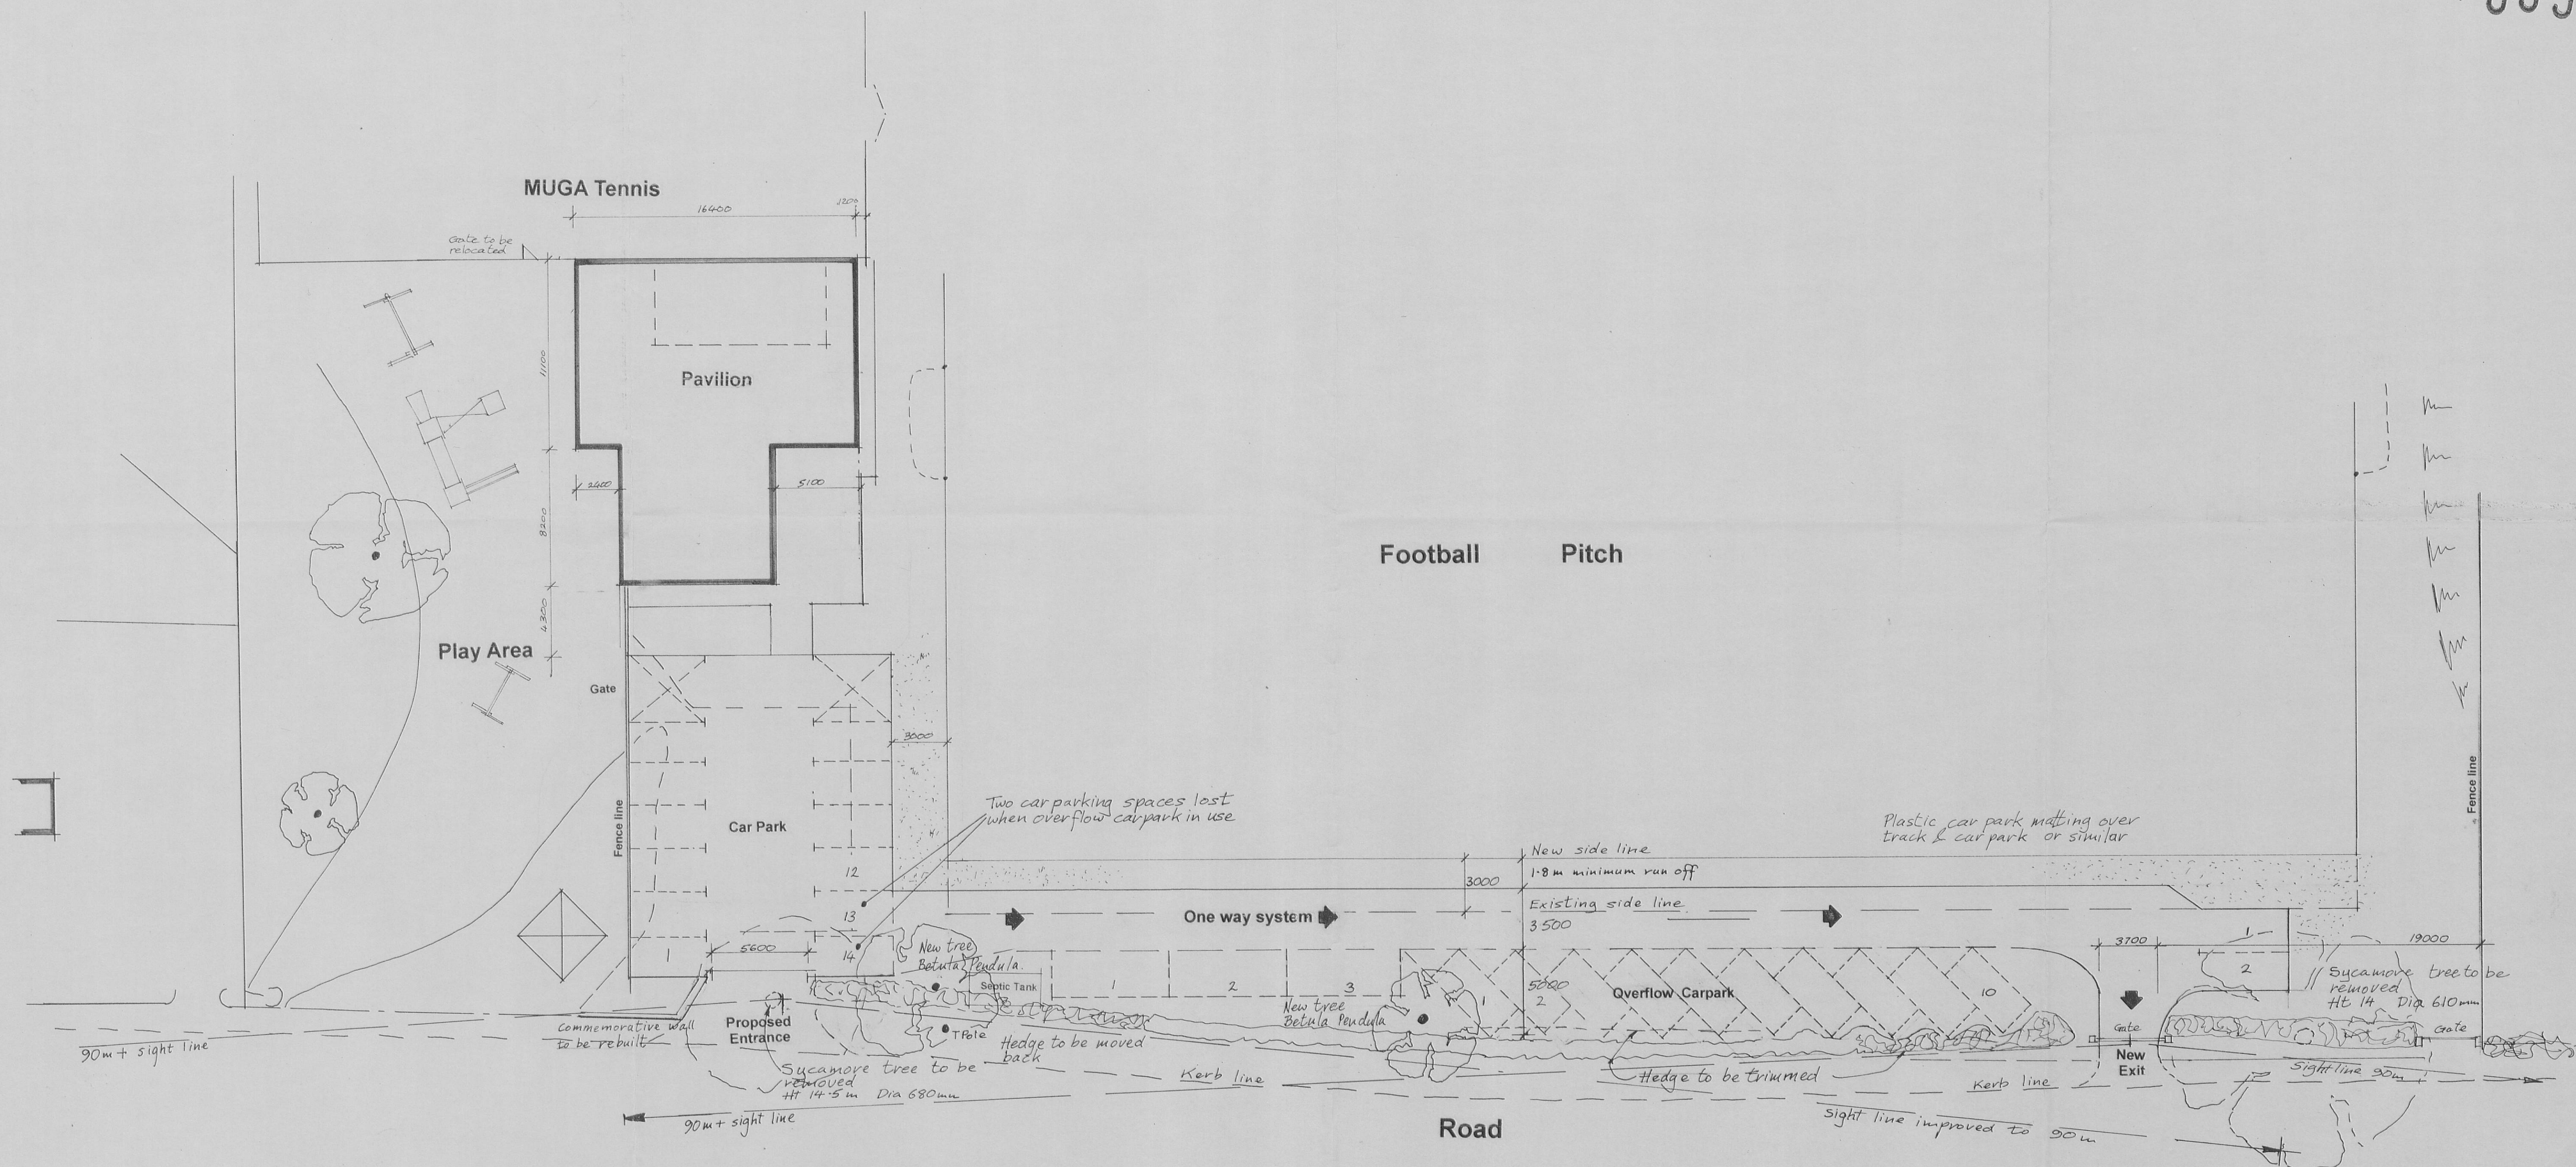

Site Layout

Jeff Marshall & Associates
Architectural Designers and Surveyors,
Swindlehurst Barn, Back Lane, Grindleton,
Nr. Clitheroe, Lancs. BB7 4RW.
Tel. 01200 440157

Project **Grindleton Pavilion**

Client: Grindleton Recreation Ground

Title	Car Parking
-------	-------------

Dr. N°
70/5/2

Scale 1:200 Date 5/9/2011 Drn 971/2