


MUGA

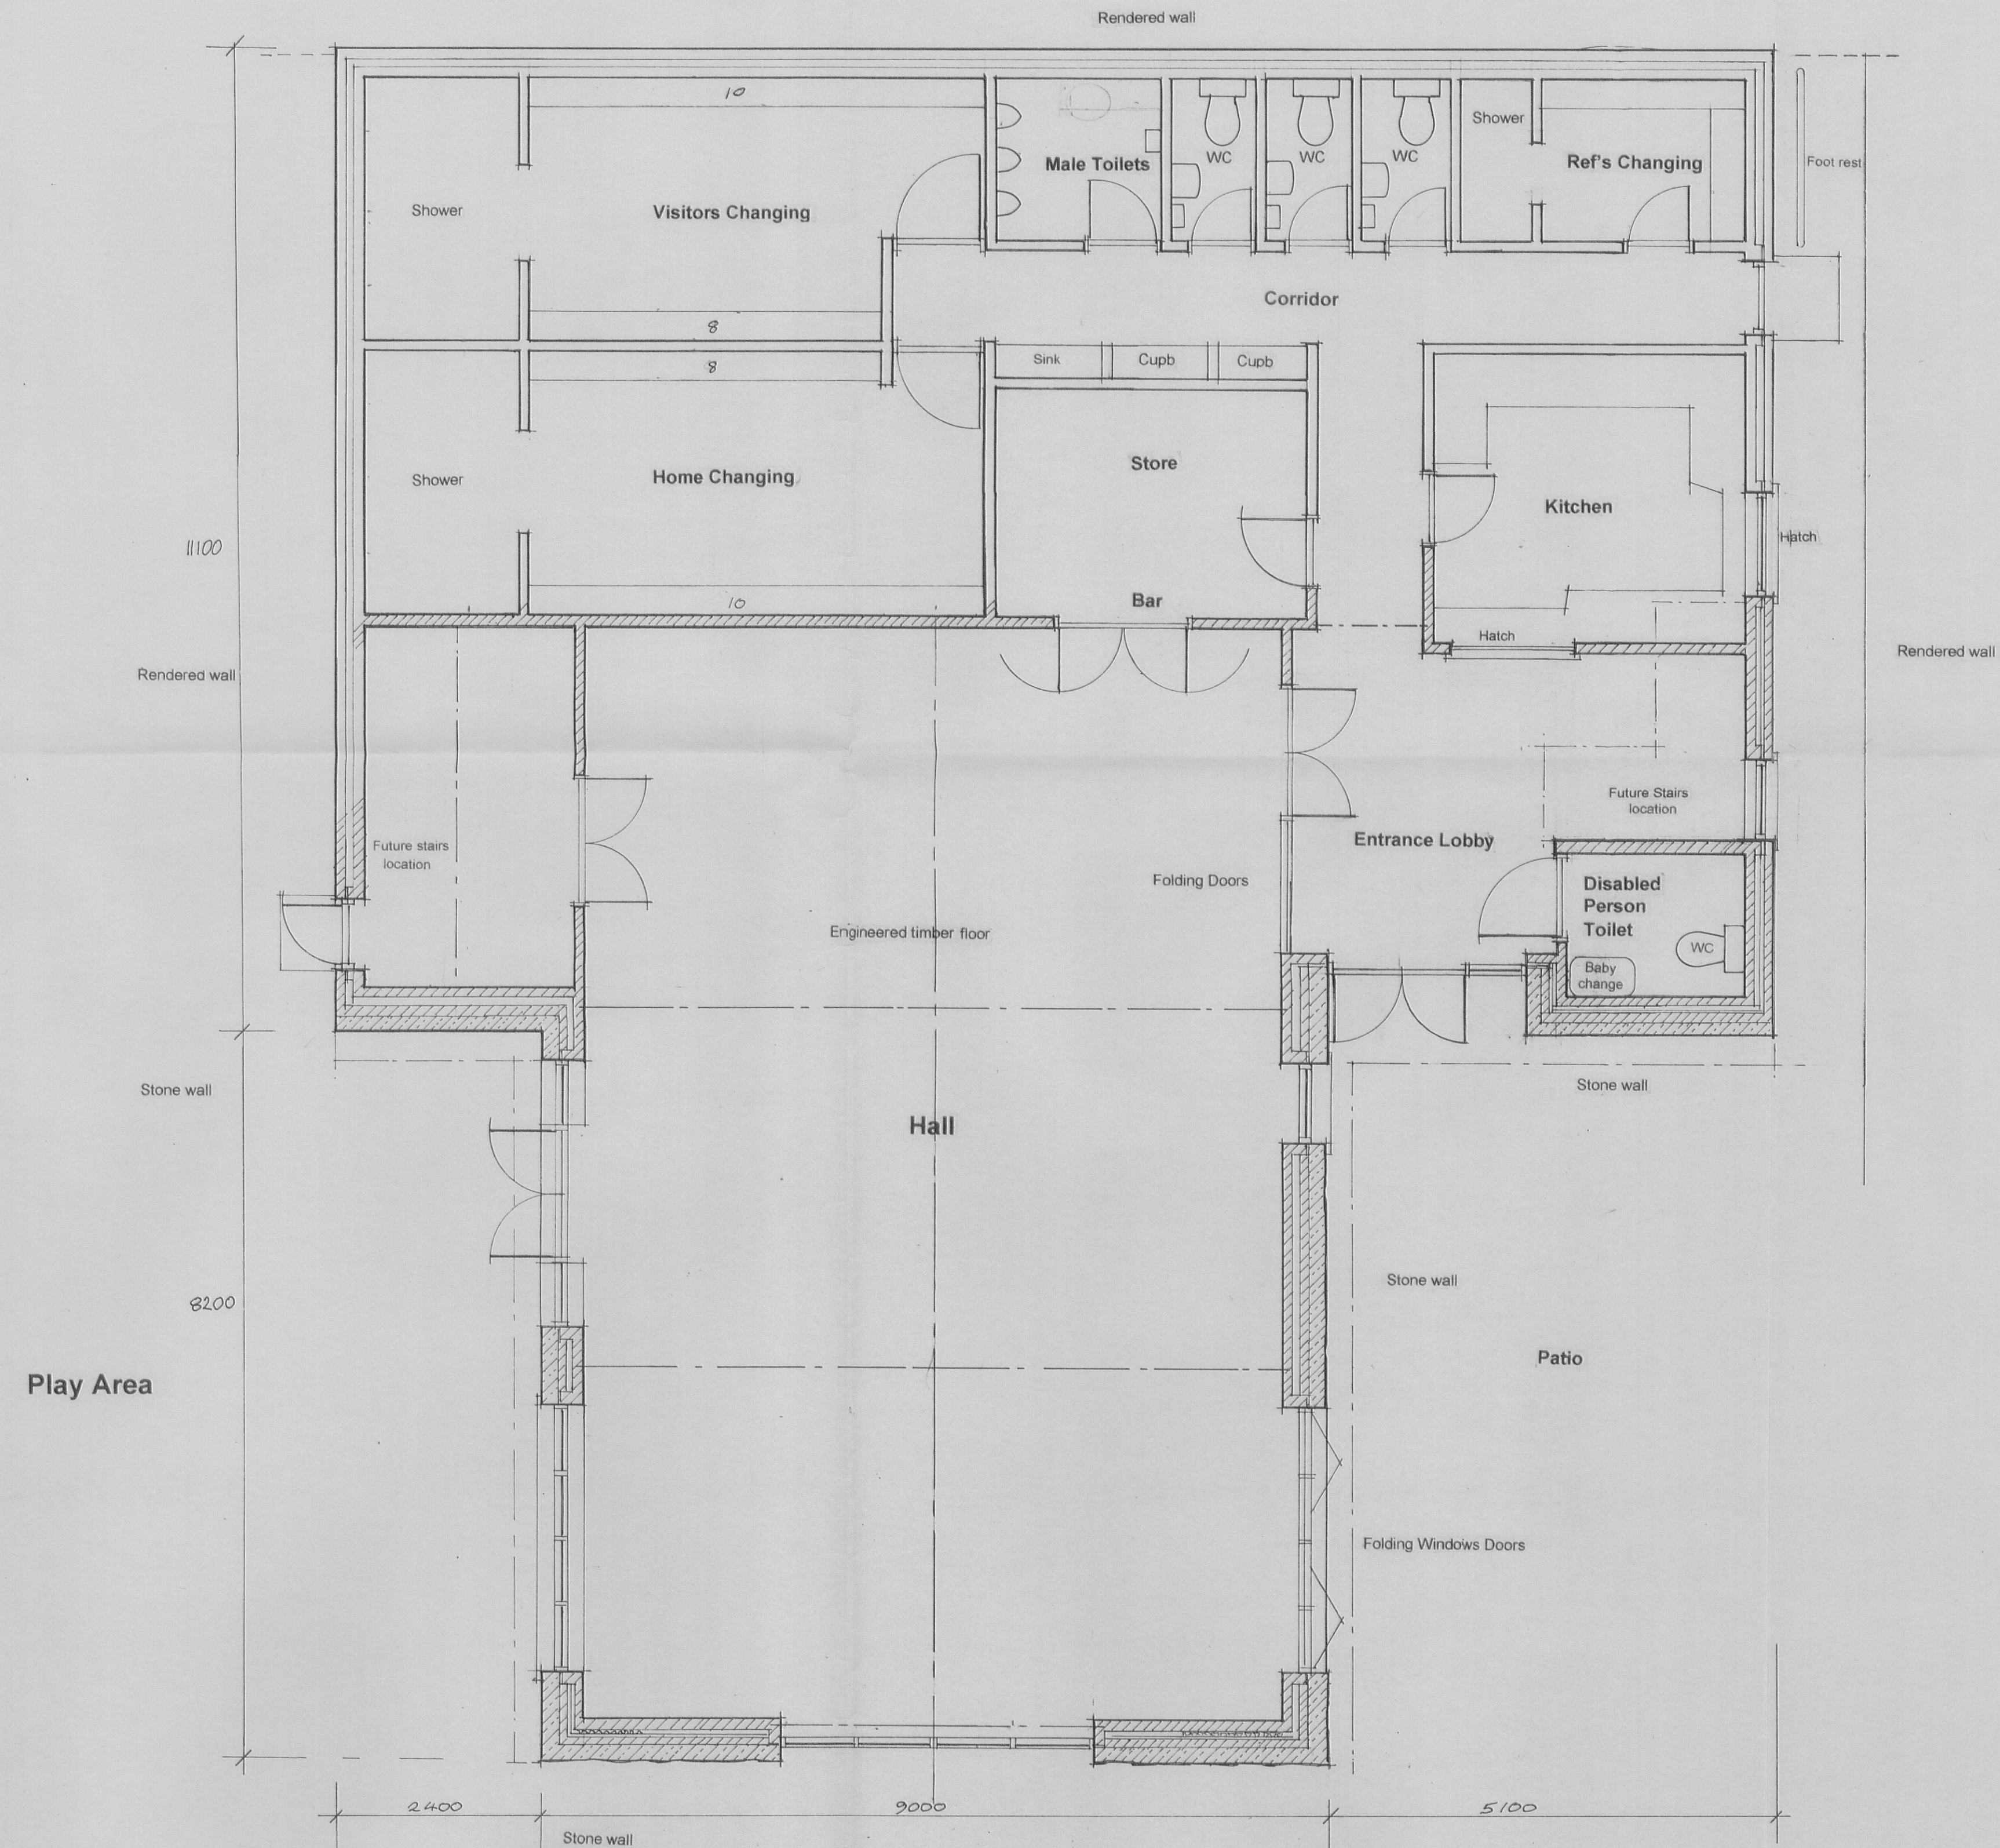

Football Pitch

320110558P

Jeff Marshall & Associates
Architectural Designers and Surveyors,
Swindleyhurst Barn, Back Lane, Grindleton,
Nr. Clitheroe, Lancs. BB7 4RW
Tel. 01200 440157

Project New Scheme Grindleton Pavilion

Client Grindleton Recreation Ground Committee

Title Scheme Plan

Drg No
70/9/2
Rev.

Scale 1-50 Date 7th July 11 Drn JMM