STANDARD REFERENCE & ABBREVIATIONS

(AR)....Assumed Route
AV....Air Valve
B/W....Barbed Wire
BB....Belisha Beacon
BH....Borehole
BL....Bed Level
BS....Bus Stop
BT Box....British Telecom Box
BT....British Telecom IC
BW....Brick Wall
Bar....Barrier
Bol....Bollard
C/B....Close Boarded
CI....Corrugated Iron
C/F....Chestnut Paling
CB....Control Box
CCTV....Closed Circuit TV
CD....Cable Duct
CH/L....Chain Link
CL....Cover Level
CM....Cable Marker
COL....Column
CONC....Concrete
CP....Catch Pit
CTV....Cable Television
CW....Concrete Block Wall
Chy....Chimney
Cvt....Culvert
D/C....Drainage Channel
DP....Down Pipe
DR....Drain
ECP....Electricity Cable Pit
EIC....Electricity Inspection Cover
EJ....Expansion Joint
EJB....Electricity Junction Box
EL SUB STN..Electricity Sub Station
EL....Eaves Level
ElB....Electricity Box
EP....Electricity Pole
ER....Earth Rod
ETL....Electricity Transmission Line
F/B....Flower Bed
FFL....Finished Floor Level
FH....Fire Hydrant
FL....Floor Level
FP....Flagpole
G**....Girth (of tree)
G....Gulley
GP....Guide Post
GSV....Gas Stop Valve
HDG....Hoarding
HV....High Voltage
Ht....Height
I/R....Iron Railing
IC....Inspection Cover
IL....Invert Level
KO....Kerb Outlet
LB....Letter Box
LP....Lamp Post
MG....Multi-Girth
MH....Manhole
MKR....Marker
MP/MS....Mile Post or Stone
NP....Street Name Plate
O/H....Overhead
O/P....Open Paling
OSBM....Ordnance Survey Bench Mark
P/C....Post & Chain
P/R....Post & Rail
P/W....Post & Wire
PAV....Paving
PB....Pillar Box
PC....Pedestrian Crossing
PP....Petrol Pump
PT....Post or Pillar
RE....Rodding Eye
RS....Road Sign
RTW....Retaining Wall
RWP....Rain Water Pipe
SAP....Sapling
SL....Sump Level
SP....Sign Post
SV....Stop Valve (unspecified)
SVP....Soil Vent Pipe
SW....Stone Wall
SoL....Soffit Level
TB....Traffic Bollard
TBM....Temporary Bench Mark
TCB....Telephone Call Box
TFR....Taken From Records
TIE....Anchor Point (Masts/Poles)
TL....Traffic Light
TLB....Traffic Light Control Box
TM....Ticket Machine
TMC....Tarmac
TP....Telecommunications Pole
TPIT....Trial Pit
U/C....Under Construction
U/G....Underground
UTL....Unable to Lift (Jammed etc)
VDP....Vehicle Detector Pad
VP....Vent Pipe
W/M....Wire Mesh
WL....Water Level
WM....Water Meter
WO....Wash Out
WST....Water Stop Tap (domestic)
WSV....Water Stop Valve (mains)

SURVEY OPERATIONS

Smith Street, Skelmersdale, Lancs. WN8 8LN
Tel: 01695 725662 Fax: 01695 51816
Email: mail@survops.co.uk - www.survops.co.uk

SURVEY STATIONS

Name	Easting	Northing	Height
SO01	868.30	1136.08	49.43
SO02	924.76	1131.36	49.36
SO03	1018.99	1126.94	48.73
SO04	917.17	1071.81	50.51
SO05	856.36	1081.85	50.37
STN1	863.98	1016.26	51.24
STN2	836.43	1019.73	51.55
STN3	815.88	1010.47	51.94
STN4	790.14	1009.97	52.12
STN5	793.45	1043.80	51.68
STN6	794.23	1056.12	50.78

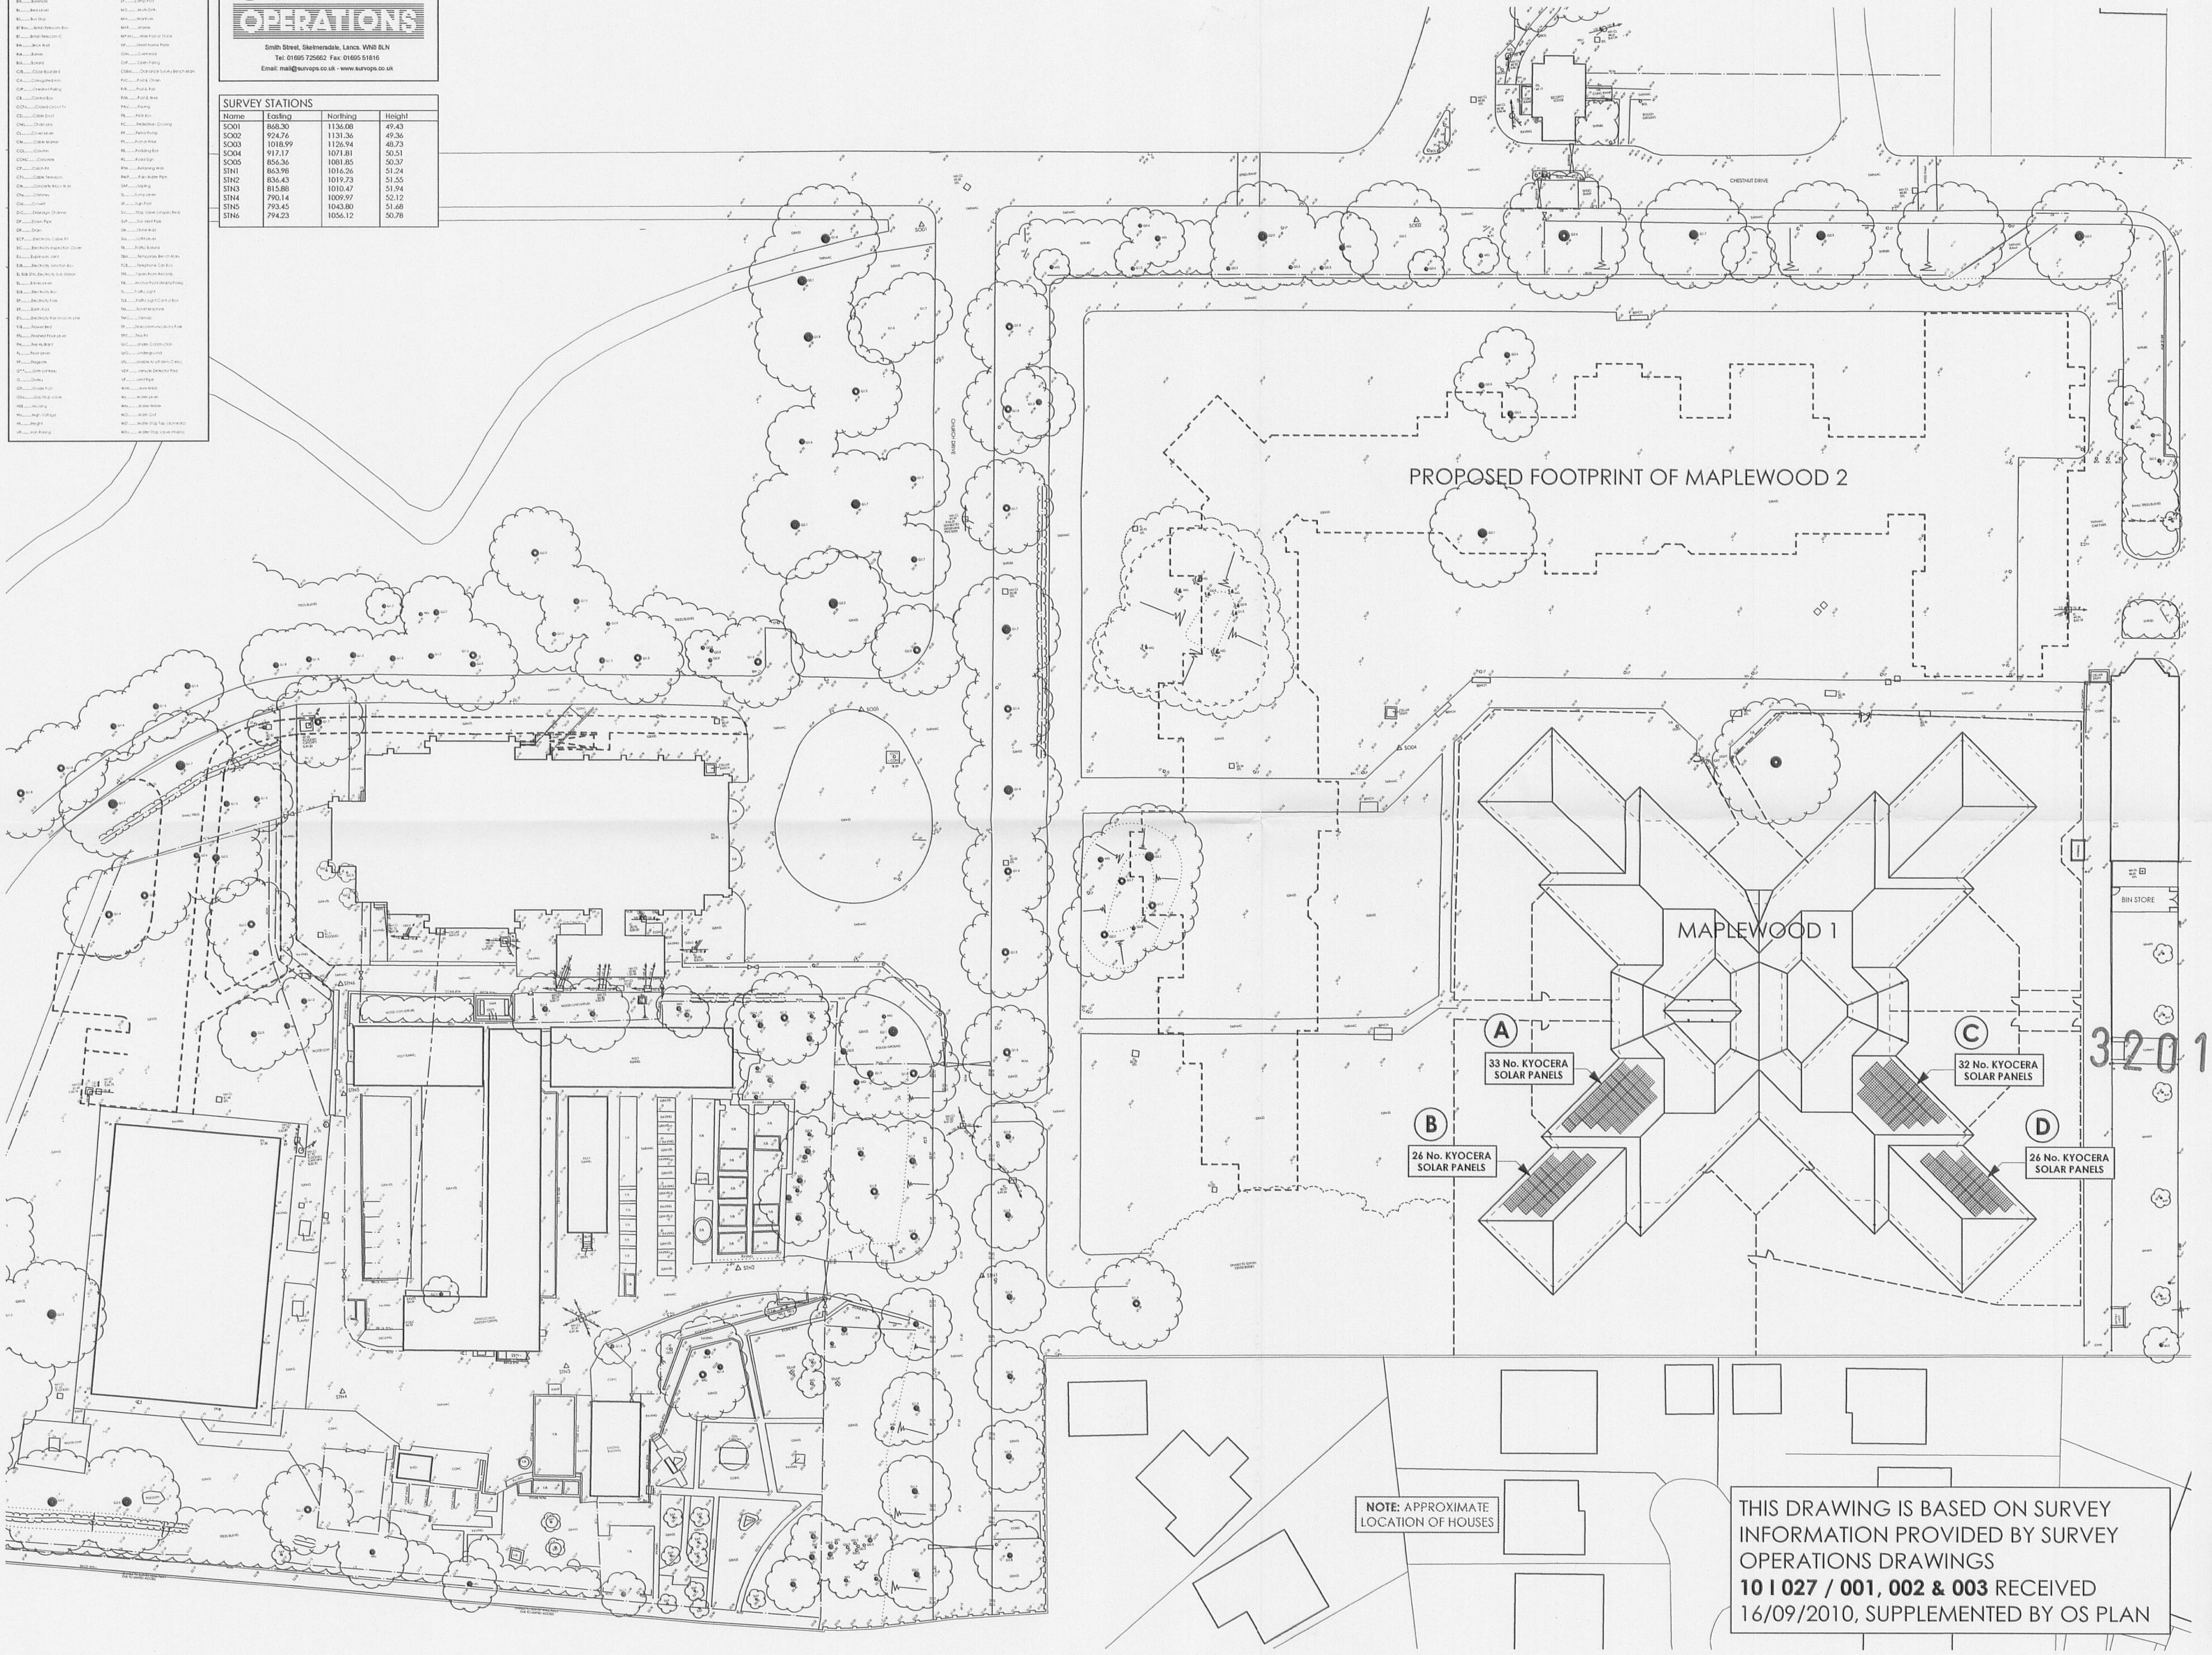
CHESTNUT DRIVE
PROPOSED FOOTPRINT OF MAPLEWOOD 2
MAPLEWOOD 1
A
33 No. KYOCERA SOLAR PANELS
B
26 No. KYOCERA SOLAR PANELS
C
32 No. KYOCERA SOLAR PANELS
D
26 No. KYOCERA SOLAR PANELS
BIN STORE
N

NOTE: APPROXIMATE LOCATION OF HOUSES

THIS DRAWING IS BASED ON SURVEY INFORMATION PROVIDED BY SURVEY OPERATIONS DRAWINGS **10 I 027 / 001, 002 & 003** RECEIVED 16/09/2010, SUPPLEMENTED BY OS PLAN

NOTE: NORTH POINT BASED ON DRAWING 08-095-101

○ NOTES

Ⓒ This drawing is copyright of Condy and Lofthouse Ltd. and may not be reproduced in any way without their specific permission.

○ All dimensions are to be checked on site. Do not scale from this drawing, work to figured dimensions only. Any queries please contact the architects.

○ This drawing has been prepared based upon a digital survey undertaken by XXXX, tel 0000 000 0000.

○ MATERIALS PROHIBITED

a Materials prohibited from use, except where used in accordance with "good practice
b in the selection of construction materials (2002)"
c High alumina cement in load bearing structures.
Wood wool slabs used as permanent shuttering or in structural elements.
Calcium chloride used as an additive in mixing concrete for use in reinforced concrete.
d Aggregates for use in reinforced concrete which do not comply with british standard specifications current at the date of specification of the materials.
e Calcium silicate bricks or tiles.
f Asbestos or asbestos based products including crocidolite.
g Lead or any materials containing lead which may be ingested, inhaled or absorbed.
h Urea formaldehyde foam or materials which may be hazardous with reference to the limits set by the health & safety executive at the date of specification of the materials.
i Materials which are generally composed of mineral fibres either man-made or naturally occuring which have a diameter of 3 microns or less and a length of 200 microns or less, or which contain any fibres not sealed or otherwise stabilised to ensure that fibre migration is prevented.

Key
Existing trees to be retained
Trees to be removed
Proposed New Building footprint, Phase 2
Existing Building footprint, Phase 1, based on construction information (not surveyed)
- - - - Existing fencing to Phase 1
▨ Proposed Solar Panel array

320110576

○
○
Ⓐ 9no additional panels. 28-06-11 JC

REVISION DETAILS date / by
○ Preliminary
● For Approval
○ Tender
○ Construction

CLIENT
Calderstones NHS Trust

PROJECT
Maplewood Phase 2
PRELIMINARY WORKS

DRAWING TITLE
Solar Panel Locations
on Maplewood 1

SCALE	drawn by	date
1:500 @ A2	SAJ	Jun '11

DRAWING NO.	revision
08-095-109	Ⓐ

CLA
Condy Lofthouse Architects

T: 0151 207 4371 • F: 0151 207 7087

Condy & Lofthouse Ltd Trading as CLA • Unit 17, Connect Business Village • 24 Derby Road • Liverpool • L5 9PR • E: info@condylofthouse.co.uk • www.condylofthouse.co.uk