

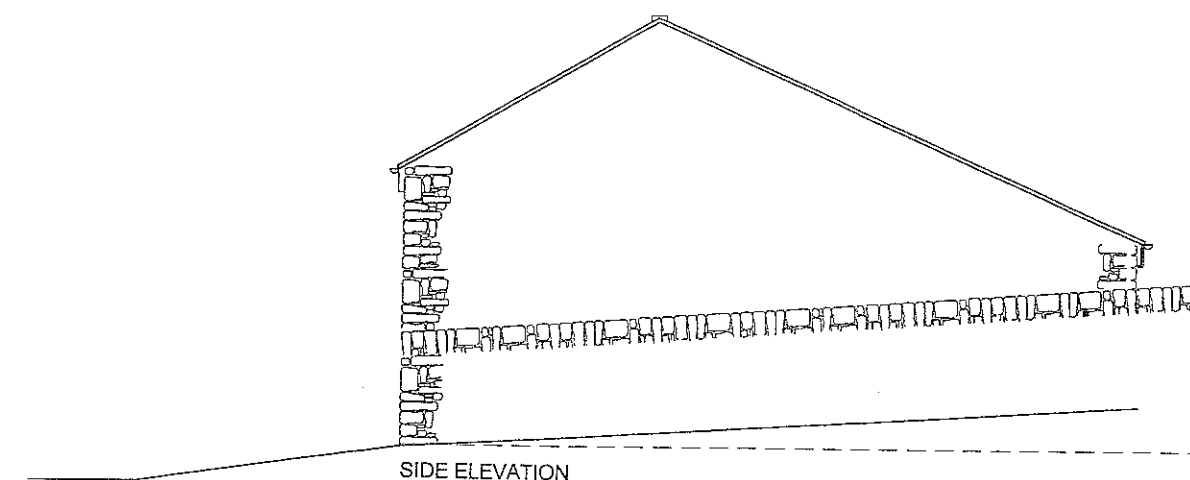
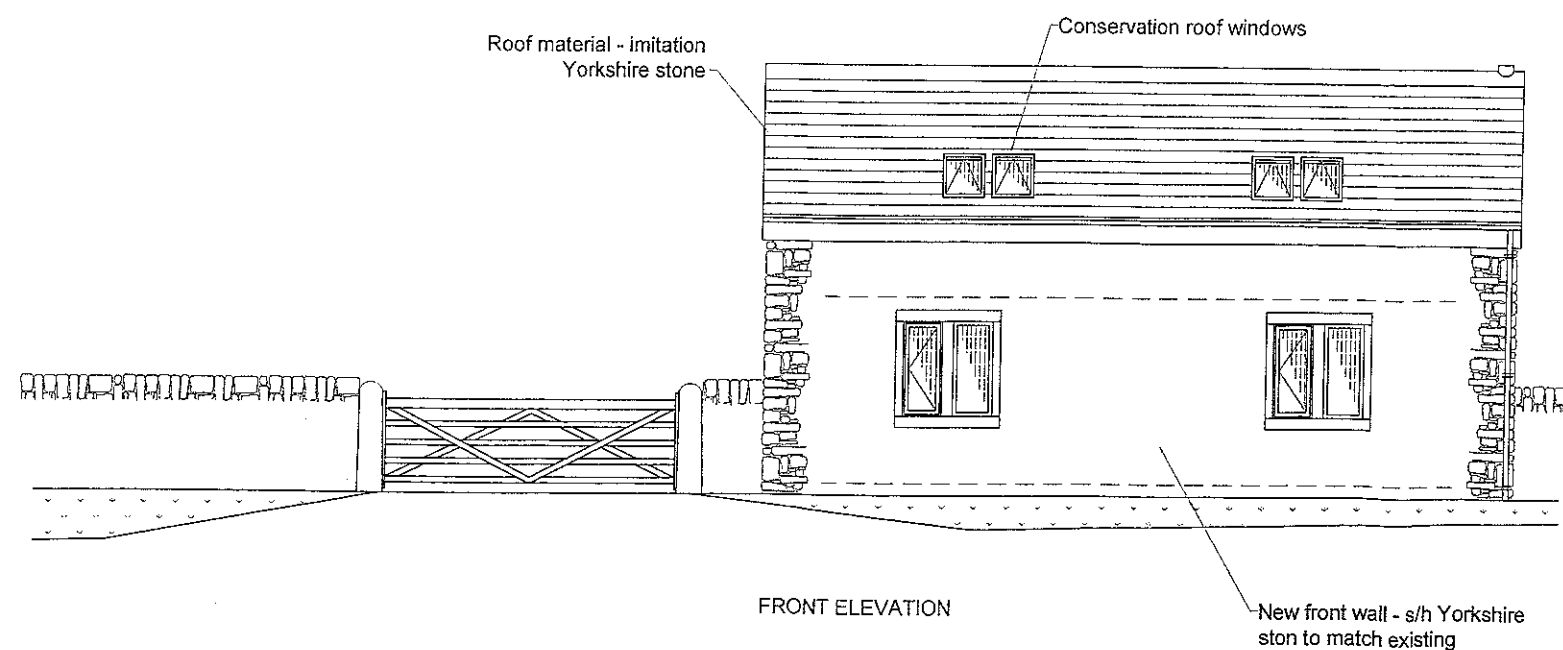
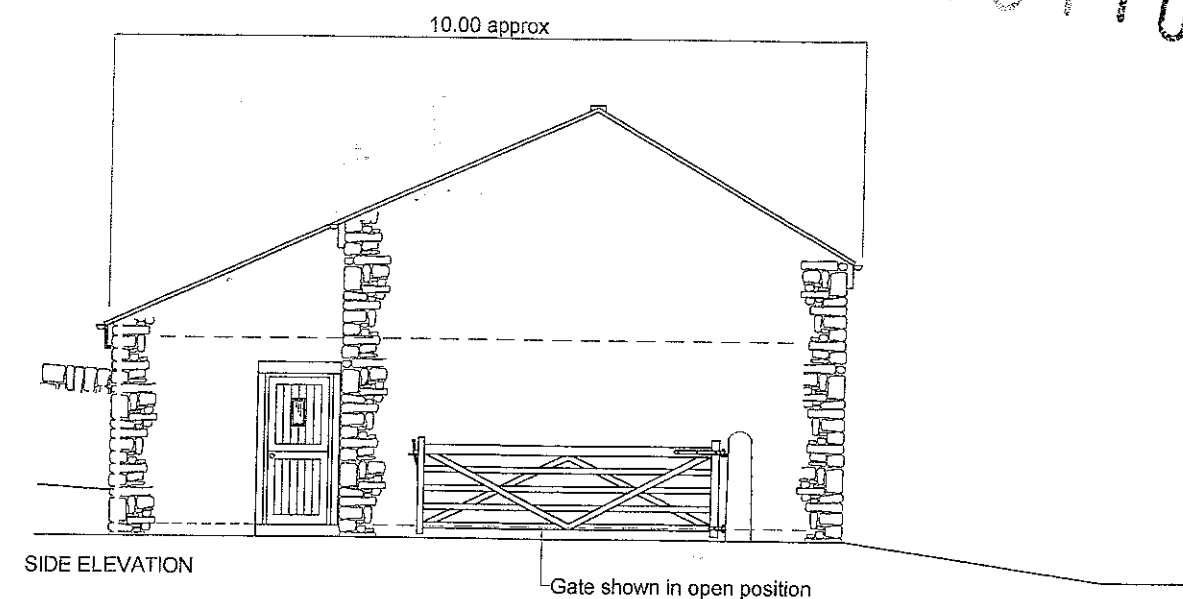


DIRECTOR OF
COMMERCIAL SERVICES
26 JUL 2011
FAO


320110586P

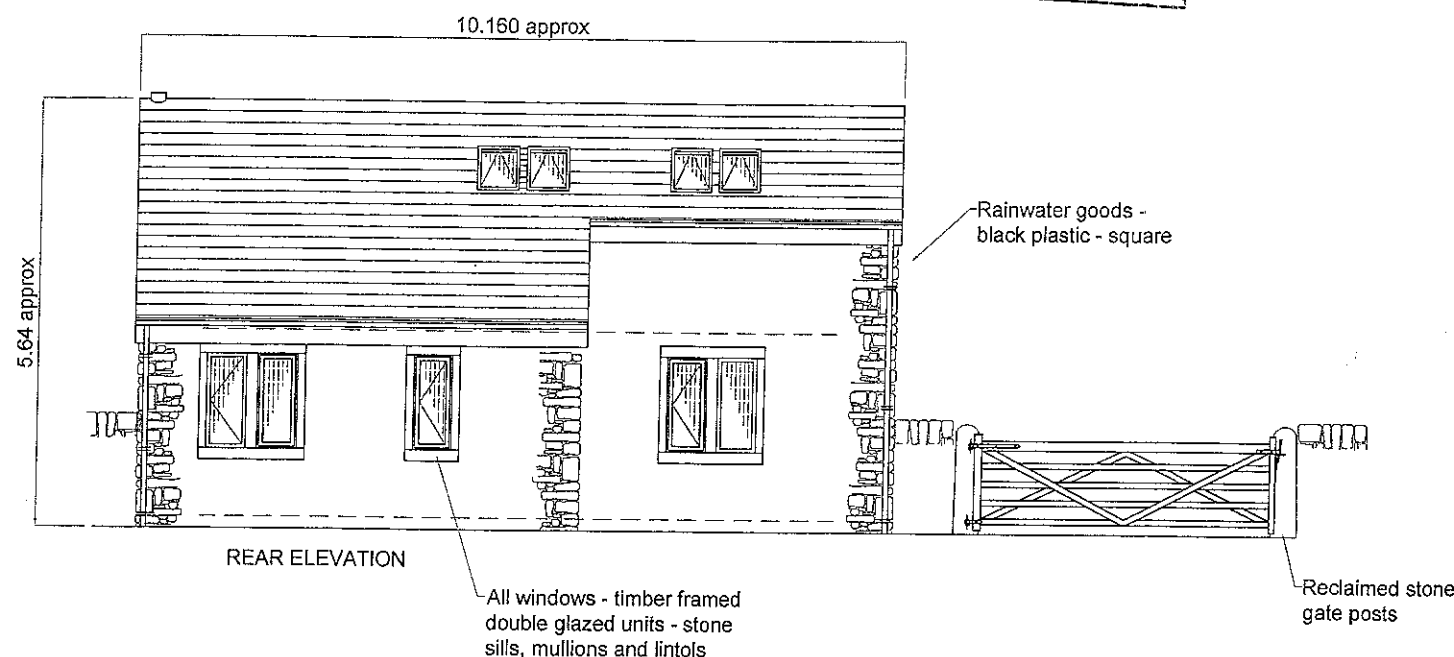


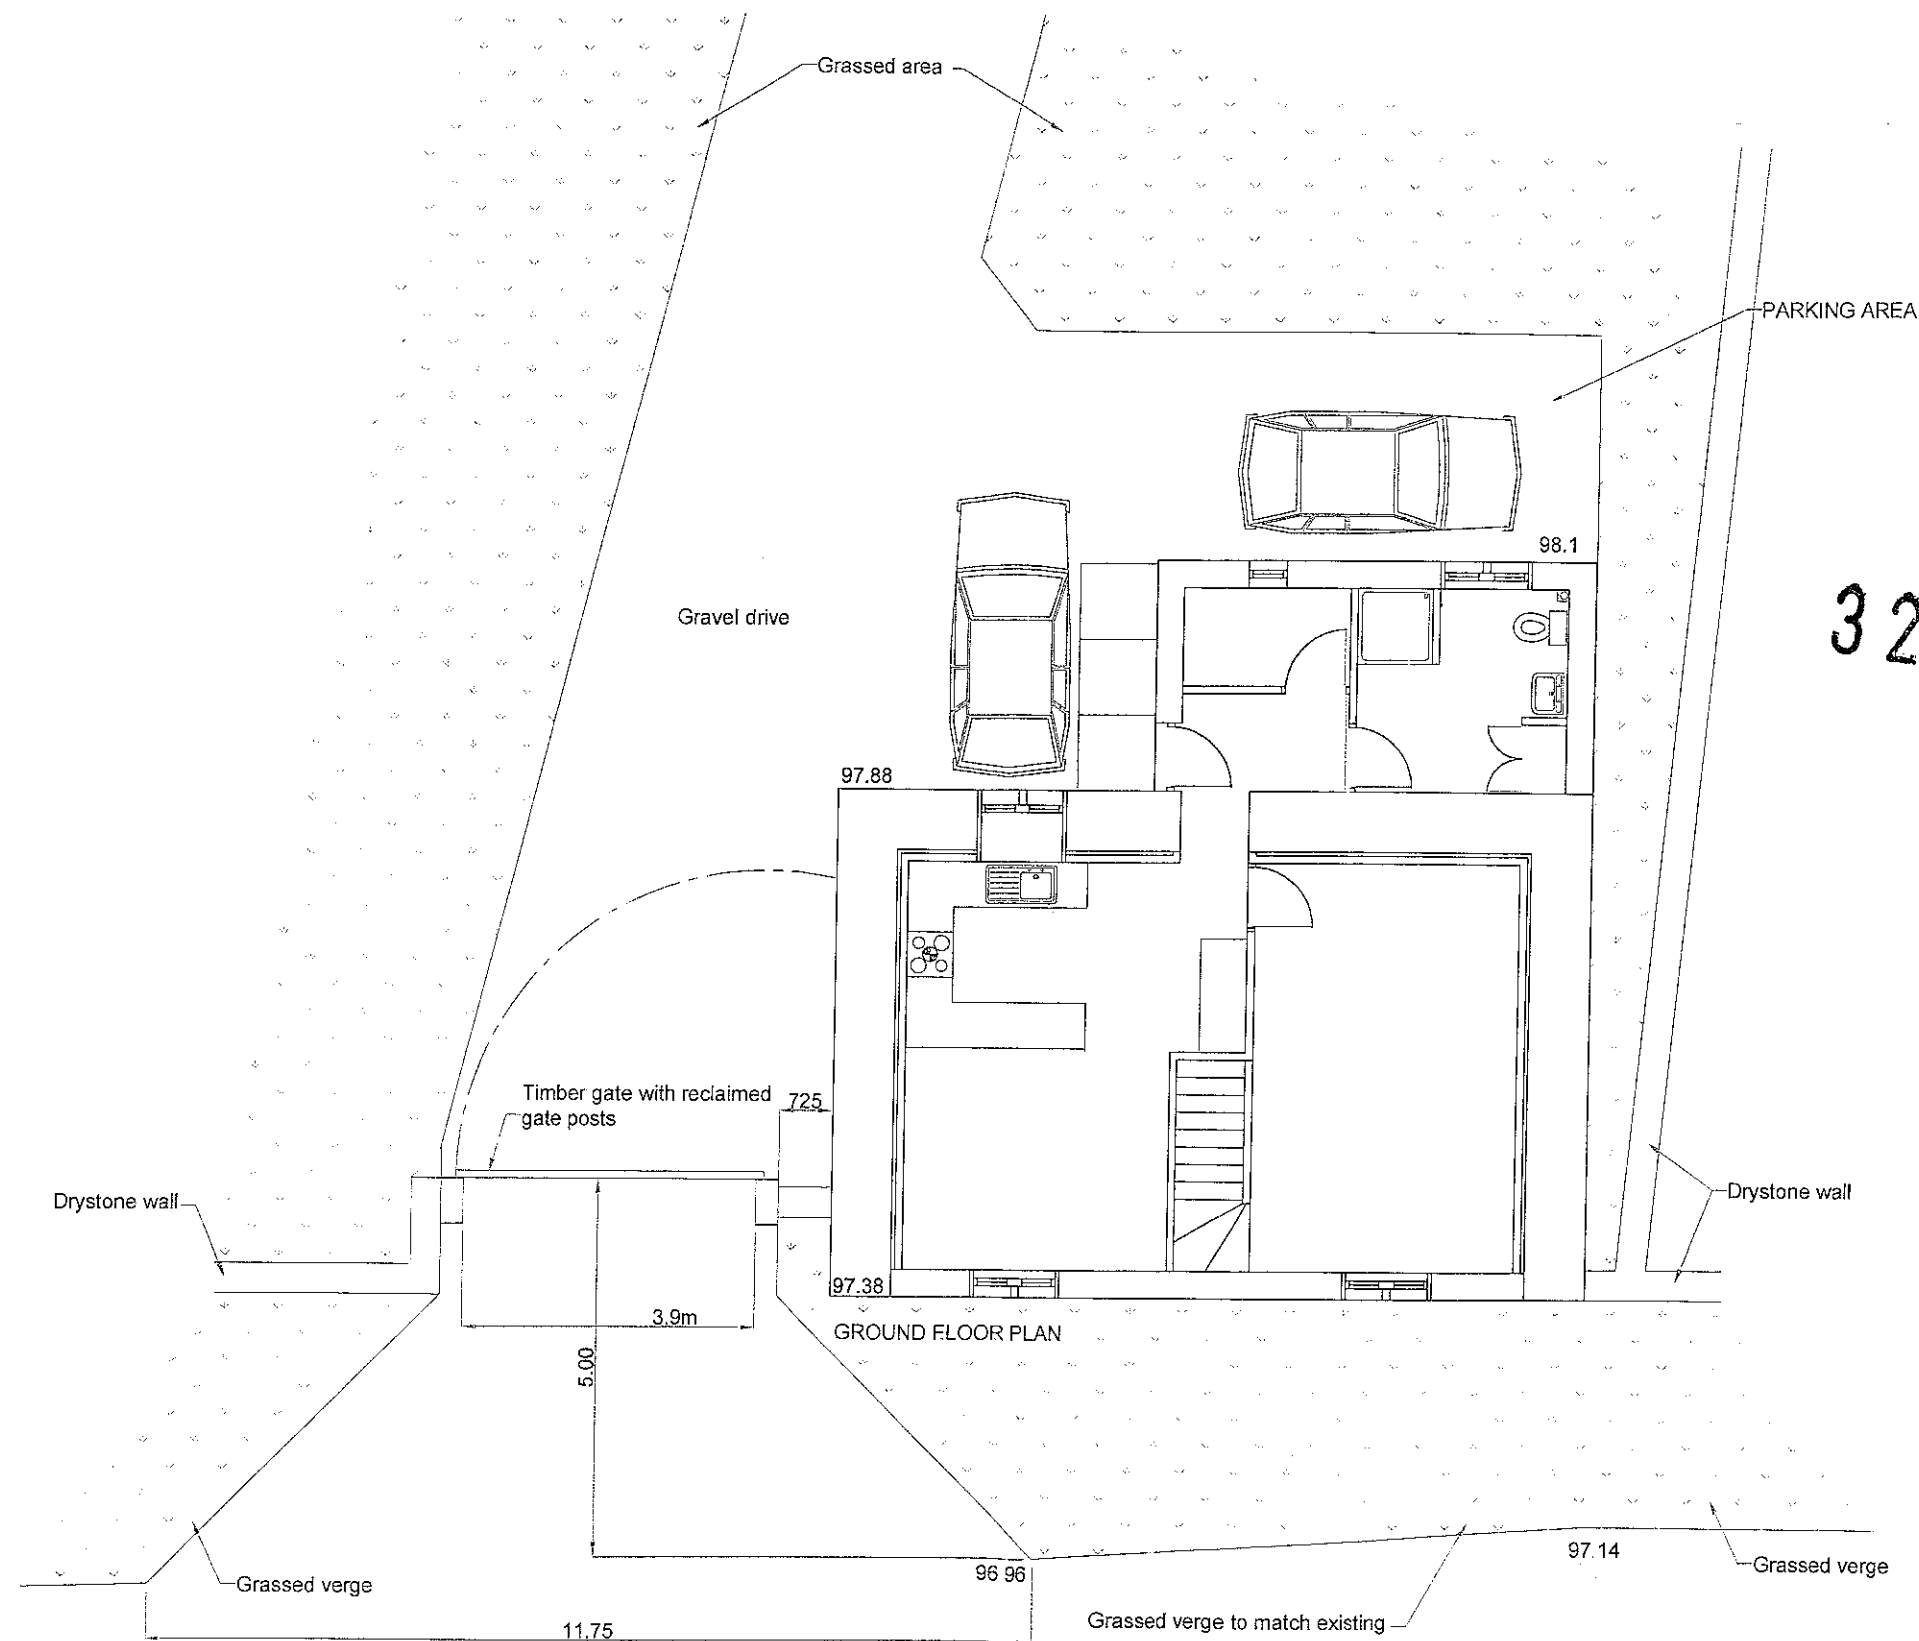


320110586P

BARLEY LANE

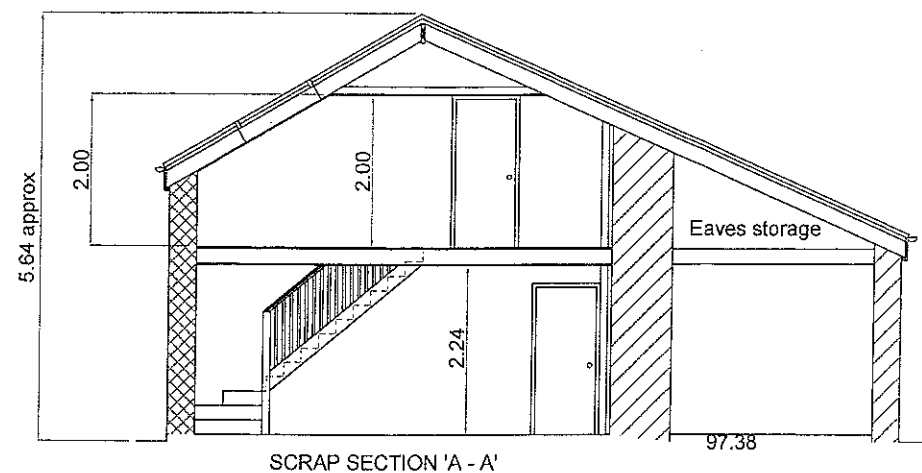

320110586P

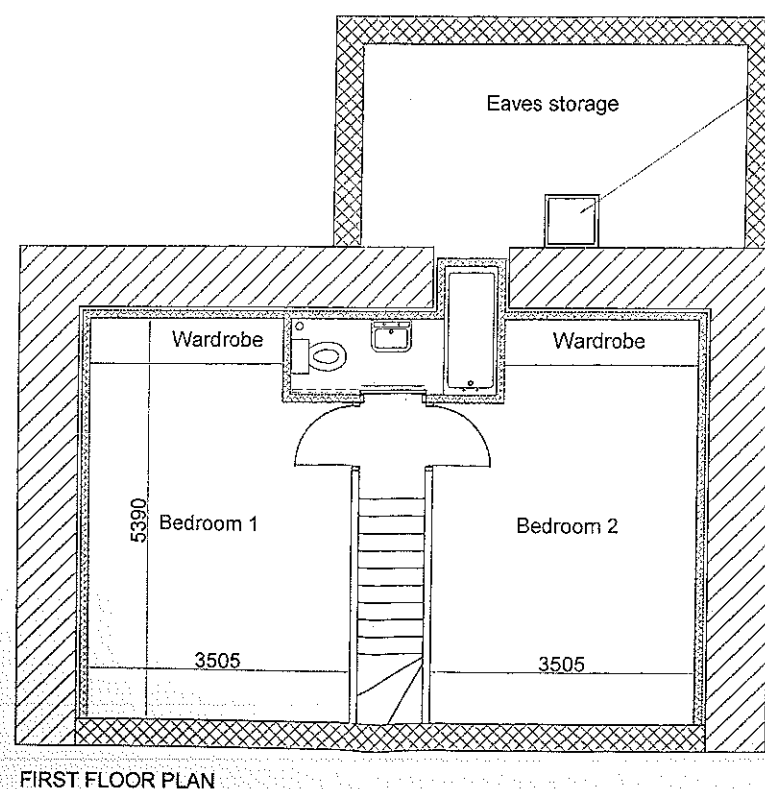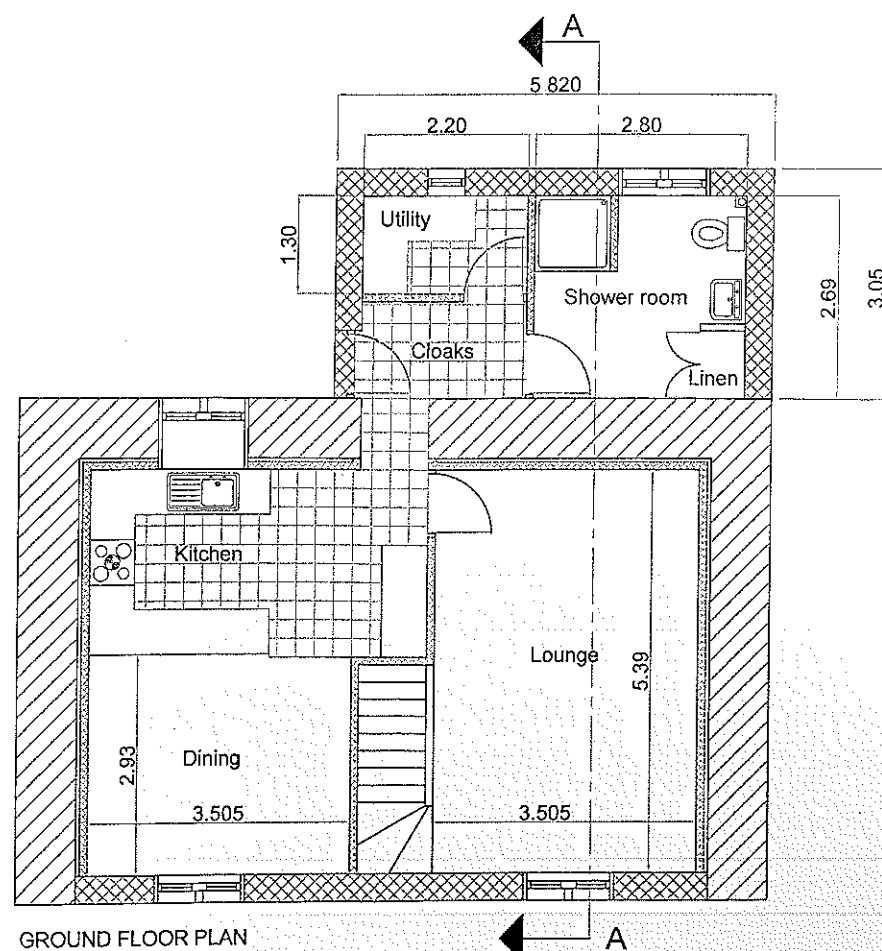

Hatch from ground floor shower room - access to storage area in eaves

