


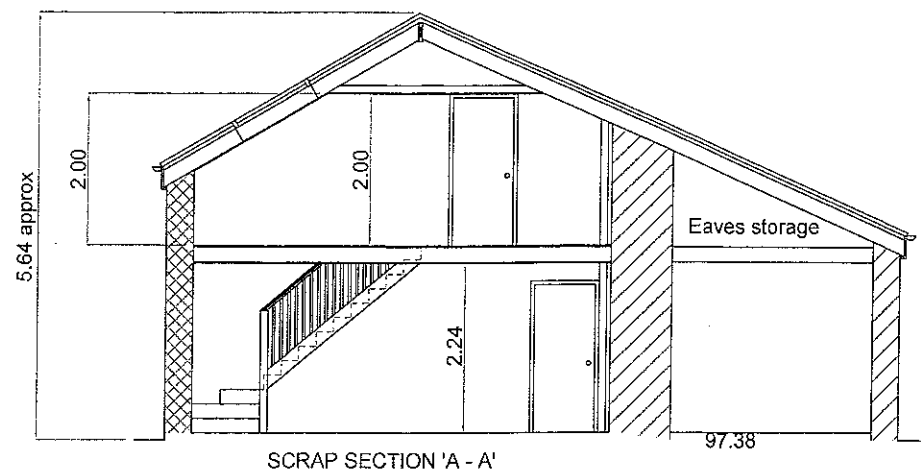
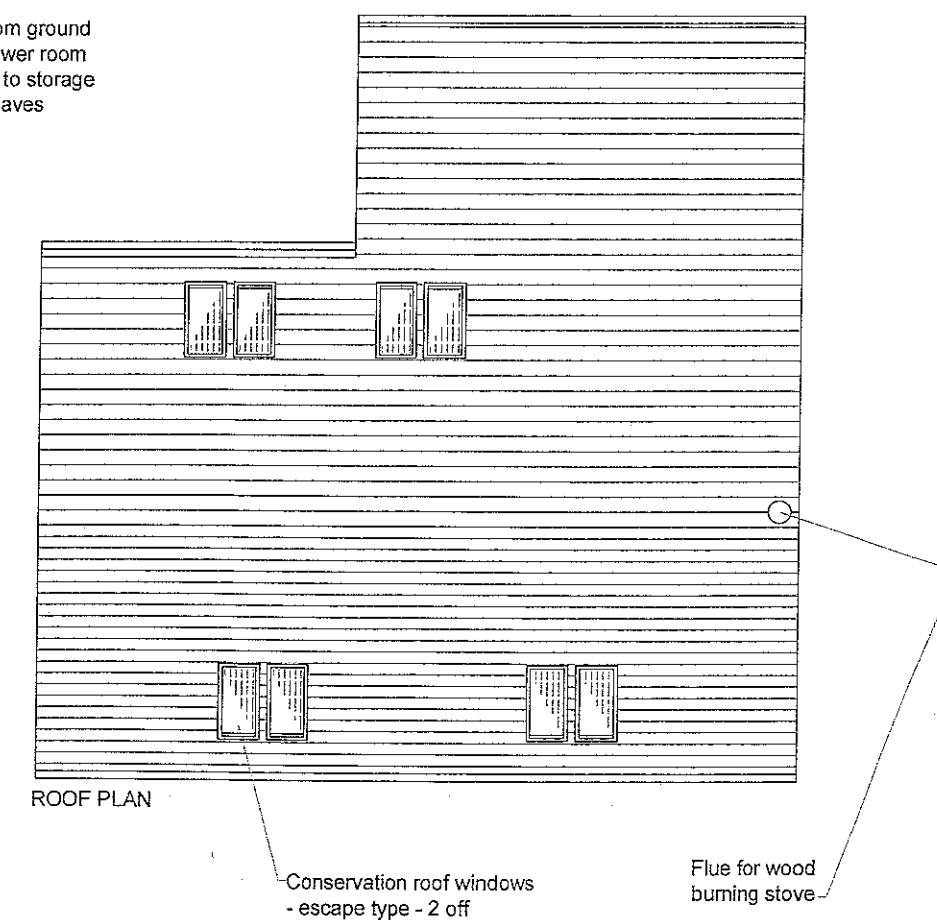
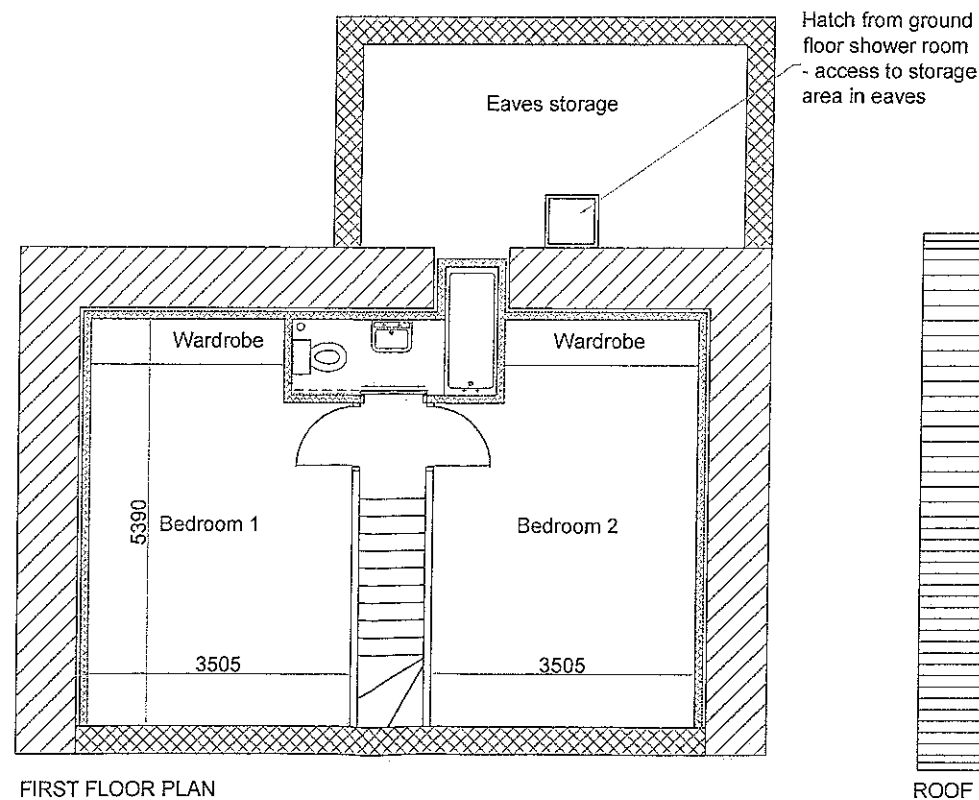
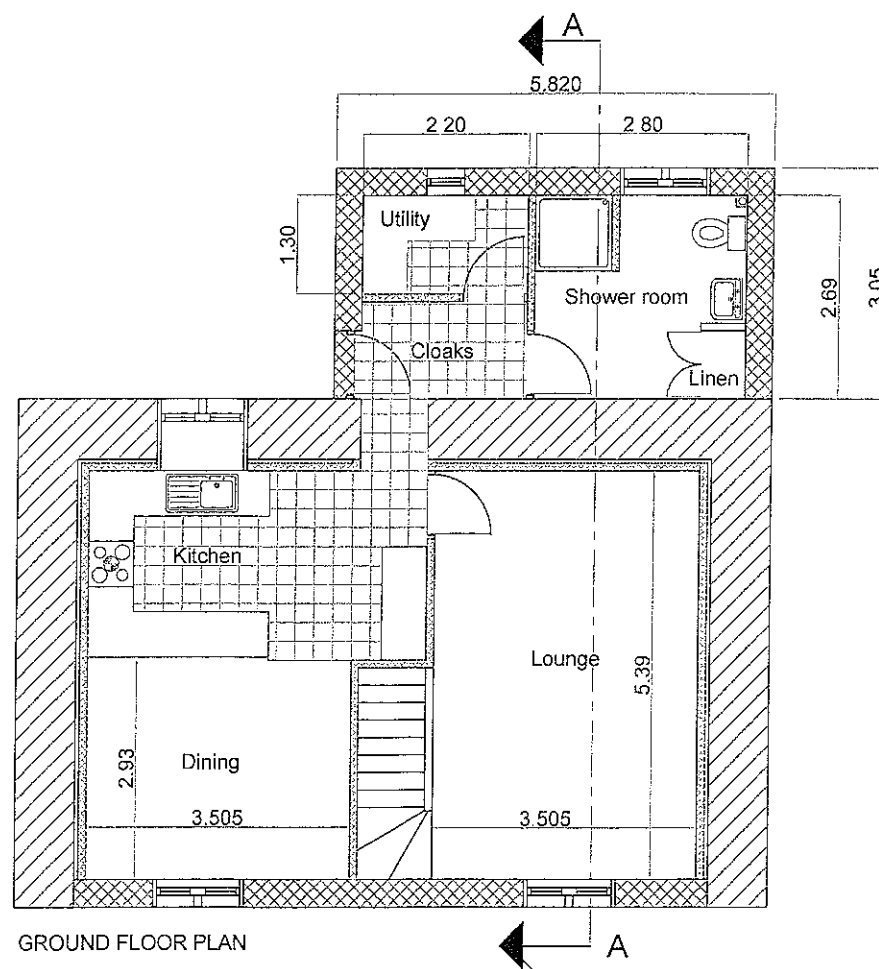
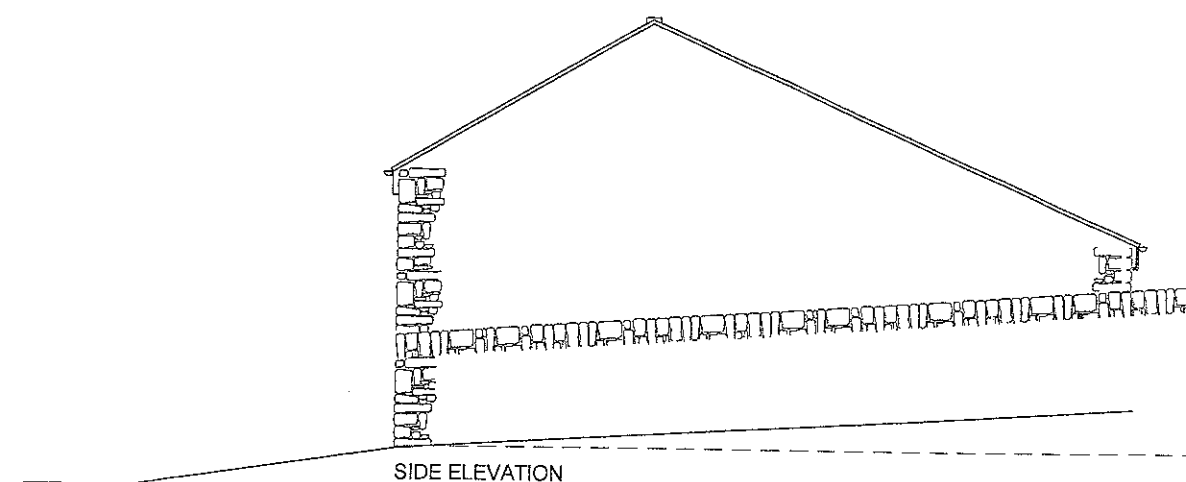


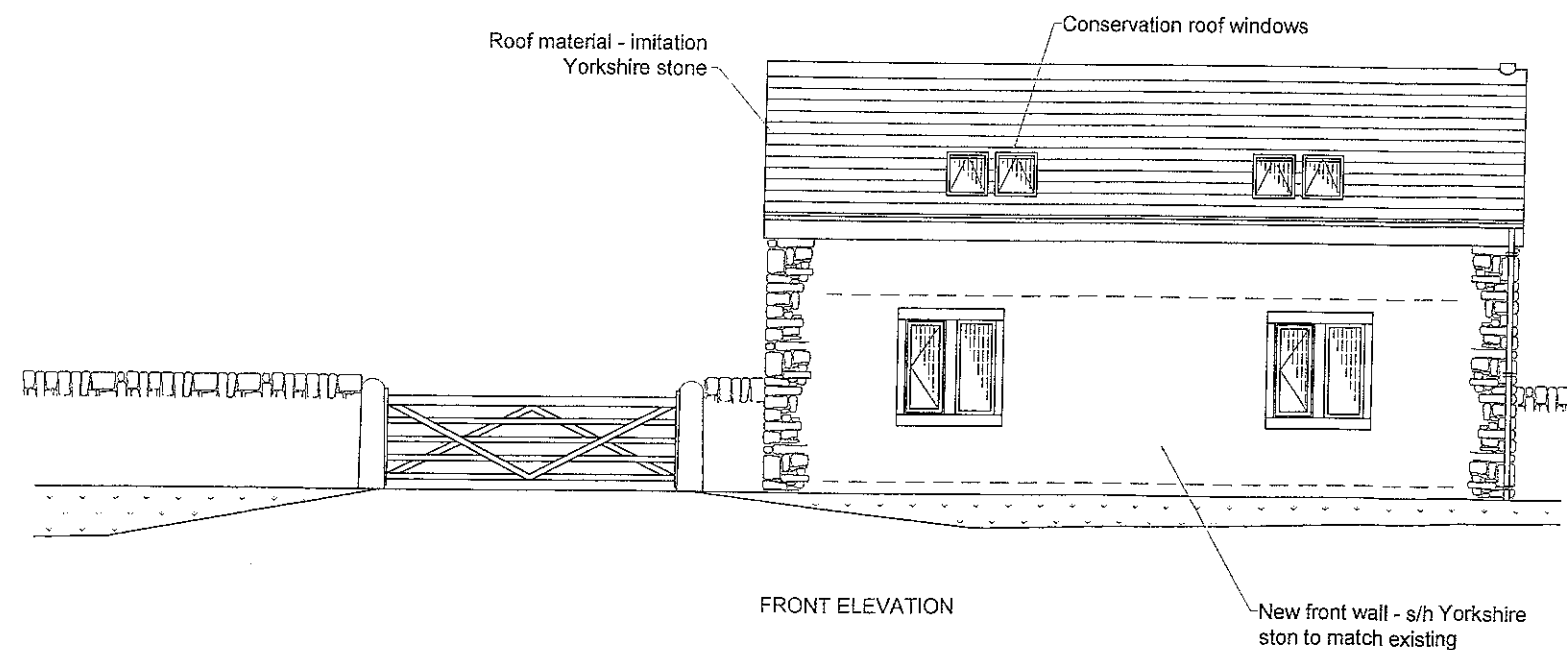


320110587P

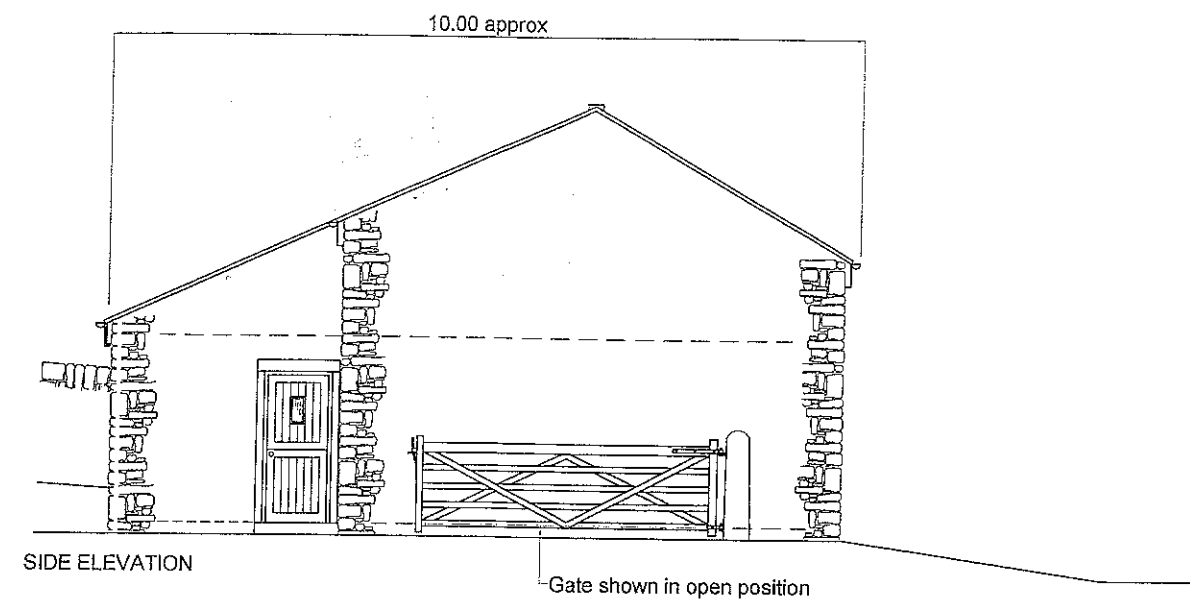

DIRECTOR OF
COMMERCIAL SERVICES
26 JUL 2011
FAO

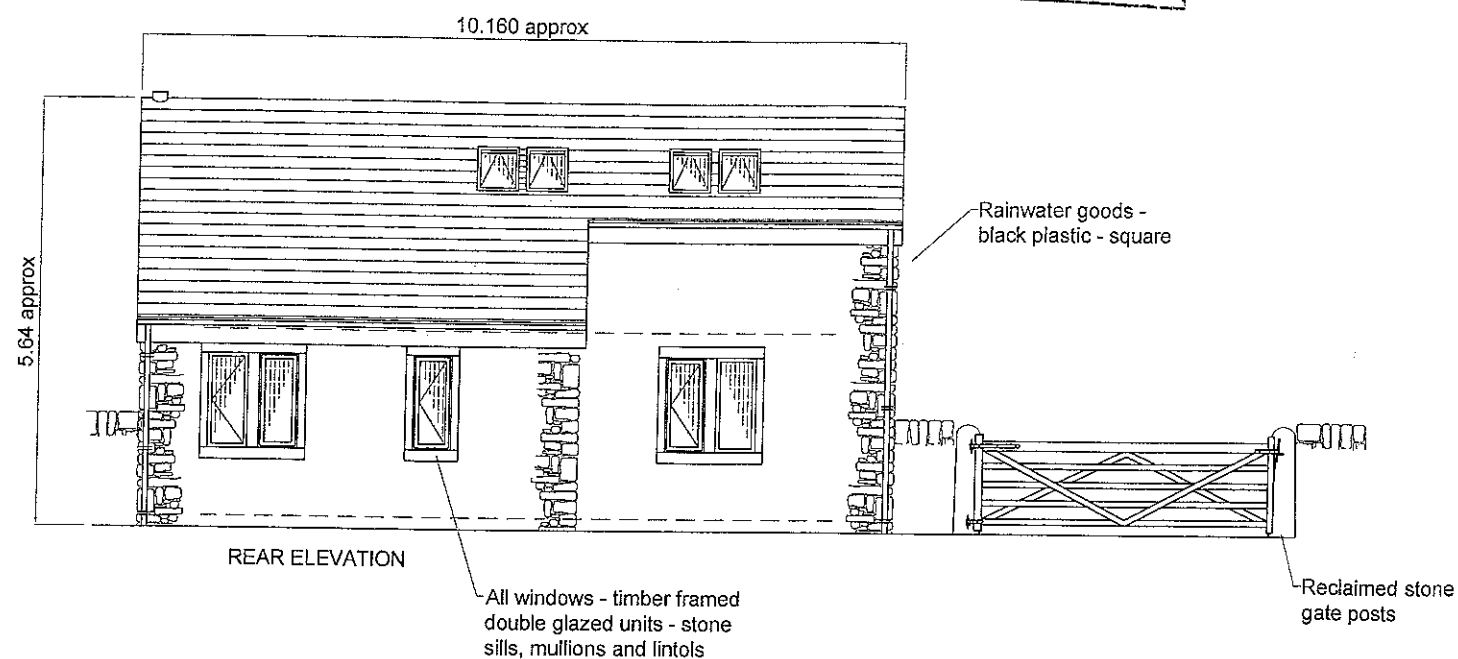

320110587P

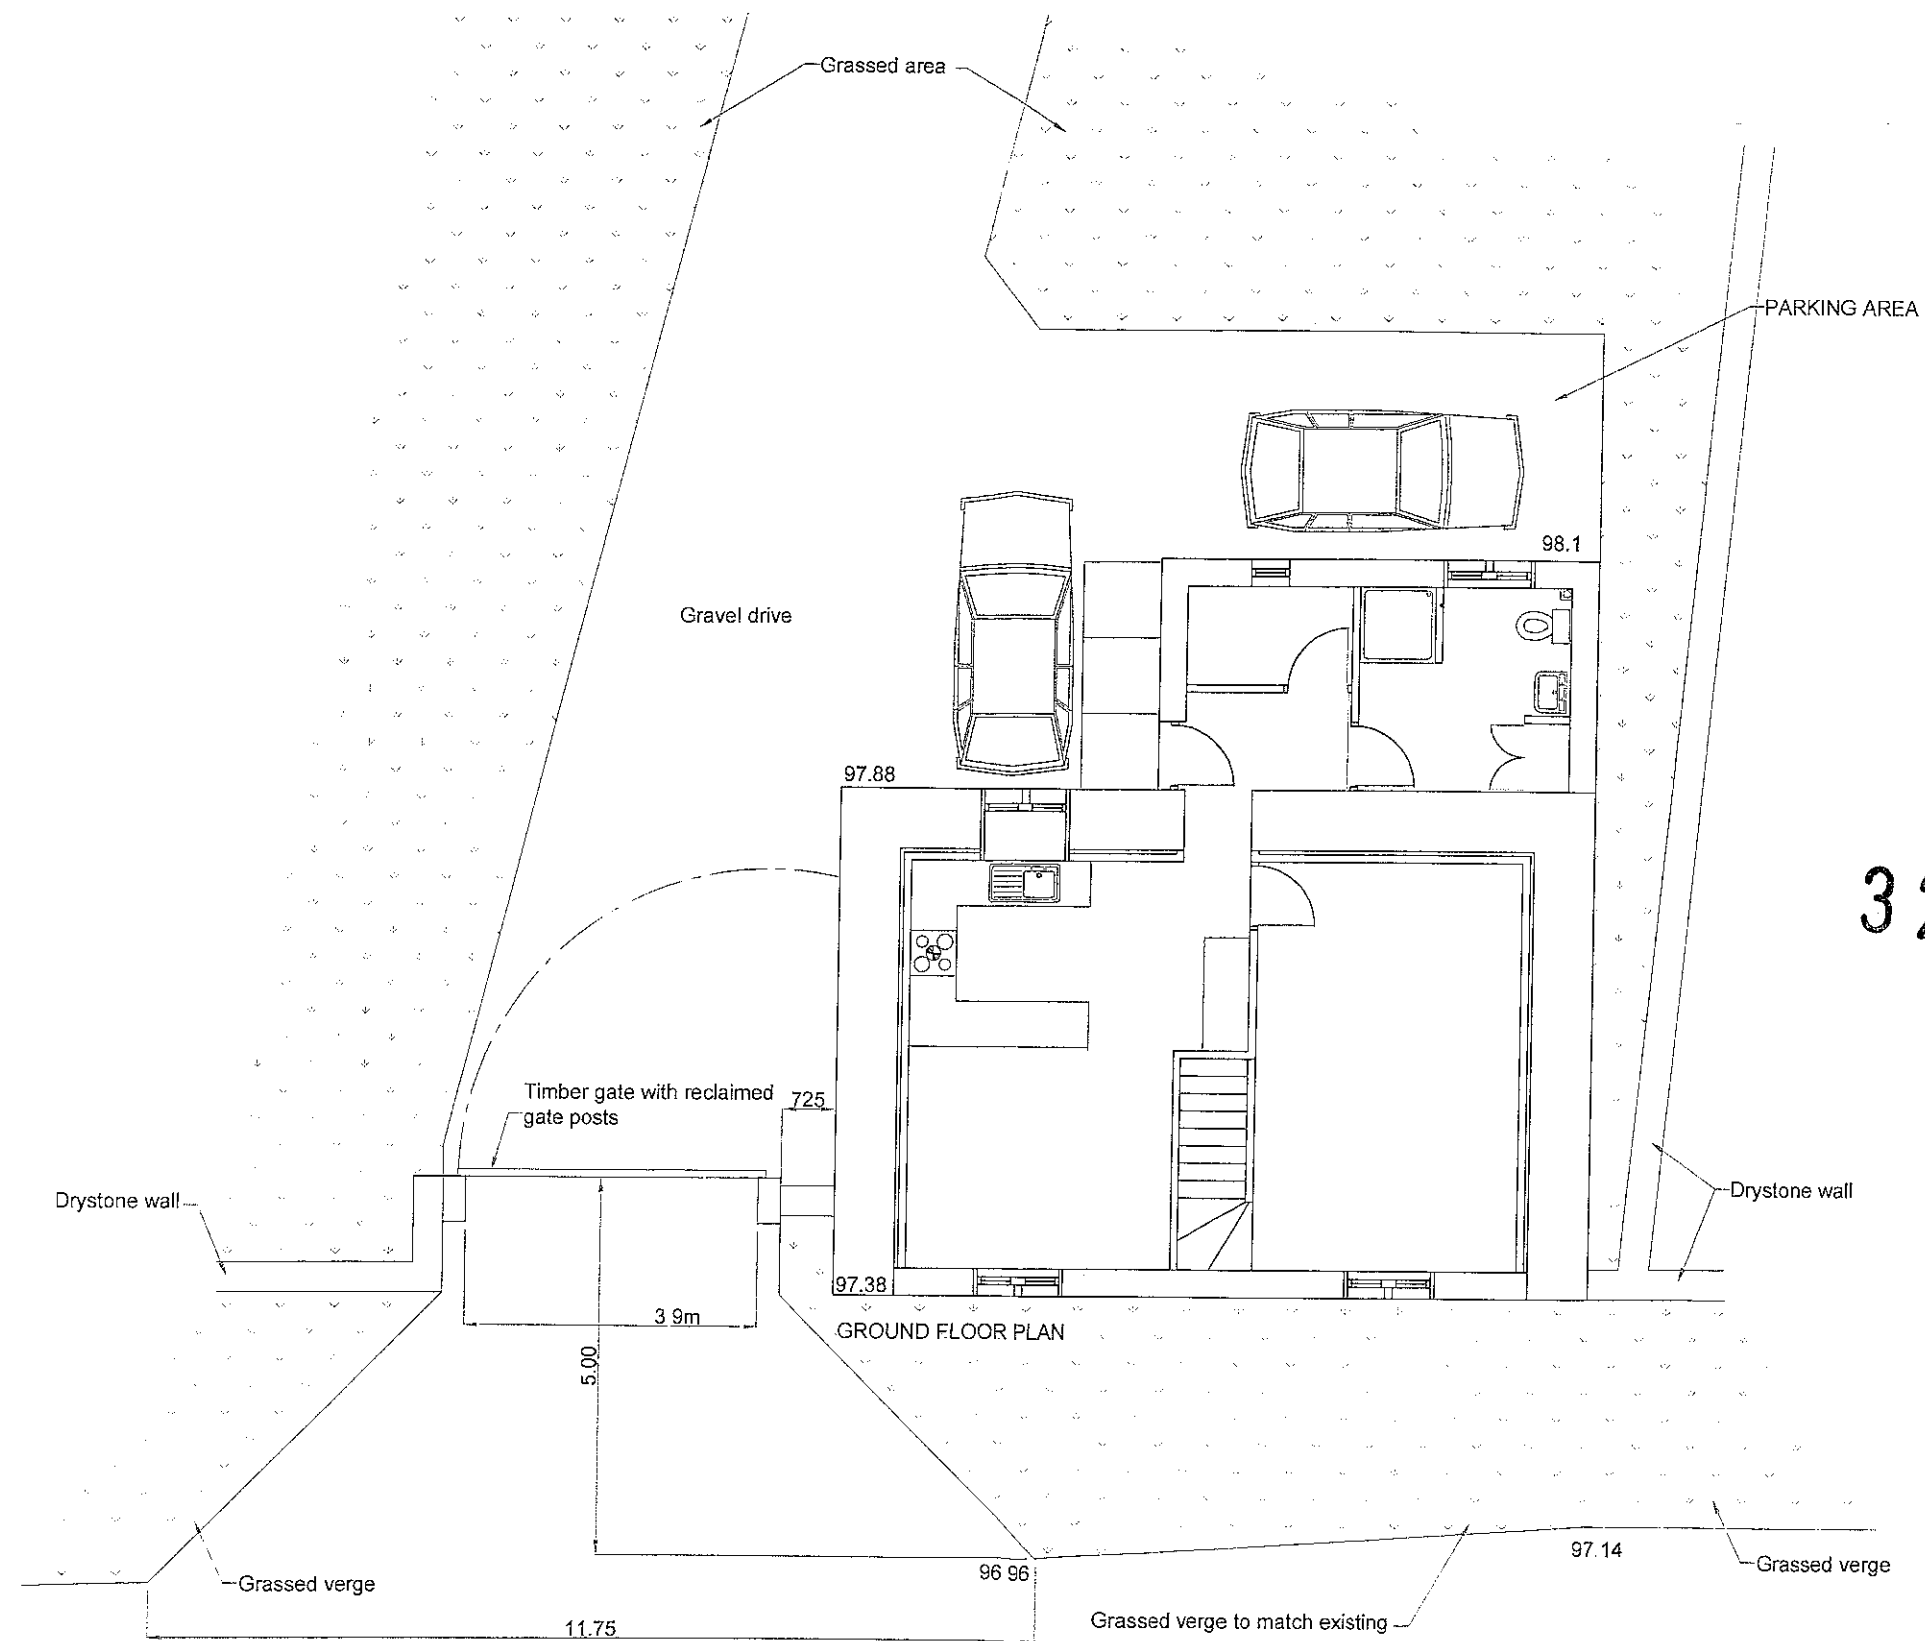

320110587P

BARLEY LANE

320110587P

