
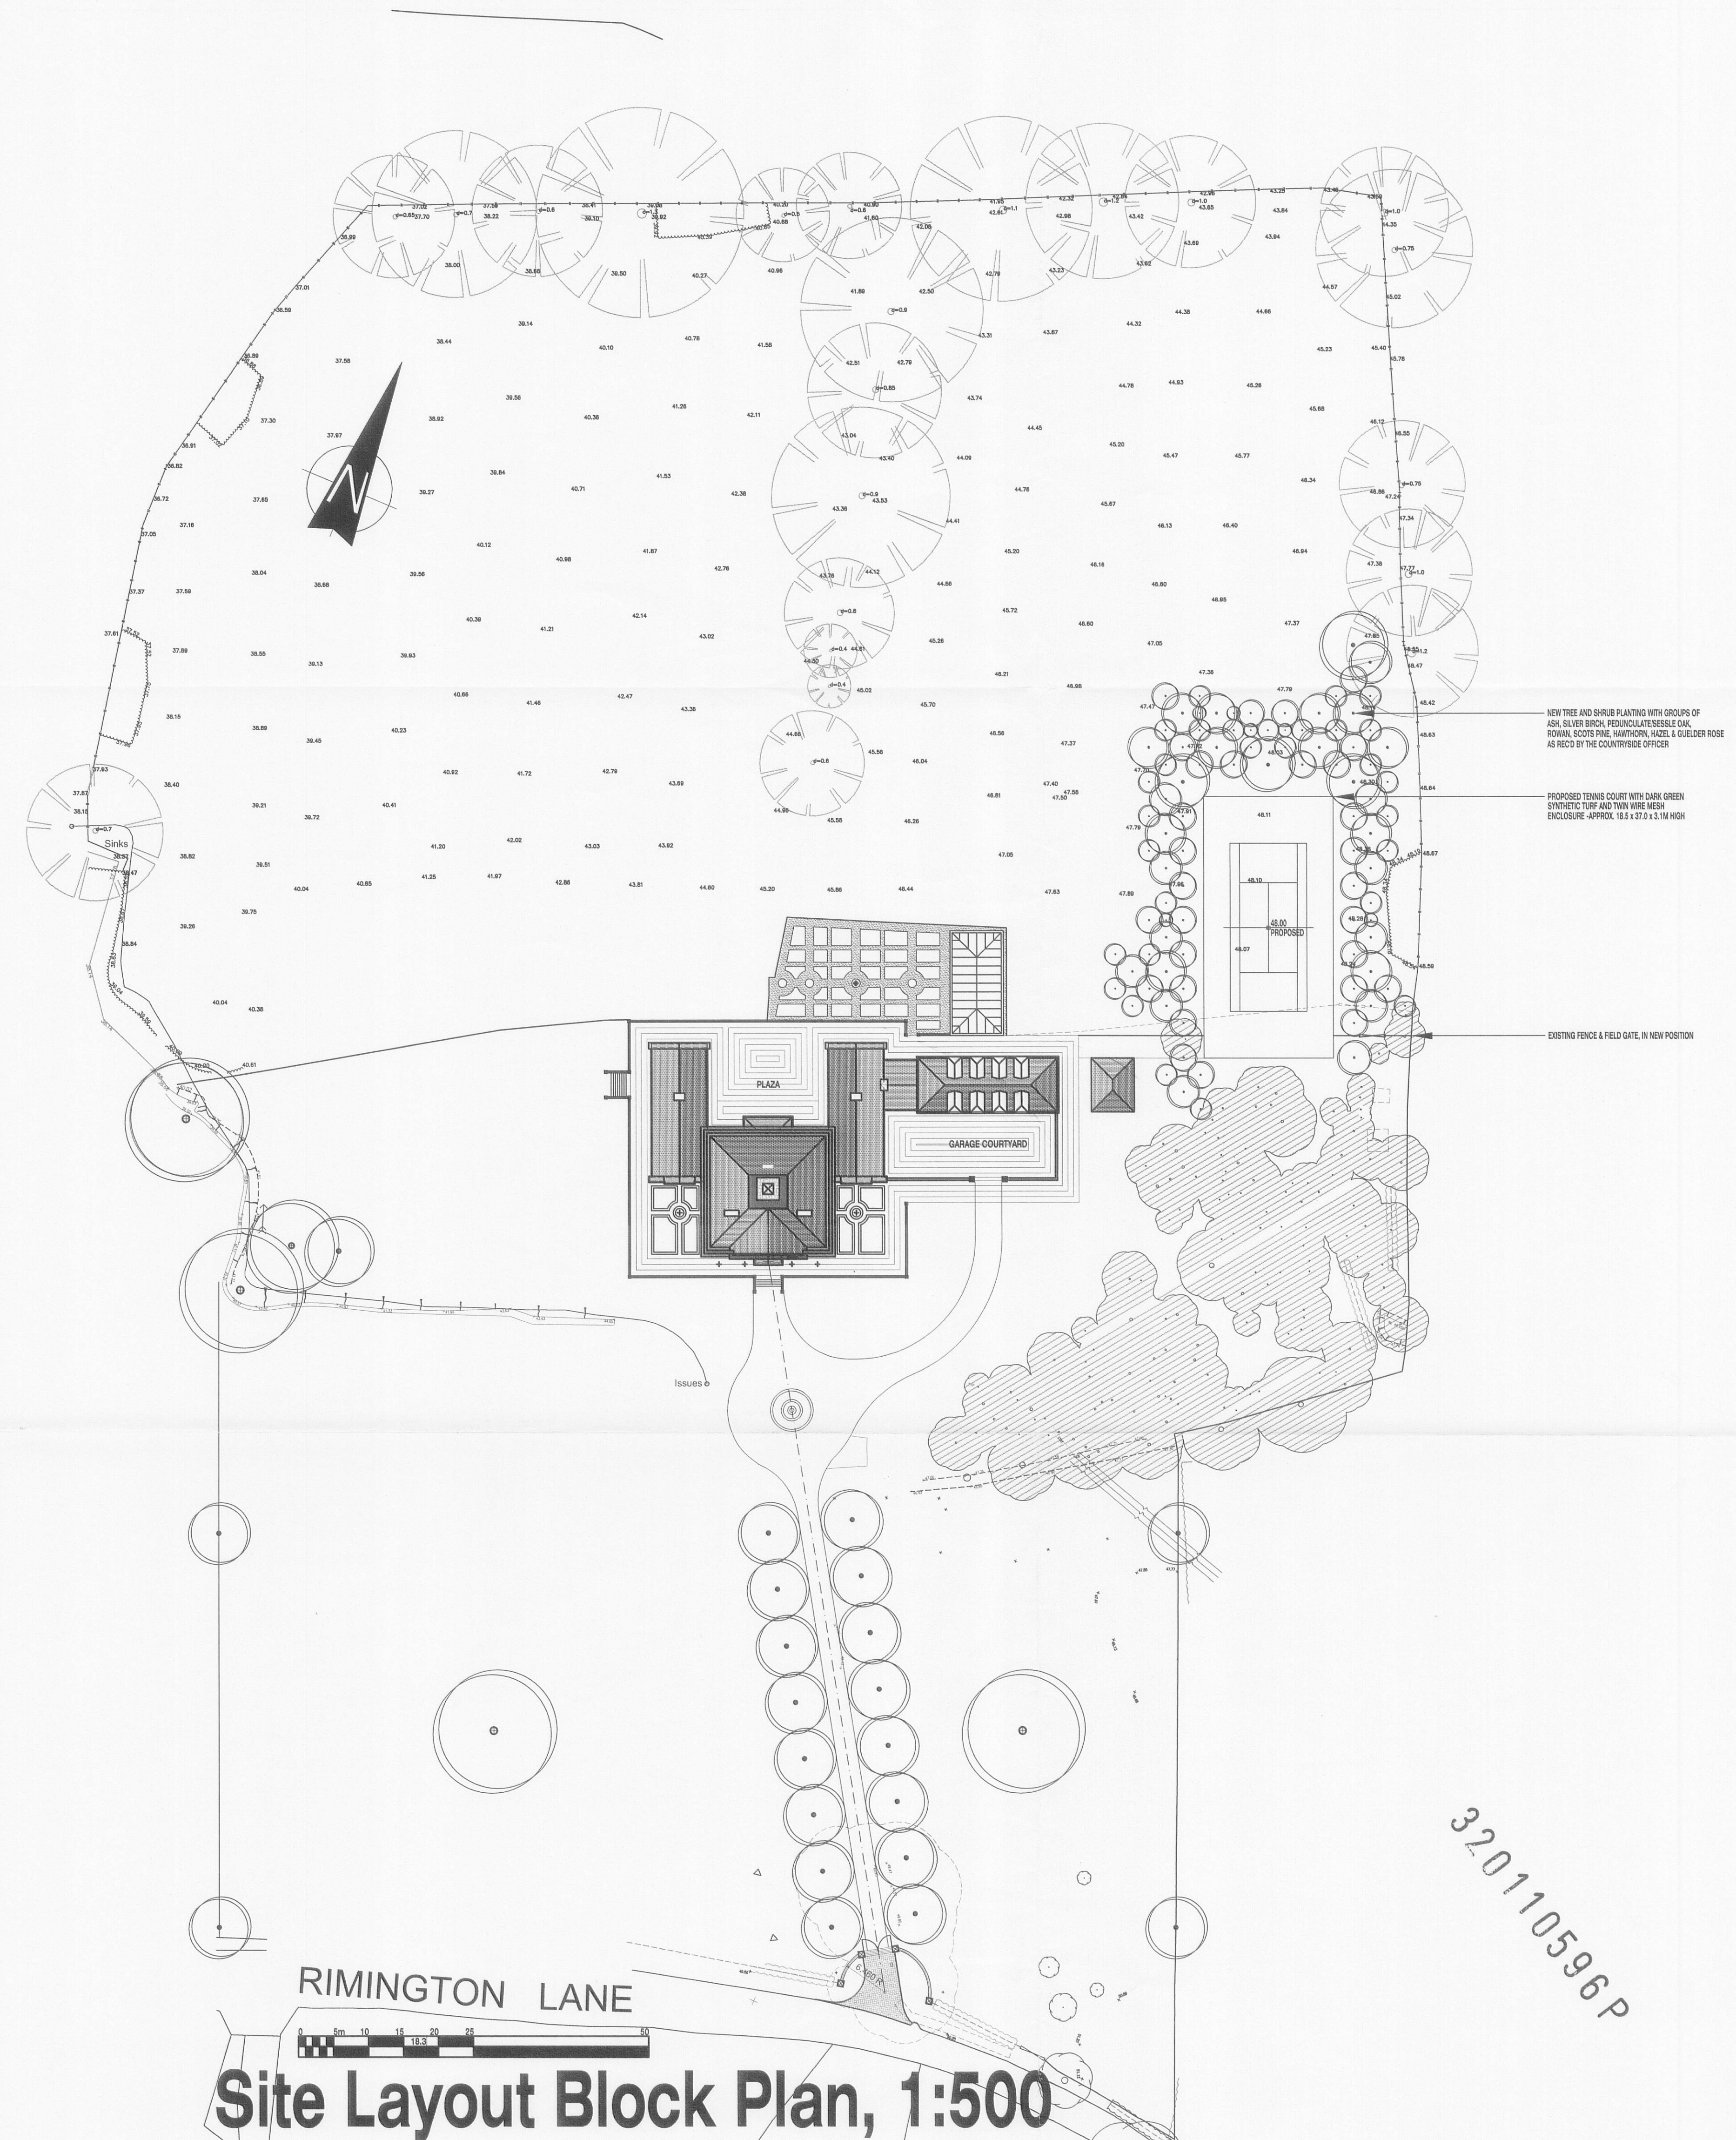


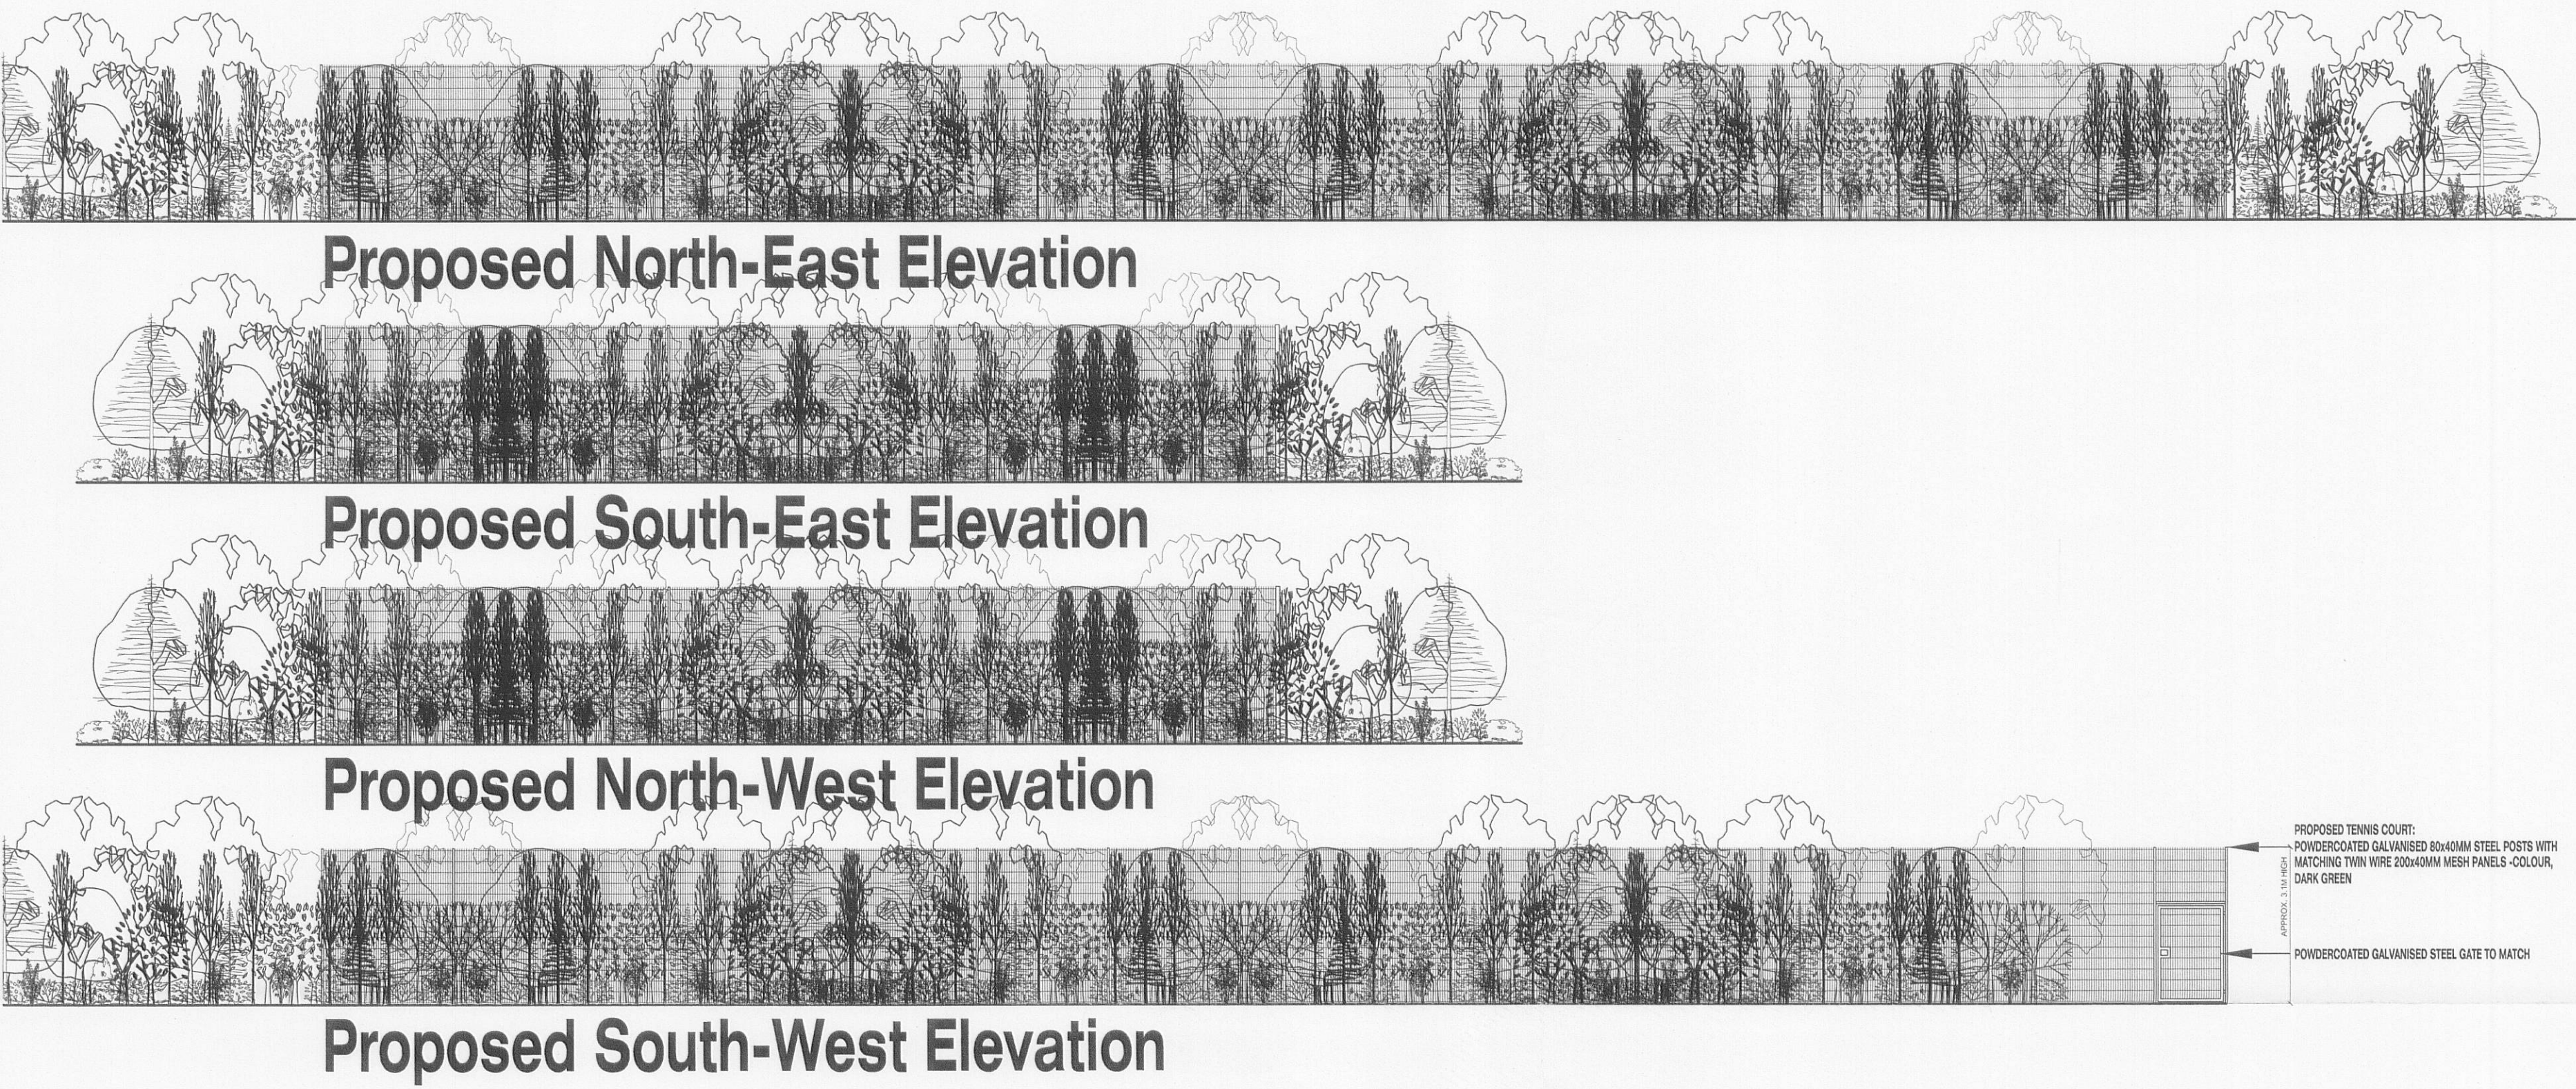

W	Apply for proposed tennis court.	AP	0711
V	Draft proposals for tennis court.	AP	0711
U	Justification of replacement outbuilding.	AP	0311
T	Apply for proposed replacement outbuilding.	AP	0211
RS	Apply for discharge of Condition-8: 20080841, improvement works to site access - existing road level/gully etc added.	AP	0111
PQ	Approved diag.1291.01/16: phill@bowlandreconsultancy.co.uk	AP	0111
N	Submission of non-material amendment to planning consent 20080841 following consultation with Colin Sharpe - basement plan added etc.	AP	1010
M	Non-material changes; elevations and enlargement of basement to footprint of the building etc.	AP	0710
L	rev	AP	0310
		sig	date

☐ MICHAEL RAYNER
☐ ASSOCIATES
ARCHITECTS
44-46 BERRY LANE LONGRIDGE
PRESTON LANCASHIRE PR3 3JJ
tel 01772 784406 fax 01772 782898
www.mraarchitects.co.uk

project
Denisfield House
Rimington Lane
Rimington BB7 4DP

drawing
PLANNING
Proposed Tennis Court

scale
1:100/500@A1

date
02'10

drawn
AP

number
1291 01 W