



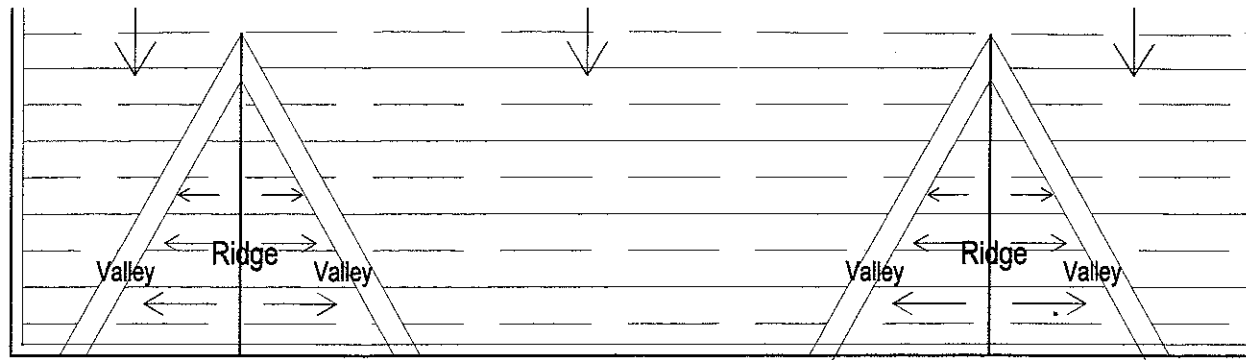

ROOF PLAN

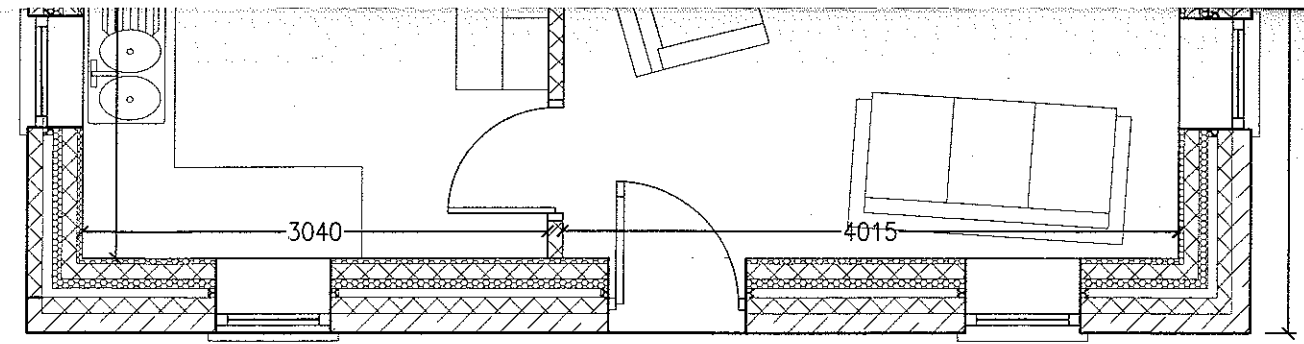


GROUND FLOOR LAYOUT



SITE PLAN

- Position of approved garage and position of proposed cottage
- Broken line indicates existing position of wooden garage structure
- Front of dwelling to receive Heritage permeable surface to allow maneuverability of vehicles
- Section of un-made-up footpath to made good to highways dept satisfaction

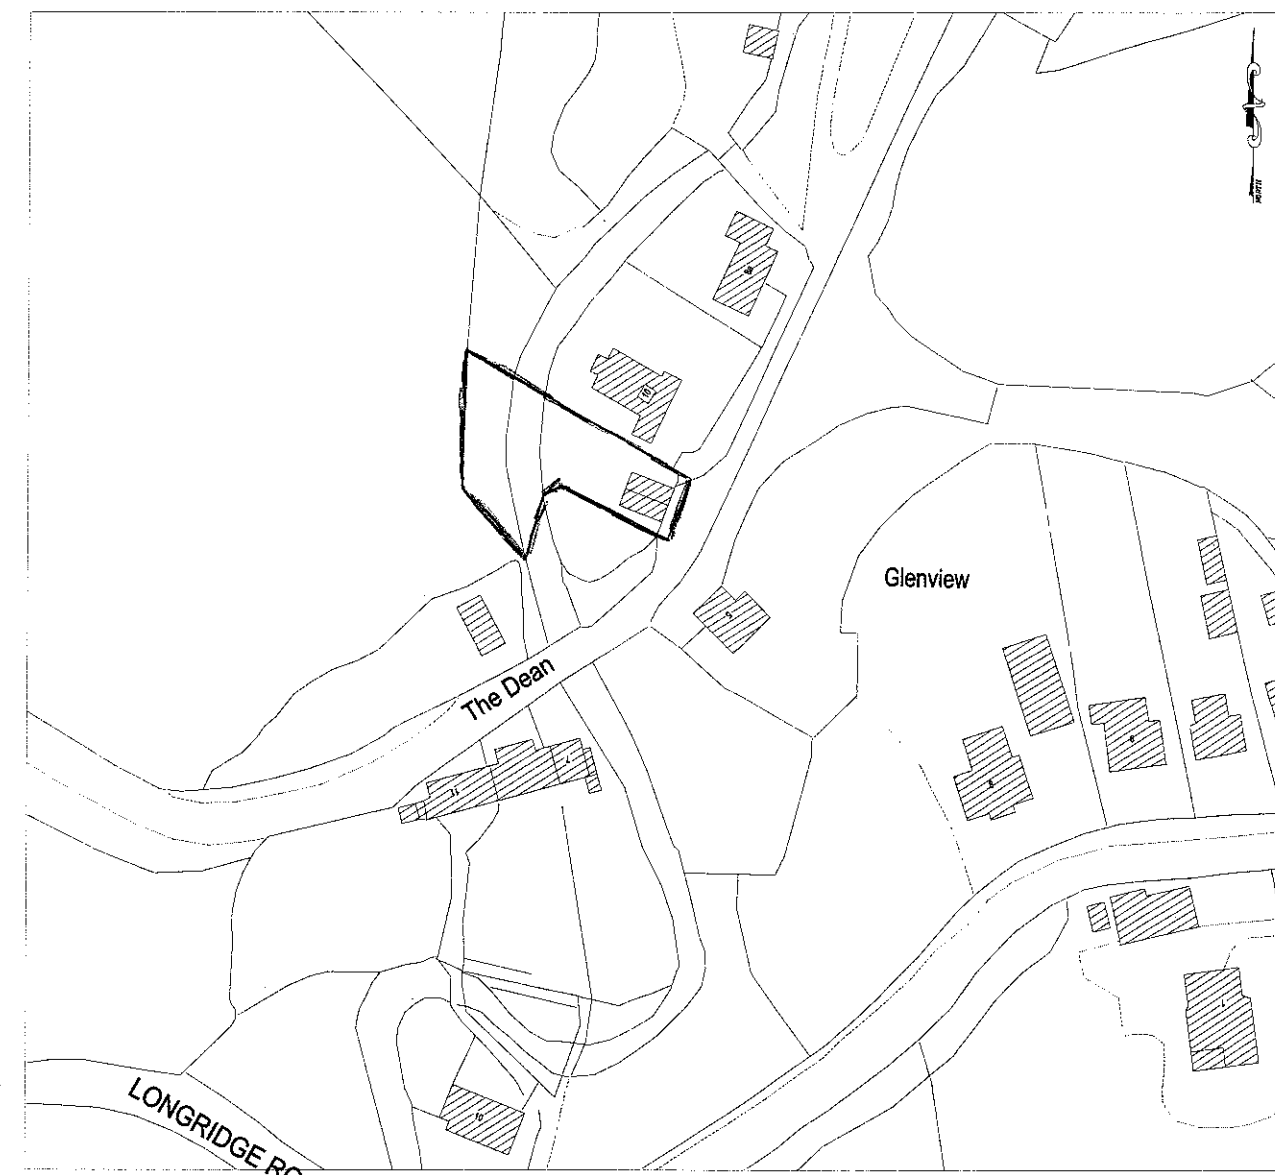

LOCATION PLAN