


Note:-

New wall same height
as existing wall, which
varies between 3.00-
3.50 metres.

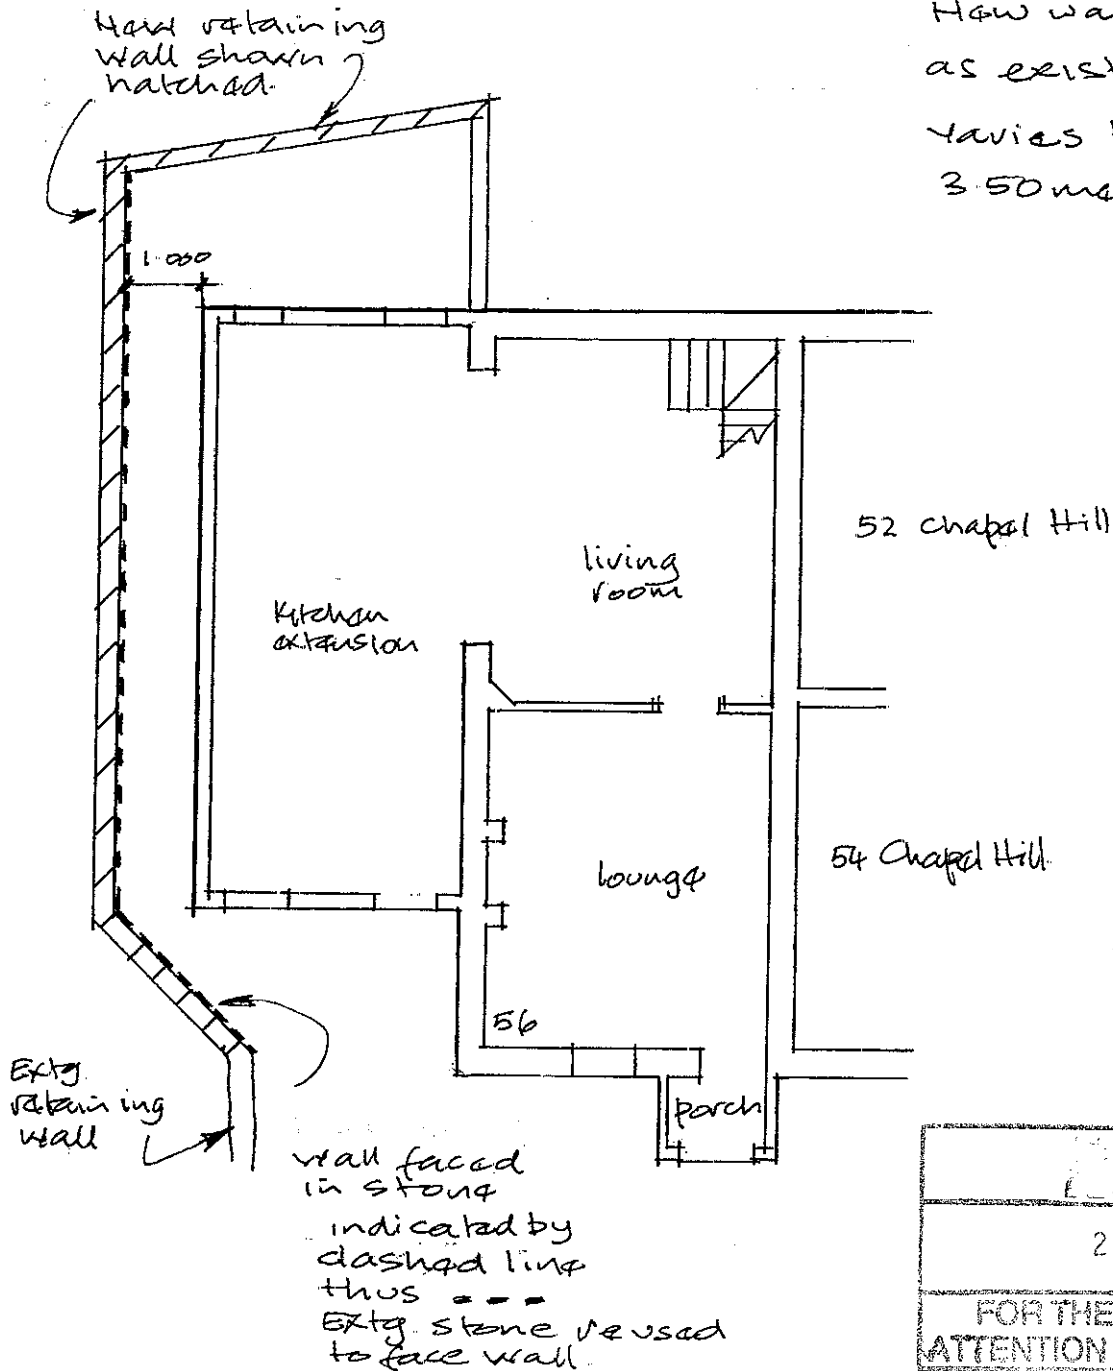

RETAINING WALL 1:100

22 SEP 2011	
FOR THE	ATTENTION OF

3201 10632P

NEW RETAINING WALL

56, CHAPEL HILL

LONGRIDGE