



RIBBLE VALLEY
BOROUGH COUNCIL

1 1 AUG 2011

FOR THE
SECTION OF

For office use only

Application No.

Date received 320110655 P

Fee paid £

Receipt No:

Council Offices, Church Walk, Clitheroe, Lancashire. BB7 2RA Tel: 01200 425111 www.ribblevalley.gov.uk

Application for Planning Permission
Town and Country Planning Act 1990

Publication of applications on planning authority websites.

Please note that the information provided on this application form and in supporting documents may be published on the Authority's website.
If you require any further clarification please contact the Authority's planning department.

1. Applicant Name, Address and Contact Details

Title: Mr First name: Darren Surname: Norris

Company name:

Street address: 41 Dilworth Lane
Longridge

Town/City: Preston

County: Lancashire

Country: England

Postcode: PR3 3ST

Telephone number: Country Code: National Number: Extension Number:

Mobile number:

Fax number:

Email address:

Are you an agent acting on behalf of the applicant? ☒ Yes ☐ No

2. Agent Name, Address and Contact Details

Title: Mr First Name: Ian Surname: McCarten

Company name: A-tekt architecture & design

Street address: 21 Powis Road
Ashton

Town/City: Preston

County: Lancashire

Country: United Kingdom

Postcode: PR2 1AD

Telephone number: Country Code: National Number: Extension Number: 01772721046

Mobile number: 07748225544

Fax number:

Email address: ian@atekt.co.uk

3. Description of the Proposal

Please describe the proposed development including any change of use:

Construction of three new 2 storey terrace dwellings.
Garden space allocated to each property
Six surface parking bays.

Has the building, work or change of use already started? ☐ Yes ☒ No

4. Site Address Details

Full postal address of the site (including full postcode where available)

Description:

House: 41 Suffix:
House name:
Street address: DILWORTH LANE
LONGRIDGE
Town/City: PRESTON
County:
Postcode: PR3 3ST

Description of location or a grid reference
(must be completed if postcode is not known):

Easting: 361157
Northing: 437256

5. Pre-application Advice

Has assistance or prior advice been sought from the local authority about this application?

☒ Yes ☐ No

If Yes, please complete the following information about the advice you were given (this will help the authority to deal with this application more efficiently):

Officer name:

Title: Mr First name: Graeme Surname: Thorpe

Reference: RW/2011/ENC/00196

Date (DD/MM/YYYY): 09/06/2011 (Must be pre-application submission)

Details of the pre-application advice received:

To maintain a stone base to facade facing street. Clearance to boundary confirmed to be acceptable. Site contamination investigation report would not be required. Highways advised on vehicular egress/ingress. Advised that no foliage should block views when exiting the site.

6. Pedestrian and Vehicle Access, Roads and Rights of Way

Is a new or altered vehicle access proposed to or from the public highway?

☒ Yes ☐ No

Is a new or altered pedestrian access proposed to or from the public highway?

☒ Yes ☐ No

Are there any new public roads to be provided within the site?

☐ Yes ☒ No

Are there any new public rights of way to be provided within or adjacent to the site?

☐ Yes ☒ No

Do the proposals require any diversions/extinguishments and/or creation of rights of way?

☐ Yes ☒ No

If you answered Yes to any of the above questions, please show details on your plans/drawings and state the reference of the plan(s)/drawings(s)

See drawing A-AT-045-003TP Ground Floor & AT-045-DSDL Part 4 (Design Statement), Page 13, Fig.30.

7. Waste Storage and Collection

Do the plans incorporate areas to store and aid the collection of waste?

☒ Yes ☐ No

If Yes, please provide details:

Area has been identified for covered storage to the East side of the building, and size of storage area will be in accordance with Council requirements.

Have arrangements been made for the separate storage and collection of recyclable waste?

☒ Yes ☐ No

If Yes, please provide details:

Area has been identified for covered storage to the East side of the building and will be incorporated in accordance with Council requirements.

8. Authority Employee/Member

With respect to the Authority, I am:

- (a) a member of staff
- (b) an elected member
- (c) related to a member of staff
- (d) related to an elected member

Do any of these statements apply to you?

☐ Yes ☒ No

9. Materials

Please state what materials (including type, colour and name) are to be used externally (if applicable):

320110655 P

Walls - description:

Description of *existing* materials and finishes:

Stone & white render

Description of *proposed* materials and finishes:

Stone base to street facade, White render throughout elsewhere

Roof - description:

Description of *existing* materials and finishes:

Gray slate

Description of *proposed* materials and finishes:

Gray slate roof to match property No. 41 on opposite end of site

Windows - description:

Description of *existing* materials and finishes:

White colour PVC-u frame

Description of *proposed* materials and finishes:

Wooden frame, walnut colour finish

Doors - description:

Description of *existing* materials and finishes:

White paint finish

Description of *proposed* materials and finishes:

Solid timber doors - walnut colour finish to match windows.

Boundary treatments - description:

Description of *existing* materials and finishes:

Picket fence & white render walls

Description of *proposed* materials and finishes:

Low level white render walls

Vehicle access and hard standing - description:

Description of *existing* materials and finishes:

Pea gravel to existing house driveway

Description of *proposed* materials and finishes:

Tarmac surface finish, to highways recommendations.

Lighting - add description

Description of *existing* materials and finishes:

Spots/Pendants

Description of *proposed* materials and finishes:

Spots and pendants to interior, Low level bollard lighting to car park and rear pathway areas.

Are you supplying additional information on submitted plan(s)/drawing(s)/design and access statement?

☒ Yes ☐ No

If Yes, please state references for the plan(s)/drawing(s)/design and access statement:

A-AT-045-001AP Location Plan
A-AT-045-002TP Existing Site & Proposed Housing
A-AT-045-003TP Proposed Housing
AT-045-DSDL Part 1 - Existing
AT-045-DSDL Part 4 - Phase 3 (proposed new housing)
(Design & Access Statement to be read in conjunction with Part 2 (Phase 1 - Proposed 2 storey conservatory) Part 3 (Phase 2 - proposed new triple garage and office space) and Part 5 (Heritage Statement)

10. Vehicle Parking

Please provide information on the existing and proposed number of on-site parking spaces:

Type of vehicle	Existing number of spaces	Total proposed (including spaces retained)	Difference in spaces
Cars	0	5	5
Light goods vehicles/public carrier vehicles	0	0	0
Motorcycles	0	0	0
Disability spaces	0	1	1
Cycle spaces	0	0	0
Other (e.g. Bus)	0	0	0
Short description of Other			

11. Foul Sewage

Please state how foul sewage is to be disposed of:

Mains sewer

☒

Package treatment plant

☐

Unknown

☐

Septic tank

☐

Cess pit

☐

Other

Are you proposing to connect to the existing drainage system?

☒ Yes ☐ No ☐ Unknown

If Yes, please include the details of the existing system on the application drawings and state references for the plan(s)/drawing(s):

Drawing No: A-AT-045-004TP

12. Assessment of Flood Risk

Is the site within an area at risk of flooding? (Refer to the Environment Agency's Flood Map showing flood zones 2 and 3 and consult Environment Agency standing advice and your local planning authority requirements for information as necessary)

☐ Yes ☒ No

If Yes, you will need to submit an appropriate flood risk assessment to consider the risk to the proposed site.

Is your proposal within 20 metres of a watercourse (e.g. river, stream or beck)?

☐ Yes ☒ No

Will the proposal increase the flood risk elsewhere?

☐ Yes ☒ No

How will surface water be disposed of?

☐ Sustainable drainage system

☒ Main sewer

☐ Pond/lake

☐ Soakaway

☐ Existing watercourse

13. Biodiversity and Geological Conservation

To assist in answering the following questions refer to the guidance notes for further information on when there is a reasonable likelihood that any important biodiversity or geological conservation features may be present or nearby and whether they are likely to be affected by your proposals.

Having referred to the guidance notes, is there a reasonable likelihood of the following being affected adversely or conserved and enhanced within the application site, OR on land adjacent to or near the application site:

a) Protected and priority species

☐ Yes, on the development site ☐ Yes, on land adjacent to or near the proposed development ☒ No

b) Designated sites, important habitats or other biodiversity features

☐ Yes, on the development site ☐ Yes, on land adjacent to or near the proposed development ☒ No

c) Features of geological conservation importance

☐ Yes, on the development site ☐ Yes, on land adjacent to or near the proposed development ☒ No

14. Existing Use

Please describe the current use of the site:

Garden space with existing house to opposing end of site

Is the site currently vacant? ☐ Yes ☒ No

Does the proposal involve any of the following?

If yes, you will need to submit an appropriate contamination assessment with your application

Land which is known to be contaminated? ☐ Yes ☒ No

Land where contamination is suspected for all or part of the site? ☐ Yes ☒ No

A proposed use that would be particularly vulnerable to the presence of contamination? ☐ Yes ☒ No

15. Trees and Hedges

Are there trees or hedges on the proposed development site? ☒ Yes ☐ No

And/or: Are there trees or hedges on land adjacent to the proposed development site that could influence the development or might be important as part of the local landscape character?

☒ Yes ☐ No

If Yes to either or both of the above, you may need to provide a full Tree Survey at the discretion of your local planning authority. If a Tree Survey is required this and the accompanying plan should be submitted alongside your application. Your local planning authority should make clear on its website what the survey should contain in accordance with the current 'BS5837: Trees in relation to construction - Recommendations'.

16. Trade Effluent

Does the proposal involve the need to dispose of trade effluents or waste?

☐ Yes ☒ No

7. Residential Units

Does your proposal include the gain or loss of residential units?

☒ Yes ☐ No

320110655P

Market Housing - Proposed

	Number of bedrooms				
	1	2	3	4+	Unknown
Houses				3	
Flats/Maisonettes					
Live-Work units					
Cluster flats					
Sheltered housing					
Bedsit/Studios					
Unknown					

Proposed Market Housing Total

3

Market Housing - Existing

	Number of bedrooms				
	1	2	3	4+	Unknown
Houses			1		
Flats/Maisonettes					
Live-Work units					
Cluster flats					
Sheltered housing					
Bedsit/Studios					
Unknown					

Existing Market Housing Total

1

Overall Residential Unit Totals

Total proposed residential units	3
Total existing residential units	1

18. All Types of Development: Non-residential Floorspace

Does your proposal involve the loss, gain or change of use of non-residential floorspace?

☐ Yes ☒ No

19. Employment

If known, please complete the following information regarding employees:

	Full-time	Part-time	Equivalent number of full-time
Existing employees	0	0	0
Proposed employees	0	0	0

20. Hours of Opening

If known, please state the hours of opening for each non-residential use proposed:

Use	Monday to Friday		Saturday		Sunday and Bank Holidays		Not Known
	Start Time	End Time	Start Time	End Time	Start Time	End Time	

21. Site Area

What is the site area?

2,324 sq.metres

22. Industrial or Commercial Processes and Machinery

Please describe the activities and processes which would be carried out on the site and the end products including plant ventilation or air conditioning. Please include the type of machinery which may be installed on site:

N/A

Is the proposal for a waste management development?

☐ Yes ☒ No

23. Hazardous Substances

Is any hazardous waste involved in the proposal?

☐ Yes ☒ No

24. Site Visit

Can the site be seen from a public road, public footpath, bridleway or other public land?

☒ Yes ☐ No

If the planning authority needs to make an appointment to carry out a site visit, whom should they contact? (Please select only one)

☐ The agent ☒ The applicant ☐ Other person

25. Certificates (Certificate A)

Certificate of Ownership - Certificate A

Town and Country Planning (Development Management Procedure) (England) Order 2010 Certificate under Article 12

I certify/The applicant certifies that on the day 21 days before the date of this application nobody except myself/ the applicant was the owner (owner is a person with a freehold interest or leasehold interest with at least 7 years left to run) of any part of the land or building to which the application relates.

Title: First name: Surname:
Person role: Declaration date: ☒ Declaration made

25. Certificates (Agricultural Land Declaration)

Agricultural Land Declaration

Town and Country Planning (Development Management Procedure) (England) Order 2010 Certificate under Article 12

Agricultural Land Declaration - You Must Complete Either A or B

(A) None of the land to which the application relates is, or is part of an agricultural holding

(B) I have/The applicant has given the requisite notice to every person other than myself/the applicant who, on the day 21 days before the date of this application, was a tenant of an agricultural holding on all or part of the land to which this application relates, as listed below:

If any part of the land is an agricultural holding, of which the applicant is the sole tenant, the applicant should complete part (B) of the form by writing 'sole tenant - not applicable' in the first column of the table below

Title: First Name: Surname:
Person role: Declaration date: ☒ Declaration Made


26. Declaration

I/we hereby apply for planning permission/consent as described in this form and the accompanying plans/drawings and additional information.



Date

320110655P

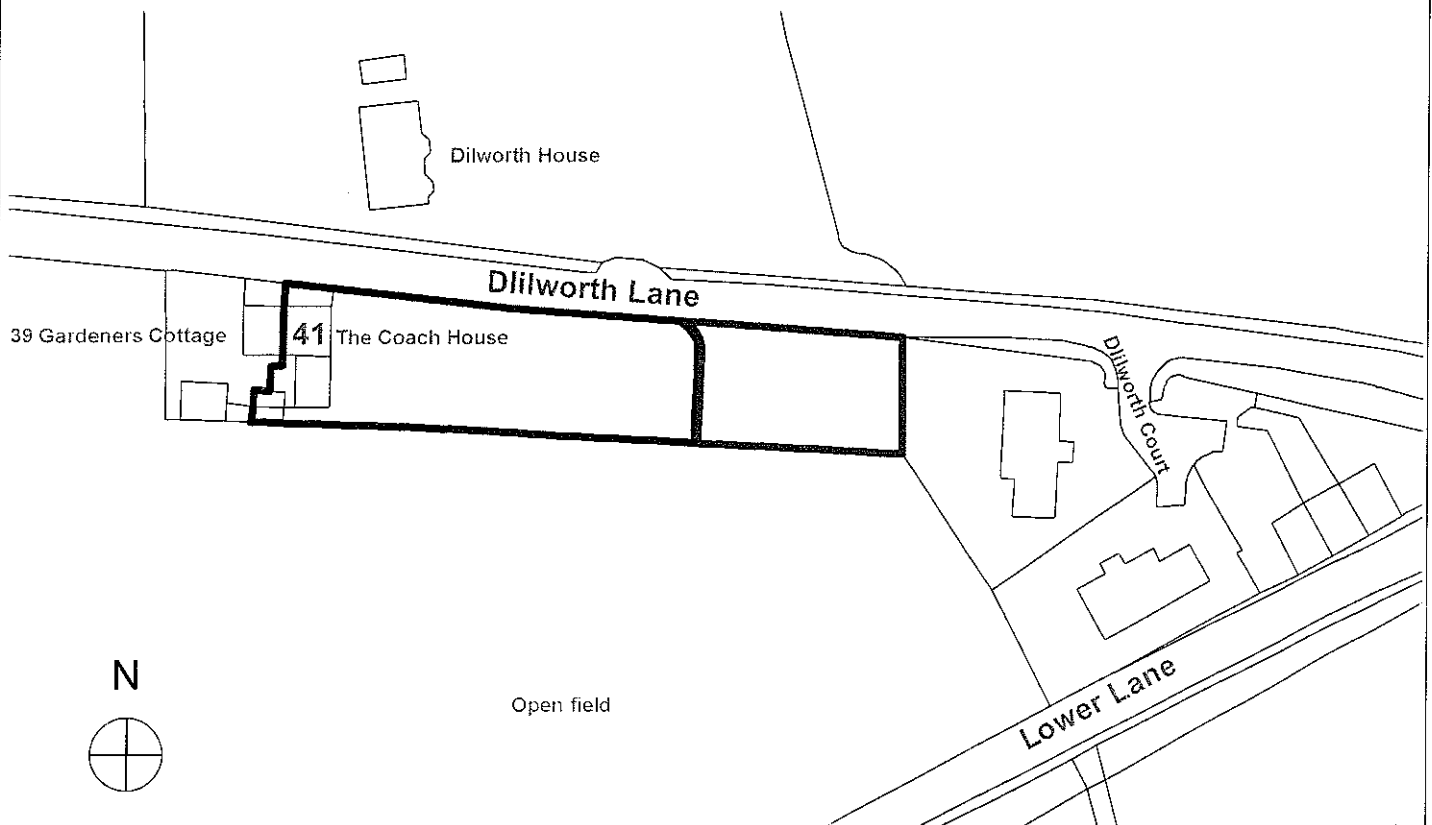

Site Plan

1:1250

A-tek
architecture & design

A-tek
21 Powis Road
Preston
Lancashire
PR2 1AD

01772721046
07748225544

Drawing Name

Location Plan

Drawing Status

Planning

CLIENT

Mr./Mrs Norris

41 Dilworth Lane
Longridge,
Lancashire
PR3 3ST

Job number

045

Drawn by
IM

Date
17.08.11

Drawing Scale

1:1250 @ A4

Drawing Number

A-AT-045-001TP

320110

118.6m

B 5269

Dilworth House

DILWORTH LANE

39 41

SITE

5

DILWORTH COURT

B 5269

1 2

Stone

Springfield

11

8

2 7

5

1

2

3

20

71

63

01

79

110.0m

1101

Issues

225 VC

225 VC

B 6243

0001

Addison House

SEWER PLAN nts

DRAWING NUMBER A-AT-045-004TP


DRAWING NUMBER A-AT-045-004TP

320110655 P

Design Access Statement Heritage Statement

A-tekt
architecture & design

Prepared by A-tekt for

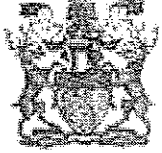

Ribbles Valley
Borough Council

Ian V McCarten ba(hons) barch arb
21 powis road
ashton
preston
lancashire
01772 721046
07984409807
www.atekt.co.uk
ian@atekt.co.uk

41 Dilworth Lane

Doc: AT-045-DSDL

41 Dilworth Lane
Longridge
PR3 3ST

Date 25.07.2011



Heritage & Design and Access Statement
41 Dilworth Lane, Longridge, PR3 3ST

Contents

1..	The Site	Page 3
2..	41 Dilworth Lane; Coach House (existing property)	Page 5
3..	Phase 1.. Two Storey Conservatory Proposal	Page 6
4..	Phase 2. Triple Garage & Office Space	Page 8
5..	Phase 3. Three New Two Story Dwellings	Page 10
6..	Heritage Statement	Page 15

Design & Access Statement and Heritage Statement

Heritage & Design Statement to accompany an application for planning permission split into three phases * namely;

PHASE 1: Extension to existing dwelling

PHASE 2: Garage & Office space

PHASE 3: Three terrace dwellings

1. The Site

The site is situated South East of Longridge centre and houses a semi-detached property, namely 39 and 41 Dilworth Lane, also referred to as Gardeners Cottage and The Coach House respectively. The area of the entire site is approximately 2300m² the majority of which is private garden space (Fig. 1).



Fig 1. 39+41 Dilworth lane. Aerial view of site.

The surrounding area is predominantly residential, with open fields to the North and South of the site. To the North, directly opposite the property, lies Dilworth House. Within Dilworth Court, to the East, sits a three storey converted barn and two 2 storey stone faced dwellings. To the West lies a low scale, two storey housing estate.

* The naming of the phases bears no relevance to proposed timescales of construction, should planning be approved.



Fig 2. View from Dilworth Lane towards 39 Dilworth Lane



Fig 3. Dilworth Court Housing to the East of the site



Fig 4. East elevation Gardeners Cottage



Fig 5. South elevation 39 (left) & 41 Dilworth Lane



Fig 6. View down site towards Dilworth Court



Fig 7. Dilworth Court residential properties

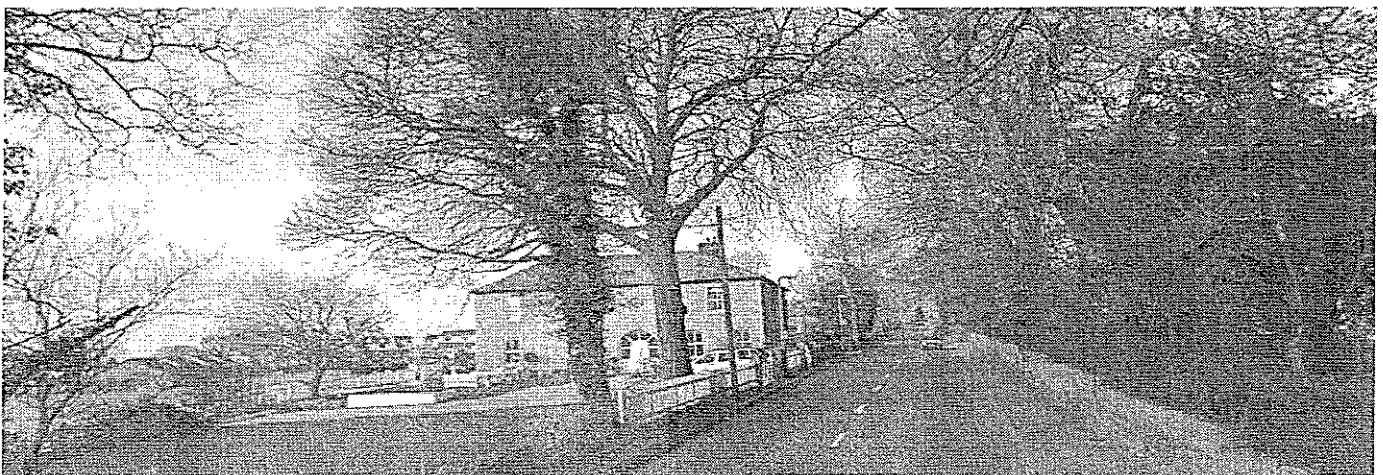


Fig 8. View towards 41 Dilworth Lane. Dilworth House to the right

2. 41 Dilworth Lane, The Coach House

The Coach House is predominantly made up of stonework façades, with a white render façade to the base of the South facing elevation. The main roof is gray slate and is hipped. The buildings exterior has a traditional appearance whilst the garden and interior spaces maintain a tasteful, contemporary flavour.

The garden itself has an extensive lawn area and is tree lined to the north of the site, there are however no TPOs allocated to any of the trees. The South of the site faces an open field. An area of raised decking is situated on the border of the garden, to the South and conceals a septic tank (see Fig. 9). Centrally within the garden is a white concrete pavilion with an open fire area built within. Although predominantly lawn, an area of pea gravel forms the vehicular access to the site.

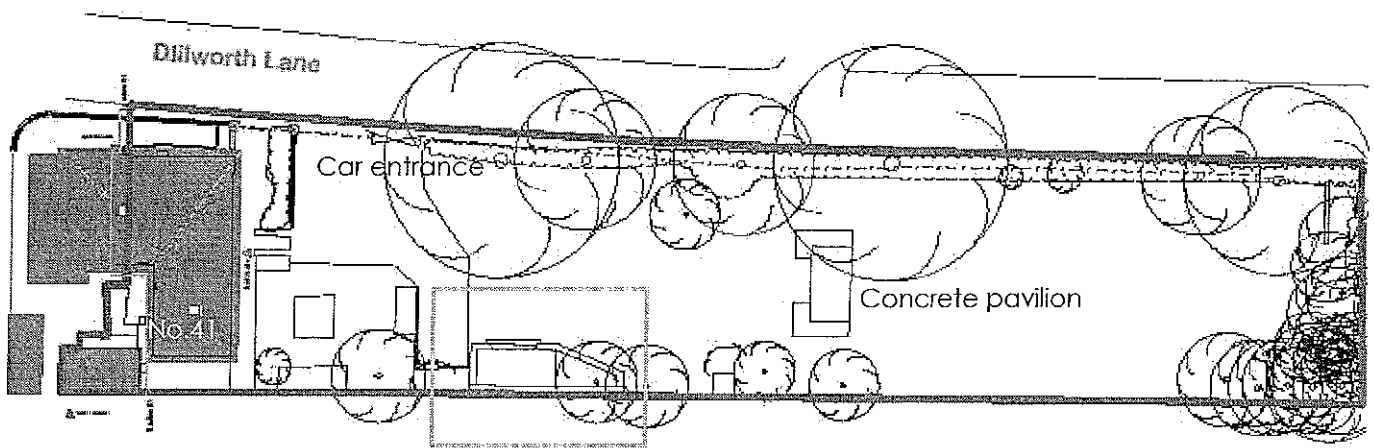


Fig 9. Orange box indicates area of septic tank.

5. PHASE 3: Three new two storey dwellings

To the far East of the garden area, three 2 storey dwellings are proposed. The proposals respond to the need for additional housing within the Ribble Valley Borough and the sites proximity to the local amenities, public transport and schools, make it an ideal location for residential purposes. Scaling of the buildings was an important factor and the ridge height would not exceed that of the neighbouring Dilworth court or 41 Dilworth Lane. The layout works as a terrace arrangement, in order to maximize internal space whilst minimizing the amount of garden loss to The Coach House.

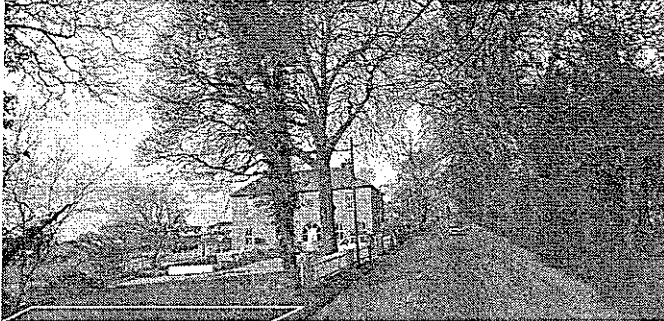


Fig 21. View towards 41.

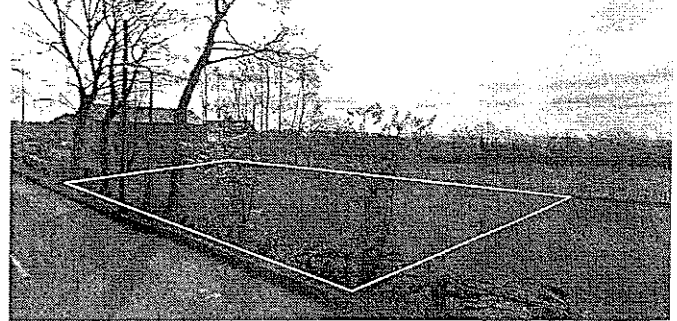


Fig 22. View towards Dilworth Court, indicating extent of site.

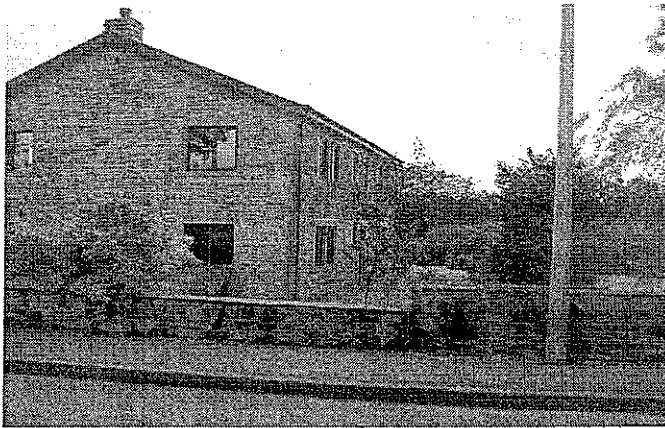


Fig 23. View towards Dilworth Court to East of site.

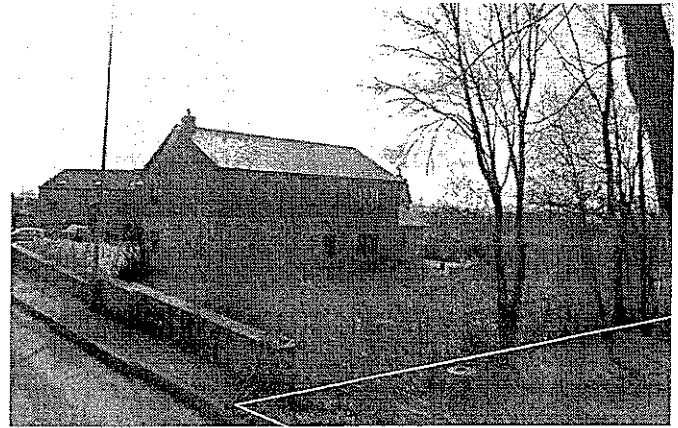


Fig 24. Dilworth Court residential development.

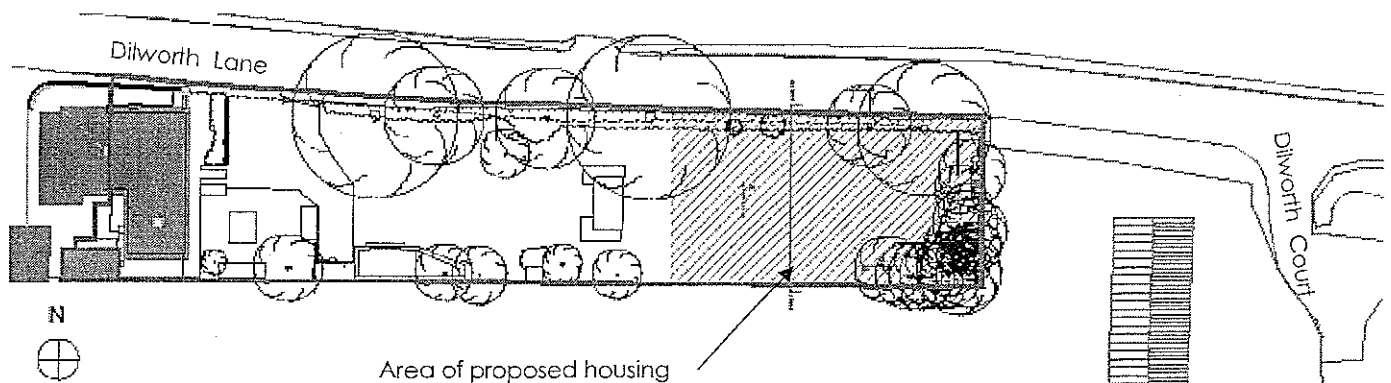


Fig 25. Site plan indicating area of proposed housing to East of the garden.

The internal layouts of the dwellings and the orientation of the building were determined by Southern aspects and views across the open field. The reception area to ground is situated to the street side but the open plan layout allows Southern light penetration and extended views. The kitchen and dining areas are situated on the South, allowing overspill and a flowing transition between interior and exterior spaces. Four bedrooms are situated on the First floor. The master bedroom possesses an en-suite as well as a balcony area, taking full advantage of the southern aspect. An exterior covered patio area provides the resident with an external space, which is both open and private. The privacy of the existing residents too has been considered, where balconies are enclosed and no fenestration exists to East and West façades.

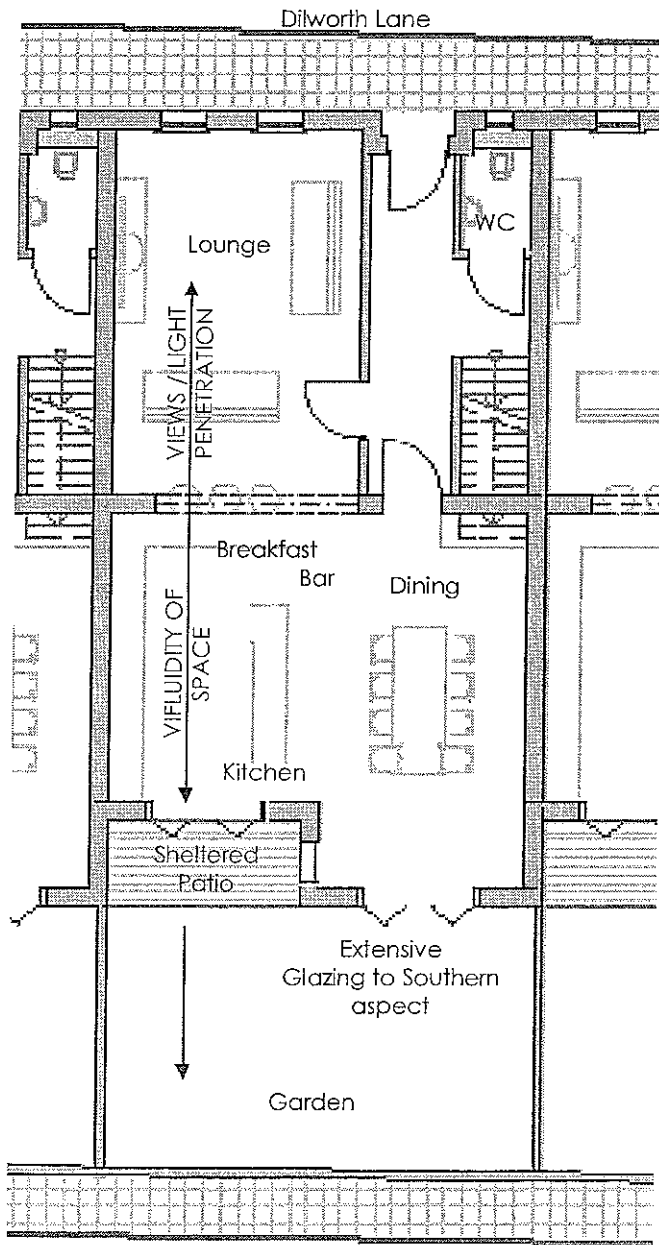


Fig 26. Typical Ground Floor Plan

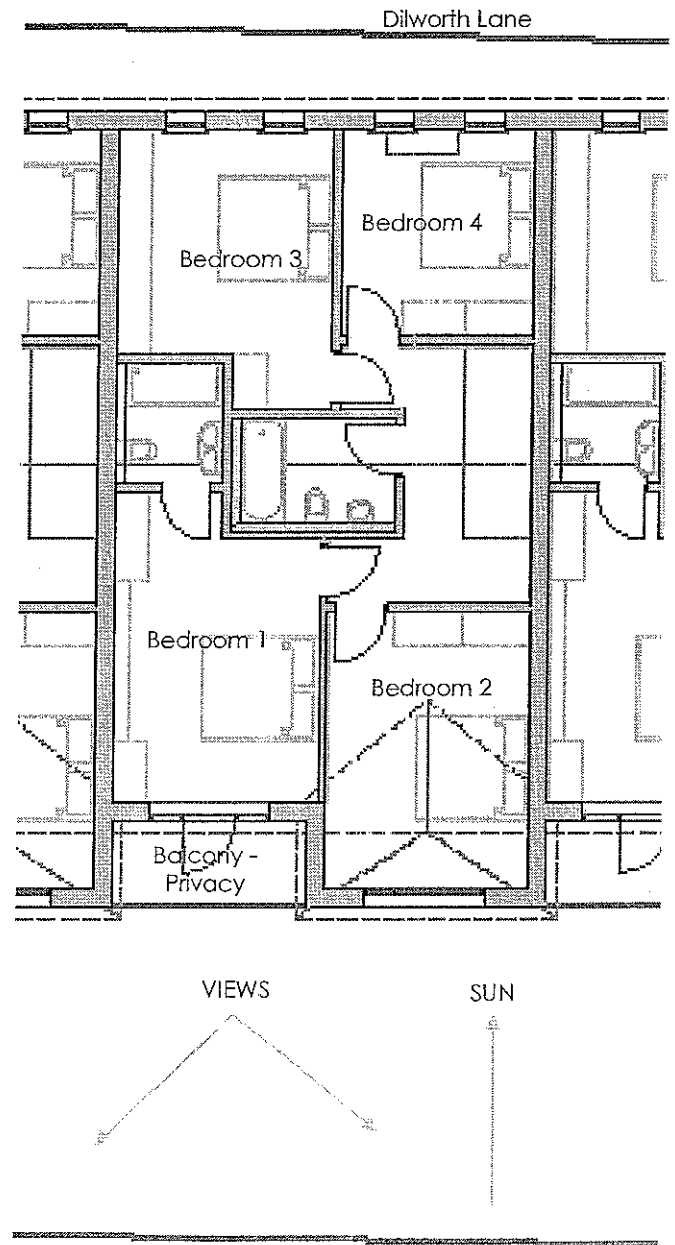


Fig 27. Typical First Floor Plan

The houses are set back from the main road to allow access to the front of the dwellings as well as providing line of sight for vehicular egress. The street façade faces North and therefore maintains reduced window sizes, compare to that of the rear. This reduces noise and thermal loss. The style utilized to this elevation reflects that of the local vernacular; stone window surrounds and a mixture of render and stone. The sand stone window surrounds can be seen on all neighbouring properties and they also provide a hard, straight, clean edge to install the windows within.

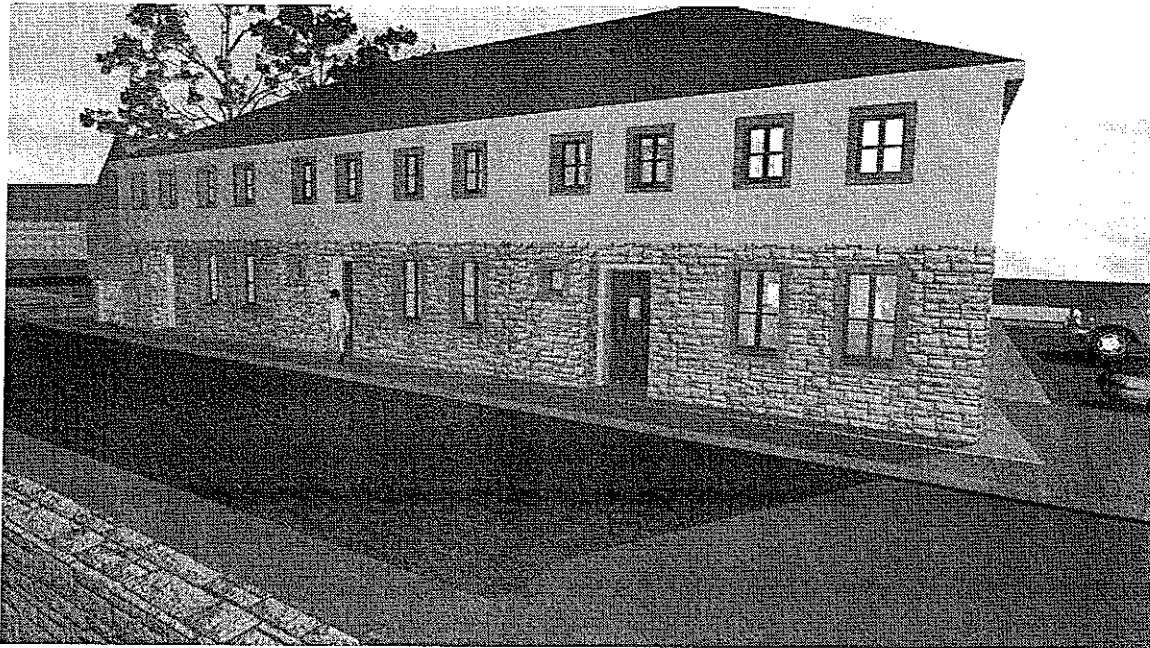


Fig 28. North Elevation. Traditional appearance.

Progressing to the rear (South), we observe a transition in character. Here the houses take on a contemporary feel, extending the white render to the complete façade. The light and open appearance echoes the aesthetics of the proposed phase1 extension, whilst remaining sympathetic to the immediate surroundings. Extensive use of glazing increases sun exposure and radiates light throughout the interiors, as well as taking full advantage of views.

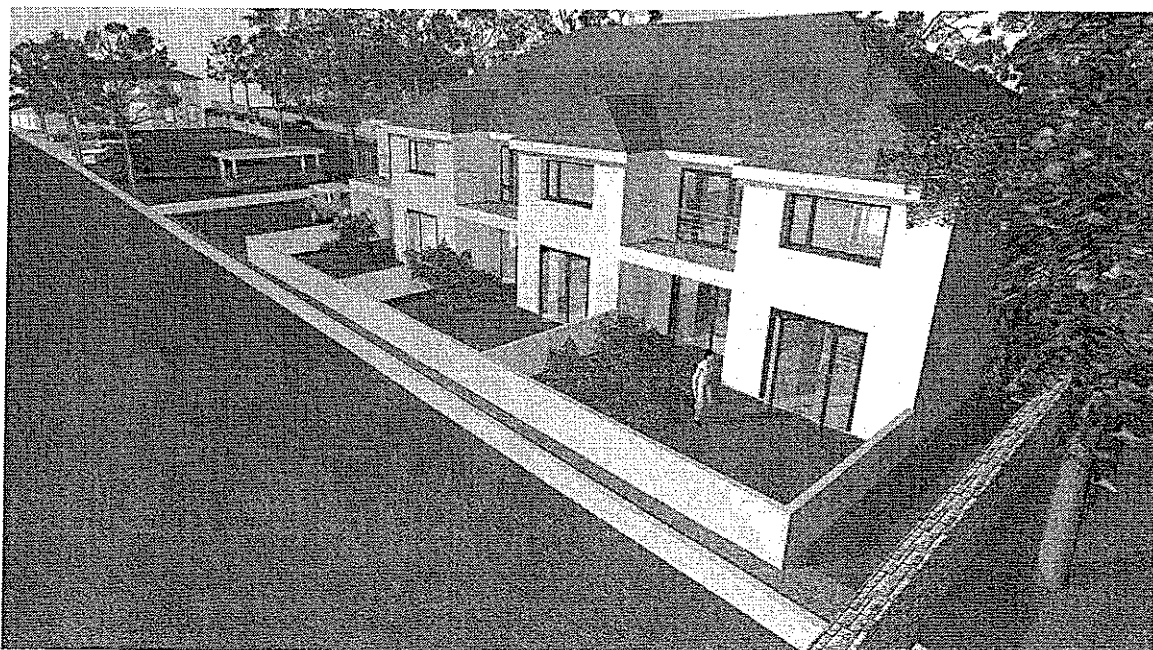


Fig 29. South Elevation. The building opens up and maintains a light and airy appearance,

Surface parking will be provided to the side of the development. Two spaces per dwelling are allocated, with one disabled bay, the nearest to the front entrances. Drop kerbs will be provided and all paving will be constructed to Highways standards. Tactile paving to be provided where necessary.

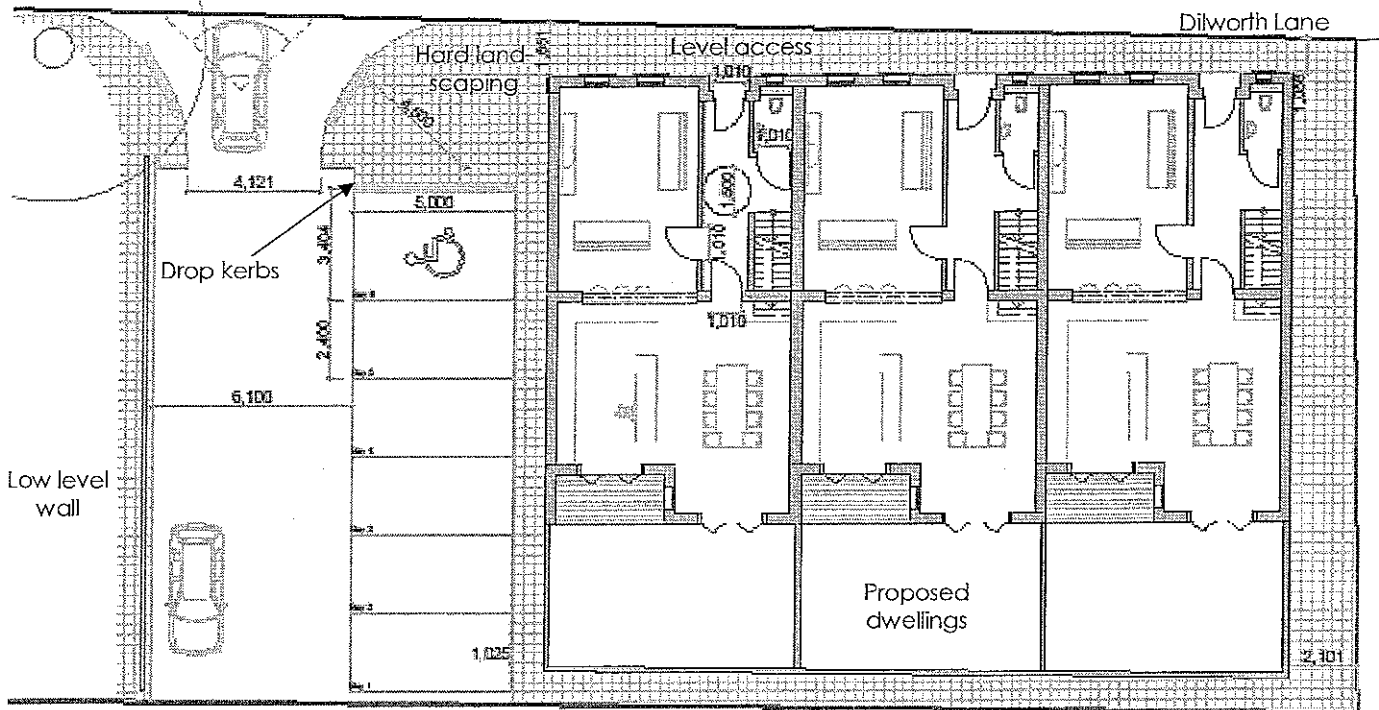


Fig 30. Parking arrangement

External pathways will be minimum 1 meter wide with minimum falls for drainage purposes. Level access is provided to the main entrance and is maintained throughout the ground floor. The entrance is also recessed to allow cover. A generous foyer is provided and a WC, an outward opening door allows easy access with a wheelchair and has the potential to install a shower unit (see fig 29). All doors to ground floor have a clear unobstructed opening of greater than 850mm and corridors over 1 meter wide.

The proposed development will be designed to achieve greater than Code level 3 under the code for sustainable homes.

To achieve this level or higher, it must be designed to be built 25% more efficient than a house built to Part L 2006 Building Regulation standards. This can be achieved by increasing the standard of building fabric to be thermally more efficient, such as ;

- Roof structure and finishes, incorporating high performance insulation (insulation supplied to have Global Warming Potential (GWP) of 5 or less, in both their manufacture and composition).
- Internal partition walls to incorporate insulation
- High specification windows and doors, to include draught excluders throughout.
- Insulated separating floor
- High performance external envelope insulation (Insulation supplied to have GWP of 5 or less, in both their manufacture and composition).

A high efficiency condensing boiler to be employed and air permeability reduced by careful detailing.

The control of water is considered, such that no more than 105 litres of water per person per day is used. Devices such as dual flush WCs, aerating taps, showers (6-7 litres usage per minute) installed and smaller baths amongst other items are specified. The exterior spaces provide areas to dry clothes, discouraging the use of tumble dryers.

Due to the large expanses of glazing to the South, a high daylight factor will be achieved to all ground floor areas and the two main bedrooms facing South. The open plan arrangement will provide cross ventilation and higher degree of light penetration to Northern facing spaces.

Security is also considered, where energy efficient lighting is introduced to the parking, entrance and rear areas of the properties. Low level walls and absence of overgrown foliage, provide unobstructed views to and from the dwellings. High specification security, Low-E windows and doors to be installed.

Wherever possible suppliers will be sourced locally and considerate contractors will be sought.

Covered refuse storage will be provided to exterior of building and will have capacity to house recycling containers for each house, relevant to Ribble Valley Bourough Council requirements.



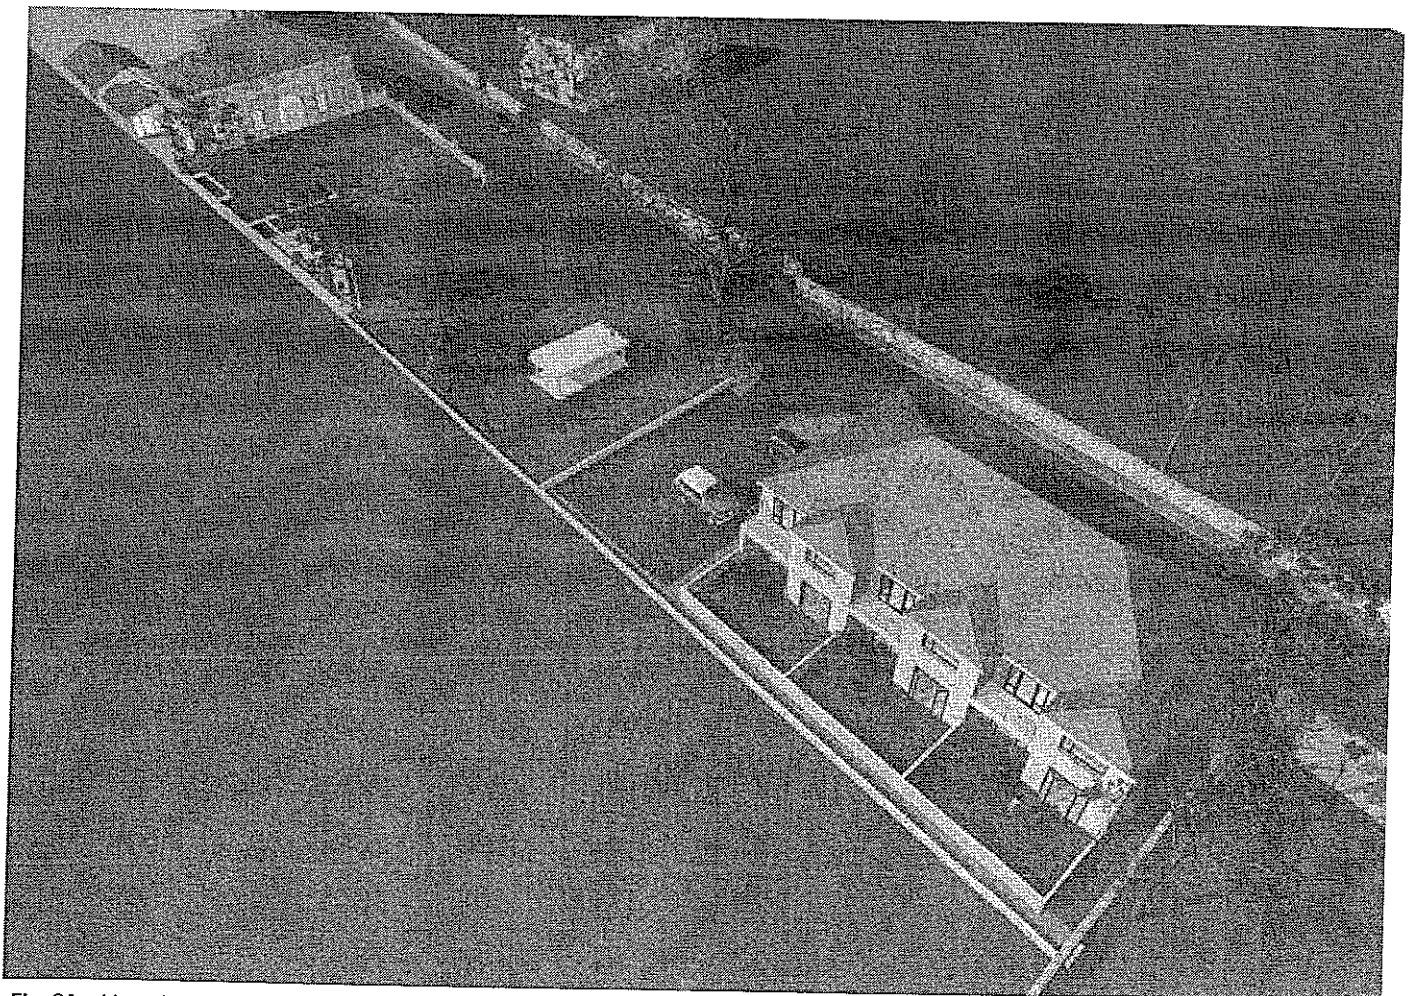



Fig 31. Housing in relation to Gardeners Cottage.

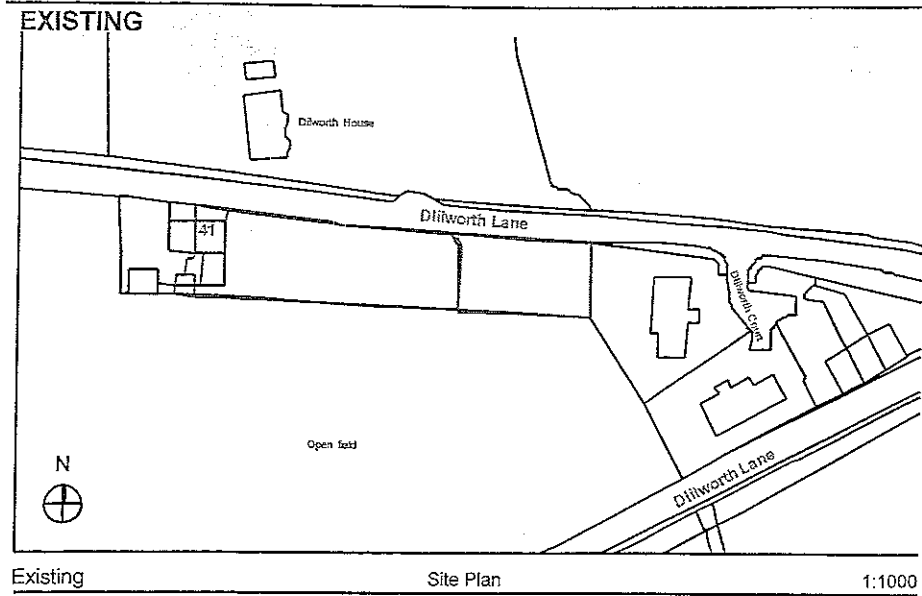


Existing Site Plan 1:1000

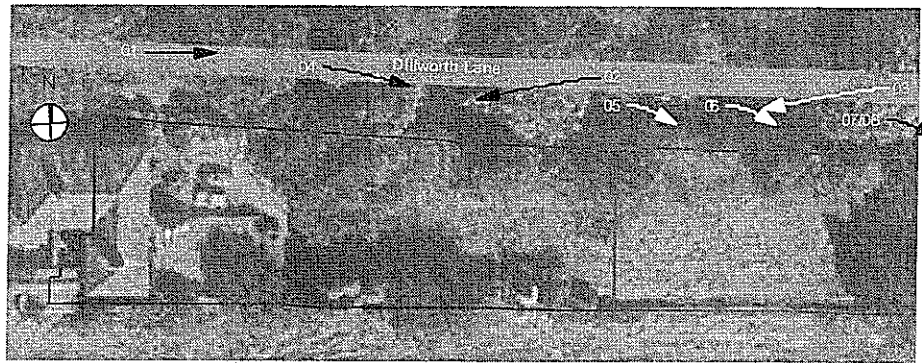

Existing Aerial Site Photo 1:500

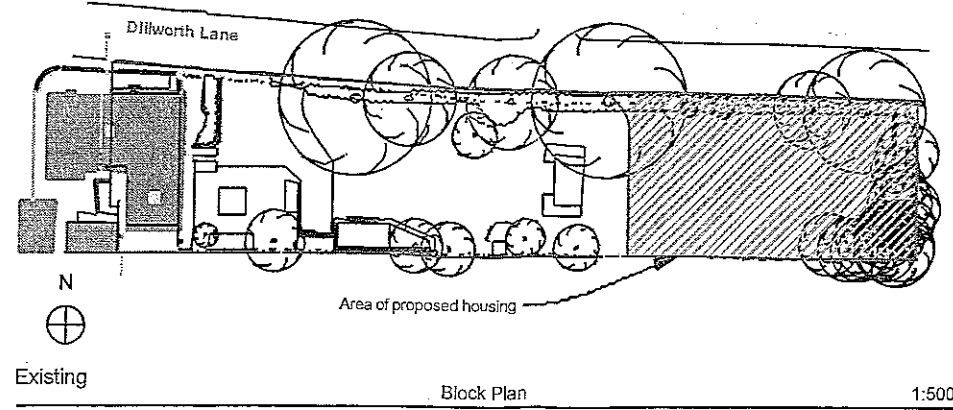

Existing Block Plan 1:500

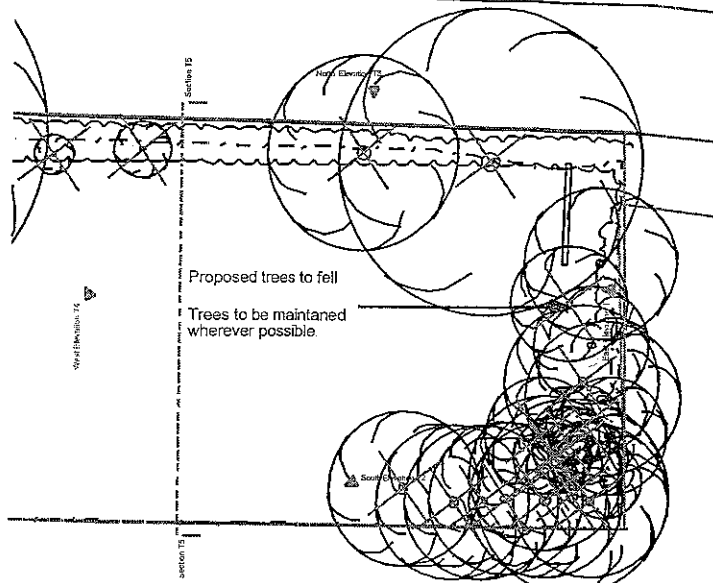


Tree Felling Plan 1:200

320110655P



View 01

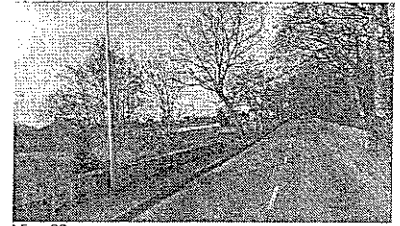


View 02



View 03




View 04

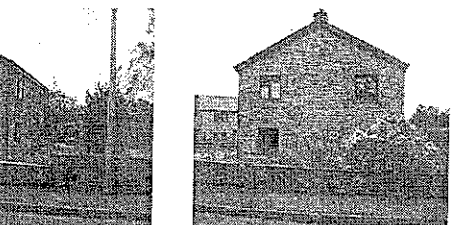


View 05



View 06

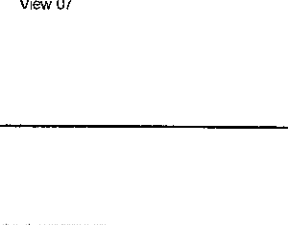


View 07

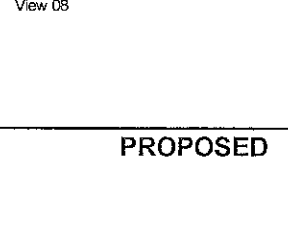


View 08


PROPOSED

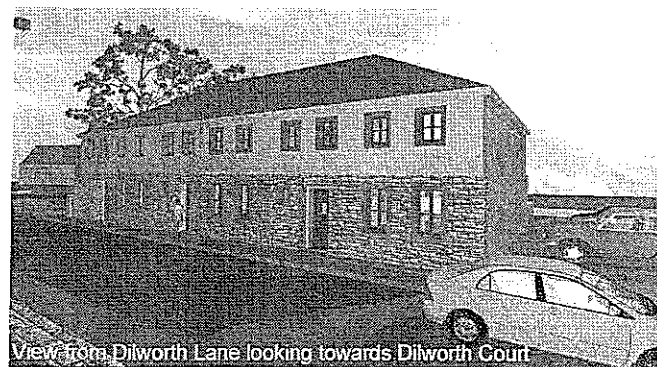


View from Dilworth Lane looking towards Dilworth Court

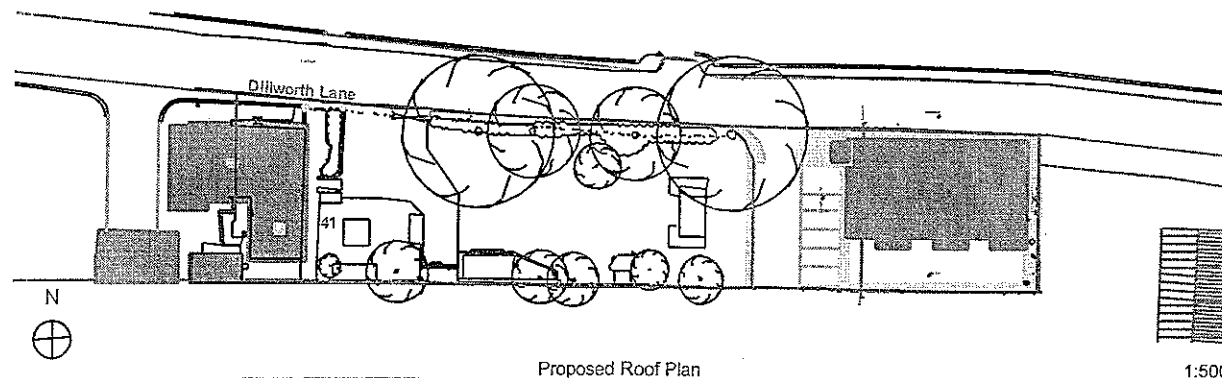

Proposed Roof Plan 1:500

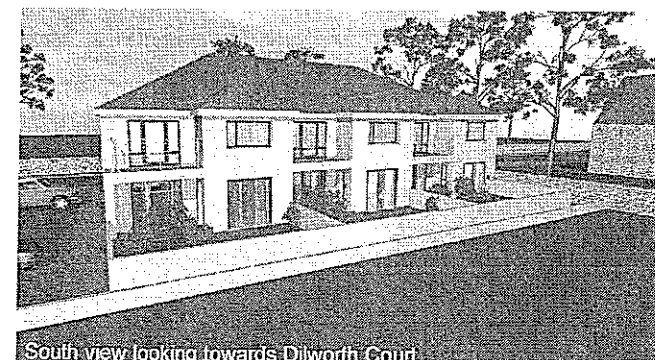


South view looking towards Dilworth Court

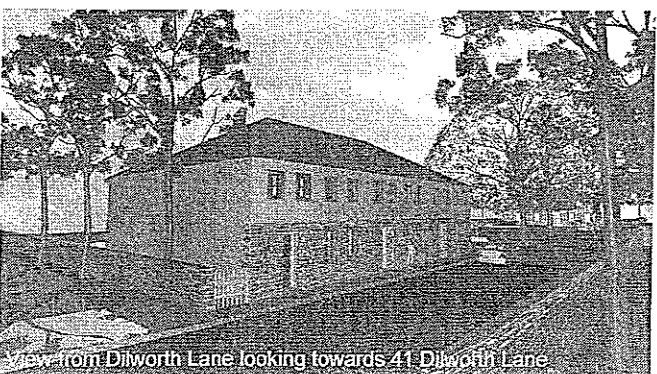

View from Dilworth Lane looking towards 41 Dilworth Lane



Elevated View

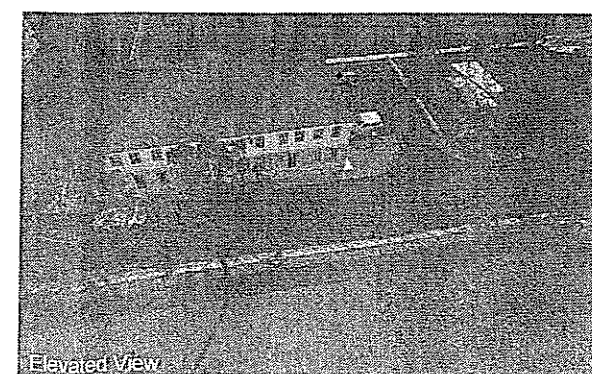

Elevated View



South view looking towards 41 Dilworth Lane

PROPOSED

NOTES:
This drawing must NOT be scaled.
The Contractor is to check all dimensions on site.
This drawing and the plans and building works depicted are the
copyright of A-tekt and may not be used, copied or amended without
written permission of A-tekt. All dimensions are to be checked by
contractor and client. Dimensions may be checked on site before
construction and the construction of elements. Any discrepancies are
to be reported to the architect. This drawing is to be used in
conjunction with all associated Architectural or construction details &
specifications. This drawing is for illustrative purposes only and does
not form part of any contract.

By	Date	Description	Revision
M	15.08.11	Boundary/Revised/visibility split added	01

A-tekt
architecture & design









21 Powis Road
Ashton
Preston
Lancashire
PR3 1AD
01772 221046
07748 225544

PROJECT
41 Dilworth Lane
Longridge,
Lancashire
PR3 3ST

CLIENT
Mr/Mrs. Norris
41 Dilworth Lane
Longridge,
Lancashire
PR3 3ST

DRAWING ORIGINATOR: aa
DRAWING TITLE
Existing Site / Proposed Housing

Job No.	045				
Drawn date	12.07.11				
Scale	Varies @ A1				
Drawing status	Planning				
Discipline Code	Comp	Proj No.	Floor level	Drawing No.	Revision
A	AT	045	-	002TP	01

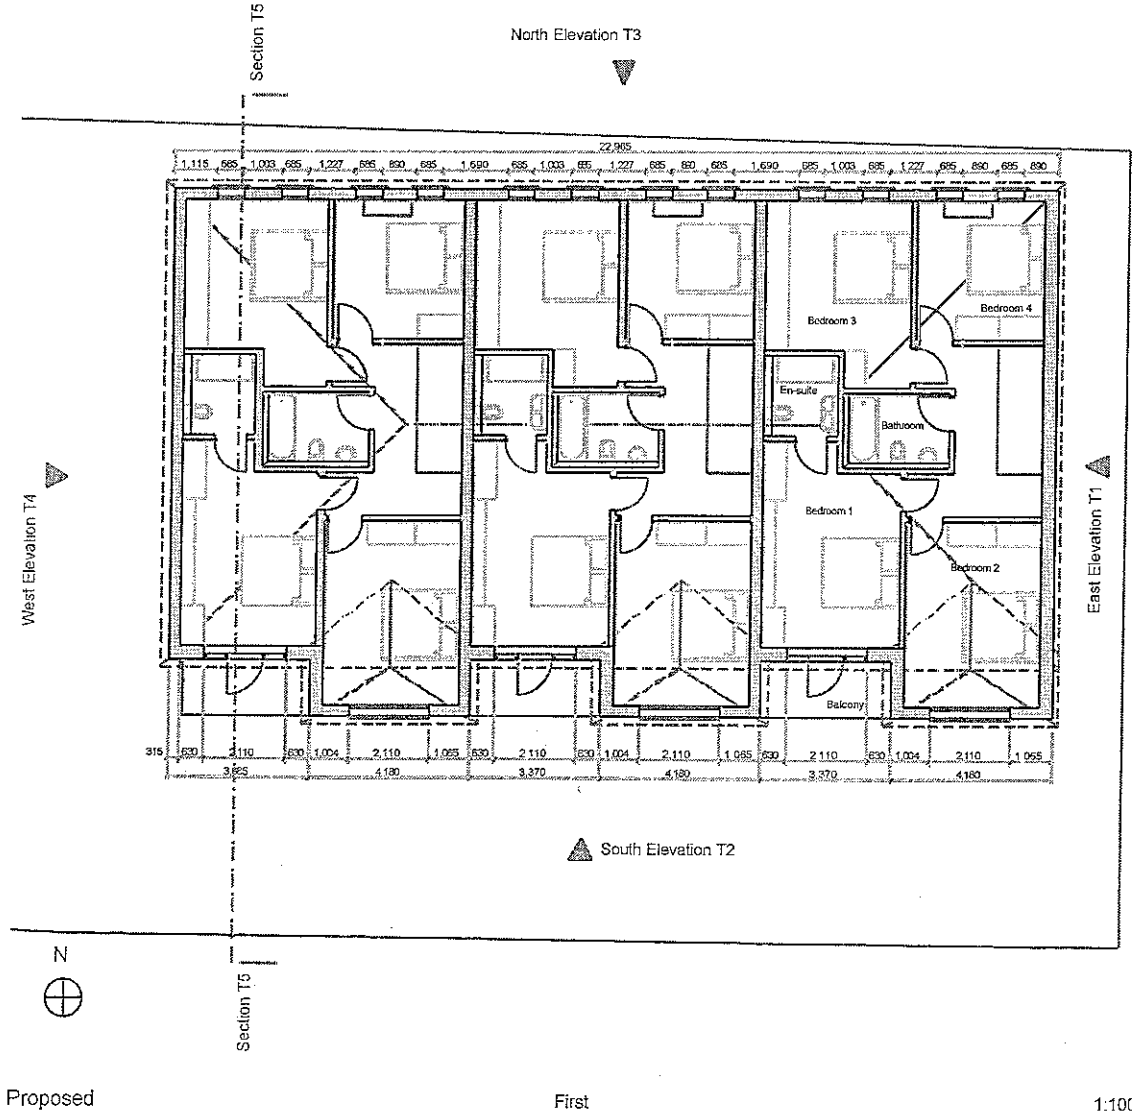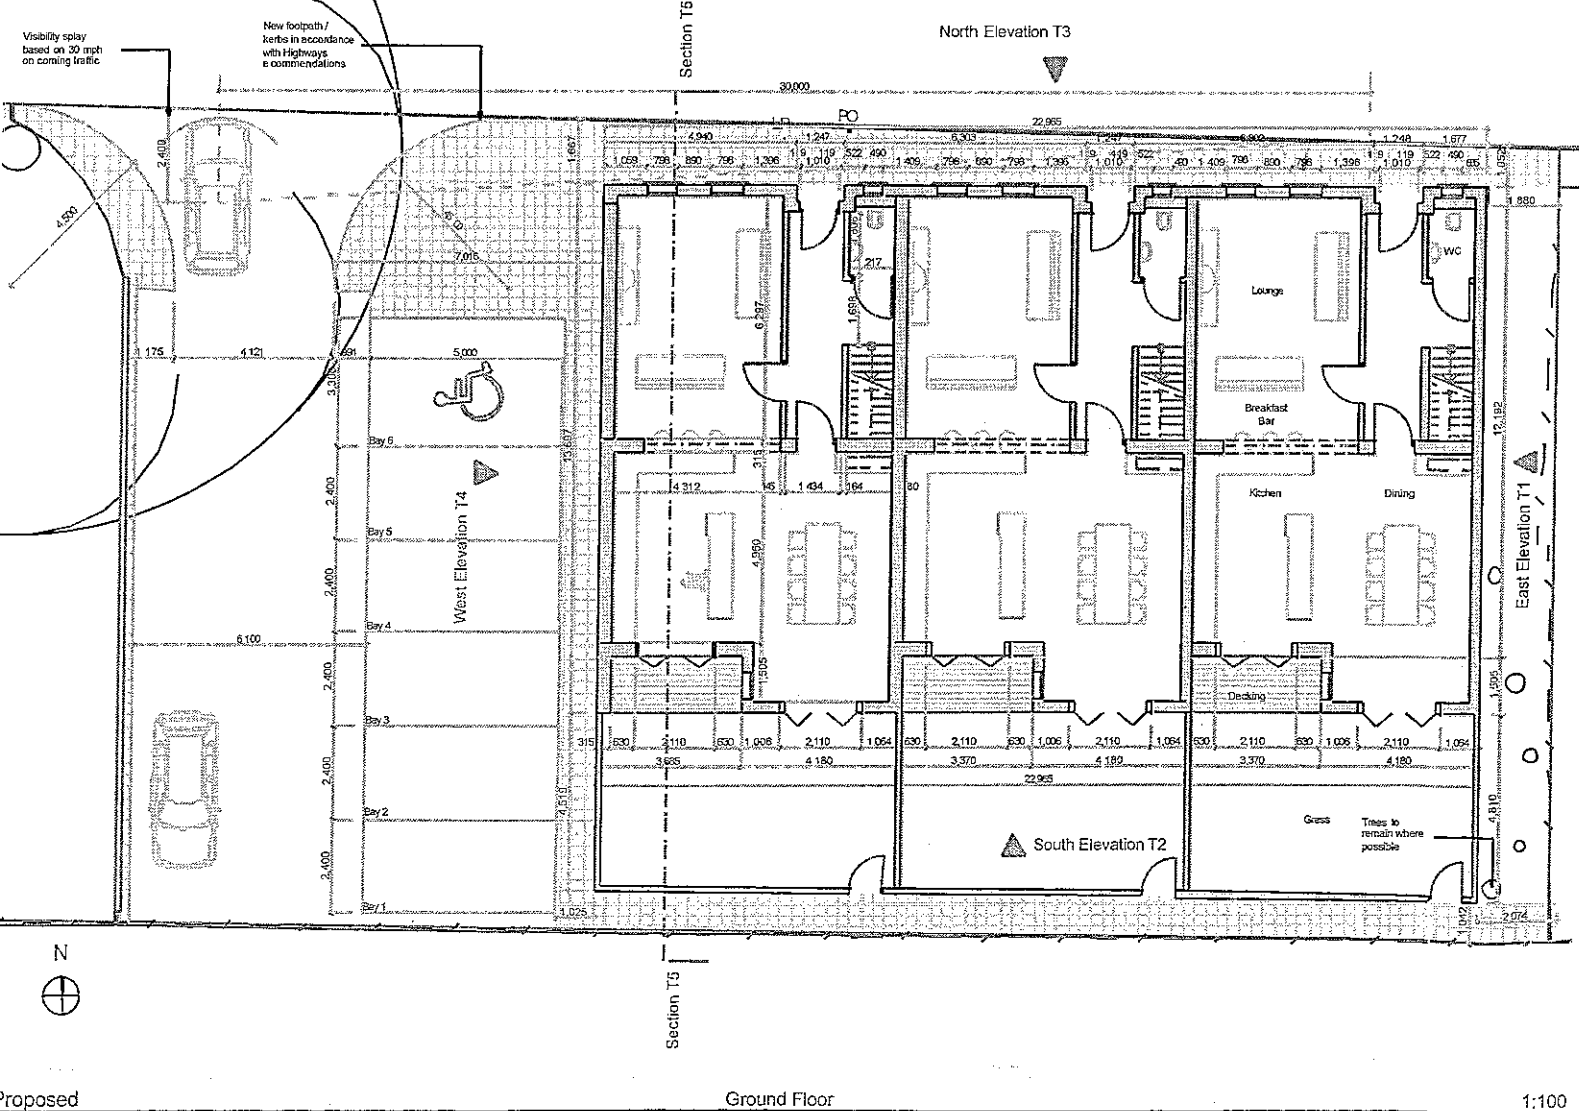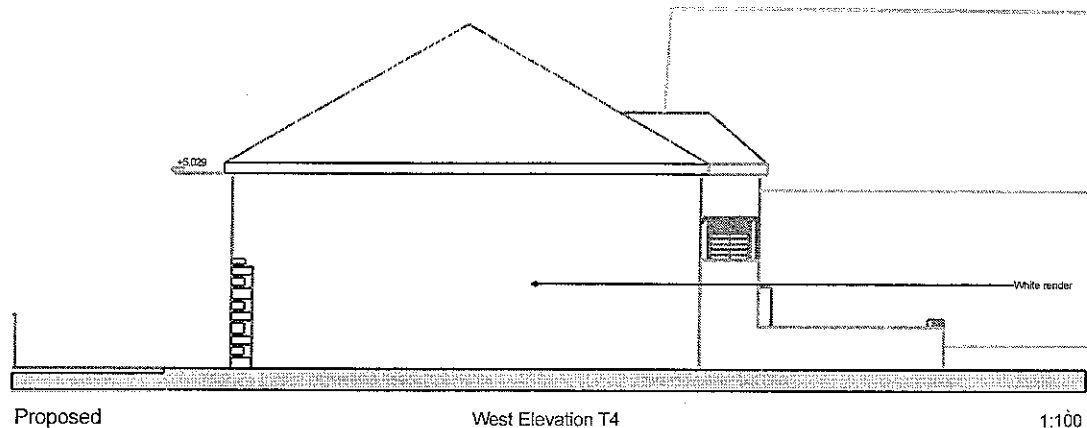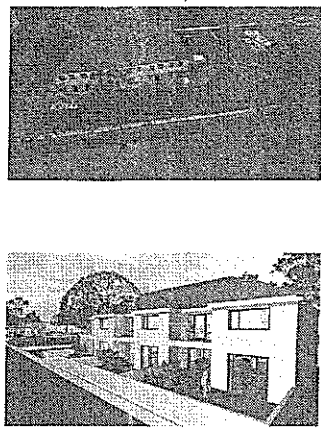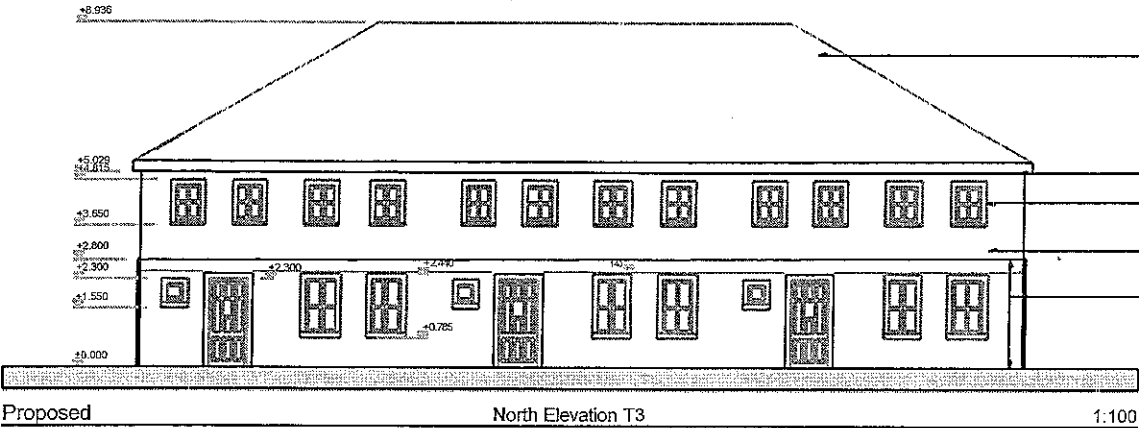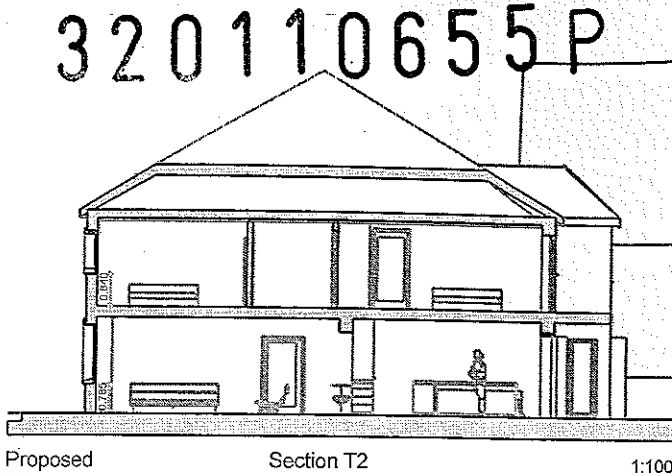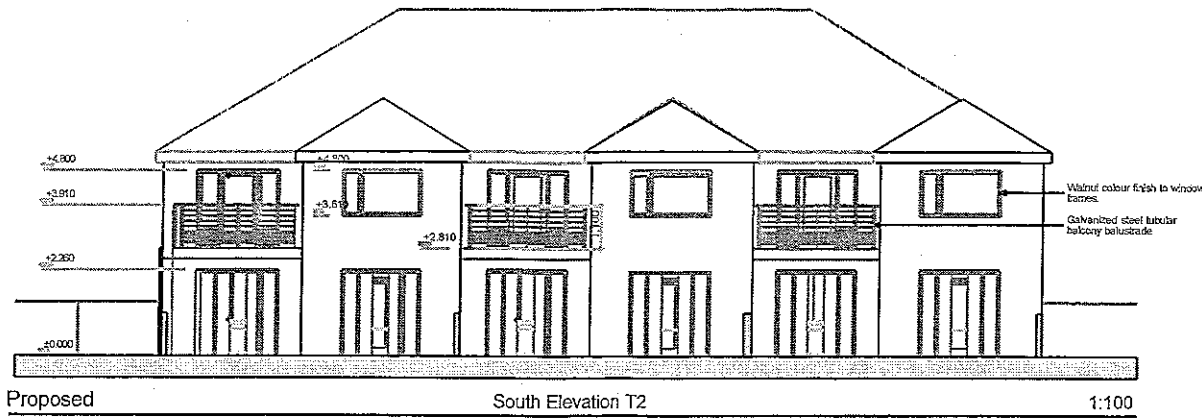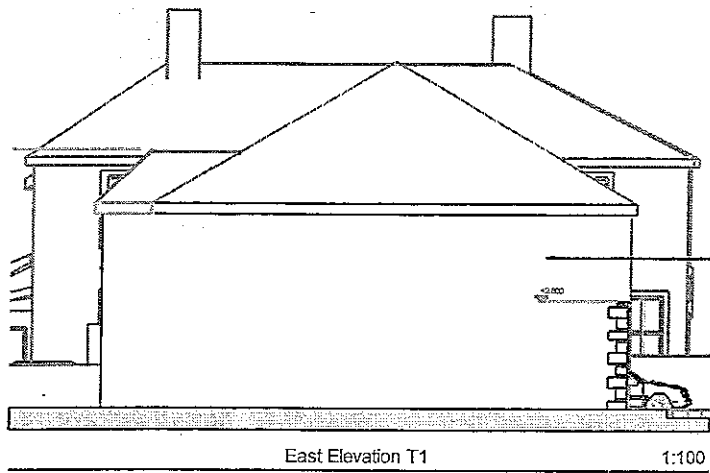

NOTES:
This drawing is not to be used for construction or for any other purpose without the written permission of A-tek.
The drawing is not to be used for construction or for any other purpose without the written permission of A-tek.
The drawing is not to be used for construction or for any other purpose without the written permission of A-tek.

A-tek
architecture & design

21 Fowles Road
Ashton
Lancashire
PR2 1AD
01772 21046
07746 22544

PROJECT
41 Dilworth Lane
Longridge
Lancashire
PR3 3ST

CLIENT
Mr/Mrs. Norris
41 Dilworth Lane
Longridge
Lancashire
PR3 3ST

DRAWING ORIGINATOR: [initials]

DRAWING TITLE
Phase 3
Proposed Housing

Job No.	045
Drawn date	12/07/11
Scale	Varies @ A1
Drawing status	Planning
Discipline	Arch
Comp	AT
Proj No.	045
Floor level	003TP
Drawing ID	01
Revision	