




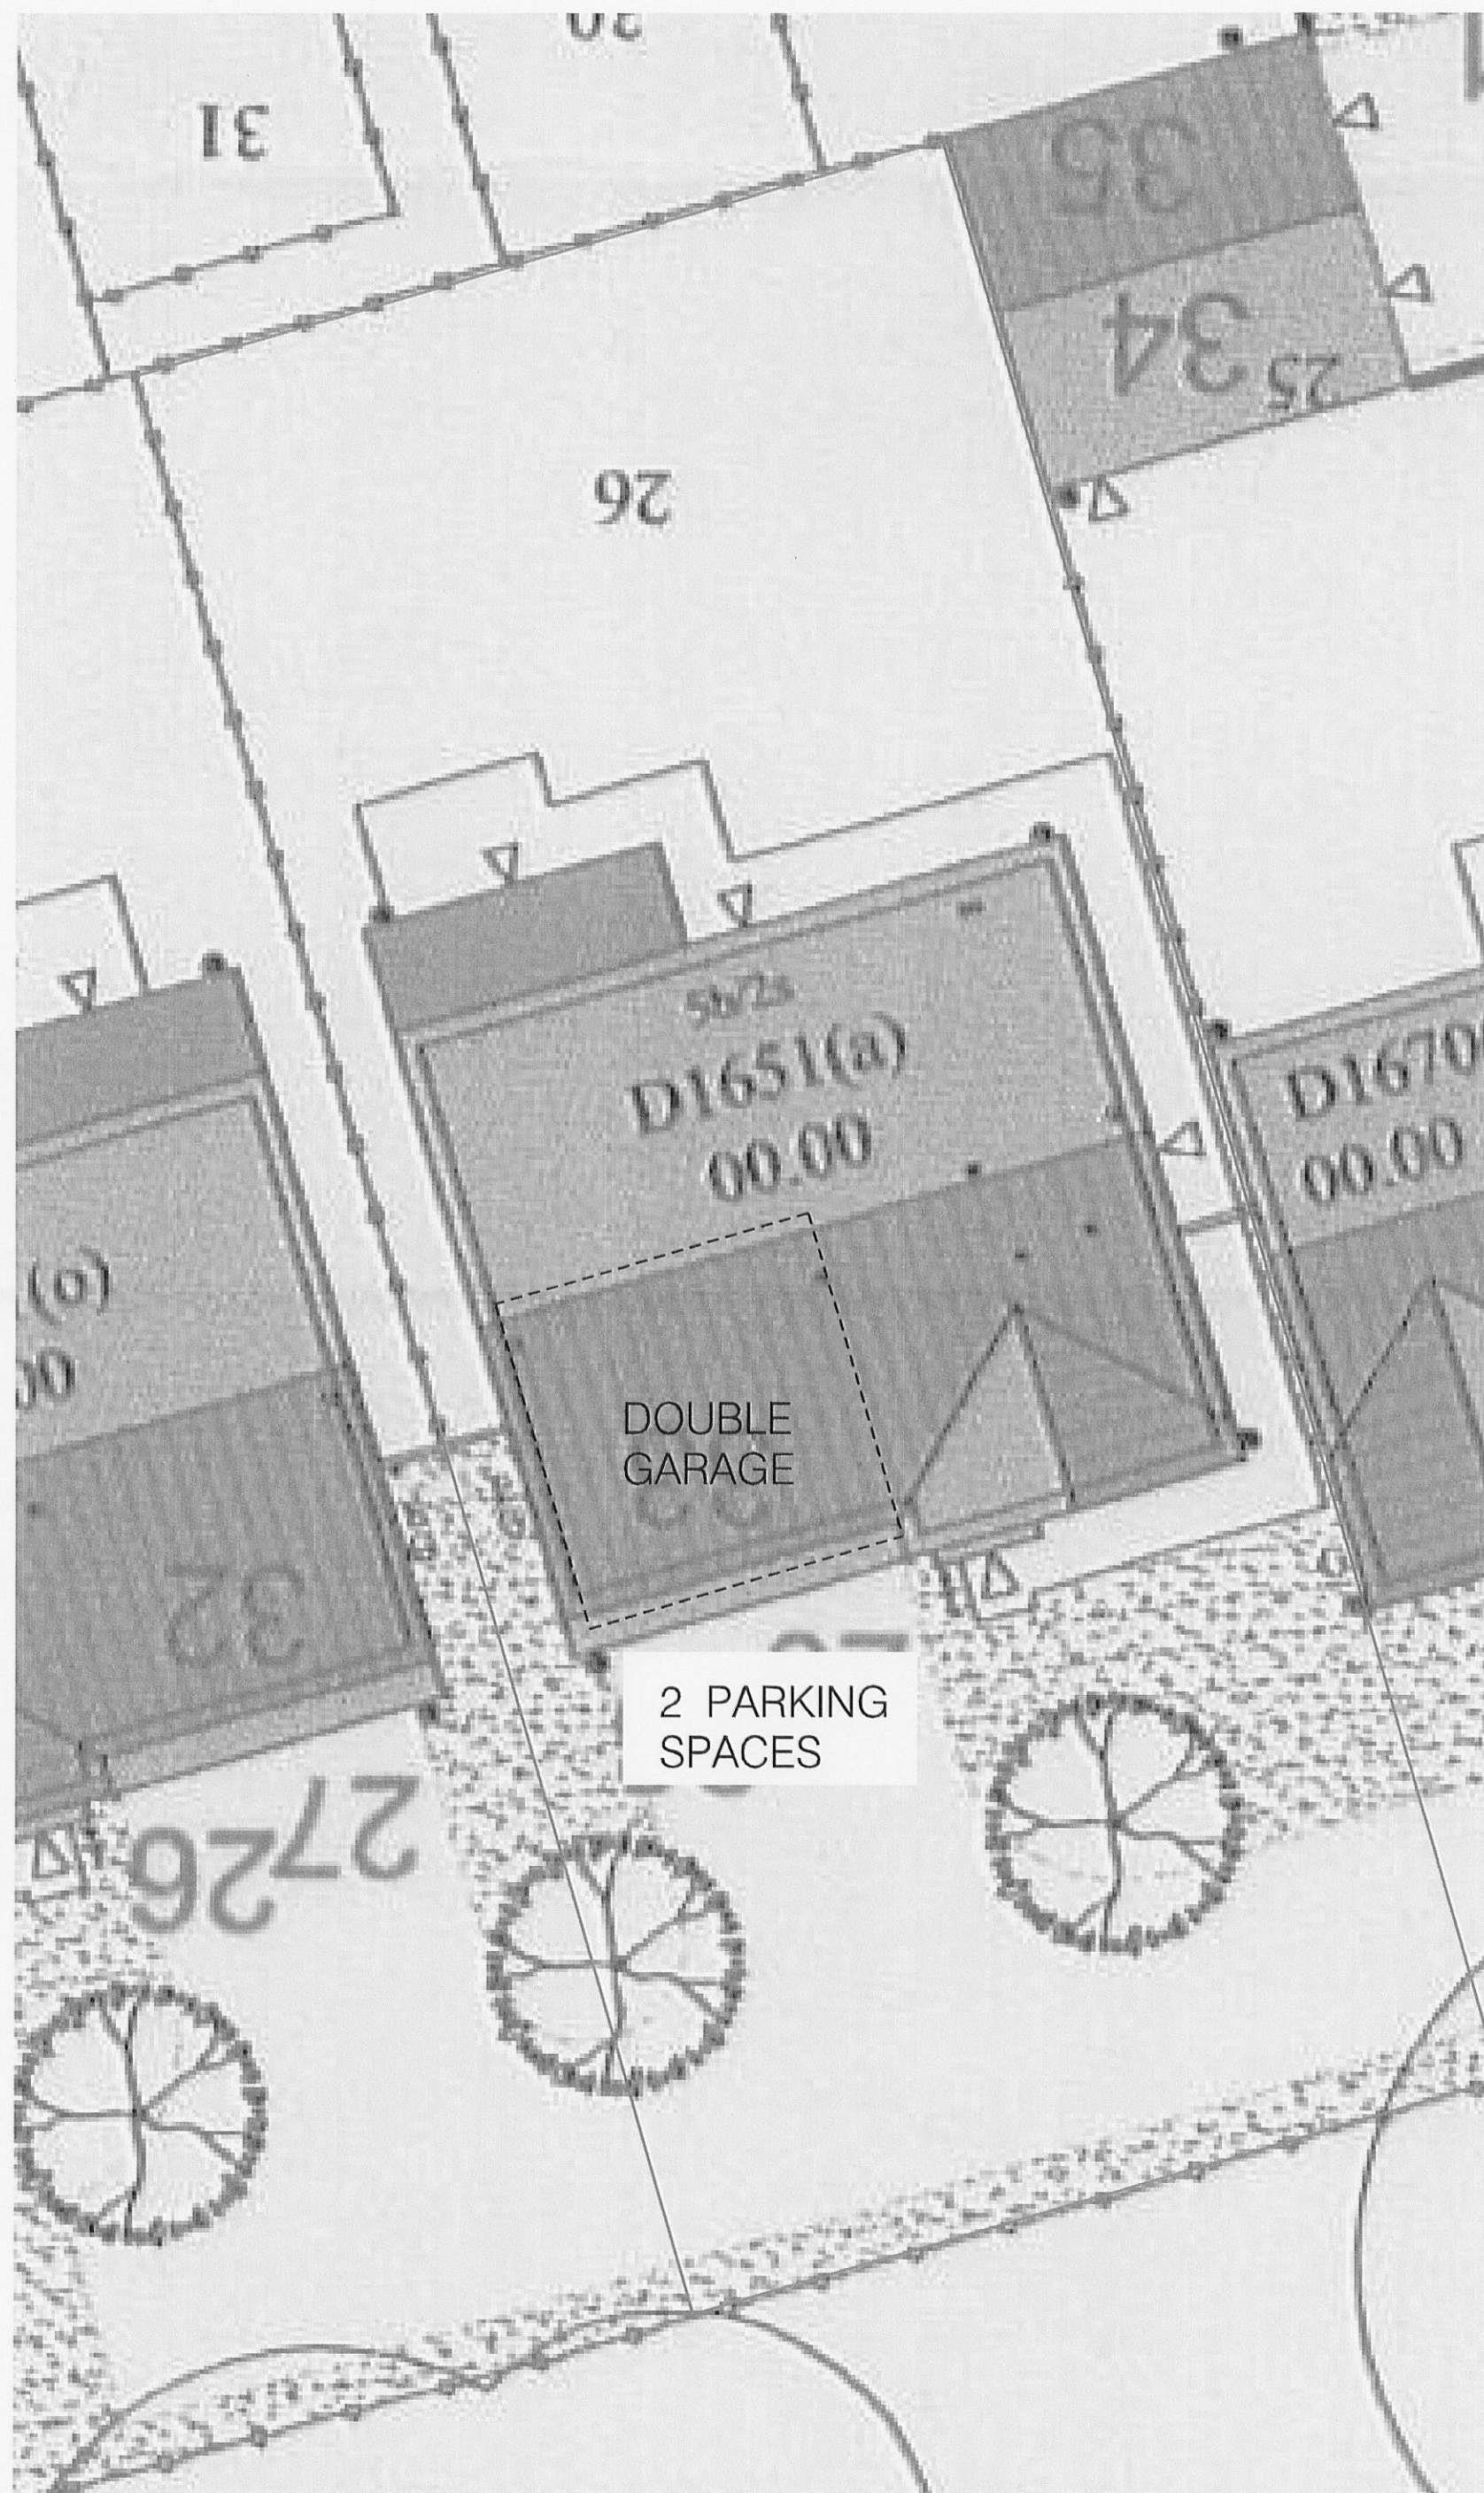

FRONT ELEVATION

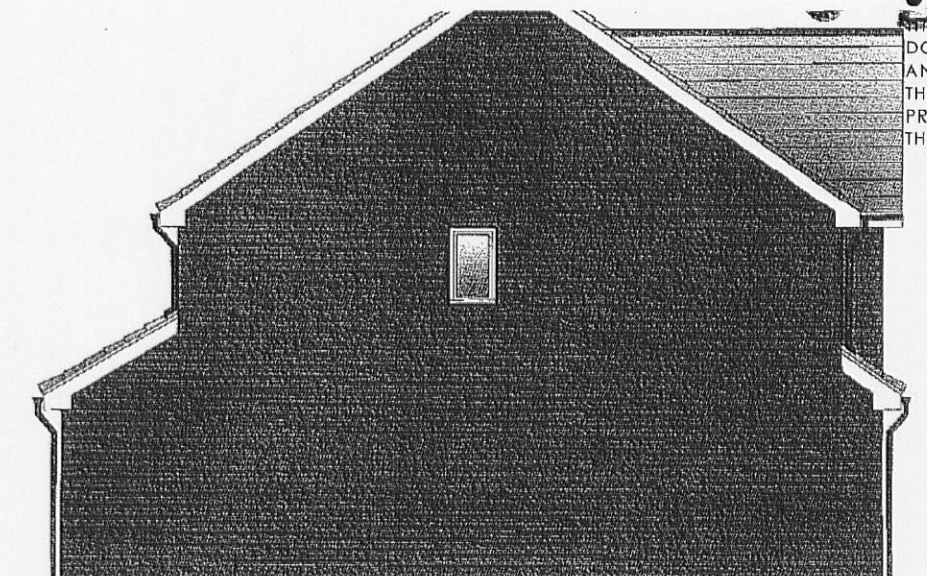


SIDE ELEVATION

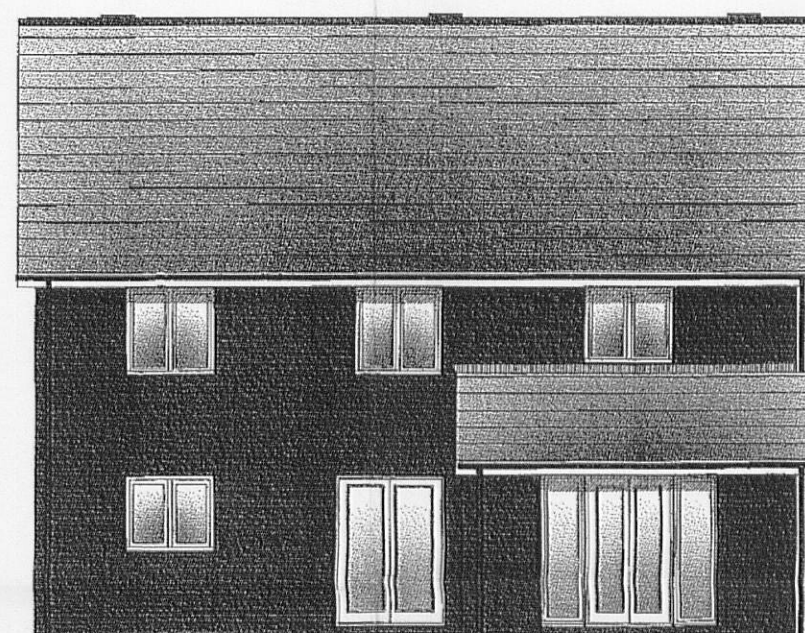


BACK ELEVATION



SIDE ELEVATION

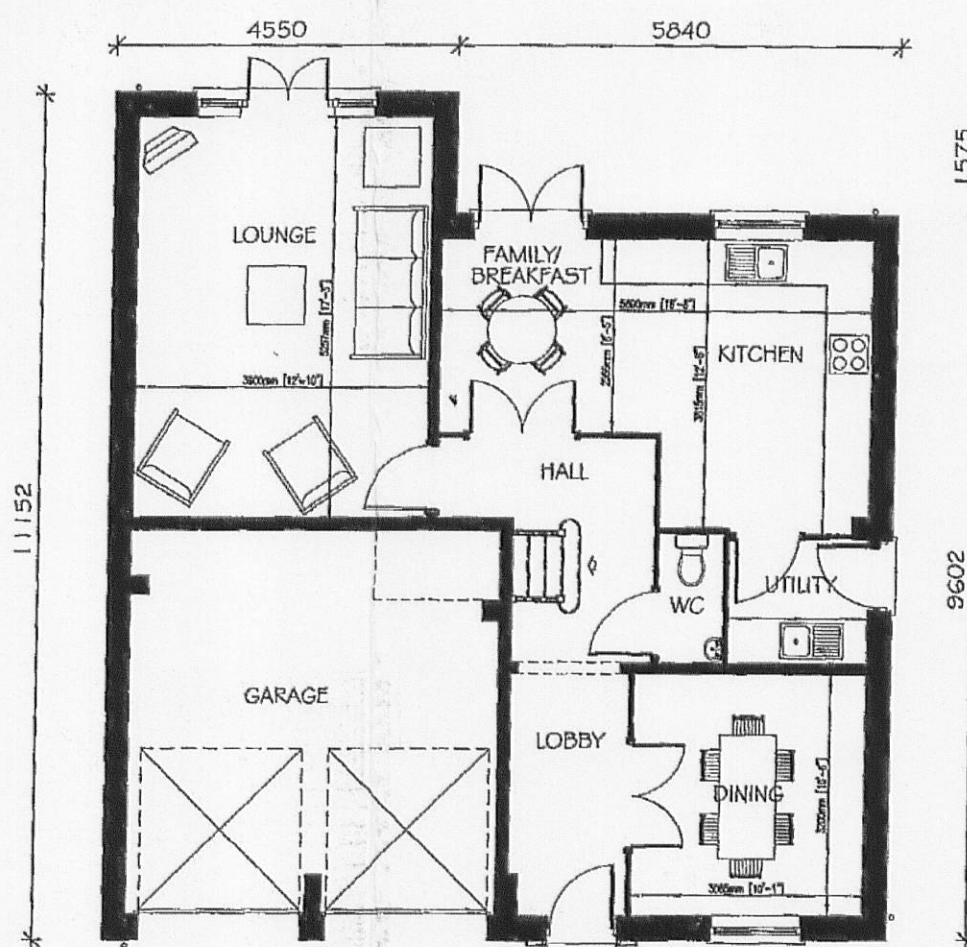

GROUND FLOOR PLAN

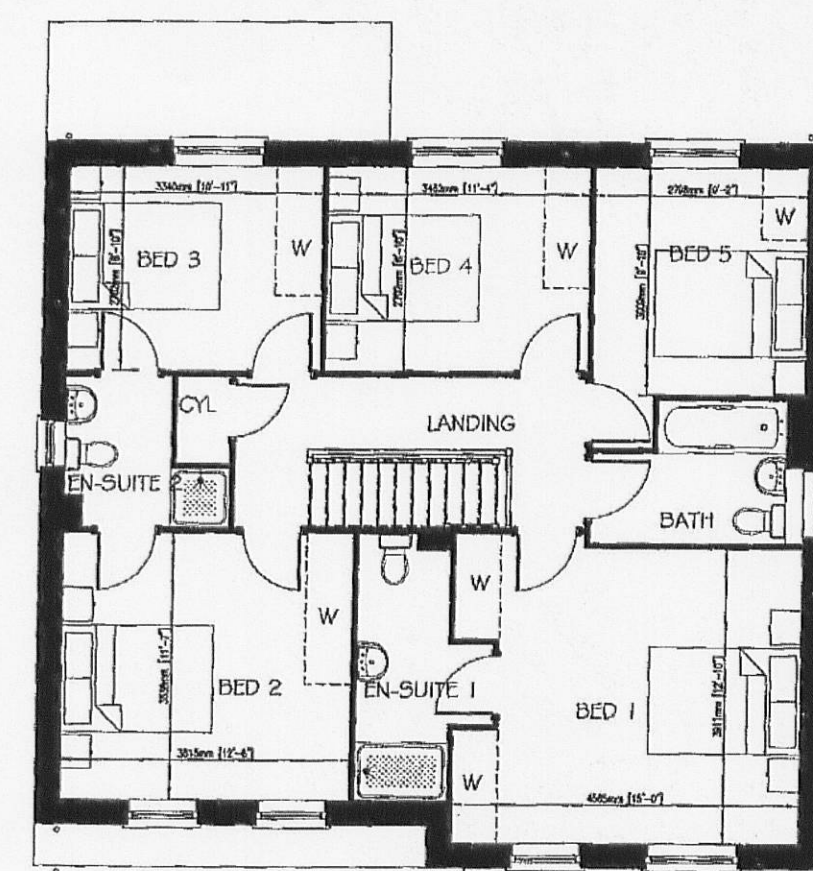

FIRST FLOOR PLAN

320110660P

Rev Date Description

jmp architects Ltd

China Street Lancaster LA1 1EX
Tel 01524 60521 Fax 01524 65009
e-mail: design@jmp-architects.com

4 Chapel Street Settle BD24 9HS
Tel 01729 825287 Fax 01729 825108
email: settle@jmp-architects.com

Contract
PLOT 26
CALDERSTONES GREEN
PENDLE DRIVE, OFF MITTON ROAD
WHALLEY

Client
MR E GARNETT

Title
PLOT 26 HOUSE (TYPE D1651)
AS CURRENTLY BEING BUILT.
"EXISTING"

Date
08/11

Scale @ A2
1:100

By
NP

Job
L 2956

Number
02

Rev

EXISTING
REPRODUCED FROM INFORMATION SUPPLIED BY OTHERS OF PROPOSED DEVELOPMENT WHEN COMPLETE