


3201 1 07 61^D

Plans as Proposed

contract no	dwg no	revision
3211	03	D

work to figured dimensions

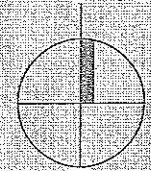

Plans as Proposed


- Revisions:
- A. Scheme 1 chosen by client for WC arrangement and Scheme 2 for the ground floor food counter area. SRW 12.09.11
 - B. Dimensions added to ventilation ducting. SRW 27.09.11
 - C. Amendments to the satisfaction of the local authority planning department. DUC 19.03.12
 - D. Extraction hood altered to new revised design following manufacturer's amendments. SRW 01.03.12

preliminary


CJ partnership architects

0144 0845 4092909 0144 0845 4091909 info@cpartnership.com


First Floor Plan

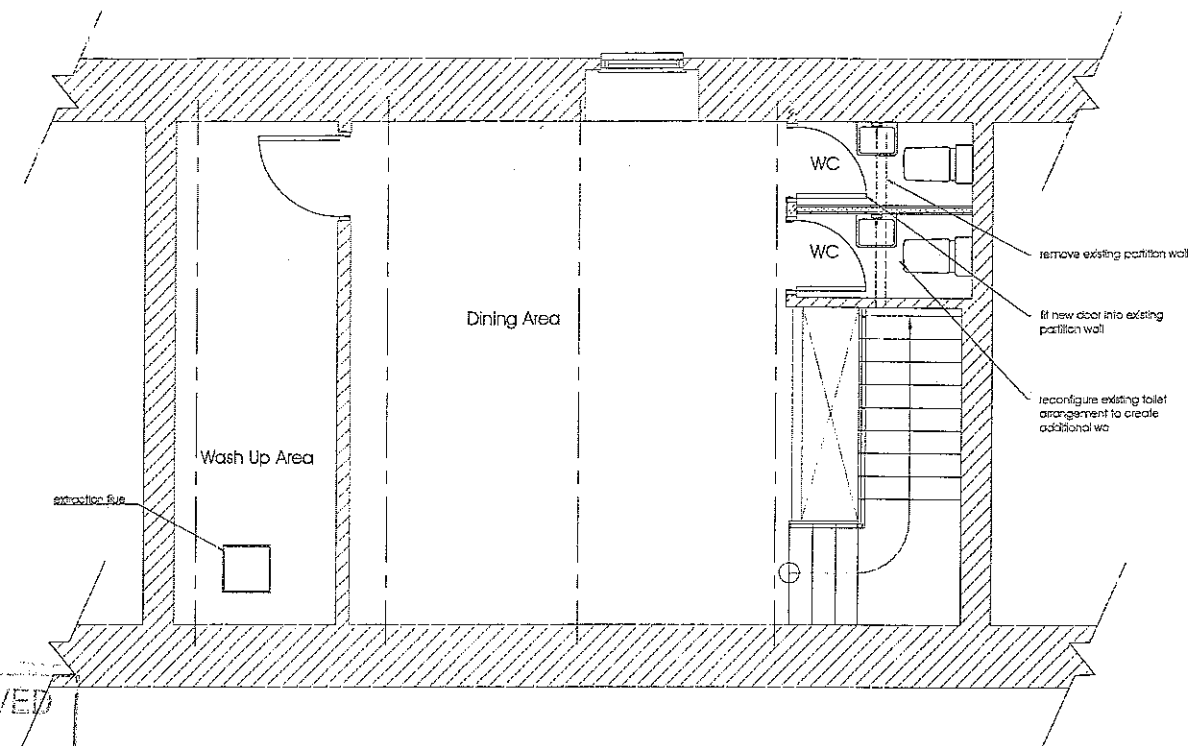


AMENDED PLANS RECEIVED
DATE 1.3.12

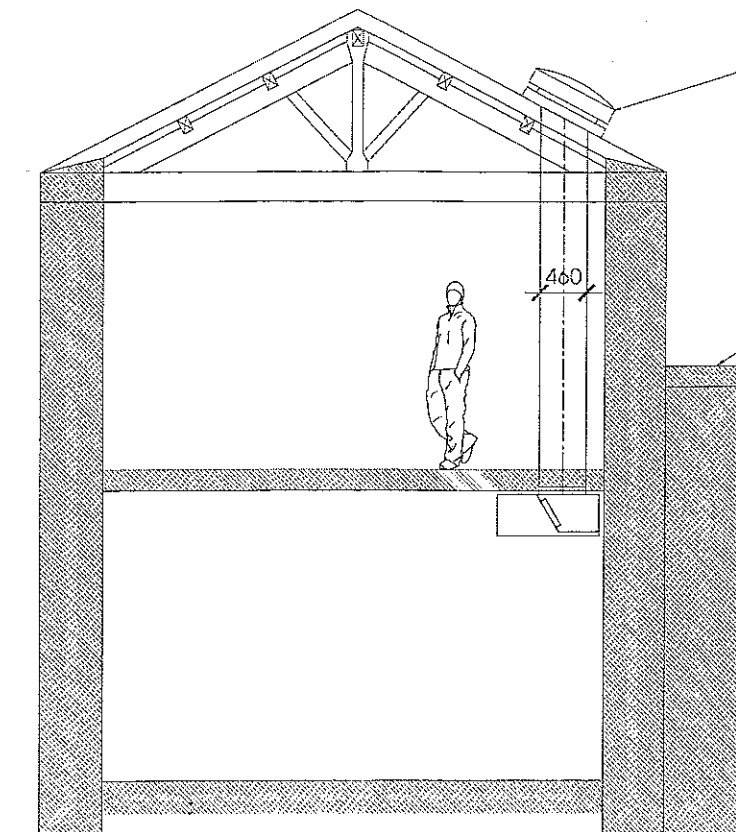


Approximate Section A-A

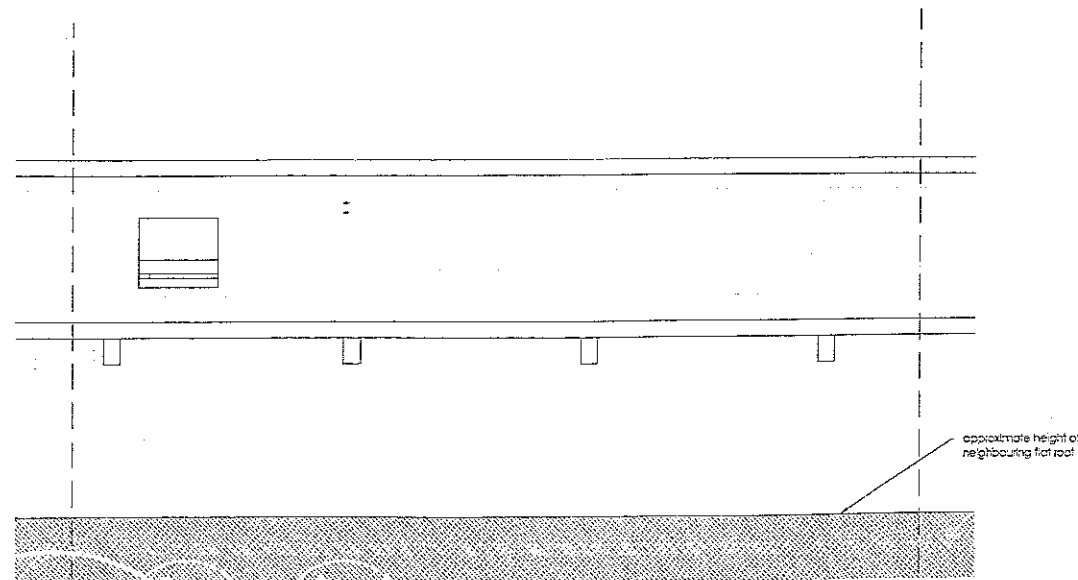

Approximate Rear Elevation B-B

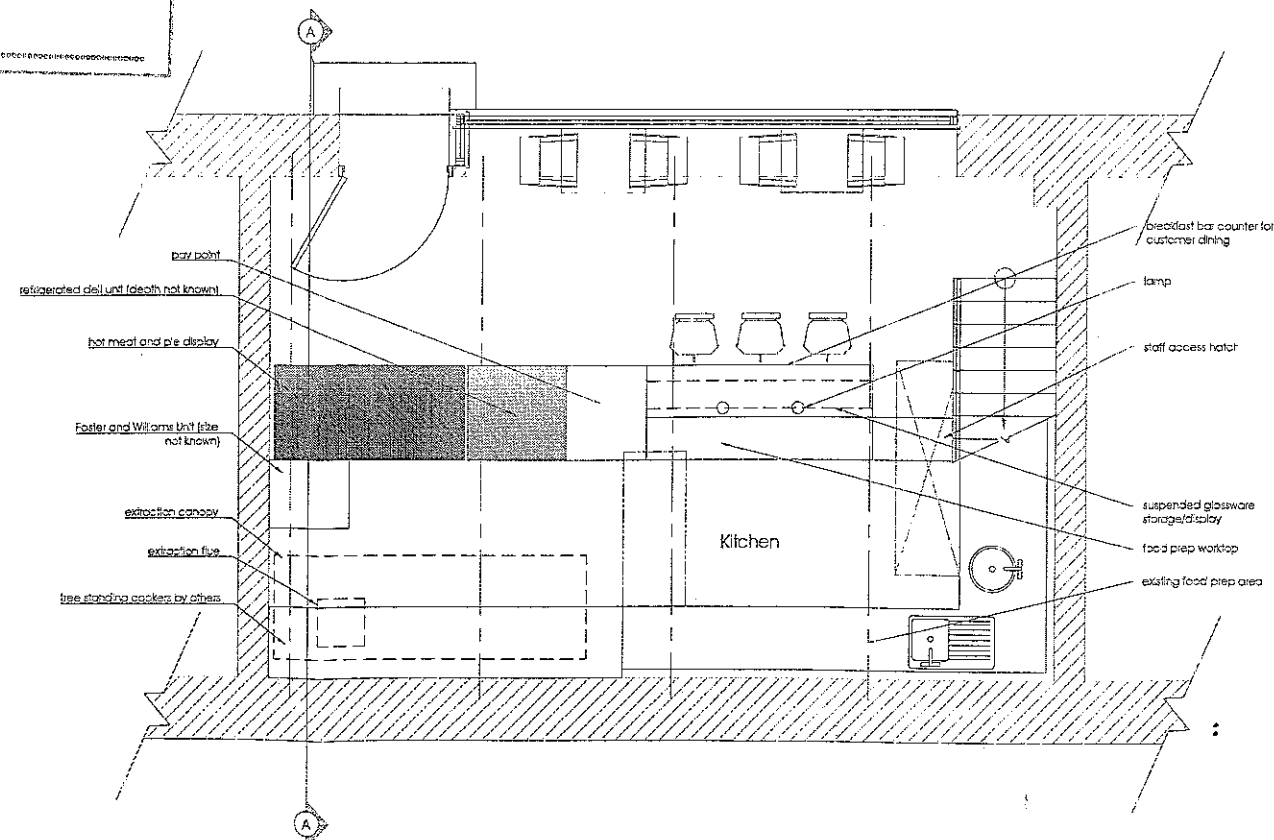

Ground Floor Plan

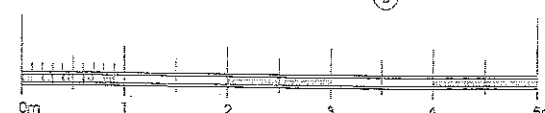

1. CJ partnership owns the copyright of this design/drawing which must not be reproduced in whole or in part without the written permission of CJ partnership.