


3201 1 07 62P

Plans as Proposed

contract no	dwg no	revision
3211	03	D


First Floor Plan

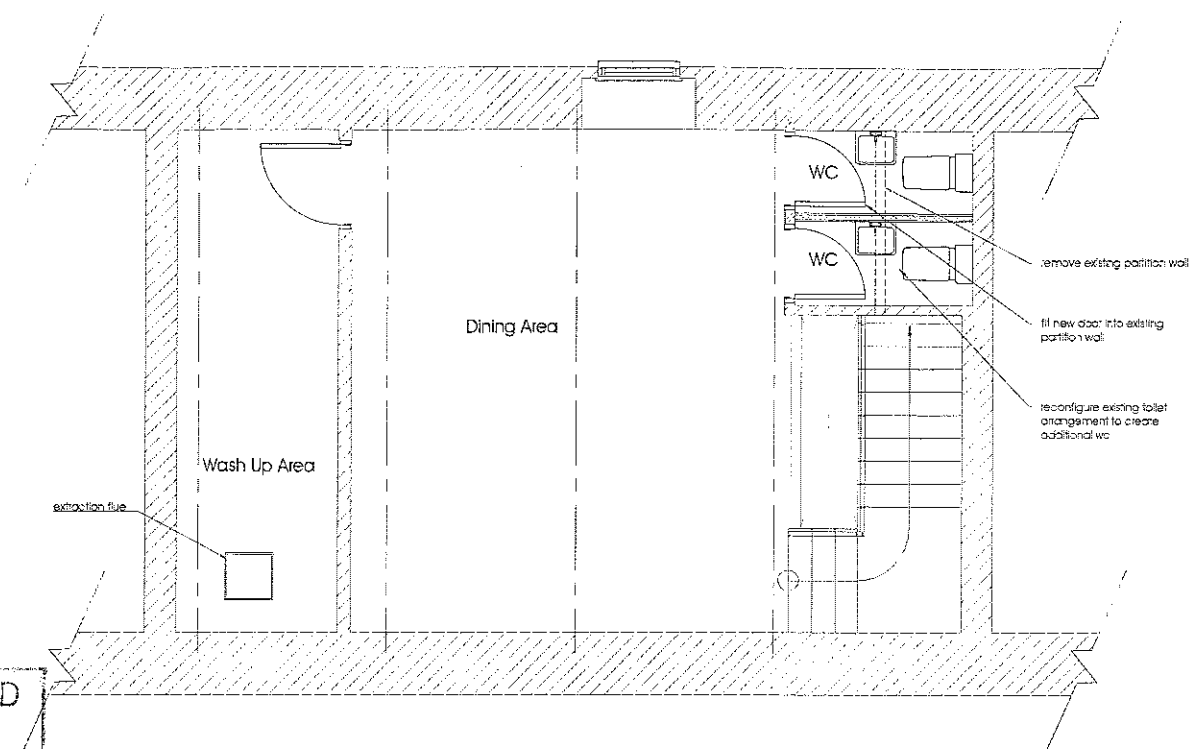


AMENDED PLANS RECEIVED

DATE 1.3.12


Approximate Section A-A

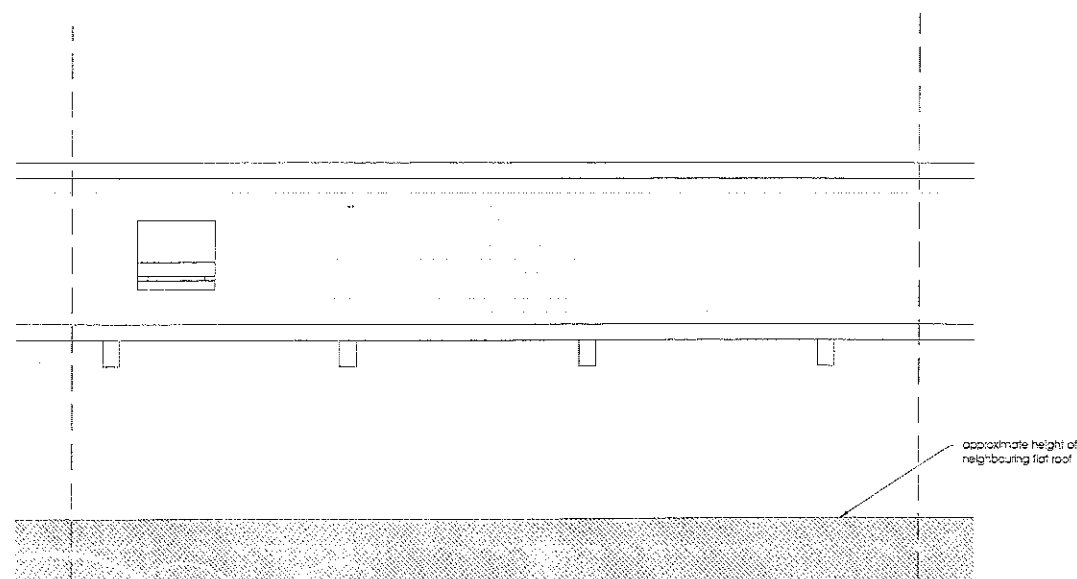


Approximate Rear Elevation B-B

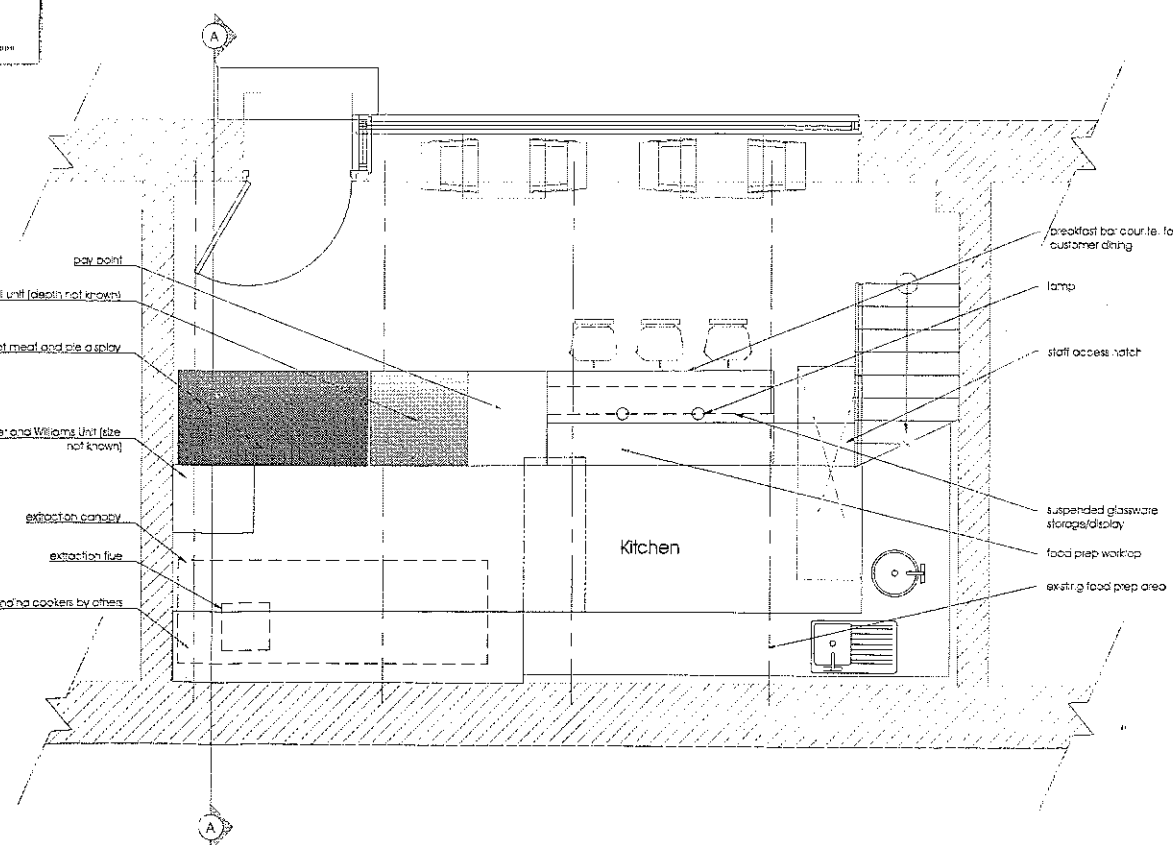

Ground Floor Plan

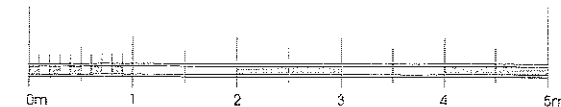

work to figured dimensions

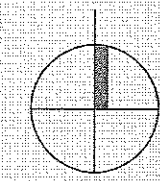

Plans as Proposed

- Revisions:
- A. Scheme 1 chosen by client for WC arrangement, and Scheme 2 for the ground floor food counter area. SRW 12.09.11
 - B. Dimensions added to ventilation ducting. SRW 27.09.11
 - C. Amendments to the satisfaction of the local authority planning department. DJC 19.01.12
 - D. Extraction hood altered to show revised design following manufacturer's amendments. SRW 01.03.12

preliminary

CJ partnership architects

© +44 (0)845 4092909 © +44 (0)845 4091909 info@cjpartnership.com

1. All dimensions are the responsibility of the design drawing which must not be reproduced without the written permission of CJ partnership.