


320110771P

1. The proposed alterations to the existing building are shown in red.
2. The existing building is shown in black.


existing upvc conservatory roof to be removed
proposed roof to be finished in slates, to match
existing roof to house

AMENDED PLANS RECEIVED
DATE 04/10/11

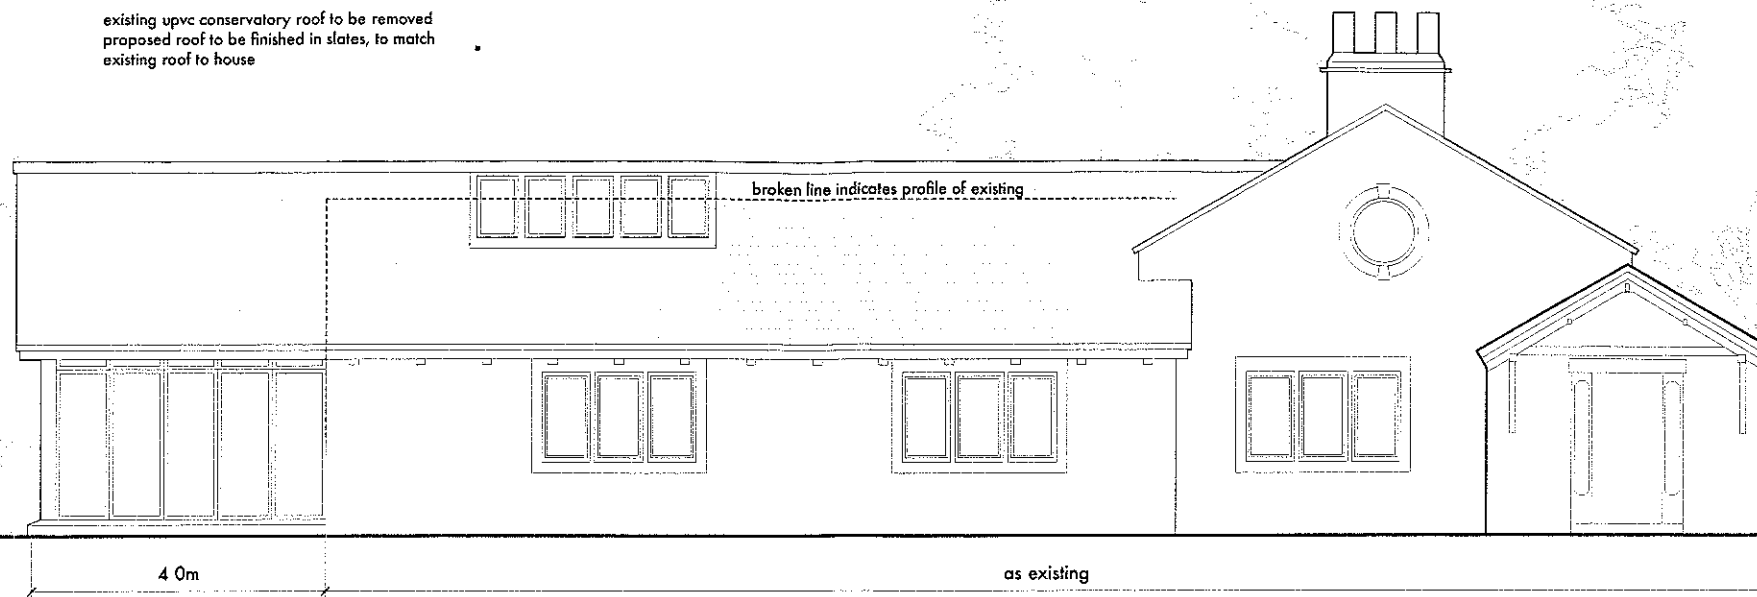


south elevation

east elevation

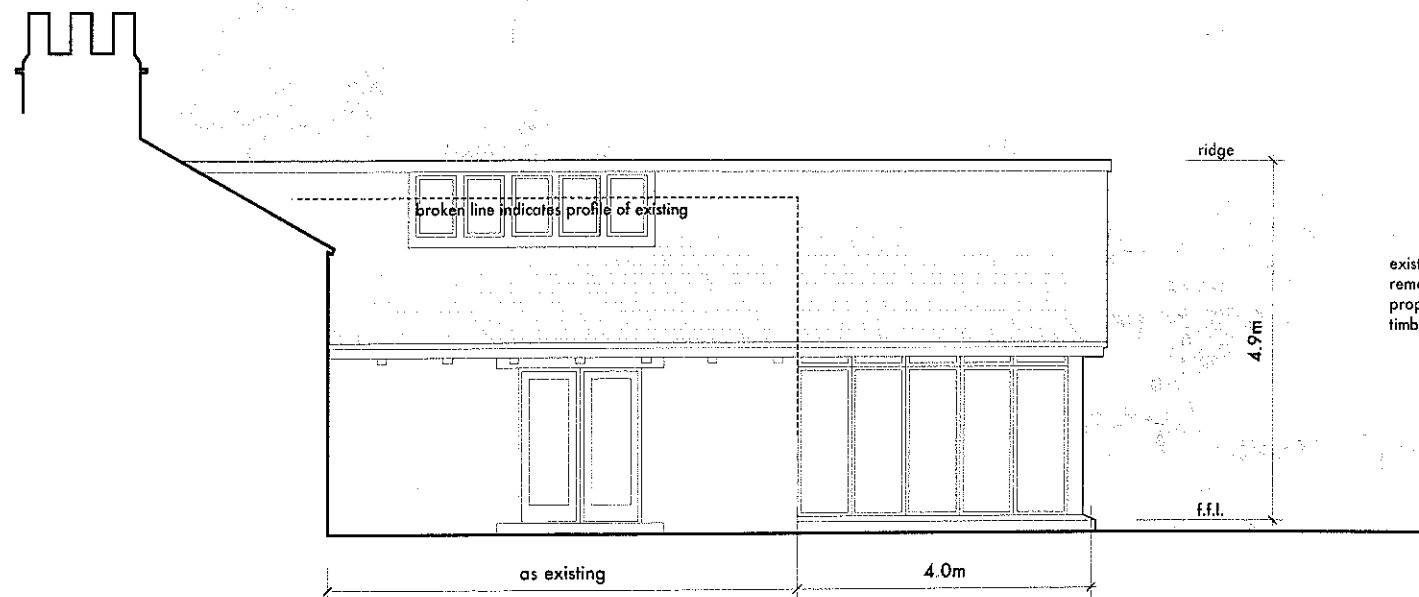

north elevation

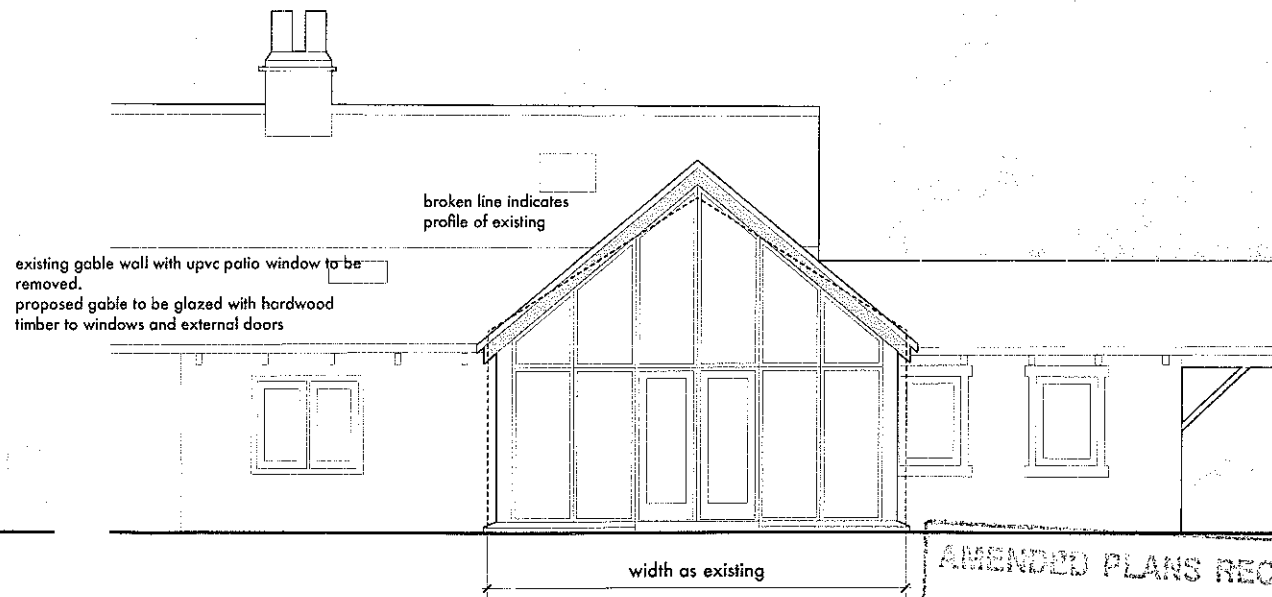

west elevation

materials schedule

samples of proposed materials to be submitted to local authority for approval

- walls - stonework, to match existing
- roof - slate, to match existing
- windows - hardwood

0m 10m scale

320110771P

AMENDED PLANS RECEIVED
DATE 04/10/11

rev B 11sept29 kitchen extension omitted
rev A 11sept19 planning application

stanton andrews
architects

44 york street
clitheroe
BB7 2DL

01200 444490
f 01200 444491
e mail@stantonandrews.co.uk
w stantonandrews.co.uk



mr and mrs lancaster
throstle nest clitheroe

proposed elevations
(part of)

drg.no 11.43 / 16 rev. B
na sept 11 1 to 50 @ A1
drawn date scale 1 to 100 @ A3

3 2011 0771P

AMENDED PLANS RECEIVED
DATE 04/10/11

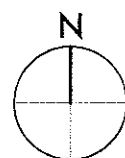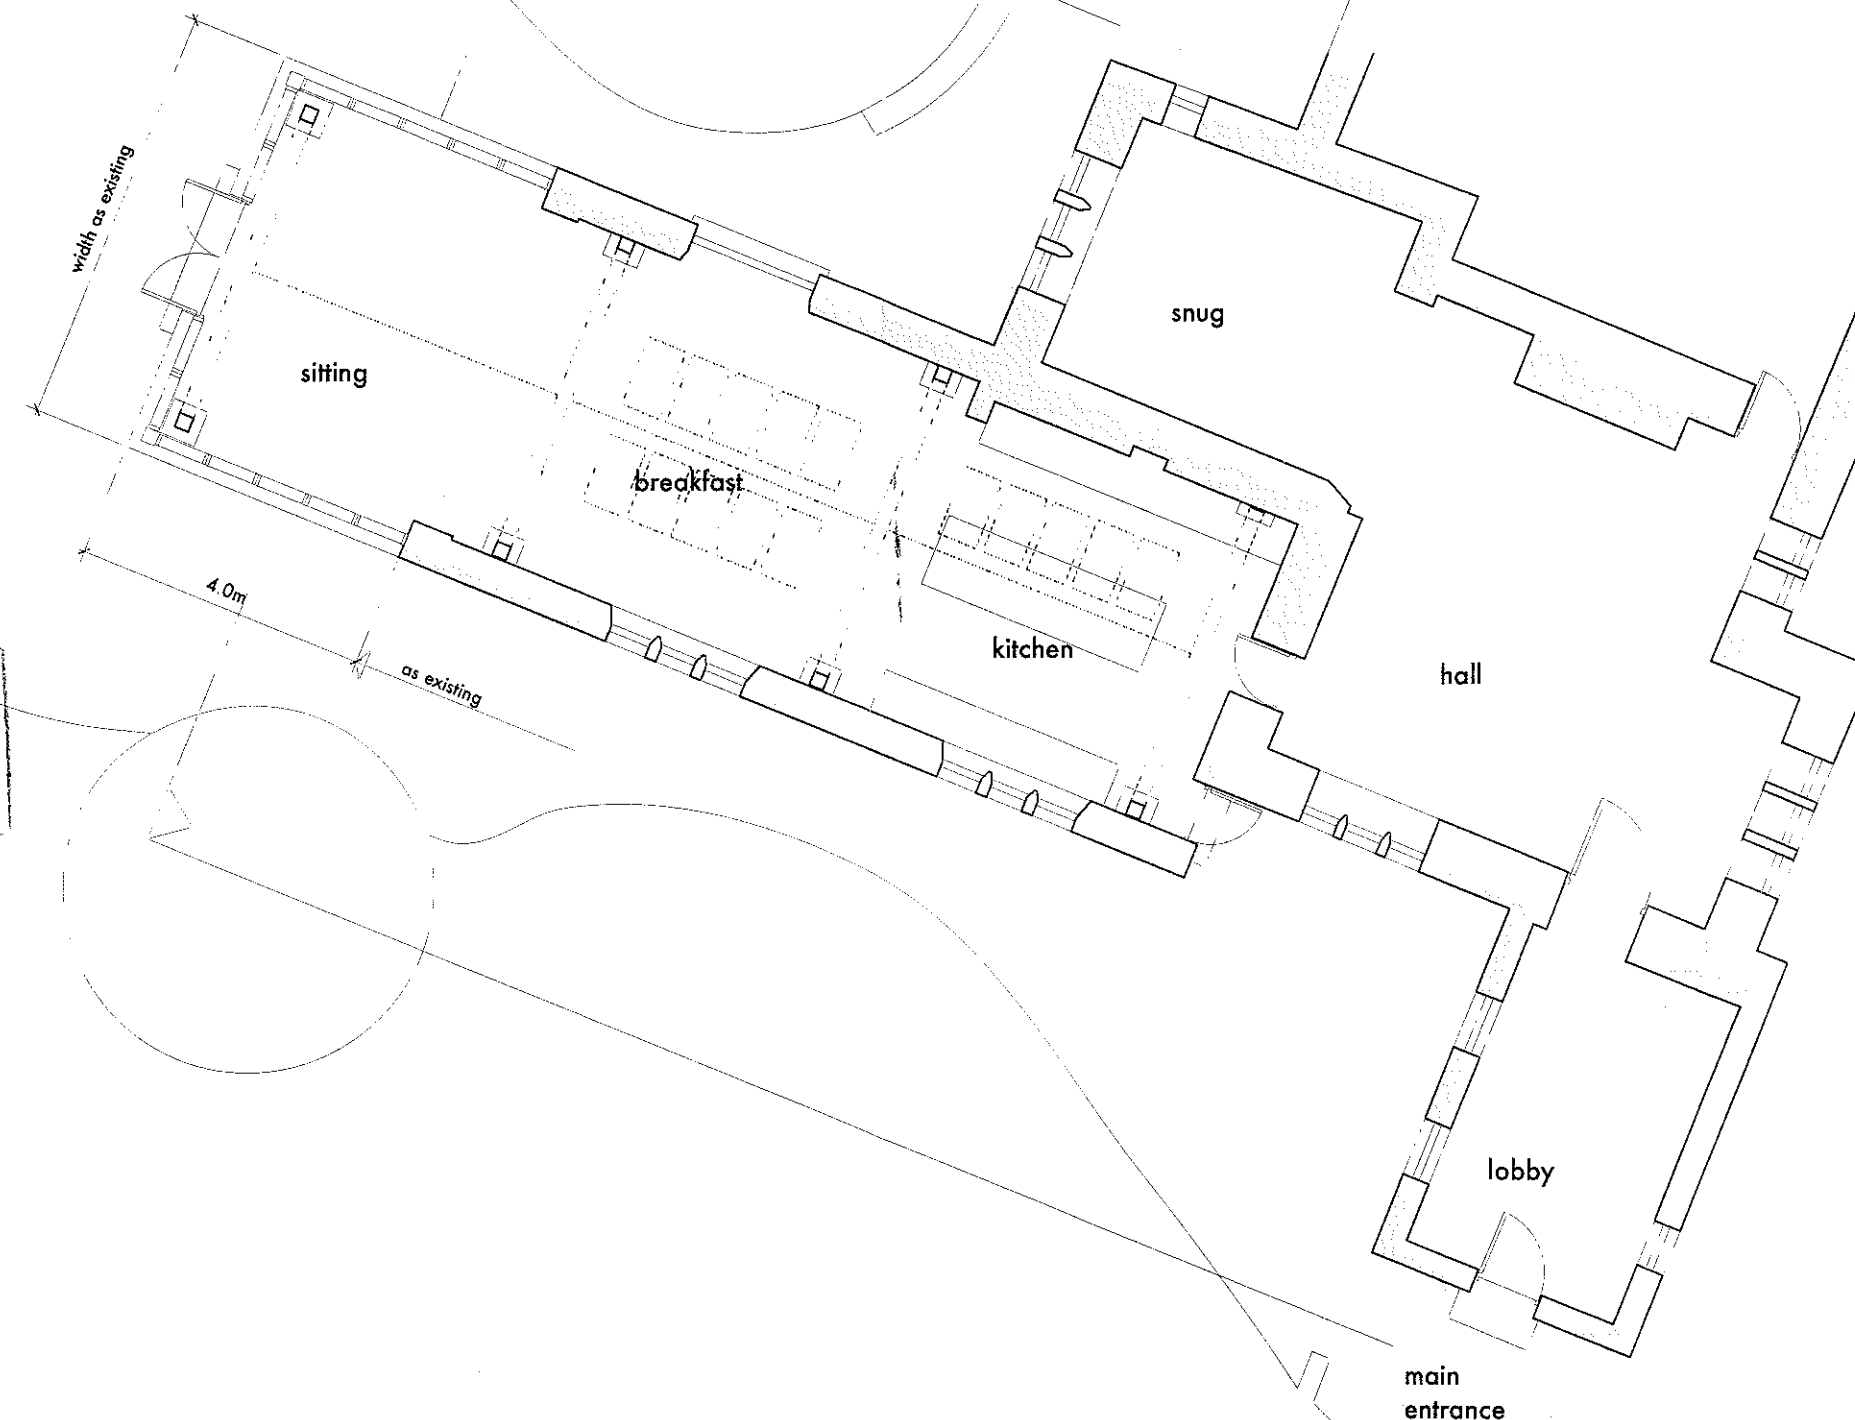

ground floor plan (part of)

0m 10m scale

3 2011 0771P

AMENDED PLANS RECEIVED
DATE 04/10/11

rev B 11sept29 omission of kitchen extension

rev A 11sept19 planning application

stanton andrews
architects

44 york street
clitheroe
BB7 2DL

t 01200 444490
f 01200 444491
e mail@stantonandrews.co.uk
w stantonandrews.co.uk

mr and mrs lancaster
throstle nest clitheroe

proposed ground floor
(part of)

dra. no. 11.43 / 15 rev. B
na date sept 11 scale 1 to 50 @ A1
drawn date scale 1 to 100 @ A3