

Development Department

Council Offices, Church Walk, Clitheroe, Lancs. BB7 2RA

Tel: (01200) 425111 Fax: (01200) 414487 DX: Clitheroe 15157


320110784P



Location Plan

Map Ref: SD7337NE Scale: 1:1250

RIBBLE VALLEY
BOROUGH COUNCIL

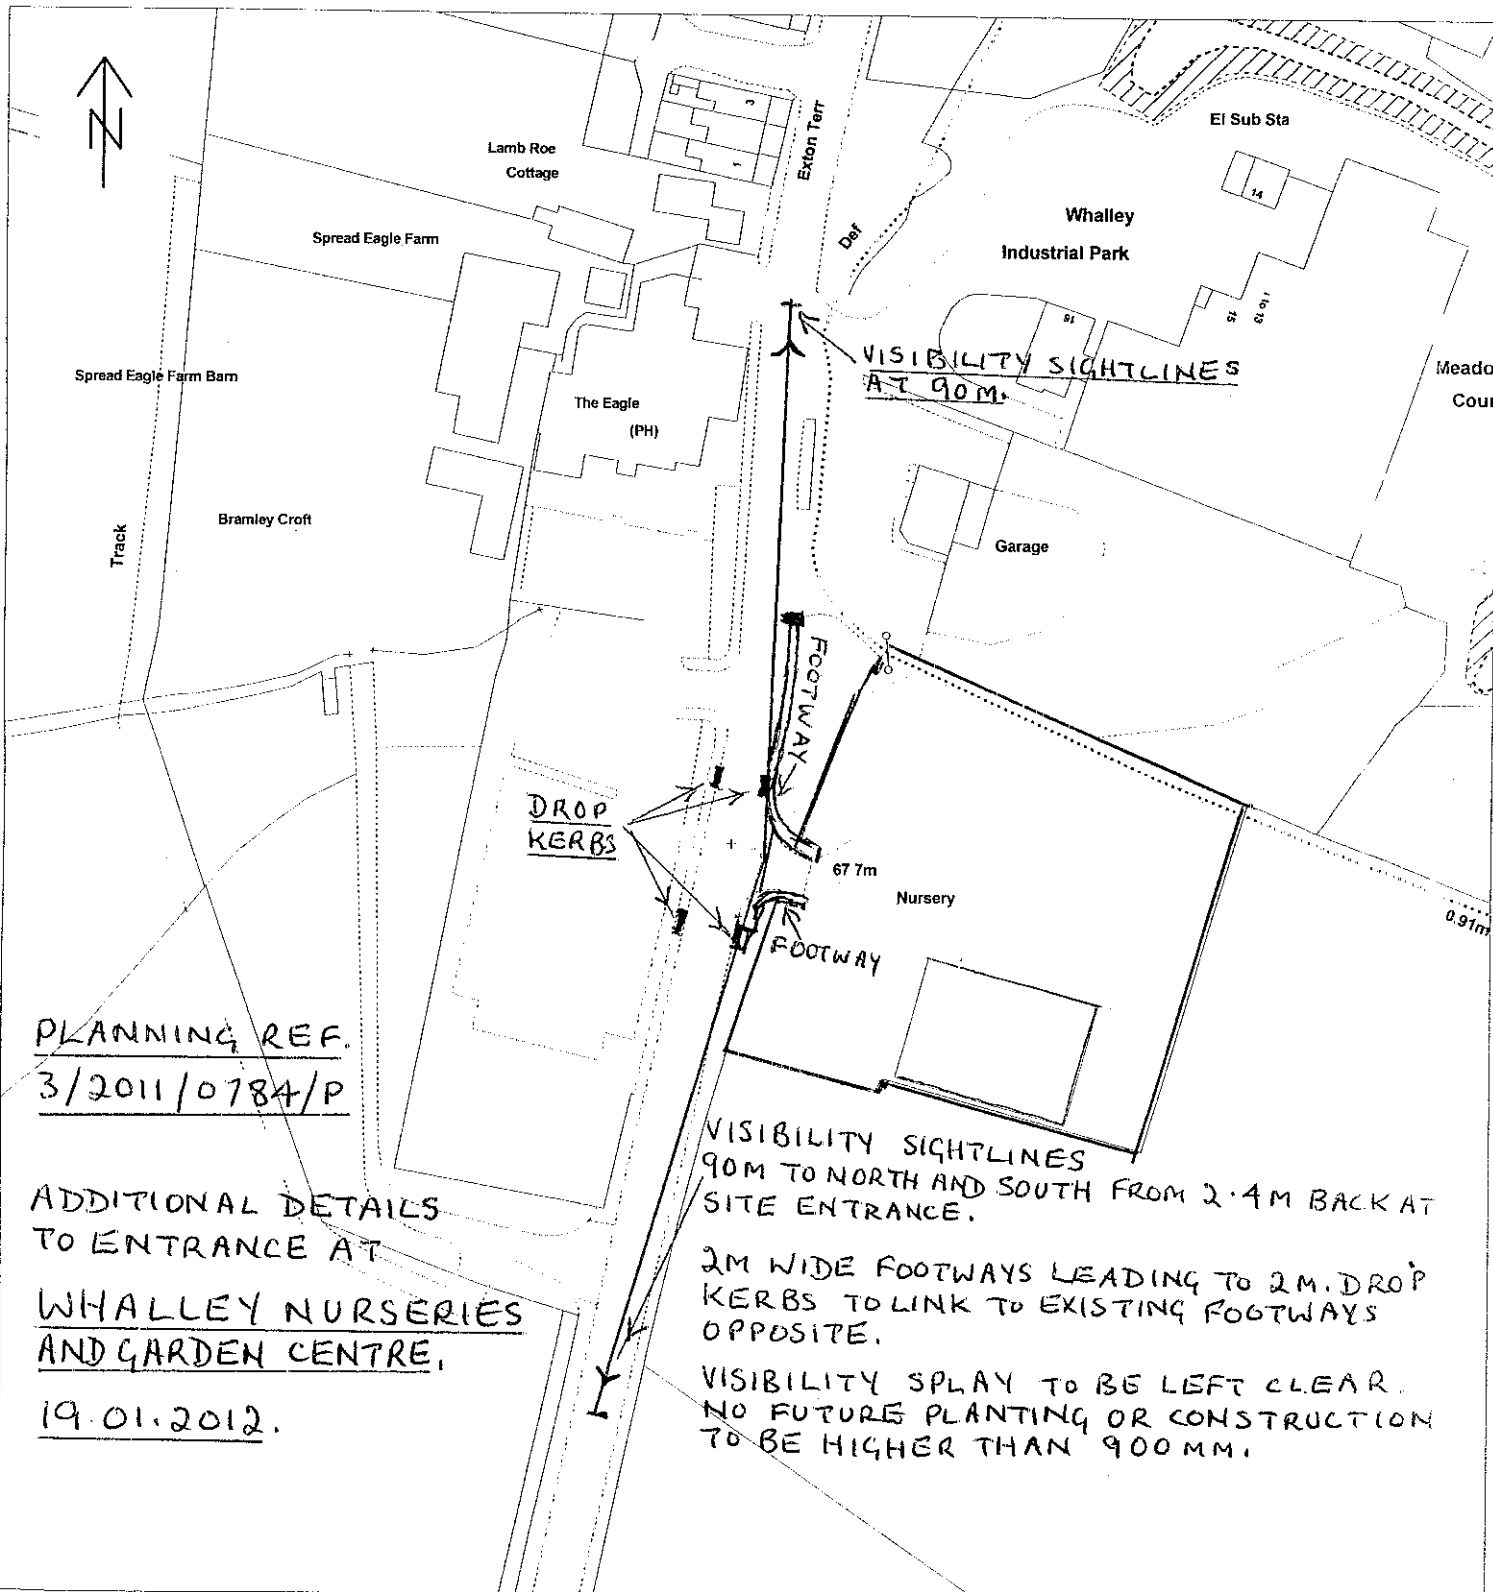

This map is reproduced from Ordnance Survey material with the permission of Ordnance Survey on behalf of the Controller of Her Majesty's Stationery Office © Crown copyright. Unauthorised reproduction infringes Crown copyright and may lead to prosecution or civil proceedings

This copy has been produced specifically for map return scheme purposes only. No further copies may be made
Ribble Valley Borough Council Licence No. LA 100018641 18 January 2012

RECEIPT NO

SOLD BY