




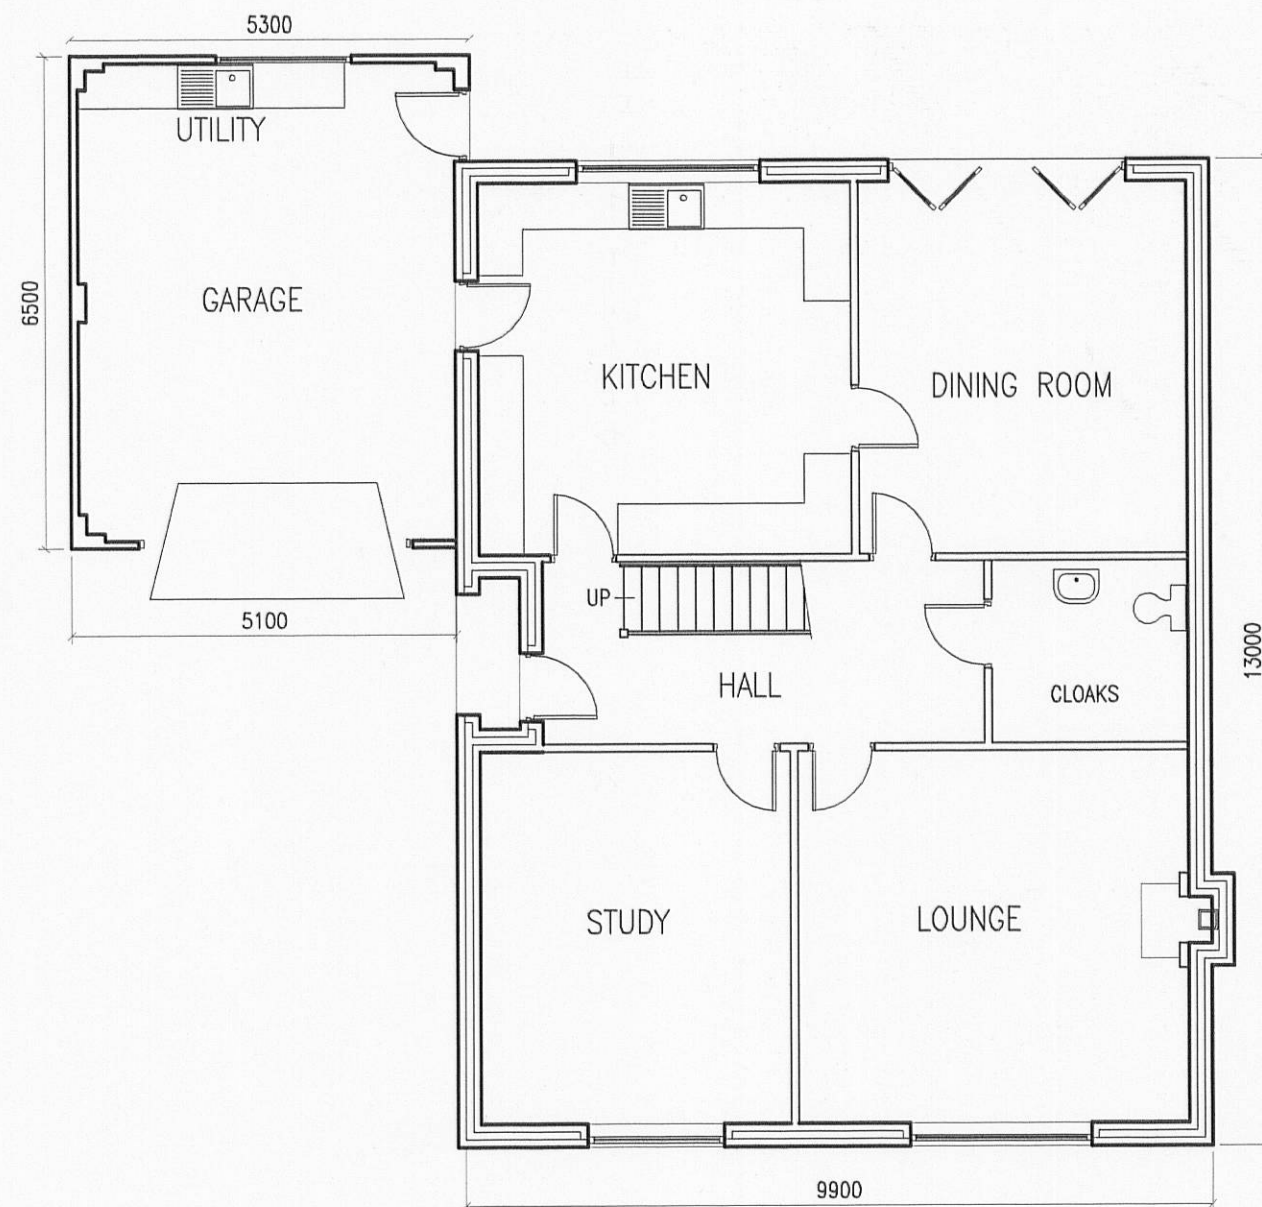

GROUND FLOOR PLAN

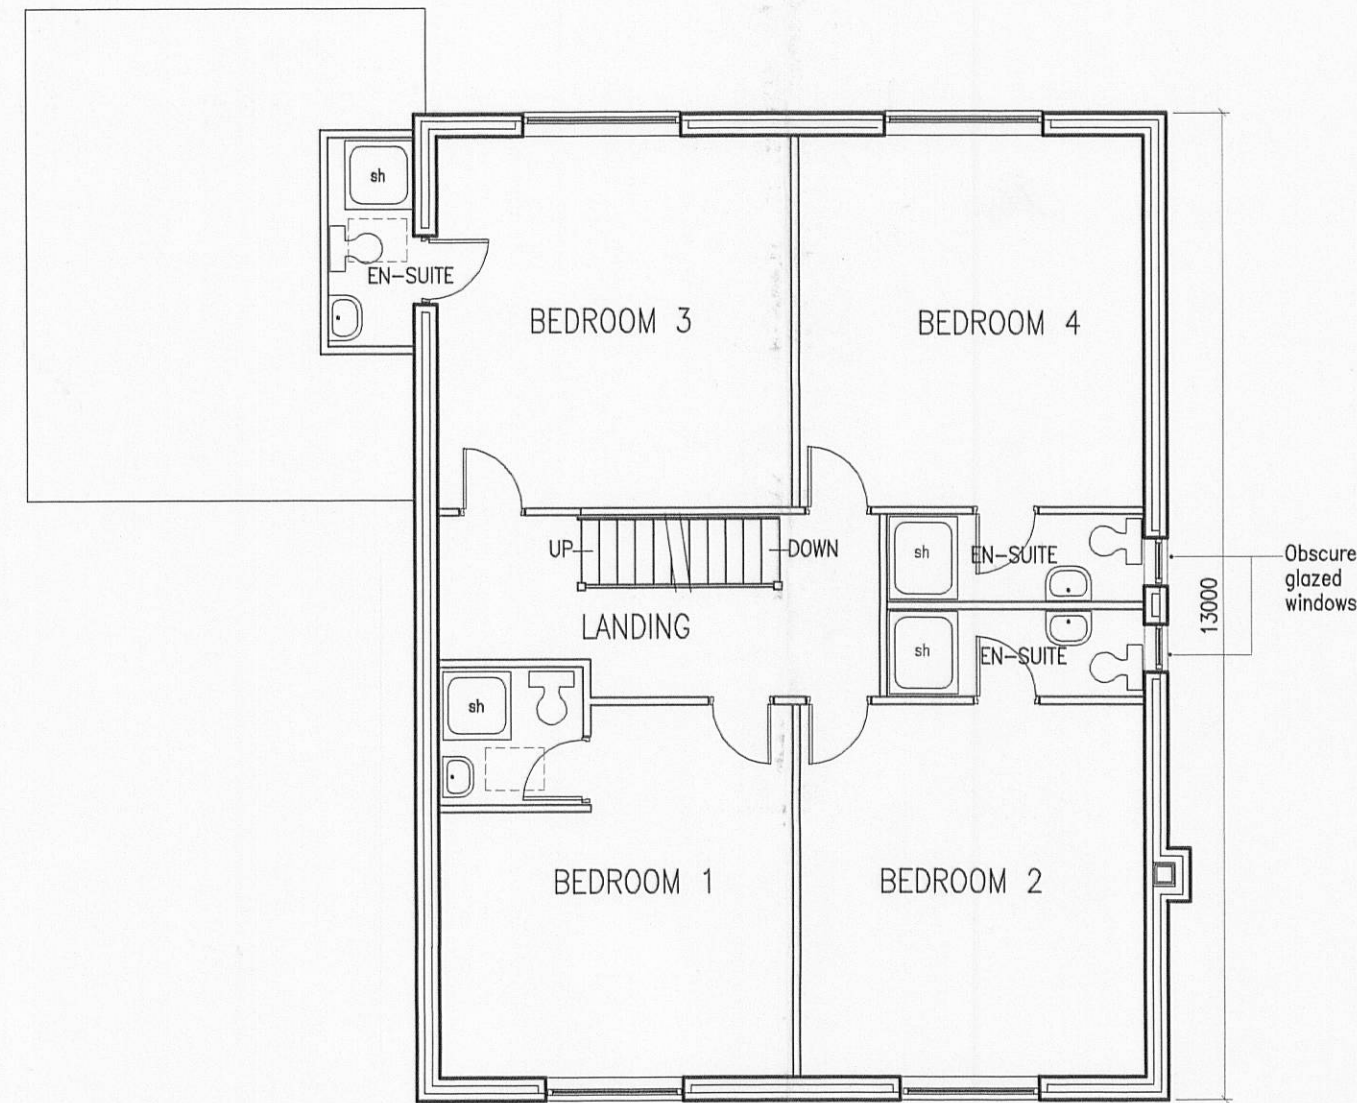


FIRST FLOOR PLAN

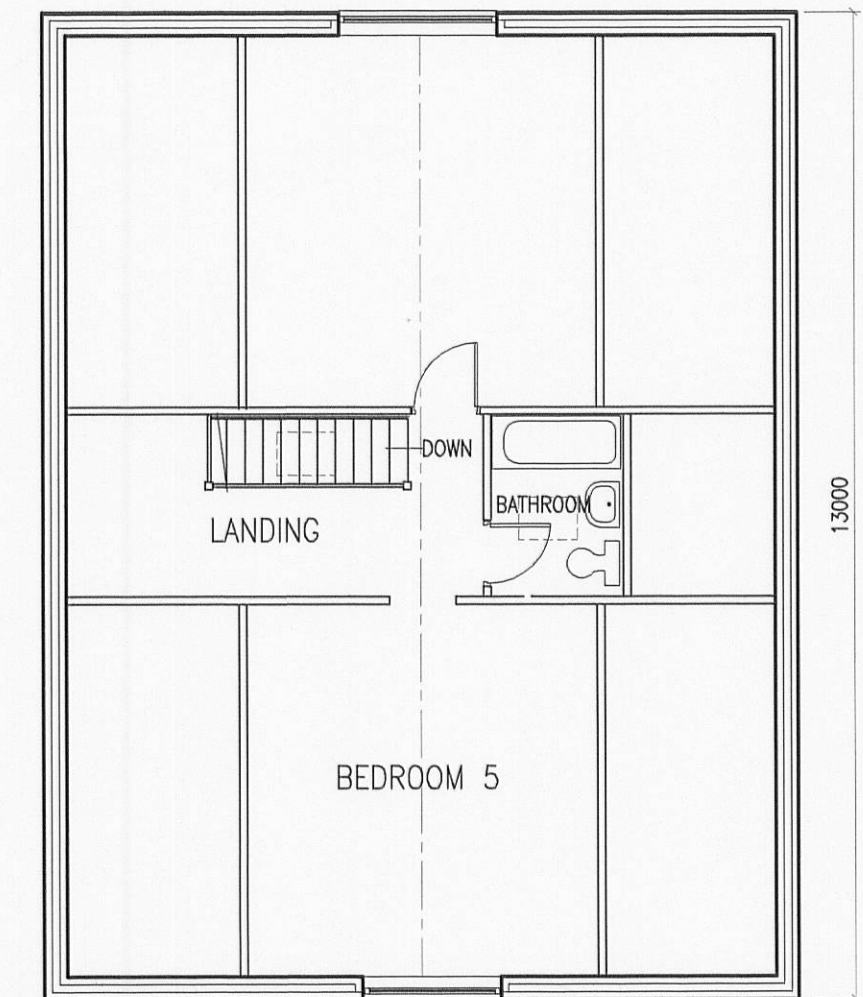

SECOND FLOOR PLAN



ELEVATION TO HAWTHORNE PLACE

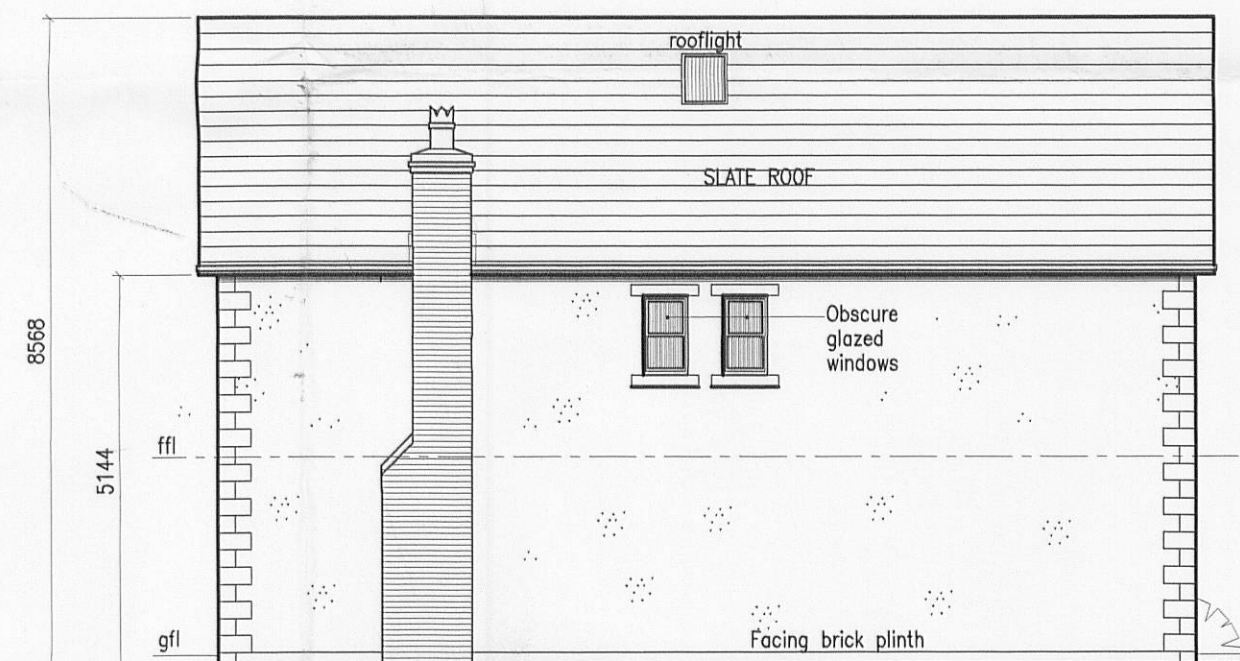

ELEVATION TO SUNNYMEADE COTTAGE



FRONT ELEVATION



REAR ELEVATION

320110796P

AMENDED PLANS RECEIVED
DATE 6 FEB 2012

Rev A - House type altered. 2/2/12

Project	Proposed Dwelling in grounds of Sunnymead Cottage, Hawthorn Place, Clitheroe. For Mr. A. Field.	Ron Valovin, Architectural Services, 9 Green Drive, Clitheroe, Lancs. BB7 2BB. Tel. 01200 427167.		
Title	PROPOSED PLANS AND ELEVATIONS.			
Scale	1-100	Date	27/7/11	Drawn
				RMV
File Name				379-1A